INDEX TO DRAWINGS	
SHEET NO.	DESCRIPTION
1	TITLE SHEET

STATE	PROJ. NO	FISCAL YEAR	SHEET NO	TOTAL SHEETS
HAW	A-804-01-65	1968	1	1

STATE OF HAWAII
DEPARTMENT OF TRANSPORTATION
HIGHWAYS DIVISION
HONOLULU, HAWAII

PLAN FOR

RESURFACING OF WHITMORE AVENUE

(KAMEHAMEHA HIGHWAY TOWARD NAVAL RESERVATION BOUNDARY)

PROJECT NO. A-804-01-65

DISTRICT OF WAHIAWA
ISLAND OF OAHU

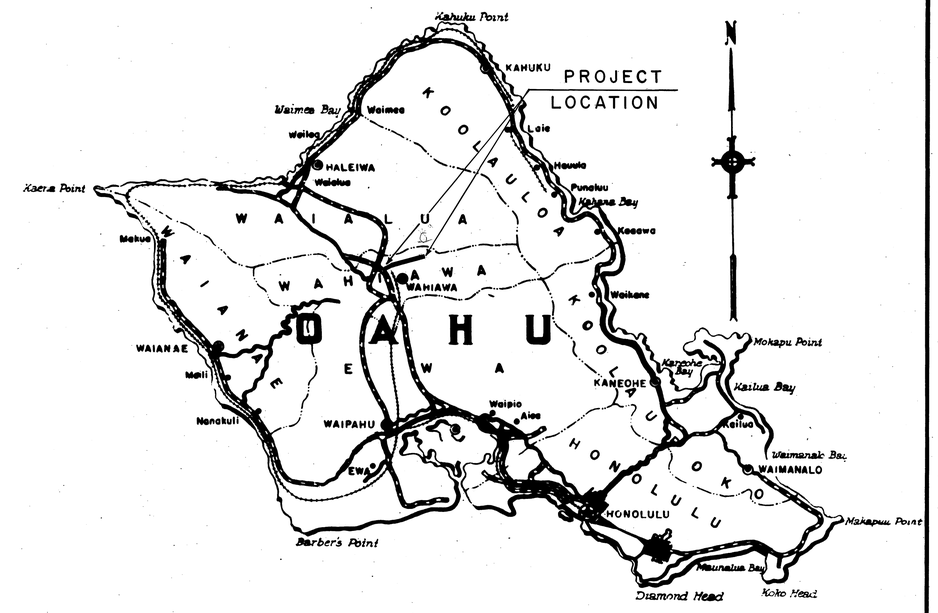

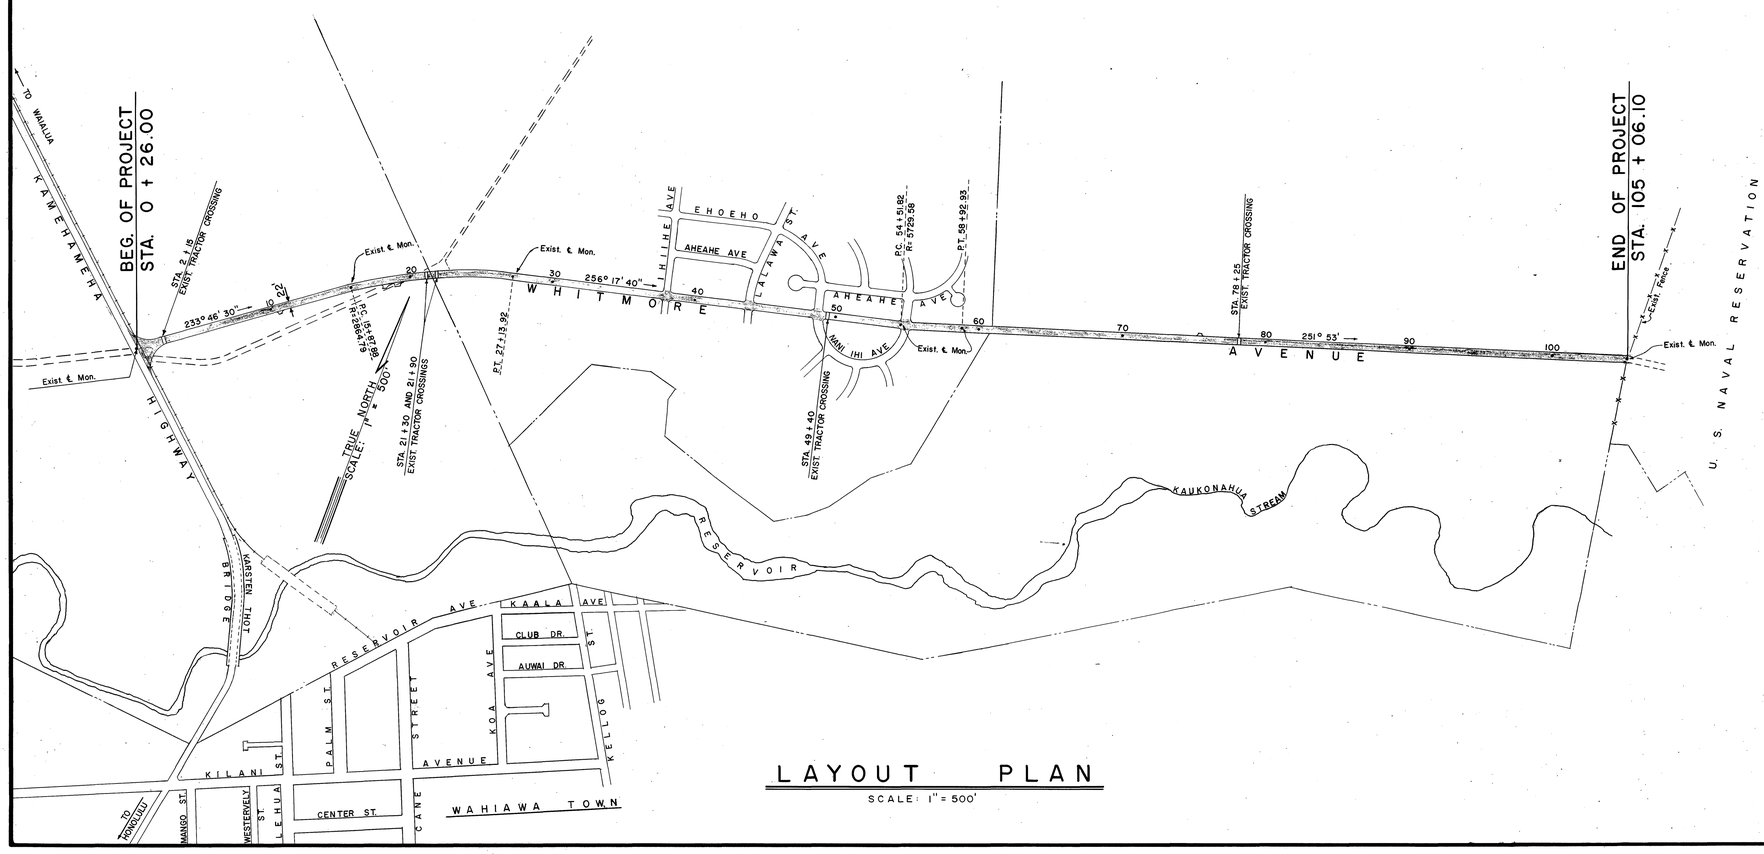

LAYOUT PLAN

SCALE: 1" = 500'

GENERAL NOTES

1. Reconstructing or adjusting of existing curbs and/or gutters, manhole frames and covers or centerline monuments will not be required.
2. Existing pavement shall be broomed off and tack coated before laying the asphalt cement.
3. Pot holes, cracks and crevices in the existing pavement shall be cleaned and paved with A.C. Mix No. V as ordered by the Engineer. No compensation will be made to the Contractor for this work other than the actual quantity of the material incorporated into the work and for which an item is listed in the proposal.
4. All existing centerline monuments shall be reset after paving. The work shall be considered as incidental to the item of Asphalt Concrete Pavement.
5. After paving, the Contractor shall locate all existing manholes in the manner satisfactory to the Engineer. The work shall be considered as incidental to the item of Asphalt Concrete Pavement.
6. Provide smooth transition between varying resurfaced pavement thicknesses.
7. Auxiliary roads shall be resurfaced 10 feet from edge of the through pavement to conform to new pavement thickness.
8. The edges of the resurfaced pavement at the tractor crossings shall be feather-edged to conform to the existing ground.
9. Resurfaced Pavement thicknesses vary as follows:

STATION	WIDTH	THICKNESS	
		MIX No. III	MIX No. V
0+26 to 3+40	22'		1"
3+40 to 44+00	22'	2"	1"
44+00 to 65+00	22'	1"	1"
65+00 to 105+06.10	22'		1"

ORIGINAL PLAN	SURVEY PLOTTED BY	DATE
	DESIGNED BY	
	DRAWN BY	
NOTE BOOK	TRACED BY	
	QUANTITIES CHECKED BY	
No.	CHECKED BY	

APPROVED: DATE: 6 Apr 65

Director of Transportation
DIRECTOR OF TRANSPORTATION