FED. ROAD DIST. NO.	STATE	FED. AID PROJ. NO.	FISCAL YEAR	SHEET NO.	TOTAL SHEETS
HAWAII	HAW	F 4 (7)	1951	7	25
HAWAII	HAW	F 7 (21) UNIT 1	1951	4	15

5-51
6-8-51

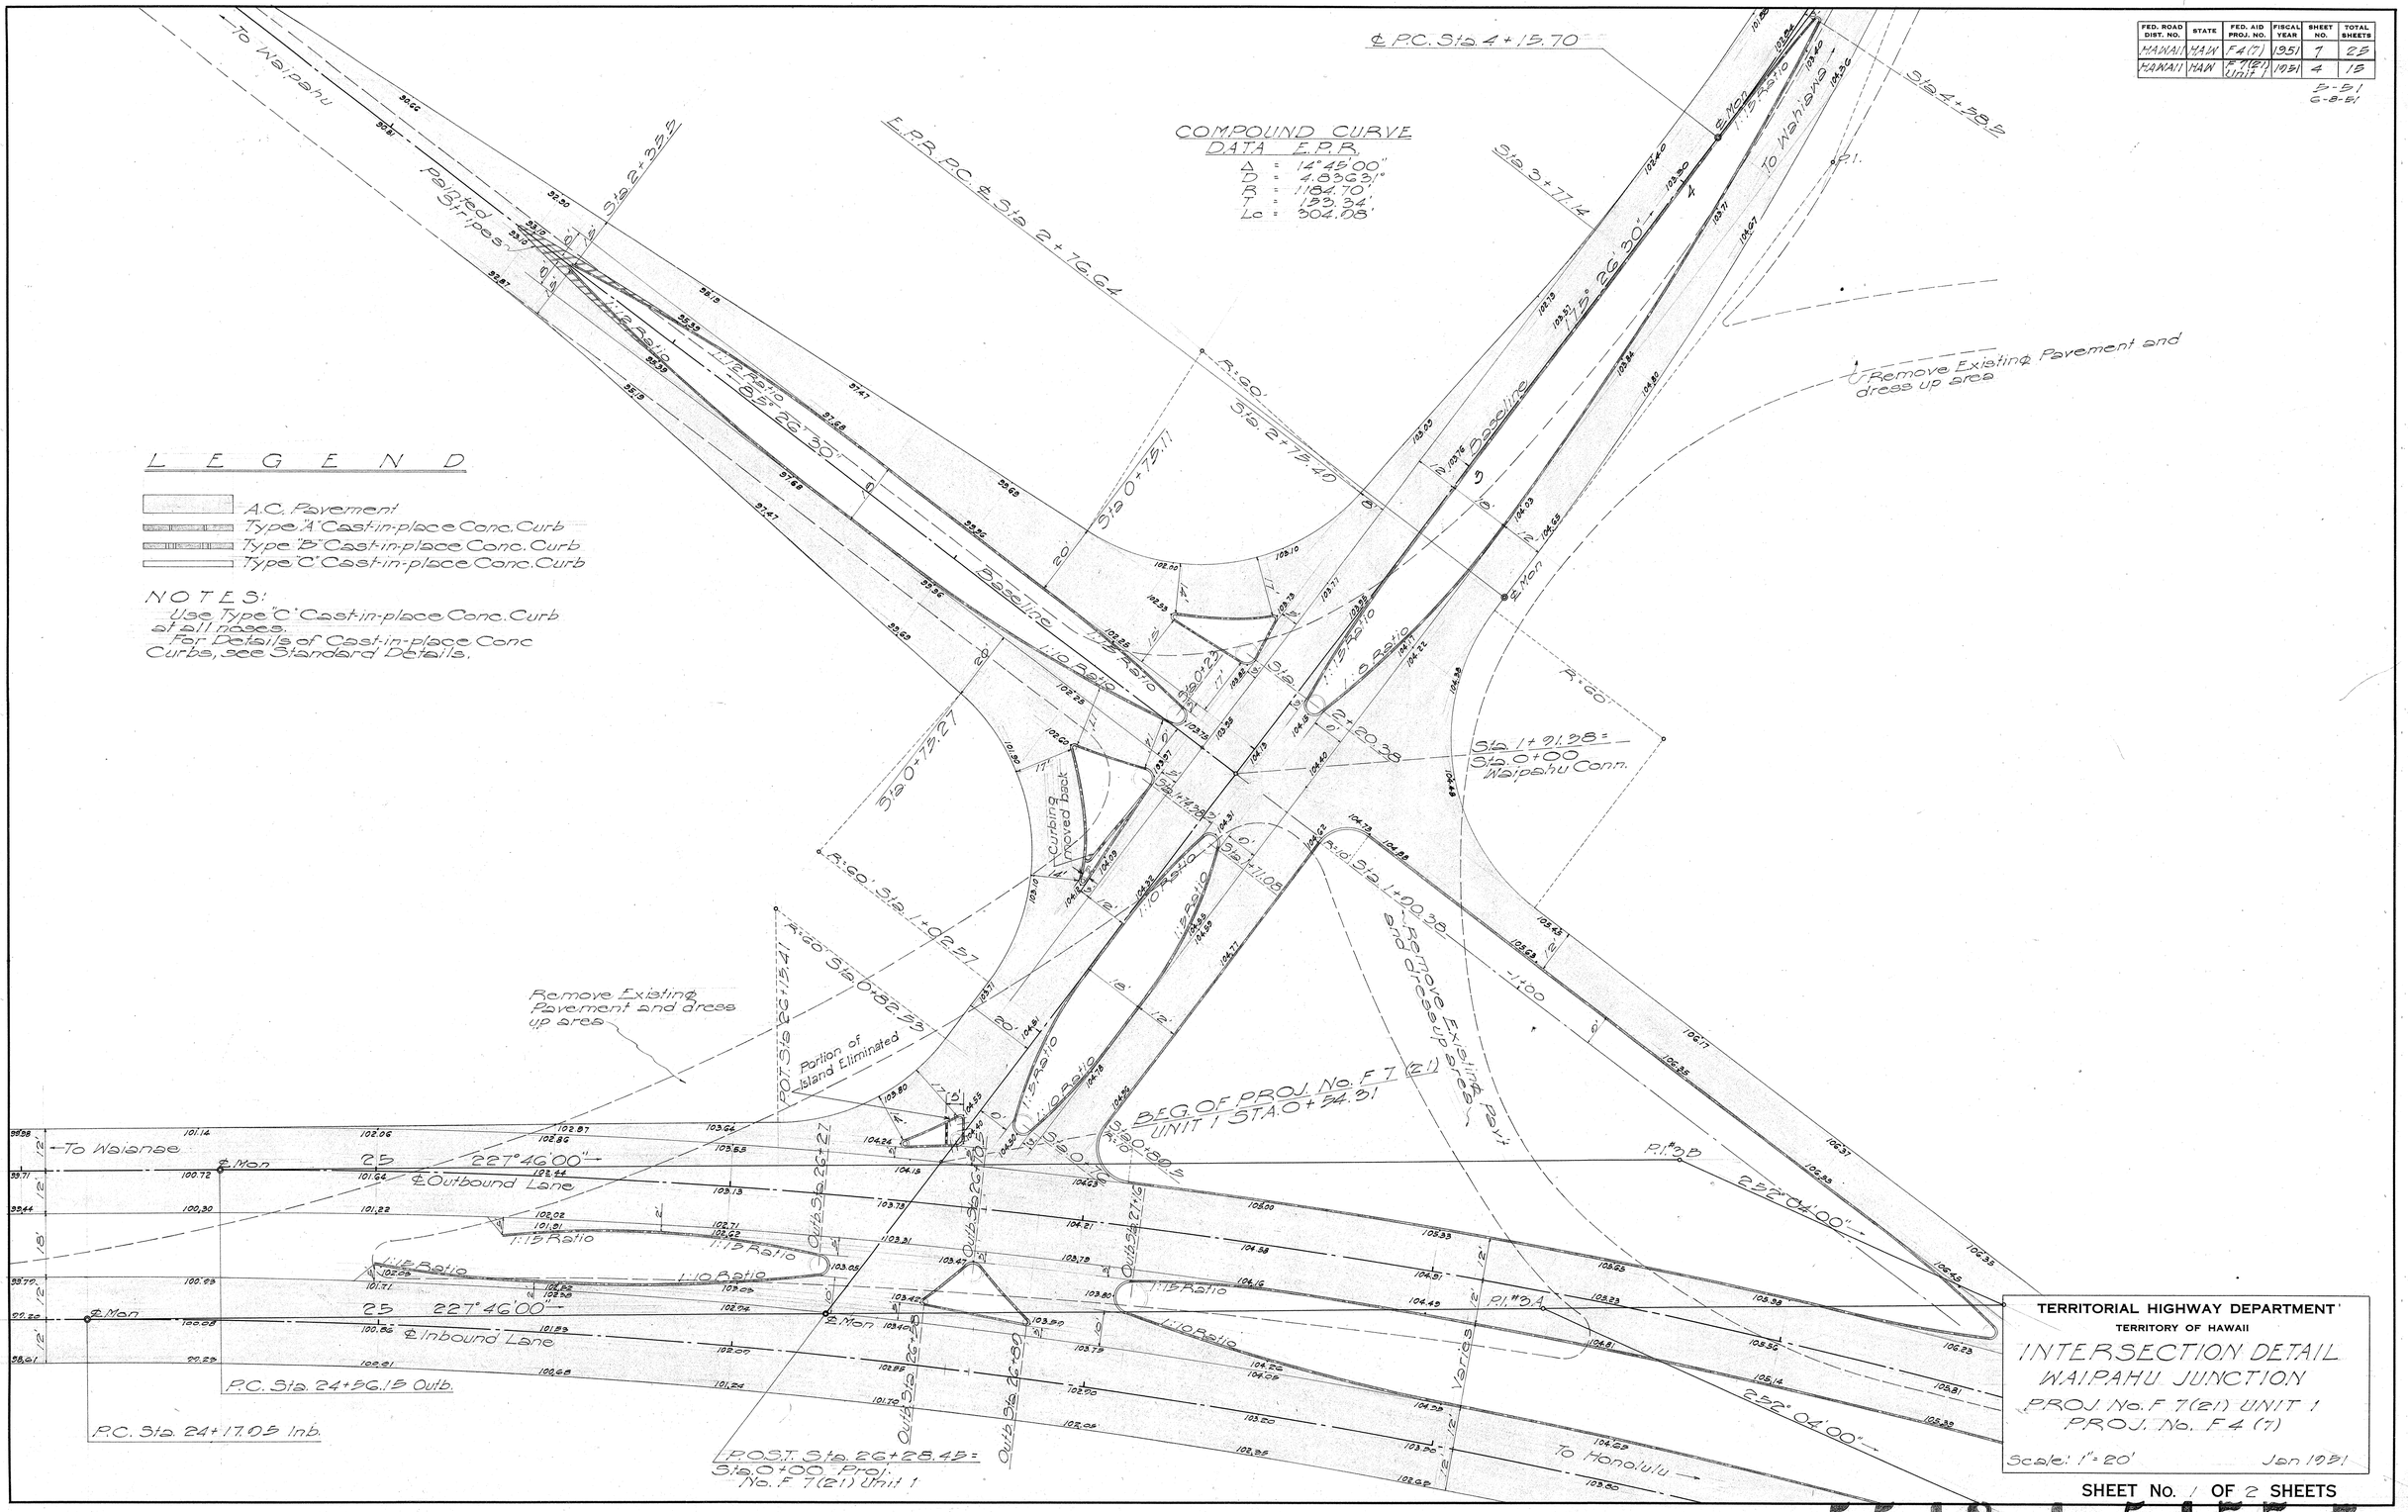

ORIGINAL PLAN	SURVEY PLOTTED BY	DATE
	DESIGNED BY	"
	DRAWN BY	"
	TRACED BY	"
NOTE BOOK No.	QUANTITIES BY	"
	QUANTITIES CHECKED BY	"
	CHECKED BY	"

TERRITORIAL HIGHWAY DEPARTMENT
TERRITORY OF HAWAII

INTERSECTION DETAIL
WAIPAHU JUNCTION
PROJ. No. F 7(21) UNIT 1
PROJ. No. F 4 (7)

Scale: 1" = 20' Jan 1951

SHEET No. 1 OF 2 SHEETS

5548.4 5477.7

"NEKE" No. 1957 K&E CO., N.Y.
- INCHES.

FED. ROAD DIST. NO.	STATE	FED. AID PROJ. NO.	FISCAL YEAR	SHEET NO.	TOTAL SHEETS
HAWAII	HAW	F 4(7)	1951	8	25
HAWAII	HAW	F 7(21) Unit 1	1951	8	15

5-51
6-8-51

L E G E N D

- A.C. Pavement
- Type "A" Cast-in-place Conc. Curb
- Type "B" Cast-in-place Conc. Curb
- Type "C" Cast-in-place Conc. Curb

NOTES:
Use Type "C" Cast-in-place Conc. Curb at all places.
For Details of Cast-in-place Conc. Curbs, see Standard Details.

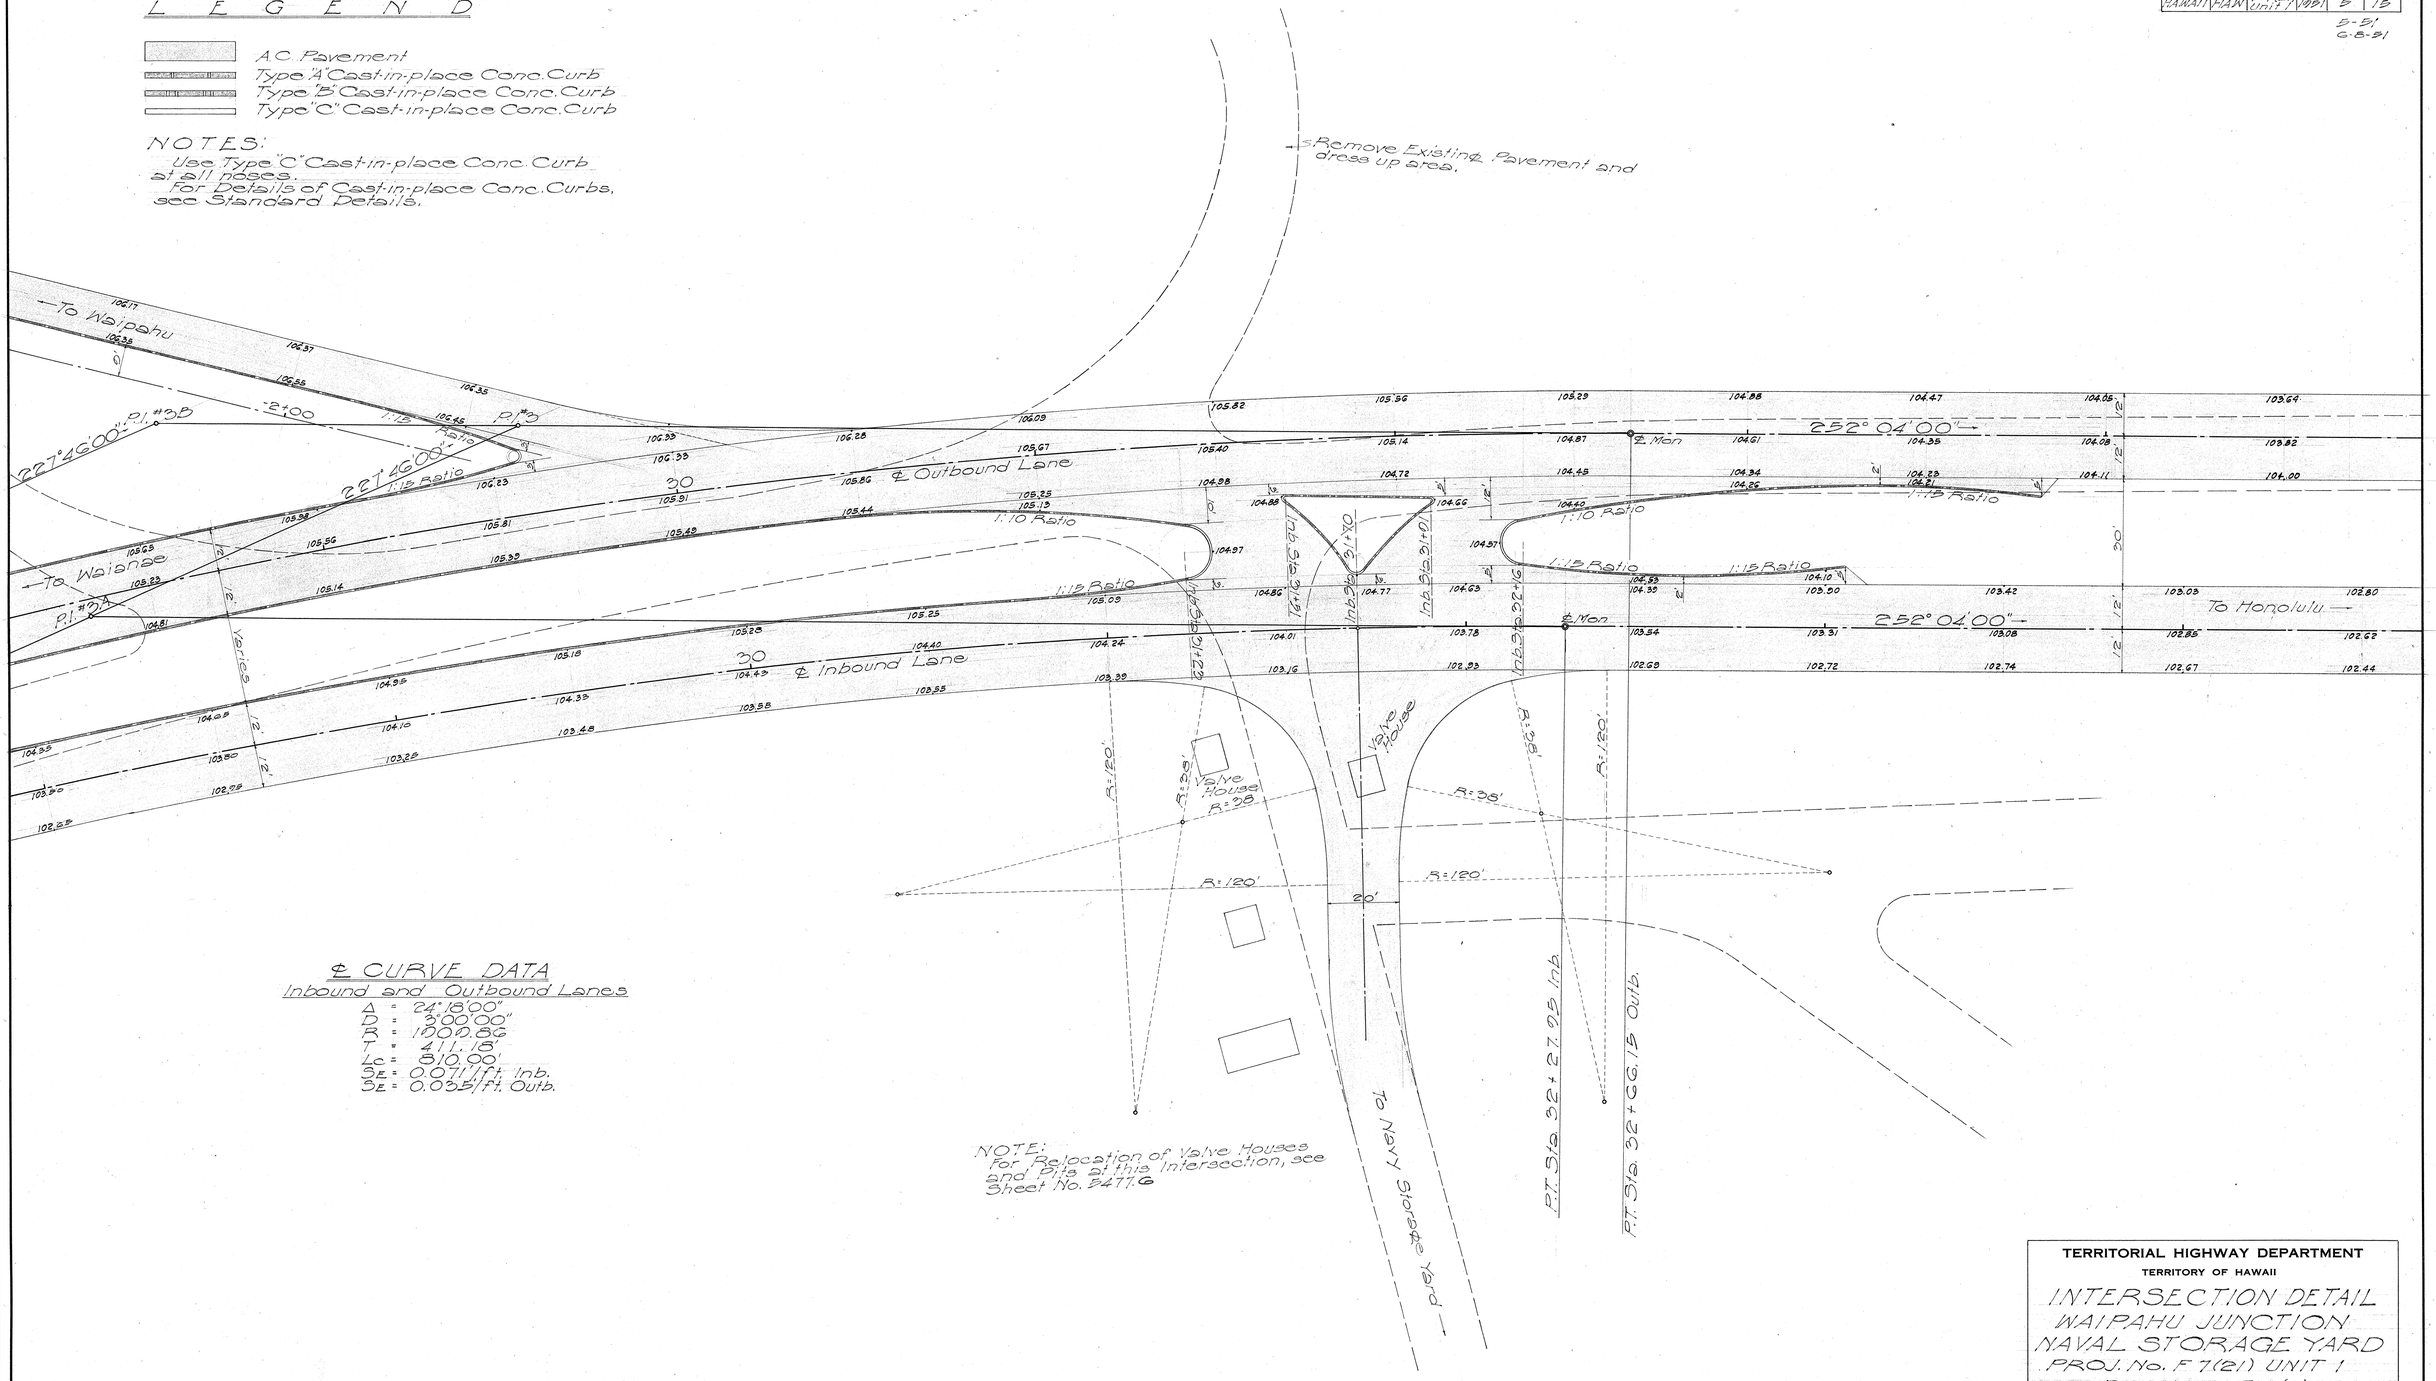

NOTE:
For Relocation of Valve Houses and Pits at this Intersection, see Sheet No. 2477.6

℄ CURVE DATA

Inbound and Outbound Lanes

A = 24°18'00"
D = 3°00'00"
R = 1000.86
T = 411.18'
Lc = 810.00'
Se = 0.071/Ft. Inb.
Se = 0.052/Ft. Outb.

ORIGINAL PLAN	SURVEY PLOTTED BY	DATE
	DESIGNED BY	" "
	DRAWN BY	" "
NOTE BOOK	TRACED BY	" "
	QUANTITIES BY	" "
No.	QUANTITIES CHECKED BY	" "
	CHECKED BY	" "

TERRITORIAL HIGHWAY DEPARTMENT
TERRITORY OF HAWAII

INTERSECTION DETAIL
WAIPAHU JUNCTION
NAVAL STORAGE YARD
PROJ. No. F 7(21) UNIT 1
PROJ. No. F 4(7)

Scale: 1" = 20' Jan 1951

SHEET No. 2 OF 2 SHEETS

5548.5 5477.8