FED. ROAD DIST. NO.	STATE	PROJ. NO.	FISCAL YEAR	SHEET NO.	TOTAL SHEETS
HAWAII	HAW.	90A-01-71	1970	2	8

REVISED: Dec. 4, 1970

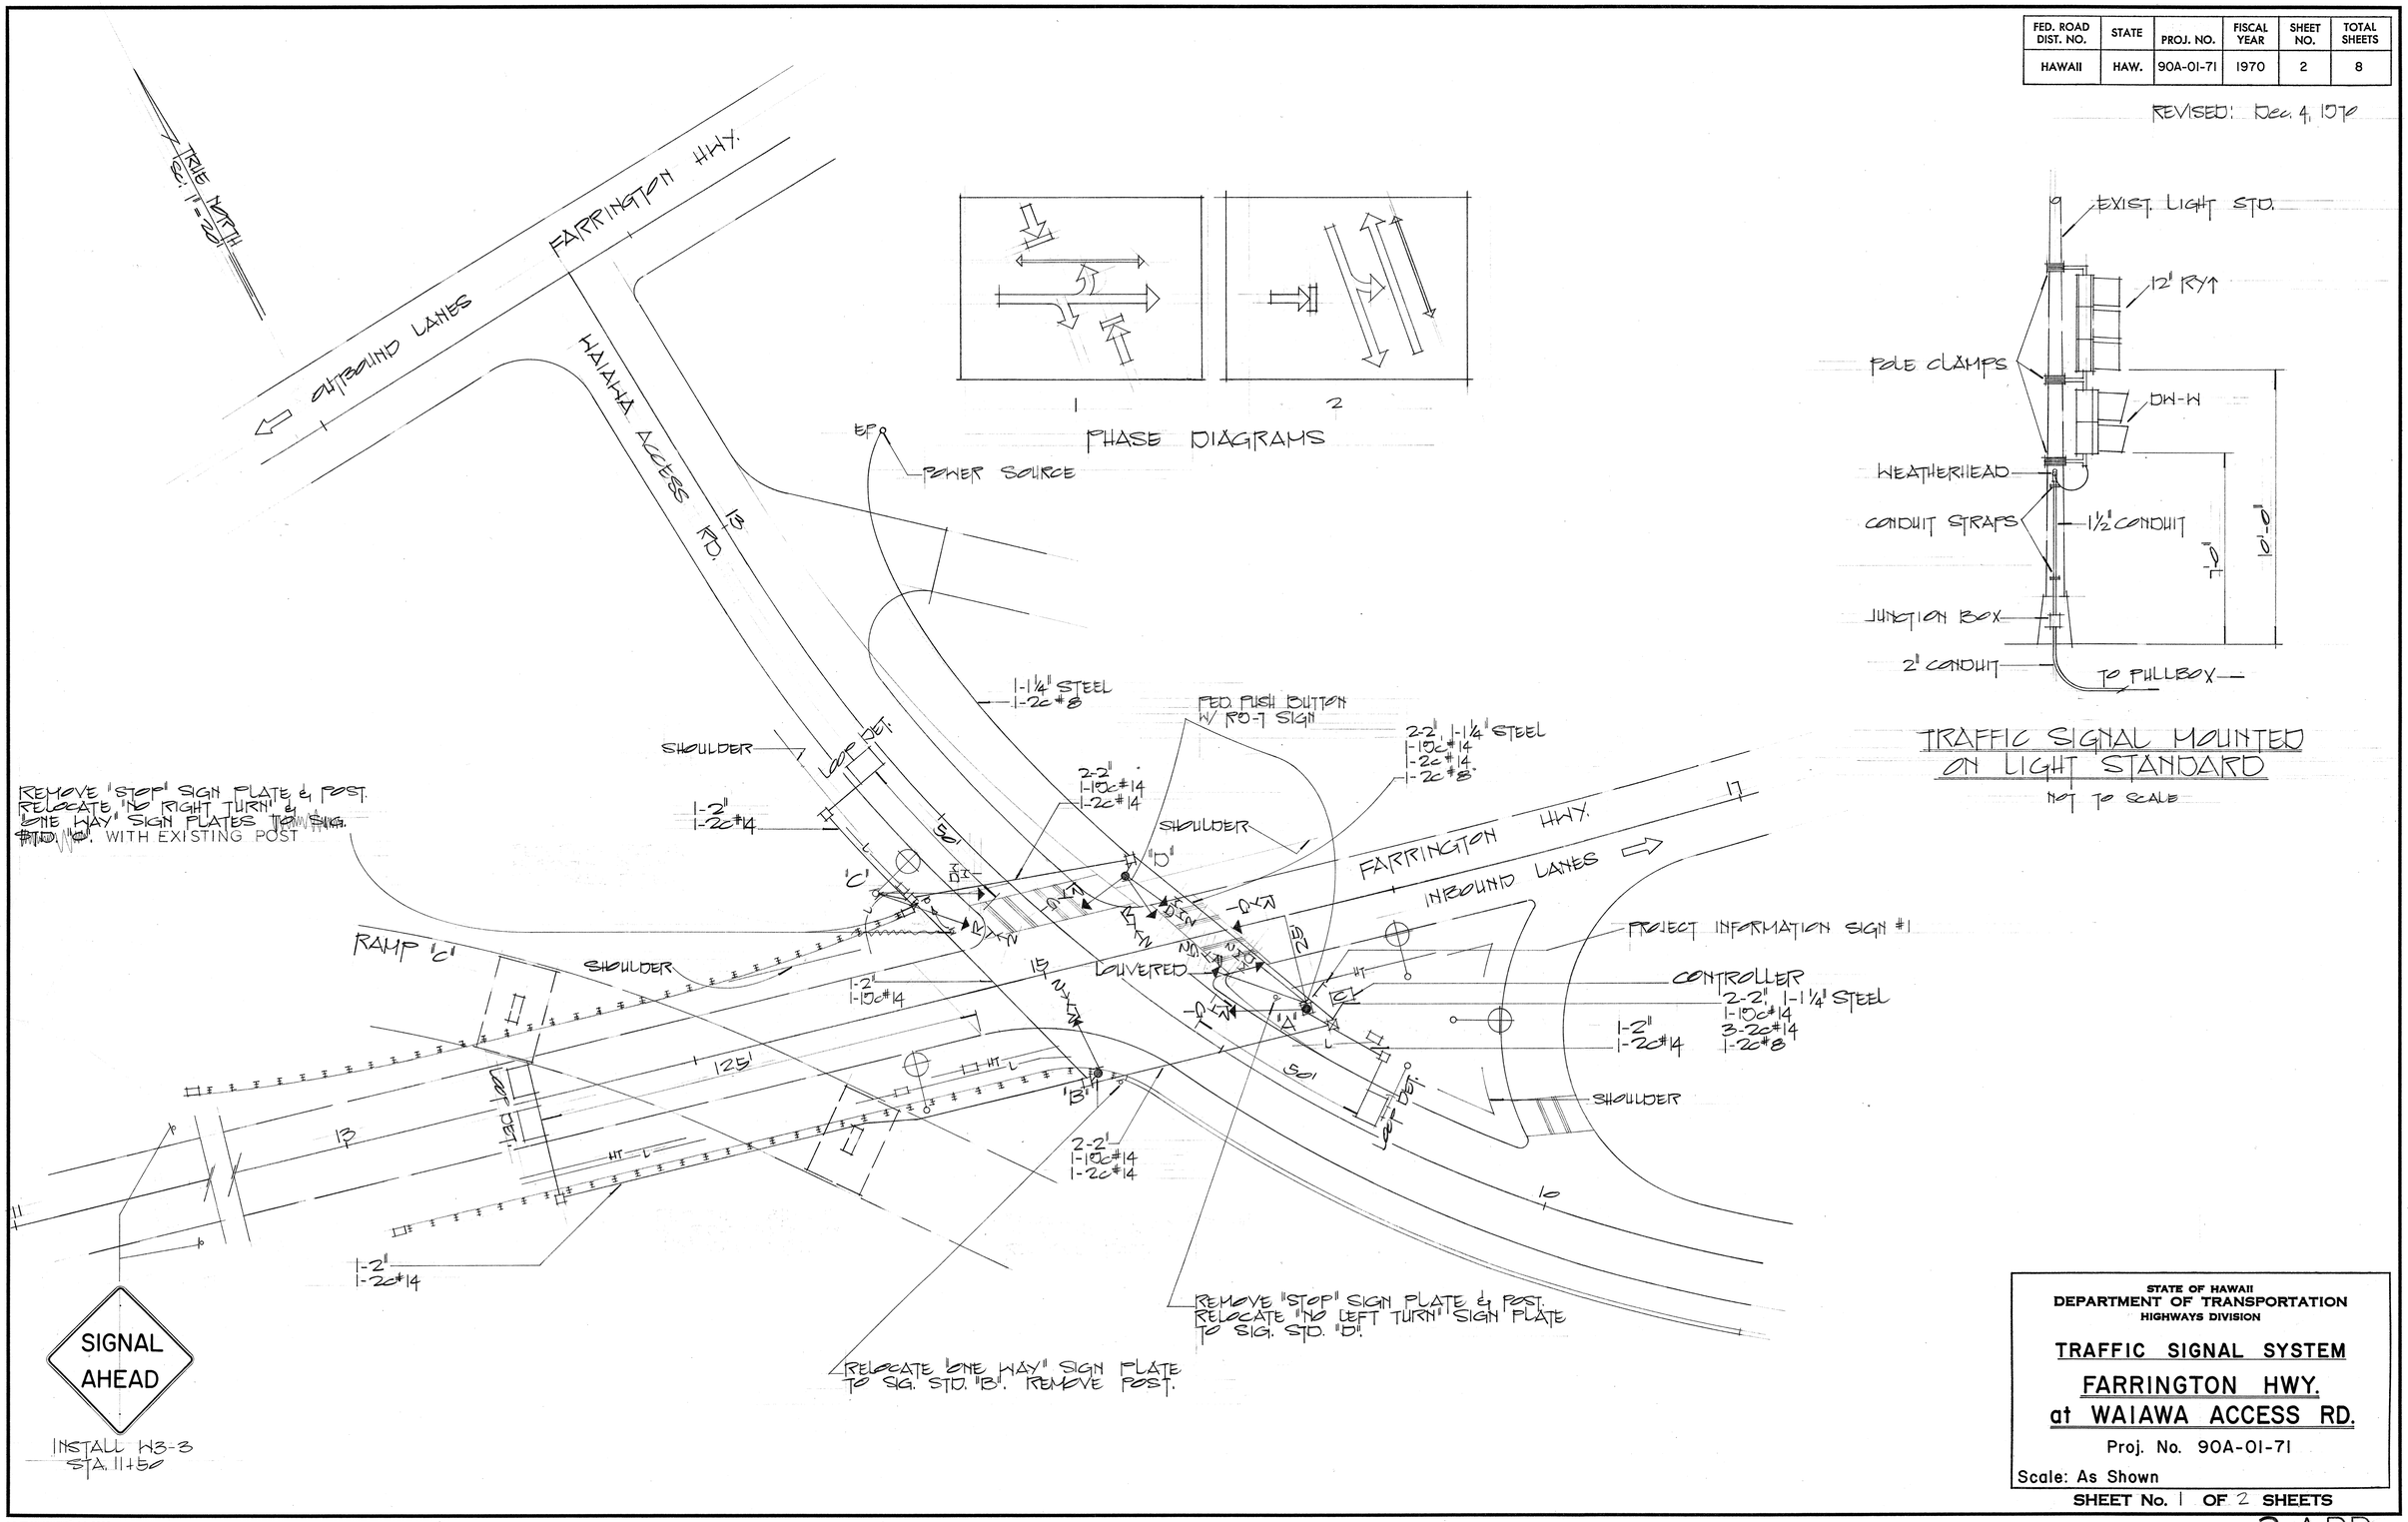

ORIGINAL PLAN		DATE
	SURVEY PLOTTED BY	
	DRAWN BY	
	TRACED BY	
	DESIGNED BY	
NOTE BOOK	QUANTITIES BY	
No.	CHECKED BY	

STATE OF HAWAII
DEPARTMENT OF TRANSPORTATION
HIGHWAYS DIVISION

TRAFFIC SIGNAL SYSTEM

FARRINGTON HWY.

at WAIAWA ACCESS RD.

Proj. No. 90A-01-71

Scale: As Shown

SHEET No. 1 OF 2 SHEETS

2 ADD.

K+E CRYSTALENE® LA 2920 TRACING PAPER

B-7-7

FED. ROAD DIST. NO.	STATE	PROJ. NO.	FISCAL YEAR	SHEET NO.	TOTAL SHEETS
HAWAII	HAW.	90A-01-71	1970	3	8

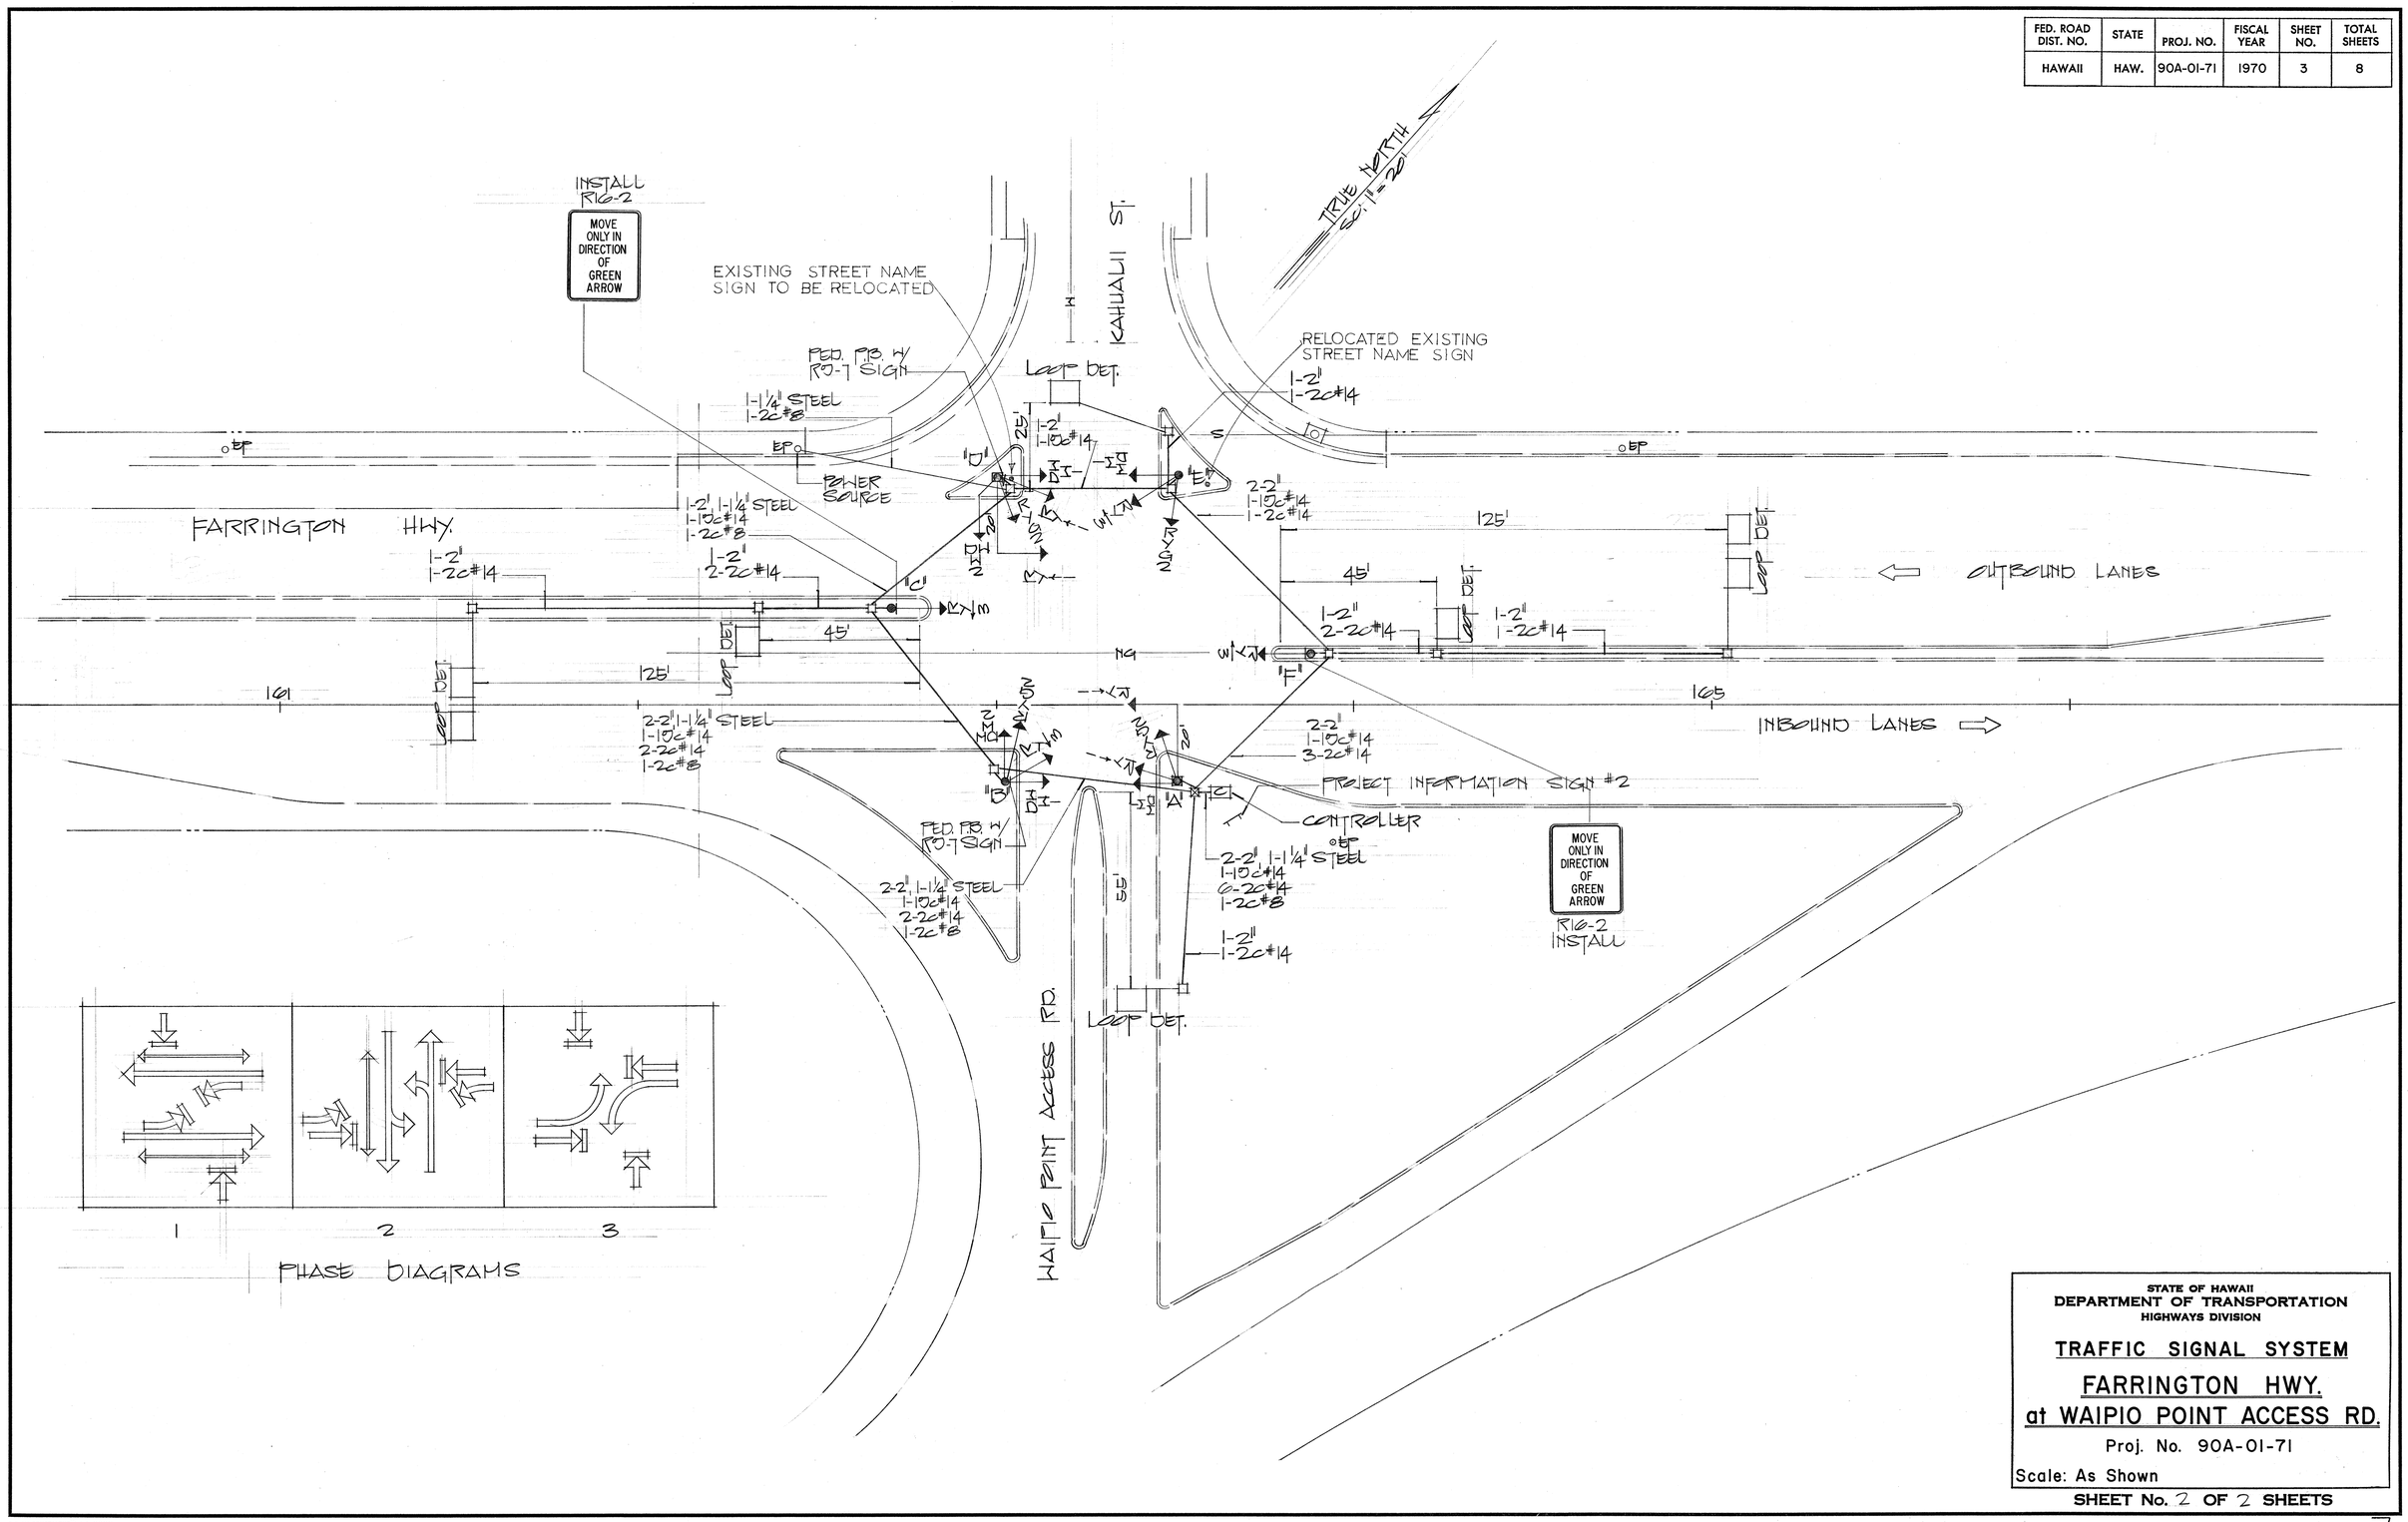

ORIGINAL PLAN	SURVEY PLOTTED BY	DATE
	DRAWN BY	
	TRACED BY	
NOTE BOOK	DESIGNED BY	
	QUANTITIES BY	
No.	CHECKED BY	

STATE OF HAWAII
DEPARTMENT OF TRANSPORTATION
HIGHWAYS DIVISION

TRAFFIC SIGNAL SYSTEM

FARRINGTON HWY.
at WAIPIO POINT ACCESS RD.

Proj. No. 90A-01-71

Scale: As Shown

SHEET No. 2 OF 2 SHEETS

K+E CRYSTALENE® LA 2920 TRACING PAPER

B-7-7

B-8-4