FED. ROAD DIST. NO.	STATE	PROJ. NO.	FISCAL YEAR	SHEET NO.	TOTAL SHEETS
HAWAII	HAW.	7101A-02-99	2000	15	32

NOTE:

1. All radii and station/offset dimensions are measured from curb faces.
2. All curbing angle points within the curb ramps shall be rounded with radius = 6".
3. For Wheel Chair Ramp Details See Plan Sht. Nos. 7 to 13 .
4. Provide smooth transition where new sidewalk/curb ramp construction meets the existing sidewalk.

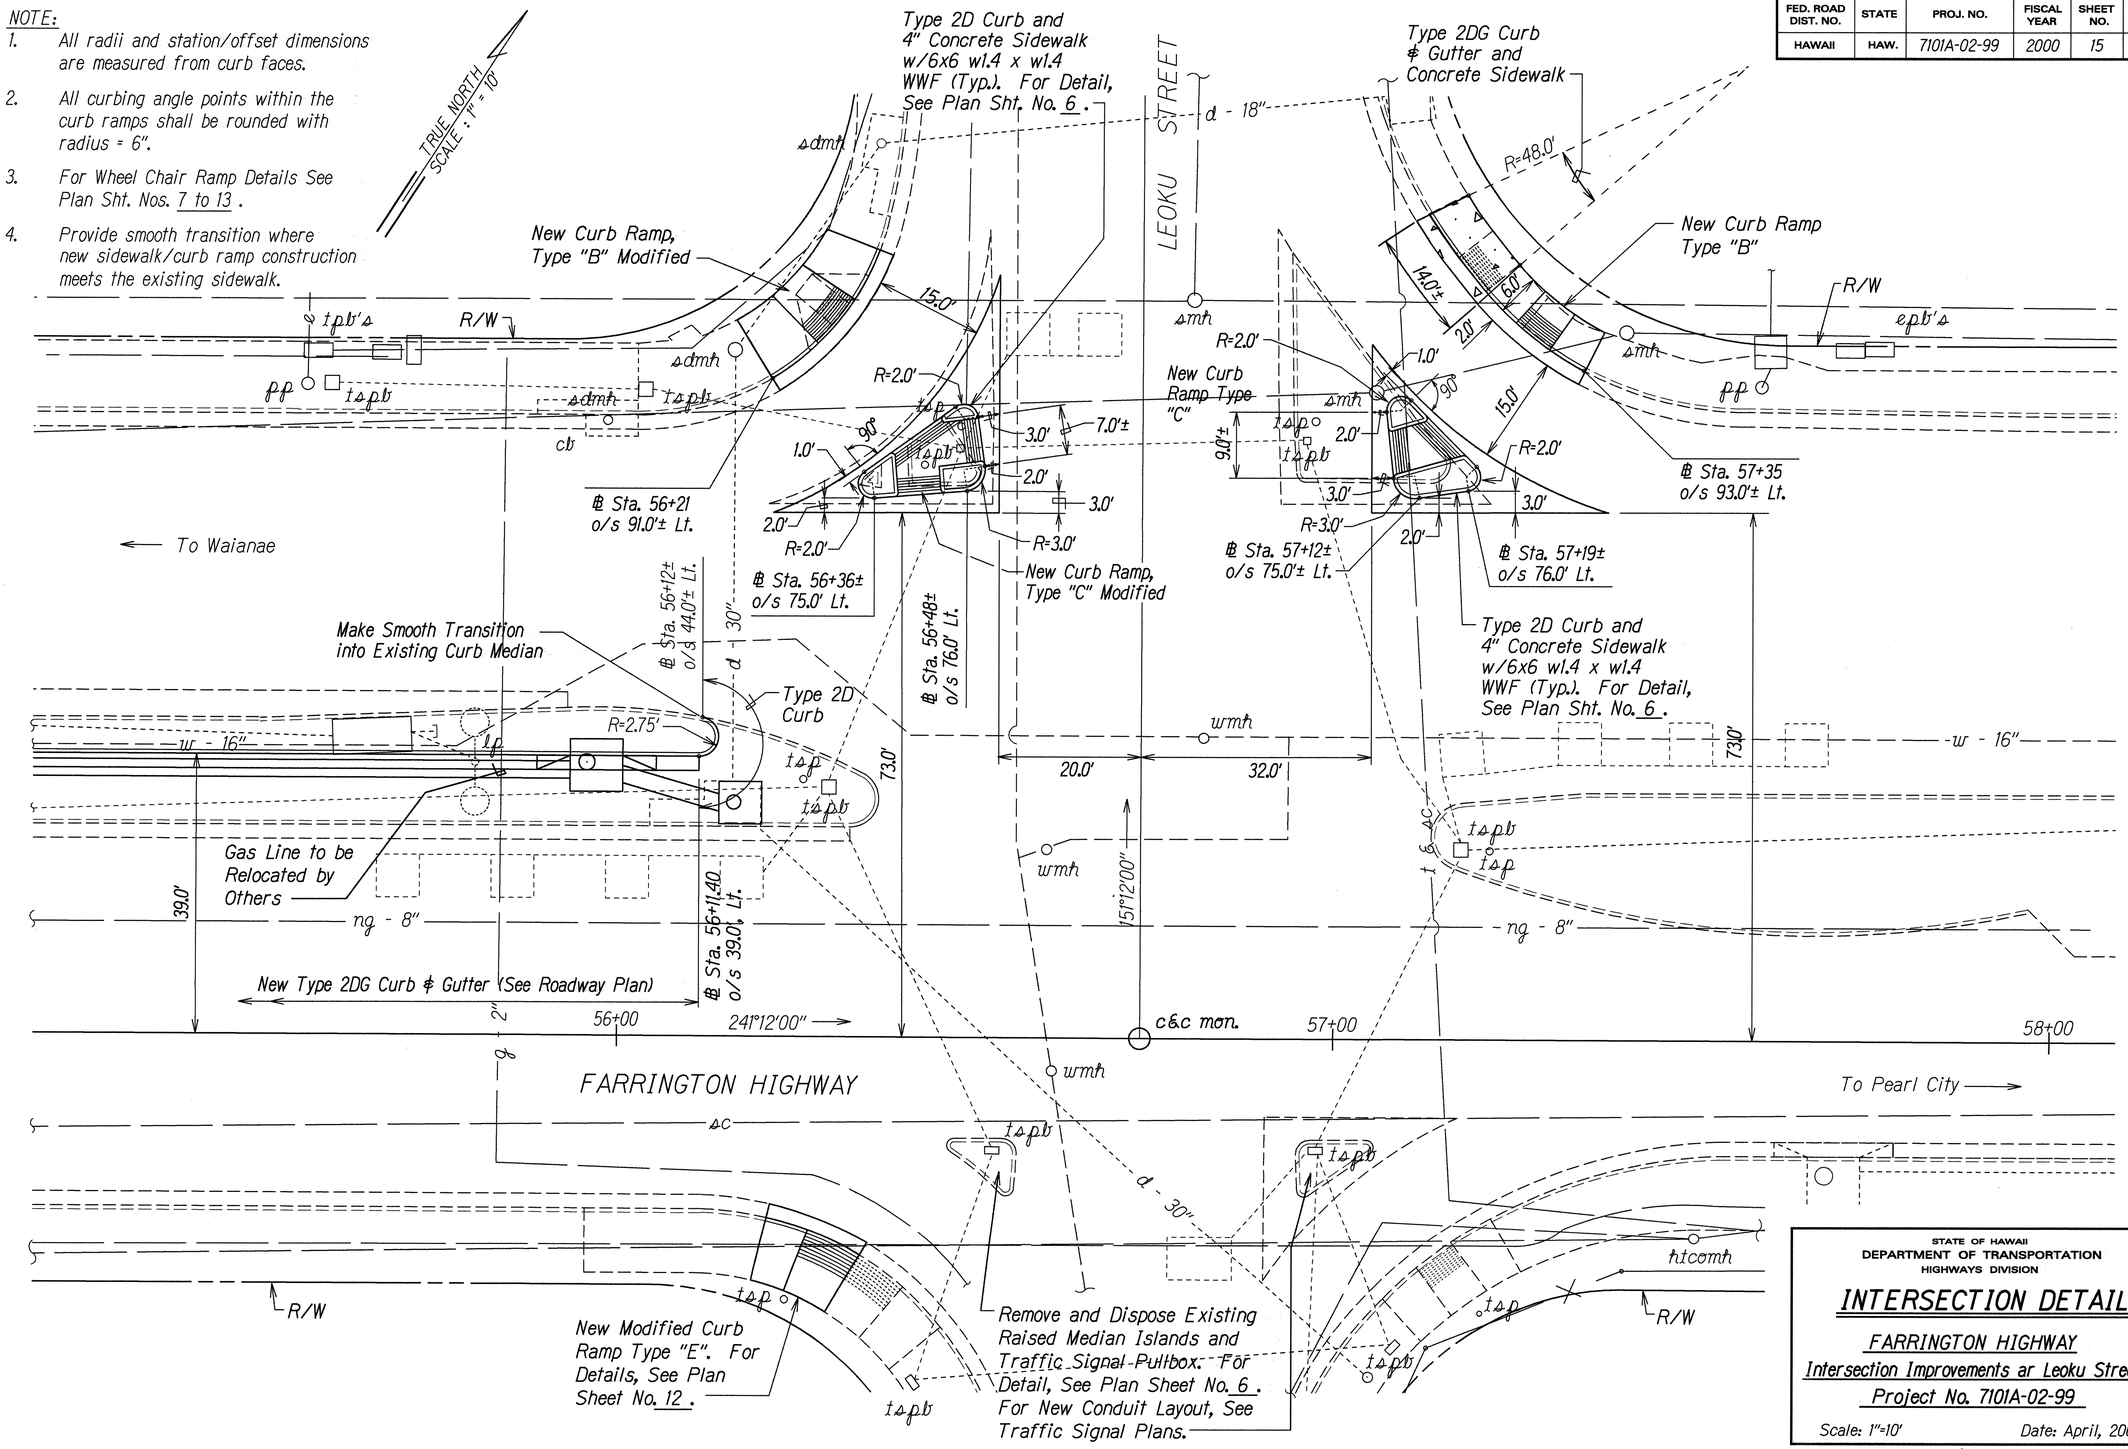

STATE OF HAWAII
DEPARTMENT OF TRANSPORTATION
HIGHWAYS DIVISION

INTERSECTION DETAIL

FARRINGTON HIGHWAY
Intersection Improvements ar Leoku Street
Project No. 7101A-02-99

Scale: 1"=10' Date: April, 2000

SHEET No. 1 OF 1 SHEETS

ORIGINAL PLAN | SURVEY PLOTTED BY | DRAWN BY G. Kawamoto | TRACED BY | DESIGNED BY | QUANTITIES BY | CHECKED BY | DATE 8-31-99 | NOTE BOOK | d69.xml | d:\ardrdl\dgn