PLOTTING

COLORS		PEN
1	R	1
2	Y	2
3	G	3
4	C	4
5	B	5
6	M	1
7	W	1
8		1
9		1
10		1
11		1
12		1
13		1
14		1
15		1

SCALE: 1=60

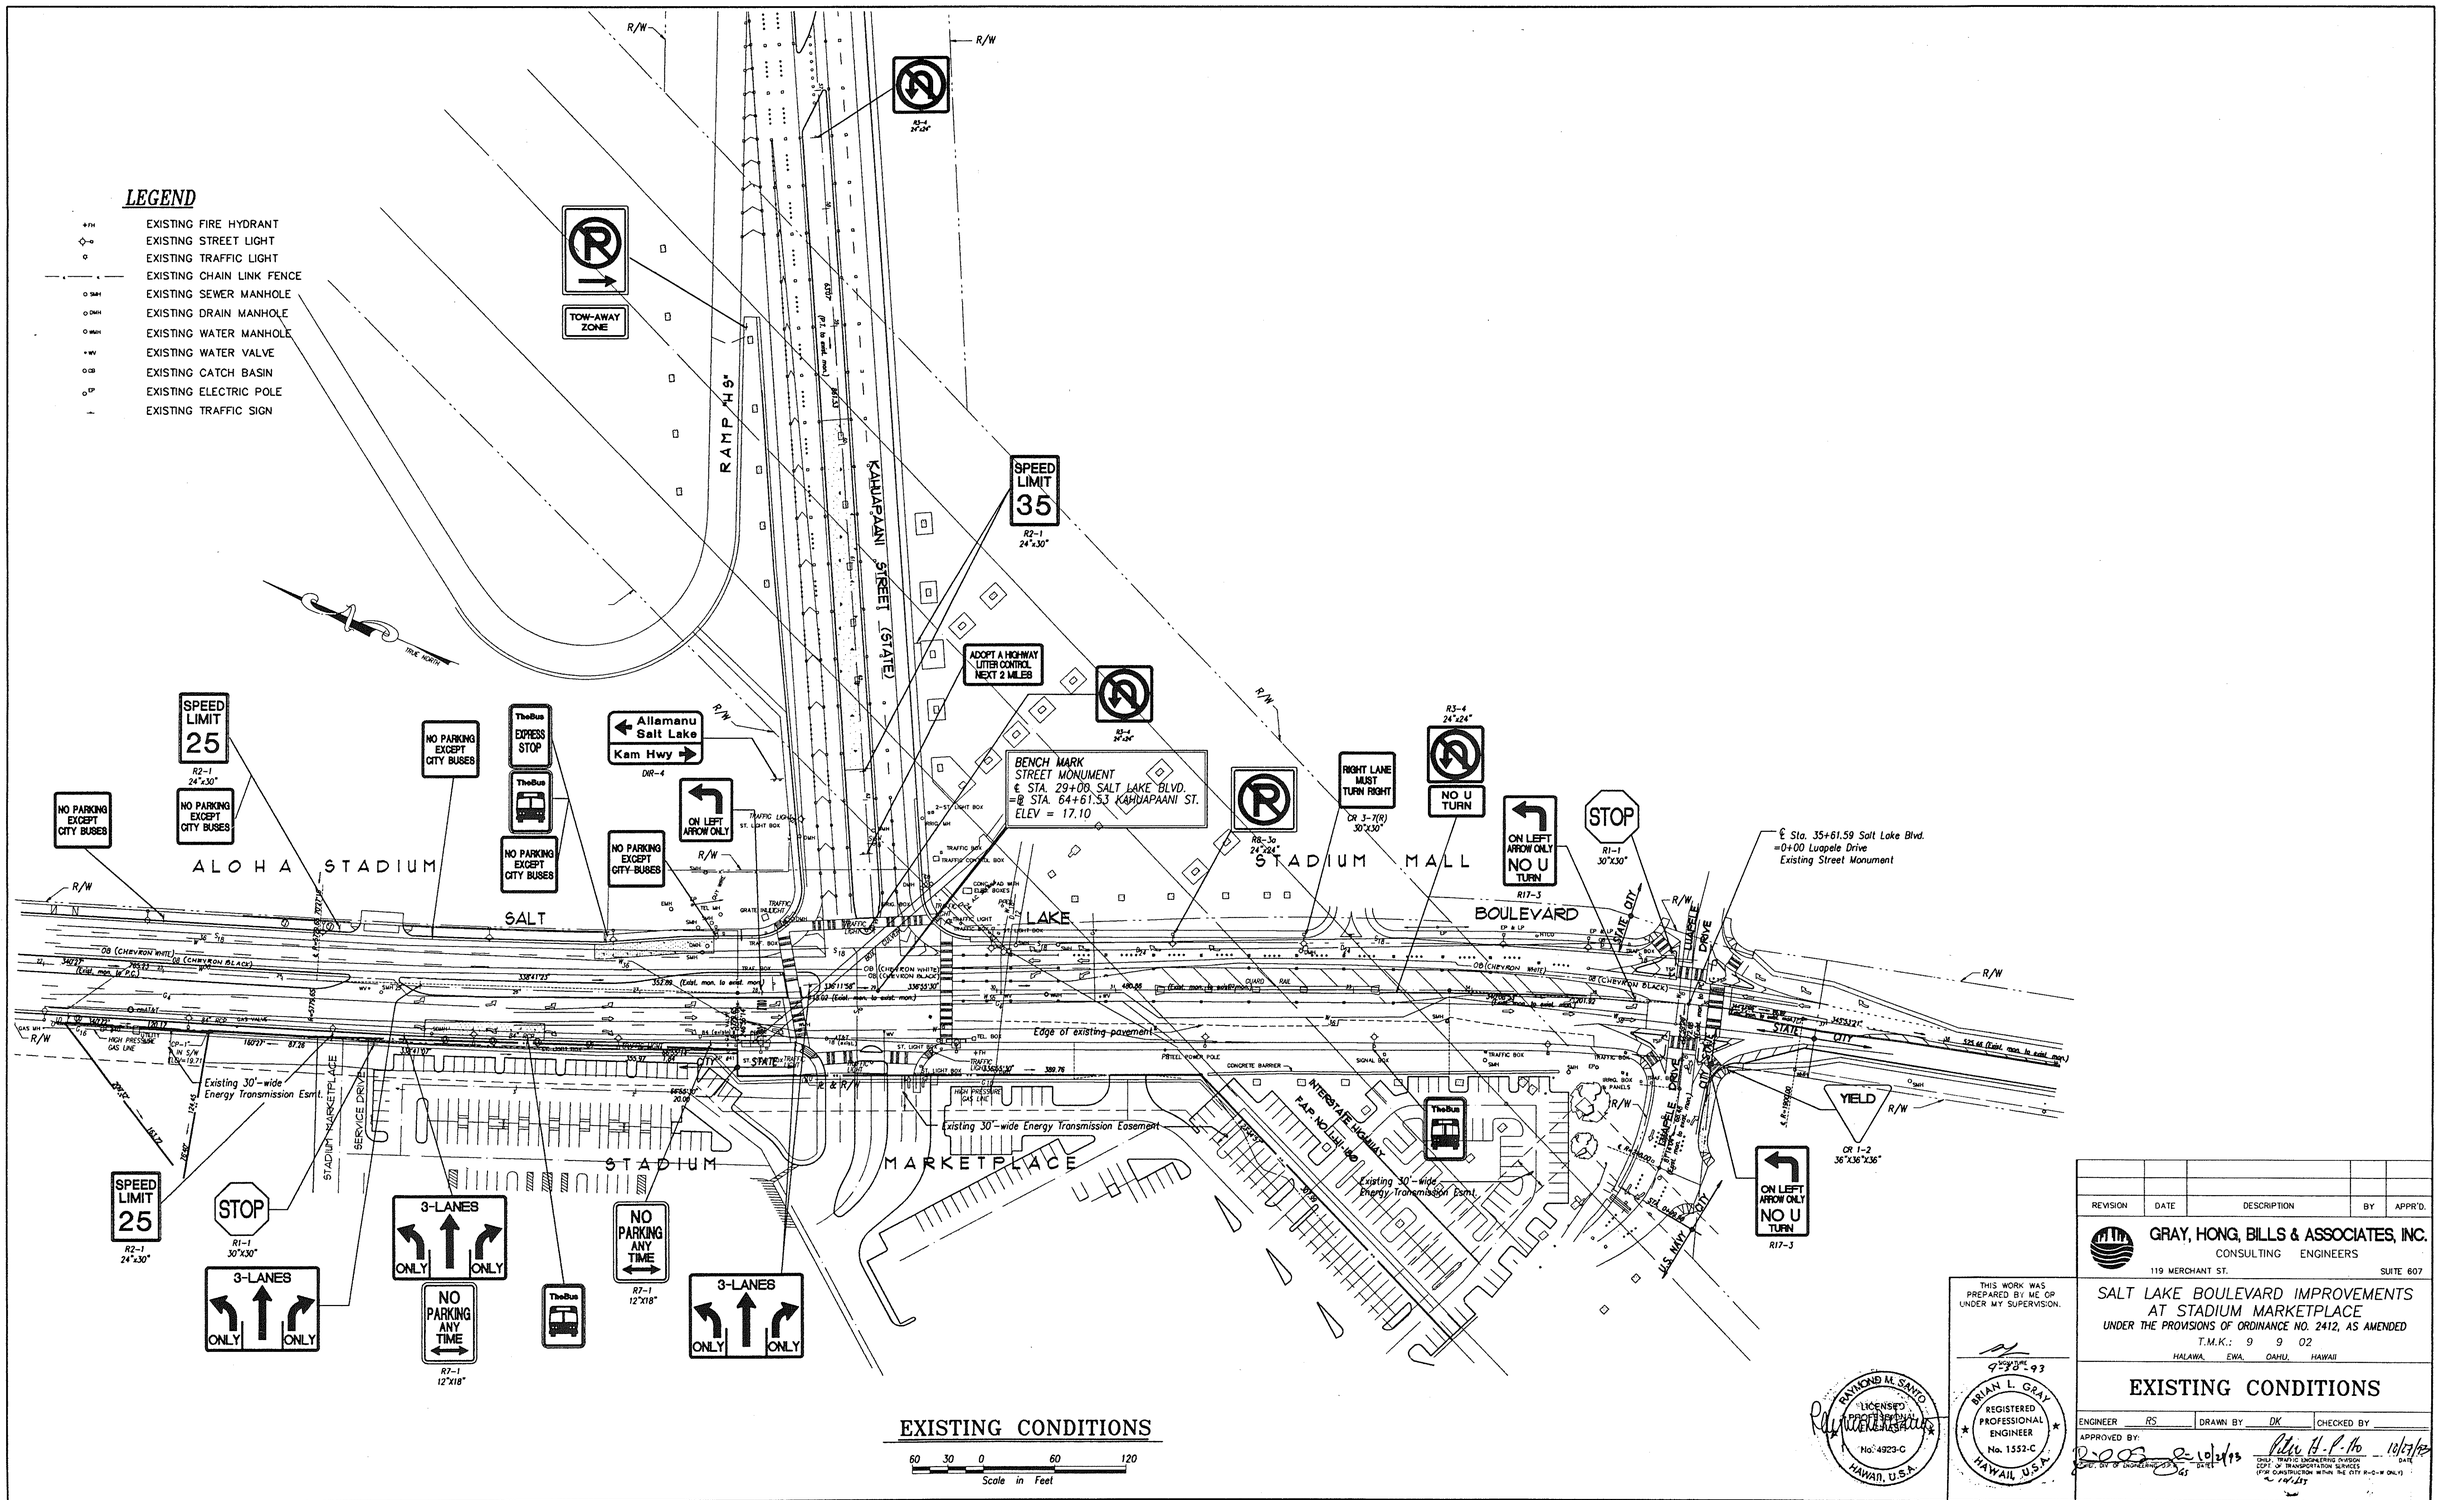

REVISION	DATE	DESCRIPTION	BY	APPR'D.

GRAY, HONG, BILLS & ASSOCIATES, INC.
CONSULTING ENGINEERS
119 MERCHANT ST. SUITE 607

THIS WORK WAS PREPARED BY ME OR UNDER MY SUPERVISION.

9-28-93
BRIAN L. GRAY
REGISTERED PROFESSIONAL ENGINEER
No. 1552-C
HAWAII, U.S.A.

RAYMOND M. SANTO
LICENSED PROFESSIONAL ENGINEER
No. 4923-C
HAWAII, U.S.A.

SALT LAKE BOULEVARD IMPROVEMENTS AT STADIUM MARKETPLACE
UNDER THE PROVISIONS OF ORDINANCE NO. 2412, AS AMENDED
T.M.K.: 9 9 02
HALAWA, EWA, OAHU, HAWAII

EXISTING CONDITIONS

ENGINEER RS | DRAWN BY DK | CHECKED BY

APPROVED:
DIR., DIV. OF ENGINEERING & GS — DATE 8-10-93
ONLY TRAFFIC ENGINEERING DIVISION DEPT. OF TRANSPORTATION SERVICES (FOR CONSTRUCTION within the CITY R-O-W ONLY) — DATE 10/27/93

PROJECT TITLE: KMART
CAD DWG. 23284EXI
DATE: OCTOBER 19, 1993

JOB NO. 2328-4