FED. ROAD DIST. NO.	STATE	FED. AID PROJ. NO.	FISCAL YEAR	SHEET NO.	TOTAL SHEETS
HAWAII	HAW.	CMAQ-0300(72)	2000	39	60

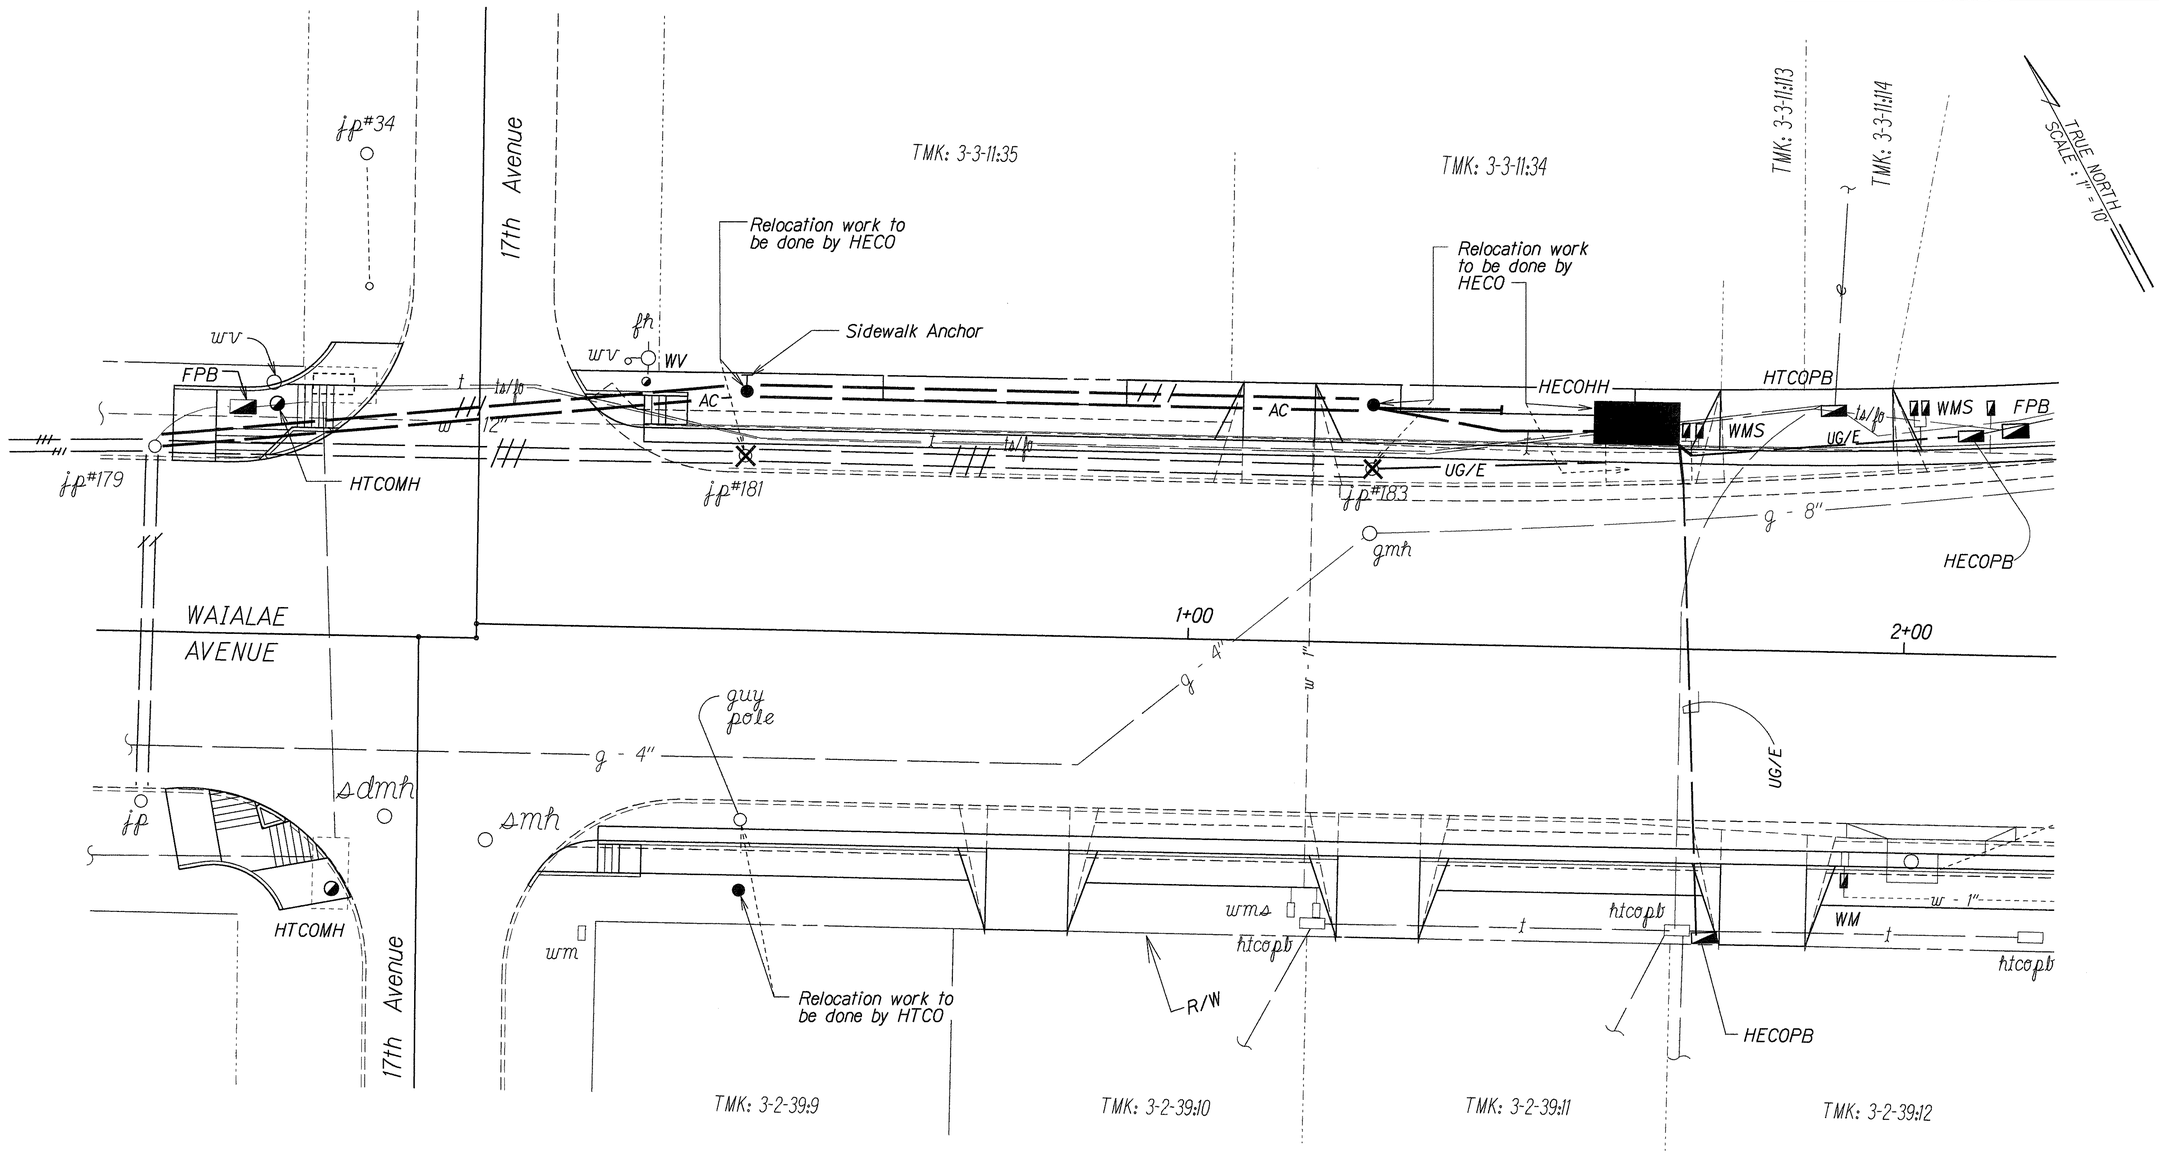

ORIGINAL PLAN	SURVEY PLOTTED BY	DATE
	DRAWN BY X	
	TRACED BY	
NOTE BOOK 06/09/00 Filed w/ 07/05/00 No.	DESIGNED BY X	
	QUANTITIES BY	
	CHECKED BY	

STATE OF HAWAII
DEPARTMENT OF TRANSPORTATION
HIGHWAYS DIVISION

UTILITY RELOCATION

Waialae Avenue Shoulder Improvements
For Bicycle Lanes
Kealaolu Avenue to Kalanianaole Highway
and 17th Avenue to 21st Avenue
Federal Aid Project No. CMAQ-0300(72)

Scale: 1"=10' Date: June, 2000

SHEET No. 1 OF 1 SHEETS