FED. ROAD DIST. NO.	STATE	FED. AID PROJ. NO.	FISCAL YEAR	SHEET NO.	TOTAL SHEETS
HAWAII	H.A.W.	W.P.M.H. 6-J	1935	1	14

INDEX TO DRAWINGS	
SHEET NO.	DESCRIPTIONS
1	Title Sheet
2	Typical Road Sections & details.
3-5	Plan & Profile
6-7	Standard Details.
8	Culvert Details
9-14	Cross Sections.

TERRITORY OF HAWAII

TERRITORIAL HIGHWAY DEPARTMENT.

HONOLULU T.H.

PLANS OF

WAIALAE ROAD

U.S. WORKS PROGRAM HIGHWAY PROJECT NO. W.P.M.H. 6-J.

DISTRICT OF HONOLULU.

ISLAND OF OAHU

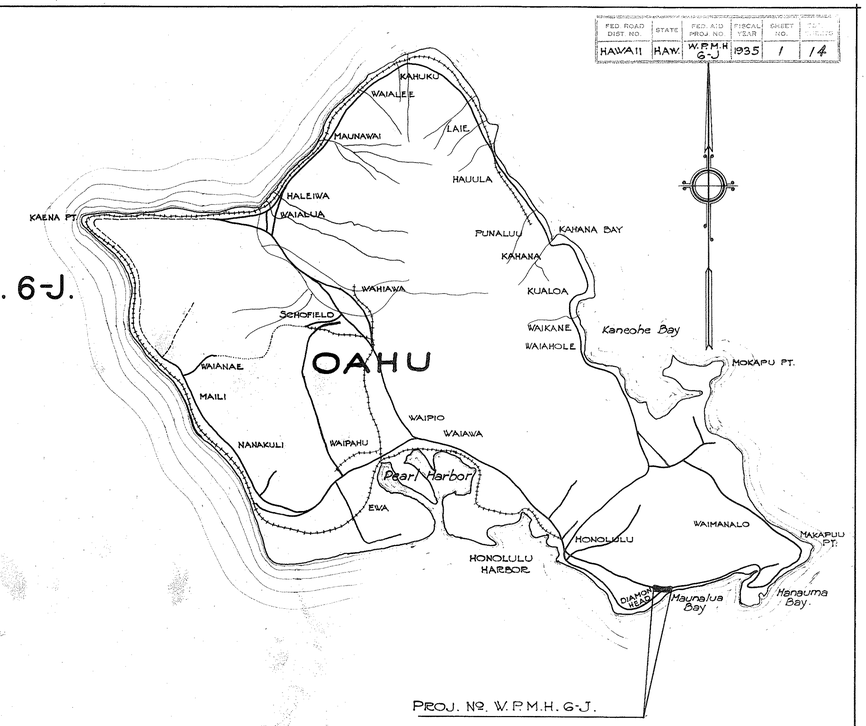

PROJ. NO. W.P.M.H. 6-J.

CONVENTIONAL SIGNS.

- Existing Road
- Existing Fence
- Existing Stonewall
- Center Line
- Large Tree
- Telephone Pole — T.P.
- Electric Pole — E.P.
- Guy Pole — G.P.
- Water Main
- Water Valve — W.V.
- Fire Hydrant — F.H.
- Bridges
- Culverts

SCALES.

PLAN		1 INCH 50 FEET
PROFILE	HOR.	1 INCH 50 FEET.
	VER.	1 INCH 5 FEET
CROSS SECTION		1 INCH 5 FEET.

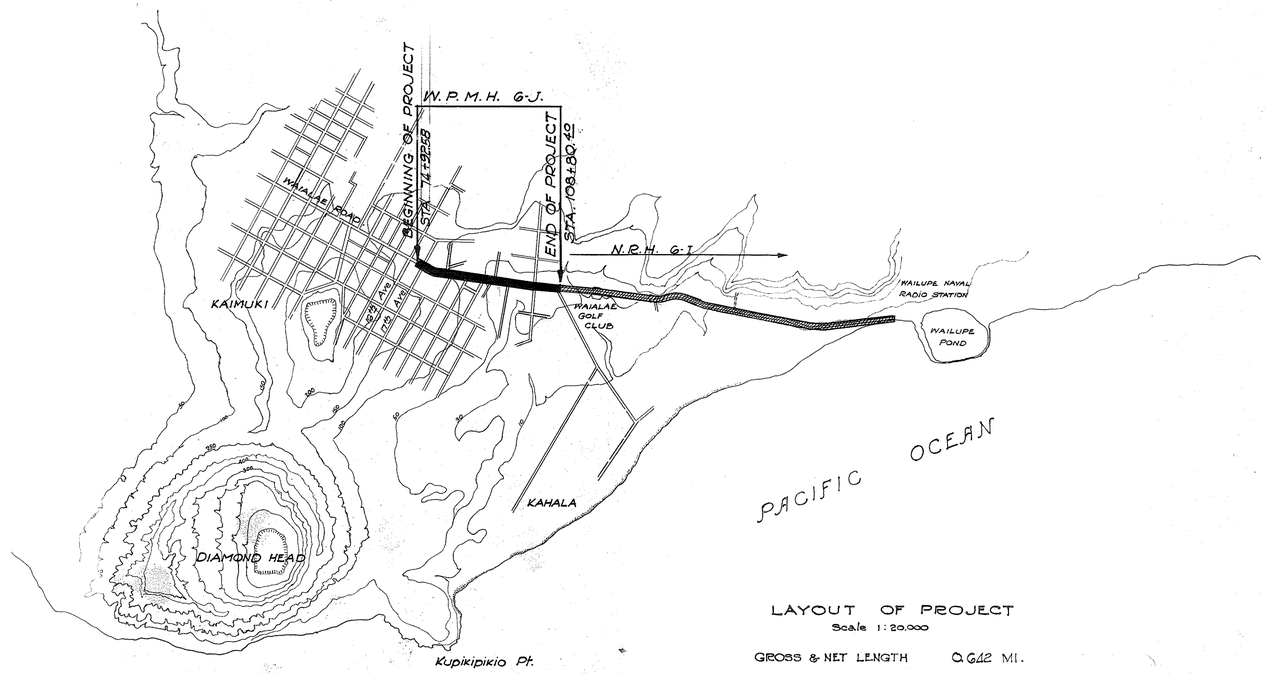

LAYOUT OF PROJECT

Scale 1:20,000

GROSS & NET LENGTH 0.642 MI.

ELEVATIONS ARE BASED ON C & C DATUM.

APPROVED

Louis R. Paine

TERRITORIAL HIGHWAY ENGINEER.

RECOMMENDED FOR APPROVAL

PRINCIPAL HIGHWAY ENGR. BUREAU OF PUBLIC ROADS

RECOMMENDED FOR APPROVAL

CHIEF ENGR. BUREAU OF PUBLIC ROADS.

APPROVED

CHIEF BUREAU OF PUBLIC ROADS.

ORIGINAL PLATE	NOTE BOOK	No.
DESIGNED BY		Sept. 1935
DRAWN BY	C.P.W.	"
TRACED BY	C.P.W.	"
COMPARED BY		"
CHECKED BY	E.J.S.	"

4341.1