FED. ROAD DIST. NO.	STATE	FED. AID PROJ. NO.	FISCAL YEAR	SHEET NO.	TOTAL SHEETS
HAWAII	HAW.	STP-8930(2)	2007	149	331

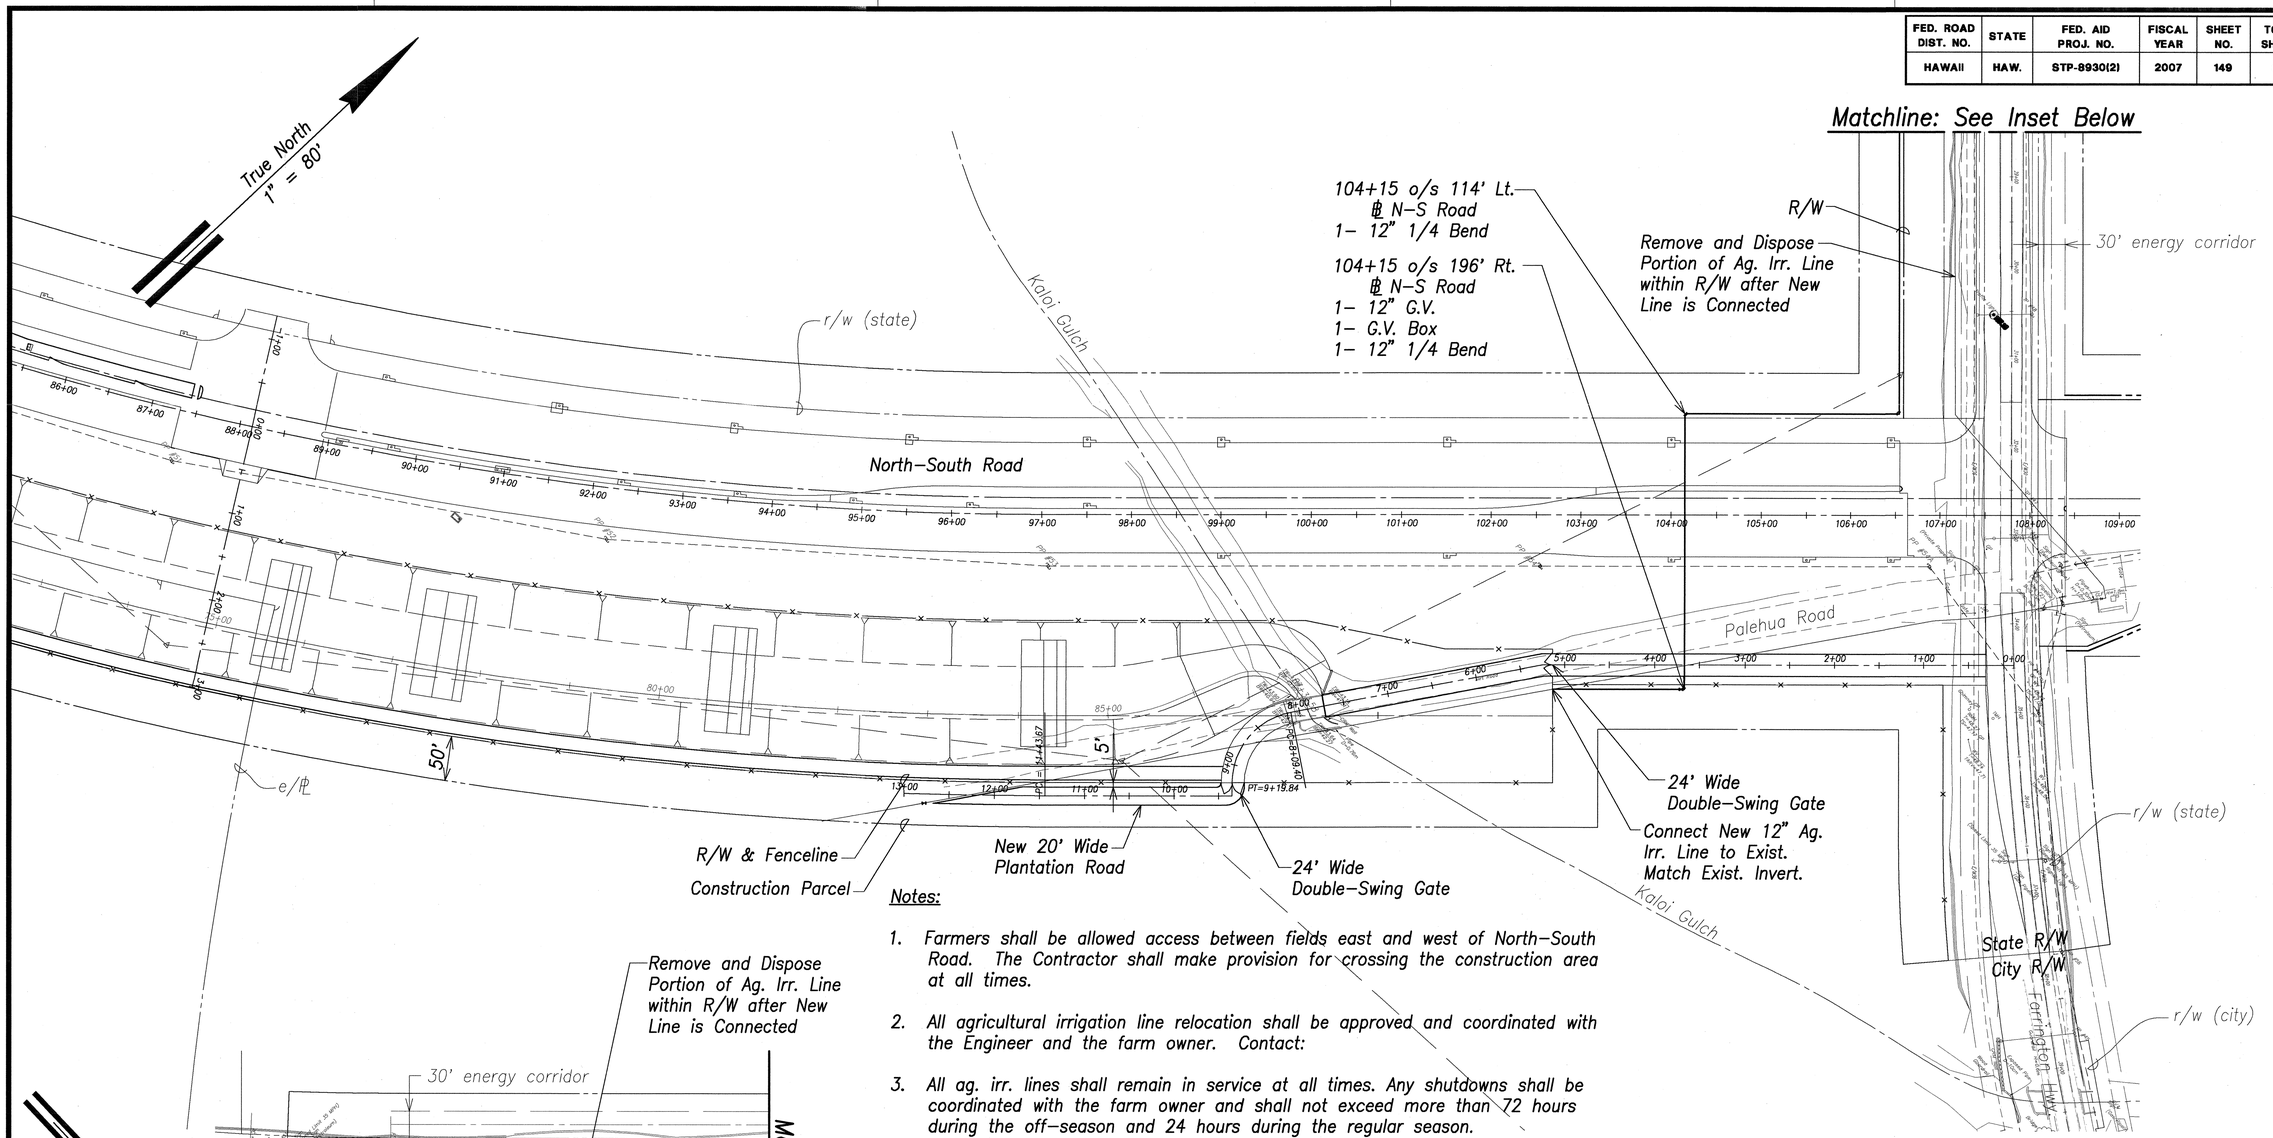

Notes:

1. Farmers shall be allowed access between fields east and west of North–South Road. The Contractor shall make provision for crossing the construction area at all times.
2. All agricultural irrigation line relocation shall be approved and coordinated with the Engineer and the farm owner. Contact:
3. All ag. irr. lines shall remain in service at all times. Any shutdowns shall be coordinated with the farm owner and shall not exceed more than 72 hours during the off–season and 24 hours during the regular season.
4. All agricultural irrigation lines and appurtenances shall be PVC Cl. 125 except for 6" lines which shall be PVC Cl. 160.
5. The Contractor shall verify location and invert of all all irrigation lines. The Contractor shall also verify location and invert of any and all lateral connections to the exist. ag. irrigation line and reconnect to the new line. The Contractor shall coordinate this work with the Engineer and the farm owner before proceeding with the new lateral connections.
6. Minimum cover for the new ag. irr. line shall be 4' min. cover under North–South Road and 3' min. cover for all other areas.
7. Farmers using Palehua Road will provide locks for the double–swing gate once the fencing along the ROW has been installed.

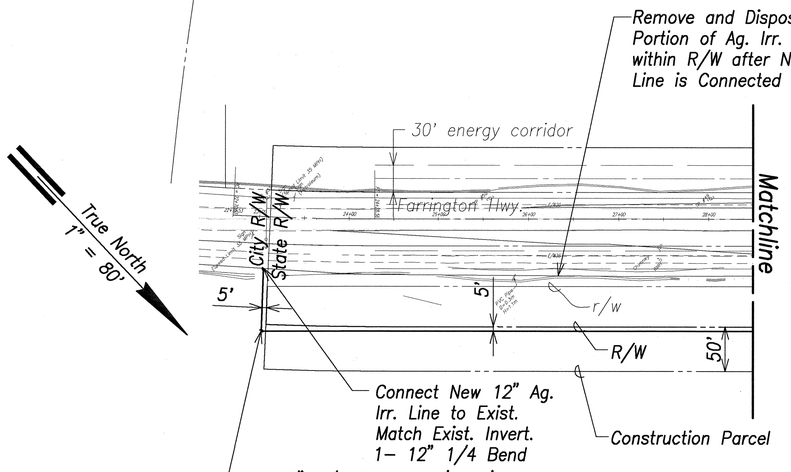

Inset
Scale: 1" = 80'

ORIGINAL PLAN | SURVEY PLOTTED BY | DRAWN BY | TRACED BY | DESIGNED BY | QUANTITIES BY | CHECKED BY | DATE
NOTE BOOK | No.

GREG H. HIYAKUMOTO
LICENSED PROFESSIONAL ENGINEER
No. 6662–C
HAWAII, U.S.A.

THIS WORK WAS PREPARED BY ME OR UNDER MY SUPERVISION.

SIGNATURE — APR 30, 2008 DATE OF LICENSE EXPIRY

Graphic Scale:
1" = 80' 80' 40' 0 80' 160'
Scale in Feet

STATE OF HAWAII
DEPARTMENT OF TRANSPORTATION
HIGHWAYS DIVISION

AG. FACILITY DEMOLITION & RELOCATION PLAN

North–South Road
Phase 1B
F.A.I. Proj. No. STP–8930(2)

Scale: 1" = 80' Date: Feb 21, 2007

SHEET No. C12.3 OF 150 SHEETS