FED. ROAD DIST. NO.	STATE	FED. AID PROJ. NO.	FISCAL YEAR	SHEET NO.	TOTAL SHEETS
HAWAII	HAW.	U SP (6)	1954	16	104

NOTE:

Before the construction of the Punahou Separation Structure and the Retaining Wall along Bingham Street, the contractor shall construct a new entrance and alter the exit from the Kapiolani Maternity Hospital. The entrance and exit shall be constructed as shown on this sheet. The quantities of unclassified excavation, removal and reconstruction of curbs, paving materials as well as the removal of all paved areas, Top soil and grass planting, shall be paid for under the appropriate contract item.

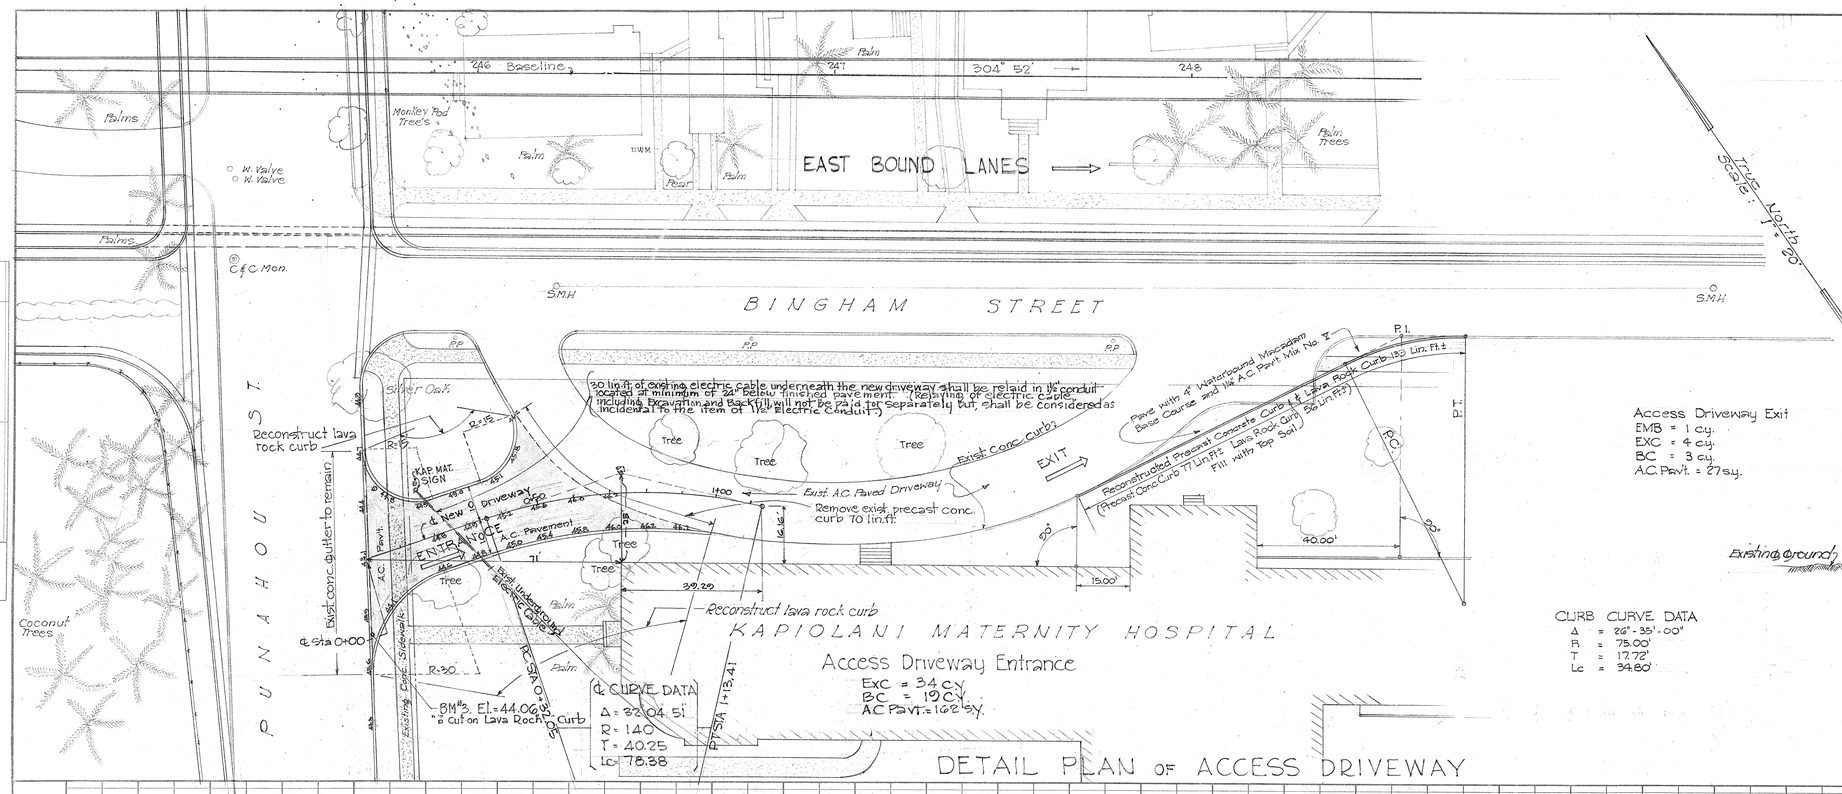

DETAIL PLAN OF ACCESS DRIVEWAY

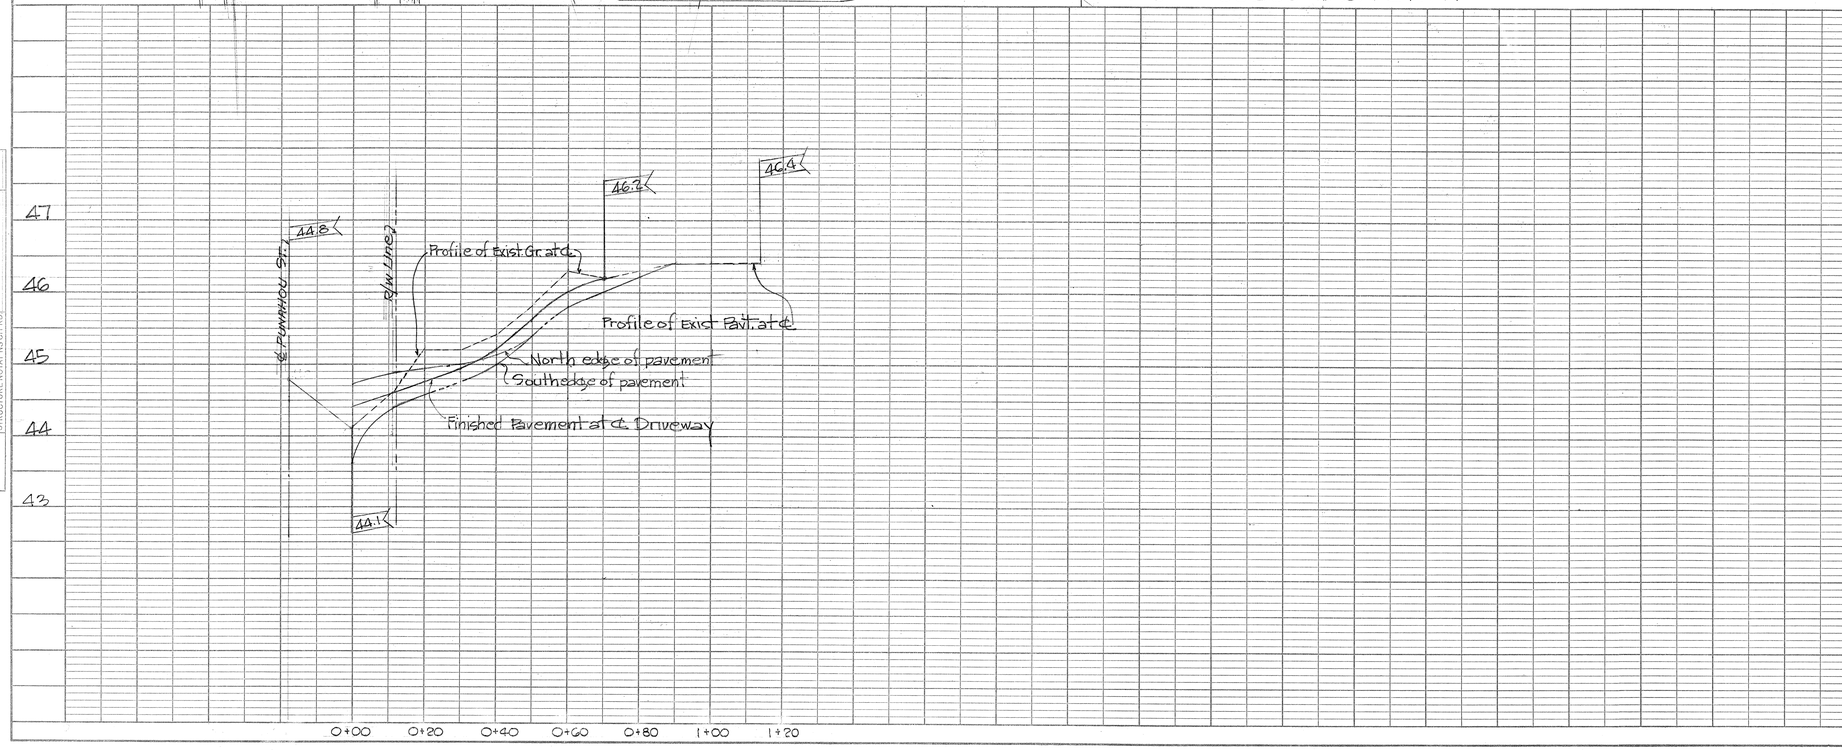

PLAN: SURVEYED, PLOTTED, ALIGNMENT CHECKED, RT. OF WAY CHECKED, NOTE BOOK, NO., BY, DATE

PROFILE: SURVEYED, PLOTTED, GRADES CHECKED, B. M. & NOTED, STRUCTURE NOTATIONS CHKD., NOTE BOOK, NO., BY, DATE

PLATE 1 - PLAN - PROFILE O. P. R. & R. E. STANDARD
KEUFFEL & ESSER CO., NEW YORK.

K & E Co. No. 345-1 MADE IN U.S.A. 46979

5627.16