FISCAL YEAR	SHEET NO.	TOTAL SHEETS
1954	1	7

TERRITORY OF HAWAII
TERRITORIAL HIGHWAY DEPARTMENT
HONOLULU, OAHU, T. H.

PLANS OF
NEW 36-INCH DRAIN
MAUKA ARTERIAL AT WILDER AVE.

DISTRICT OF HONOLULU
ISLAND OF OAHU

INDEX TO DRAWINGS

SHEET NO.	DESCRIPTION
1	Title Sheet
2	Plan & Profile
3-7	Standard Details

CONVENTIONAL SIGNS

Centerline
Boundary Lines, or
Fences (Named)
Existing Roadways
Circular Culvert
Box Culvert
Bridge
Telephone Pole — T.P.
Electric Power Pole — E.P.
Water Main — W2 — W2 (W4, 8, 12, Etc.)
Storm Drain — SD12 — SD12 (SD18, 24, Etc.)
Concrete Drop Intake — C.D.I.
Standard Catch Basin — S.C.B.
Standard Manhole — S.M.H.
Sewer Manhole — S8 — S8 — S12
Telephone Manhole — T.M.H.
Fire Hydrant — F.H.
Tree (Large, named) — Mango, Coco
Railroad
Mutual Telephone Underground Cable — MTC
Water Meter — WM

SCALES

PLAN	HOR	1 INCH = 50 FEET
PROFILE	HOR	1 INCH = 20 FEET
	VERT	1 INCH = 2 FEET

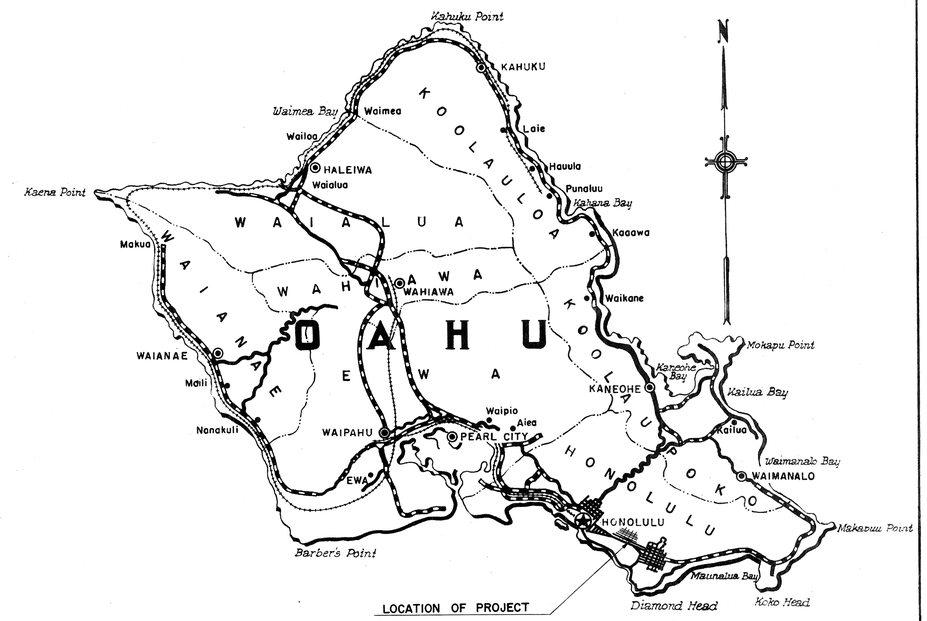

Federal Aid Projects Previously Constructed Or Under Construction

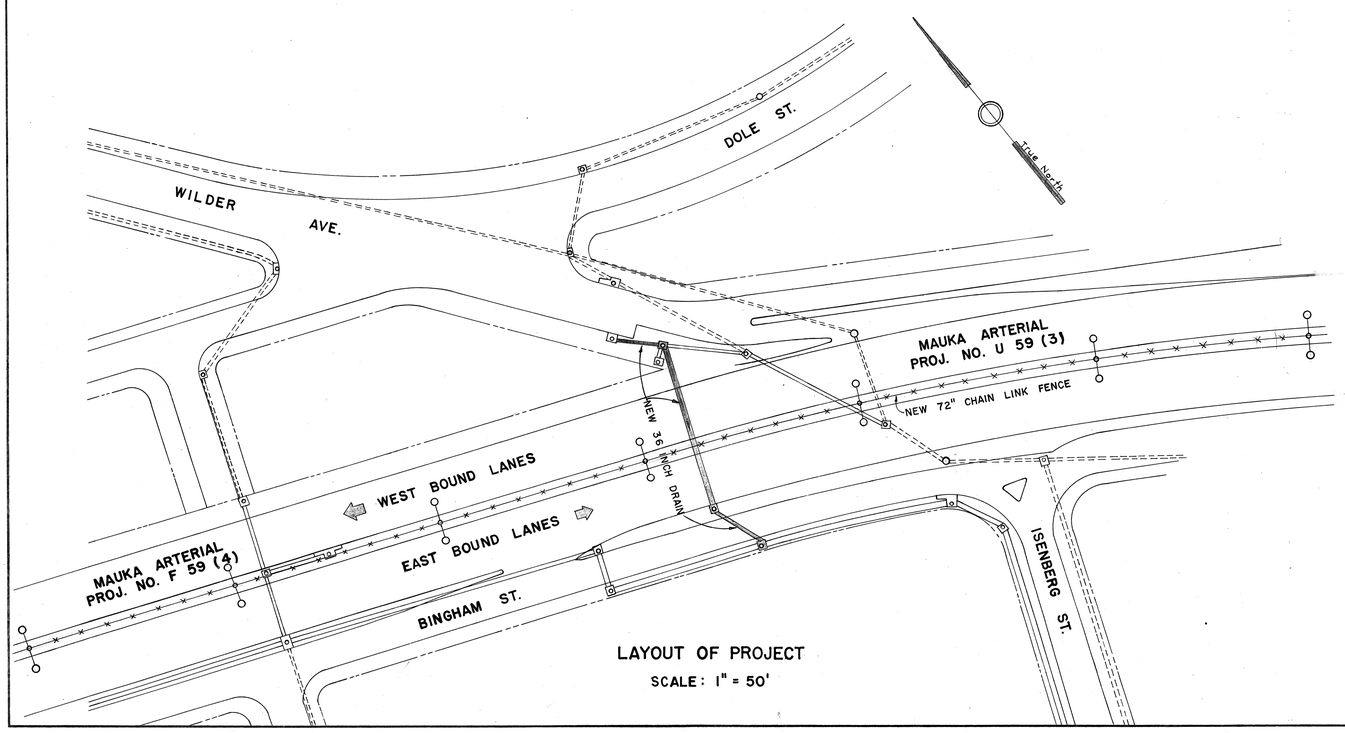

LAYOUT OF PROJECT
SCALE: 1" = 50'

ORIGINAL PLAN		DATE
	SURVEY PLOTTED BY	
	DRAWN BY	" "
	TRACED BY	" "
NOTE BOOK	QUANTITIES BY	" "
	QUANTITIES CHECKED BY	" "
No.	CHECKED BY	" "

APPROVED DATE 7/6/54

Bert E. Nuttman
TERRITORIAL HIGHWAY ENGINEER

5696.1