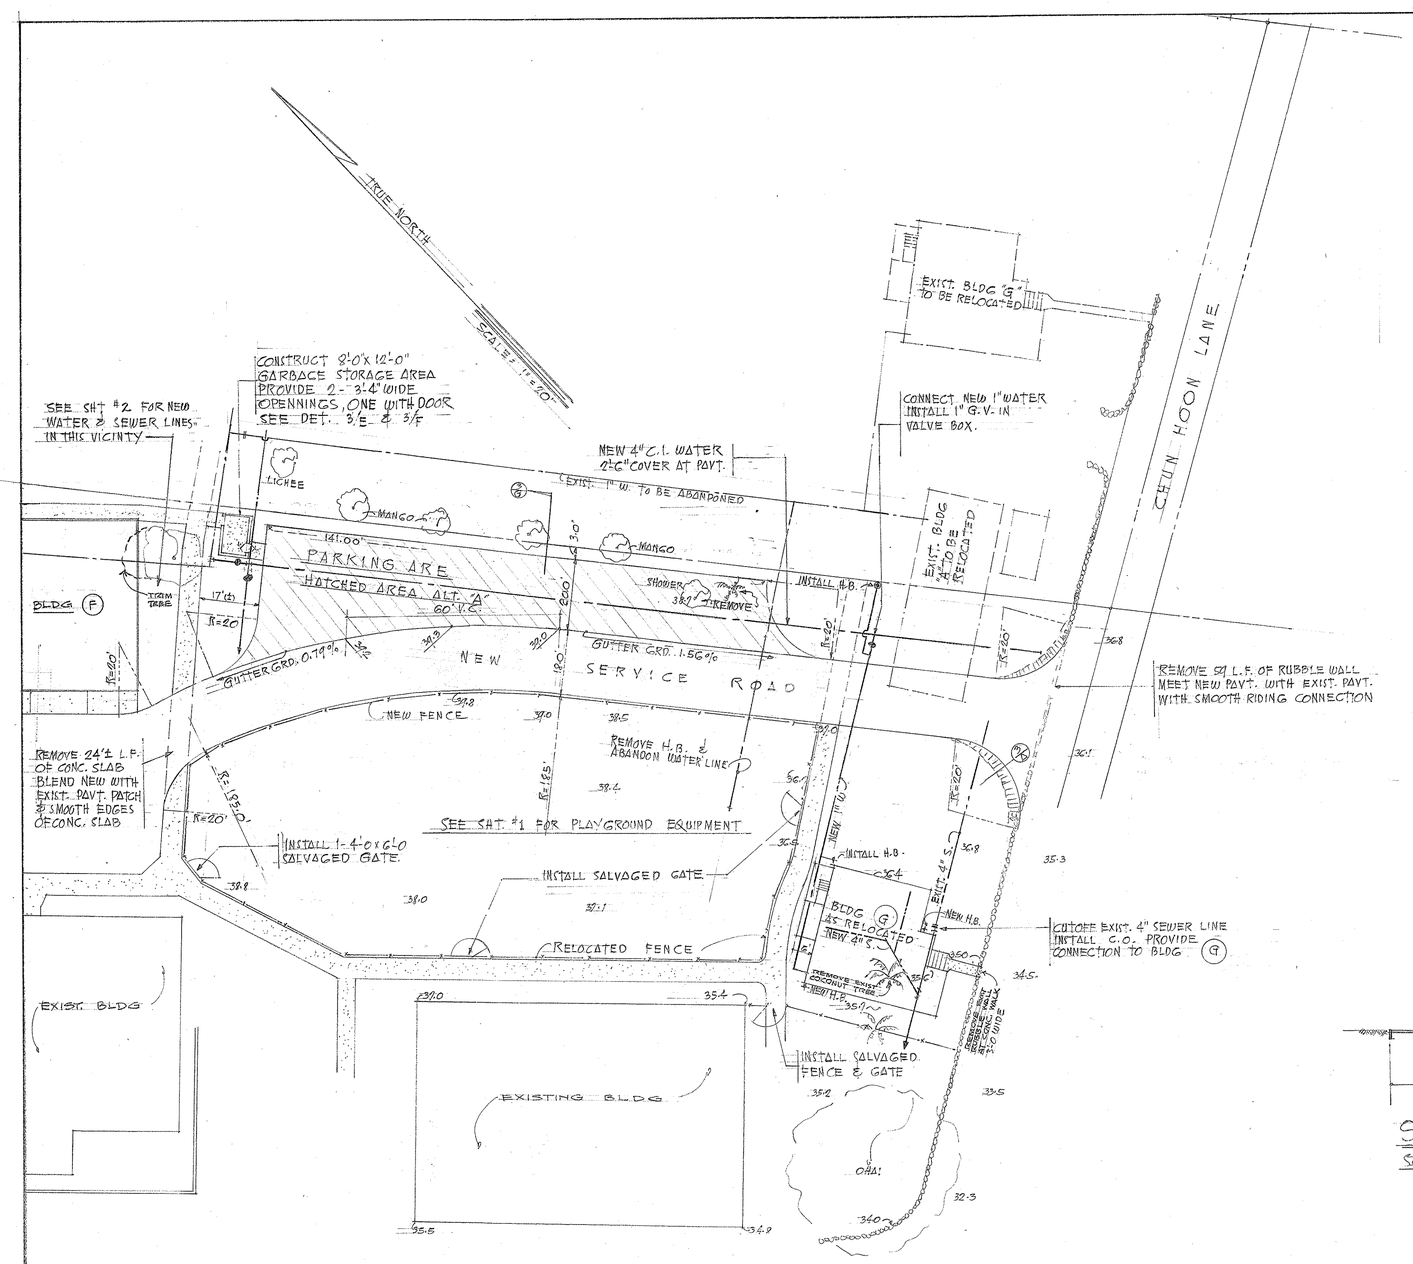

NEW PARKING AREA PLOT PLAN

SCALE 1" = 20'-0"

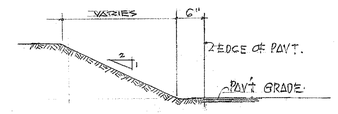

SECTION: (3/A)

SCALE: 3/4" = 1'-0"

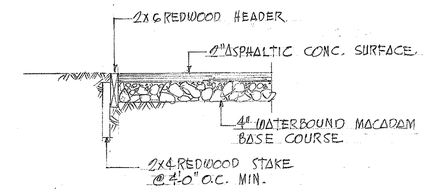

SECTION: A.C. PAVT. (3/B)

SCALE: 3/4" = 1'-0"

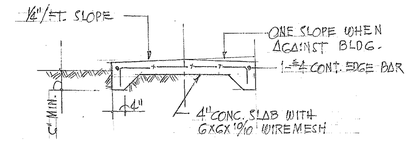

SECTION: CONC. WALK (3/C)

SCALE: 1/2" = 1'-0"

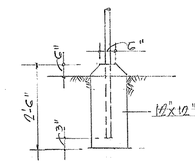

SECTION: FENCE POST FTG. (3/D)

SCALE: 1/2" = 1'-0"

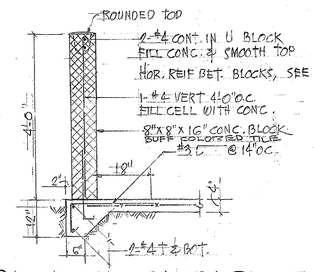

SECTION: GARBAGE STORAGE WALL (3/E)

SCALE: 1/2" = 1'-0"

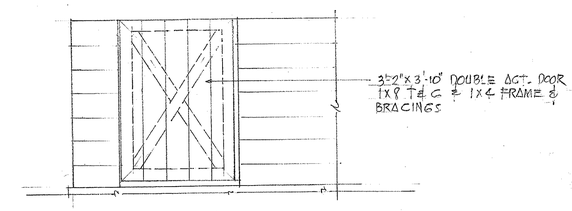

ELEVATION: GARBAGE STOR. DOOR (3/F)

SCALE: 1/2" = 1'-0"

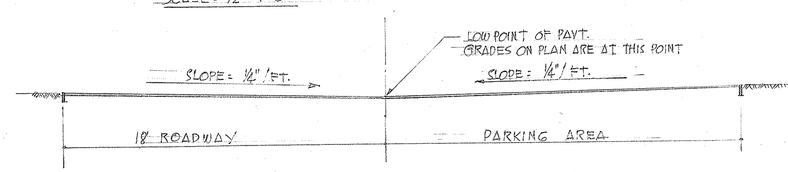

SECTION: RDWAY & PARKING AREA (3/G)

SCALE: 1/2" = 1'-0"

TERRITORIAL HIGHWAY DEPARTMENT
TERRITORY OF HAWAII

RELOCATION AND REHABILITATION OF EXISTING IMPROVEMENTS AT KAULUWELA SCHOOL
HONOLULU, OAHU, T.H.

IN CONNECTION WITH LUNALILO FREEWAY
FED. AID. PROJ. NO. BF-072-1-(3).

DATE		SHEET
FEB 14 1958	THOMAS T. NISHIDA ARCHITECT HAROLD M. TANIMURA ENGINEER HONOLULU, OAHU, T.H.	3 OF 13 SHTS.

5985.4