FED. ROAD DIST. No.	STATE	FED. AID PROJ. No.	FISCAL YEAR	SHEET No.	TOTAL SHEETS
HAWAII	HAW	U-072-1(8)	1953	38	87

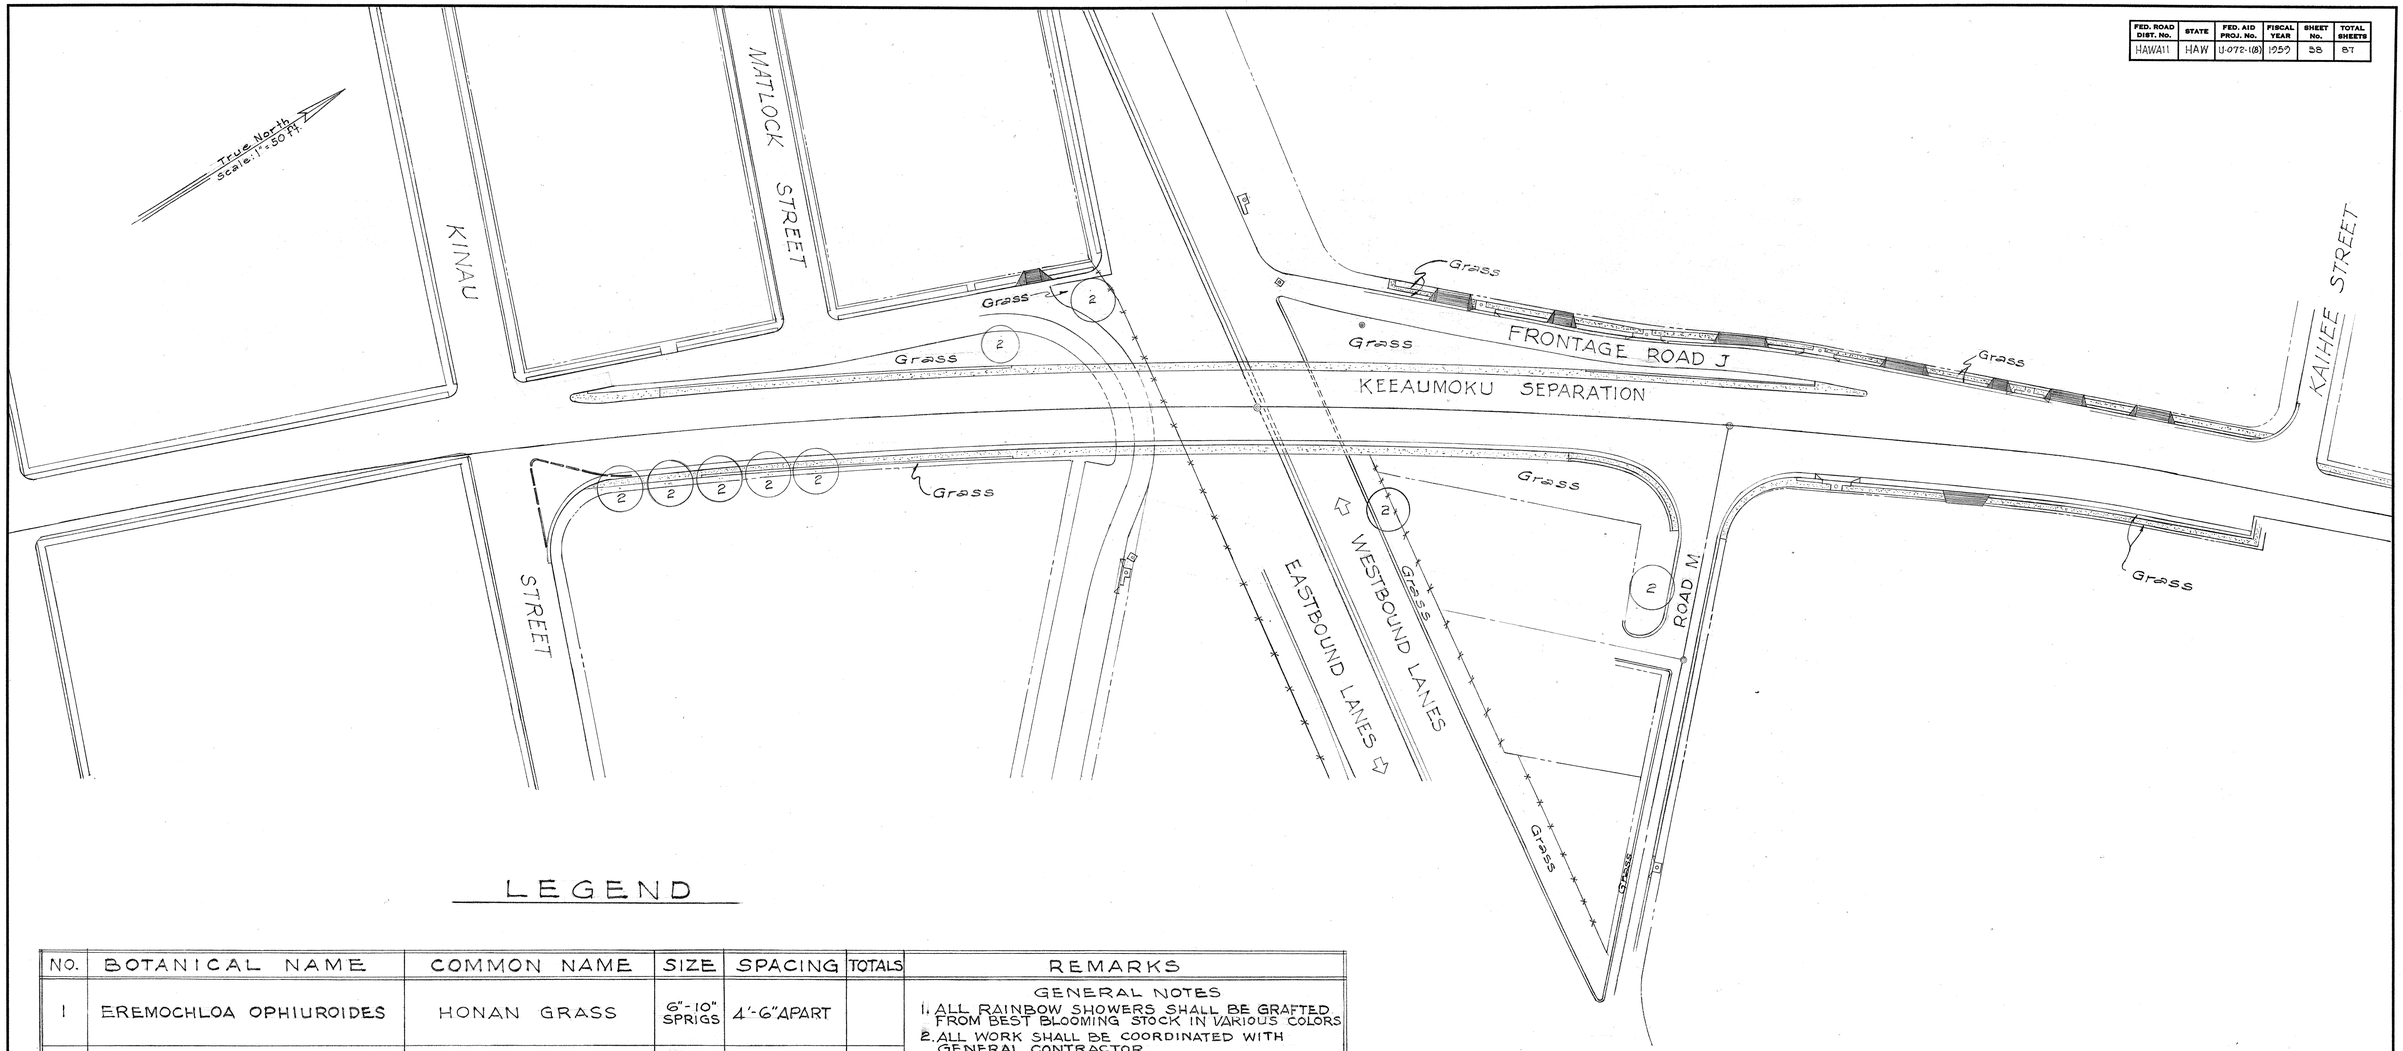

LEGEND

NO.	BOTANICAL NAME	COMMON NAME	SIZE	SPACING	TOTALS	REMARKS
1	EREMOCHLOA OPHIUROIDES	HONAN GRASS	6"-10" SPRIGS	4'-6" APART		GENERAL NOTES 1. ALL RAINBOW SHOWERS SHALL BE GRAFTED FROM BEST BLOOMING STOCK IN VARIOUS COLORS 2. ALL WORK SHALL BE COORDINATED WITH GENERAL CONTRACTOR.
2	CASSIA FISTULA XC. JAVANICA	RAINBOW SHOWER	4"-6" 5-GAL.	AS SHOWN	9	

ORIGINAL PLAN
NOTE BOOK No.
SURVEY PLOTTED BY
DRAWN BY
TRACED BY
QUANTITIES BY
QUANTITIES CHECKED BY
CHECKED BY
DATE

THOMPSON & THOMPSON
LANDSCAPE ARCHITECTS
HONOLULU - HAWAII

HAWAII STATE HIGHWAY DEPARTMENT
STATE OF HAWAII

LANDSCAPING PLAN
KEEAUMOKU SEPARATION
PROJECT NO. U-072-1(8)

SHEET No. 1 OF 1 SHEETS

S 183.38

PRINTED ON DIEPO 100OH CLEARPRINT