FED. AID DIST. NO.	STATE	FED. AID PROJ. NO.	FISCAL YEAR	SHEET NO.	TOTAL SHEETS
HAWAII	HAWAII	I-HI-1(7)	1964	1	9

INDEX TO DRAWINGS	
SHT. NO.	DESCRIPTION
1	TITLE SHEET
2-9	PLAN AND PROFILE WITH BORING LOCATIONS

STATE OF HAWAII
DEPARTMENT OF TRANSPORTATION
HIGHWAYS DIVISION
HONOLULU, HAWAII

PLANS OF

SUB-STRATA INVESTIGATION INTERSTATE HIGHWAY

FEDERAL AID INTERSTATE PROJECT I-HI-1(7)
(MAKAKILO TO KUNIA)

DISTRICT OF EWA
ISLAND OF OAHU

SCALES:

PLAN ..... 1 IN. = 100 FT.
PROFILE ..... HOR. 1 IN. = 100 FT.
VER. 1 IN = 10 FT.

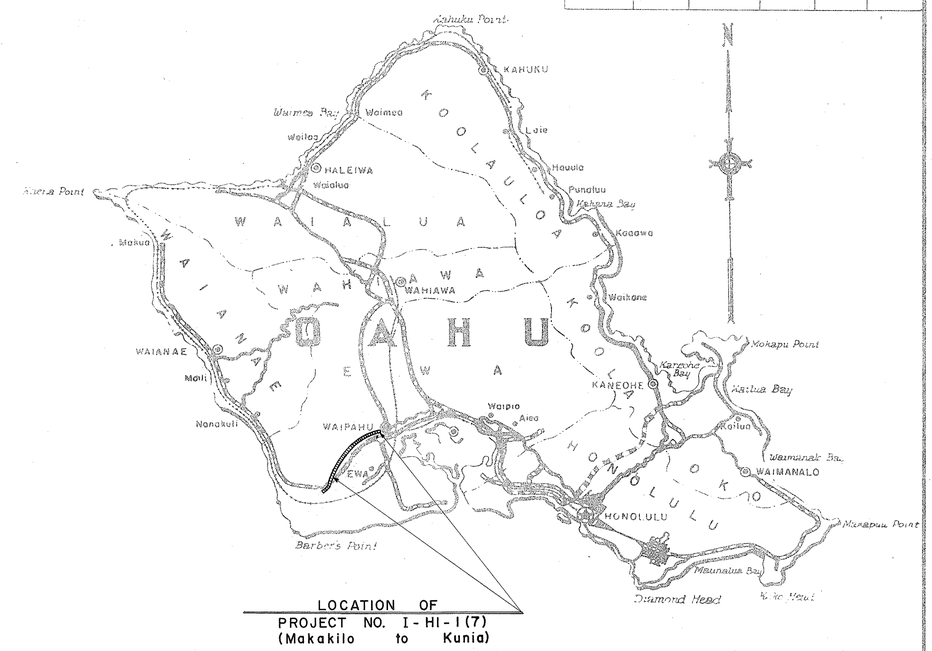

LOCATION OF
PROJECT NO. I-HI-1(7)
(Makakilo to Kunia)

Federal Aid Projects Previously Constructed Or Under Construction

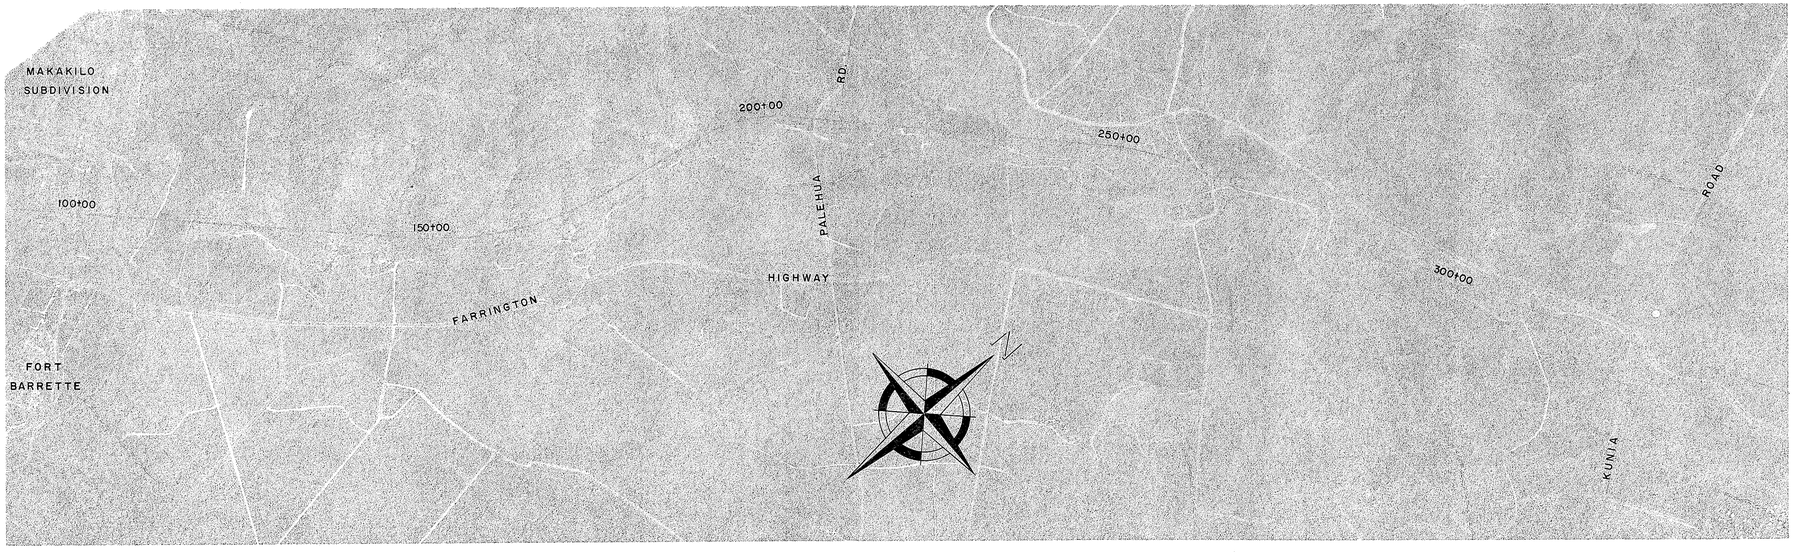

1 0 1 2 3
SCALE IN THOUSAND FEET

1 0 1 2 3
SCALE IN THOUSAND FEET

LAYOUT PLAN

ORIGINAL PLAN	SURVEY PLOTTED BY	DATE
	DESIGNED BY	
	TRACED BY	
	DESIGNED BY	
NOTE BOOK	QUANTITIES BY	
	CALCULATED BY	
No.	CHECKED BY	

APPROVED DATE 8 May 64
Luis Matanda
DIRECTOR OF TRANSPORTATION

DEPARTMENT OF COMMERCE
BUREAU OF PUBLIC ROADS
APPROVED:
DIVISION ENGINEER DATE