FED. ROAD DIST. NO.	STATE	FED. AID PROJ. NO.	FISCAL YEAR	SHEET NO.	TOTAL SHEETS
HAWAII	HAW.	I-H1-1(24)	1965	14	64

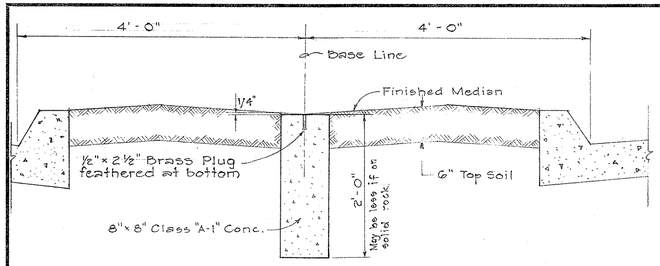

CENTERLINE MONUMENT (IN MEDIAN)

Scale: 1" = 1'-0"

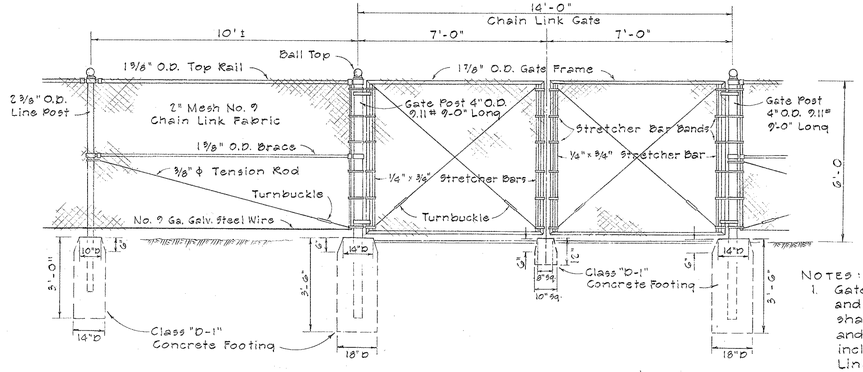

DETAIL OF CHAIN LINK GATE

Scale: 3/8" = 1'-0"

NOTES:

1. Gate Latch and Lock, Flush Plate and Anchor, and Plunger Bar shall be installed with Gates, and shall be considered as included with item of 72" Chain Link Gate.
2. Gate Frames shall be mitered at corners and welded.
3. Fence Details not shown are to be in accordance with Standard Specifications.

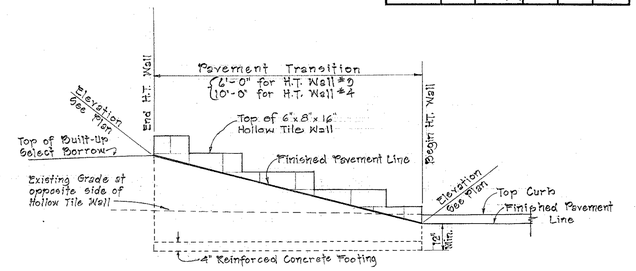

TYPICAL PROFILE HOLLOW TILE WALLS #3 AND #4

Scale: Not to Scale

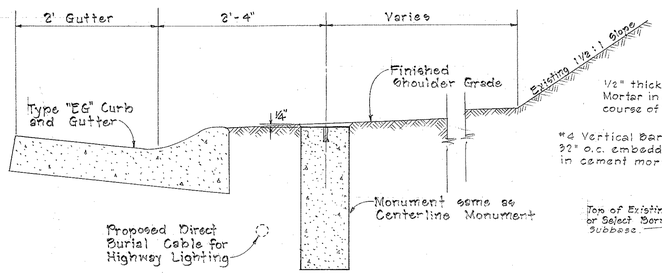

REFERENCE MONUMENT (IN SHOULDER)

Scale: 1" = 1'-0"

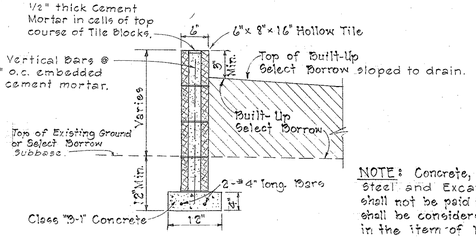

NOTE: Concrete, Reinforcing Steel and Excavation shall not be paid for separately but shall be considered as included in the item of Hollow Tile Wall.

TYPICAL SECTION HOLLOW TILE WALL

Scale: 3/4" = 1'-0"

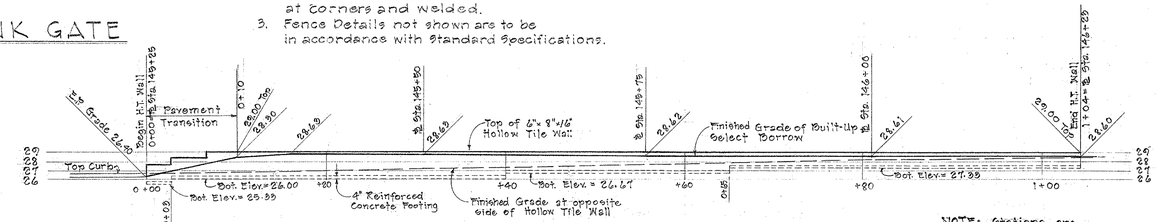

PROFILE: HOLLOW TILE WALL #1

Scale: 1/8" = 1'-0" (Both Ways)

NOTE: Stations are taken along the Wall

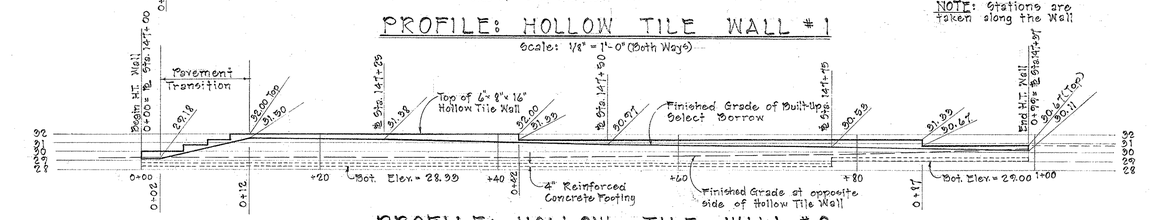

PROFILE: HOLLOW TILE WALL #2

Scale: 1/8" = 1'-0" (Both Ways)

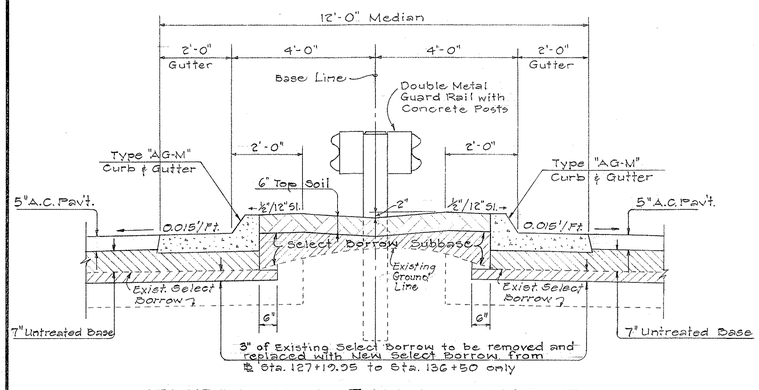

TYPICAL MEDIAN DETAIL

Scale: 1/2" = 1'-0"

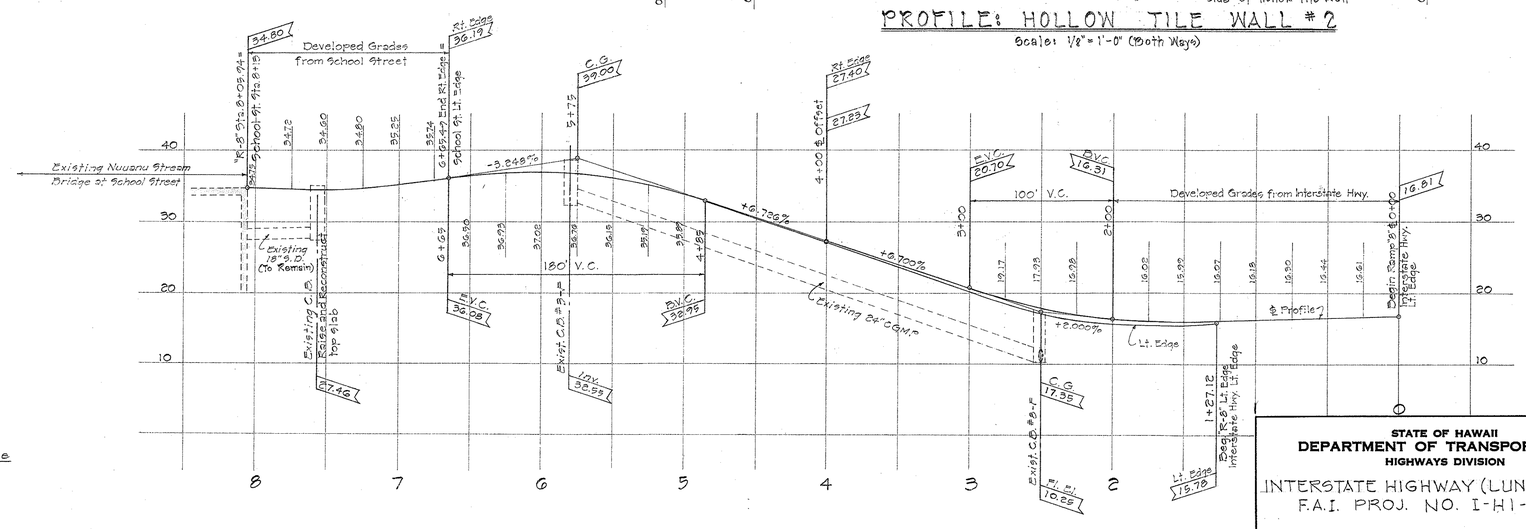

RAMP "8" PROFILE

Scales: Horiz. 1" = 50'
Vert. 1" = 10'

STATE OF HAWAII
DEPARTMENT OF TRANSPORTATION
HIGHWAYS DIVISION

INTERSTATE HIGHWAY (LUNALILO FWY)
F.A.I. PROJ. NO. I-H1-1(24)

MISC. ROADWAY DETAILS

SCALE: AS NOTED — DATE: APRIL, 1965

SHEET No. 1 OF 1 SHEETS

ORIGINAL PLAN	
SURVEY PLOTTED BY	DATE
DRAWN BY	" "
TRACED BY	" "
DESIGNED BY	" "
NOTE BOOK	QUANTITIES BY
No.	CHECKED BY

PRINTED ON NO. 1000H CLEARPRINT