FED. ROAD DIST. NO.	STATE	FED. AID PROJ. NO.	FISCAL YEAR	SHEET NO.	TOTAL SHEETS
HAWAII	HAW.	I-HI-1(5):24, Unit 4	1969	2	12

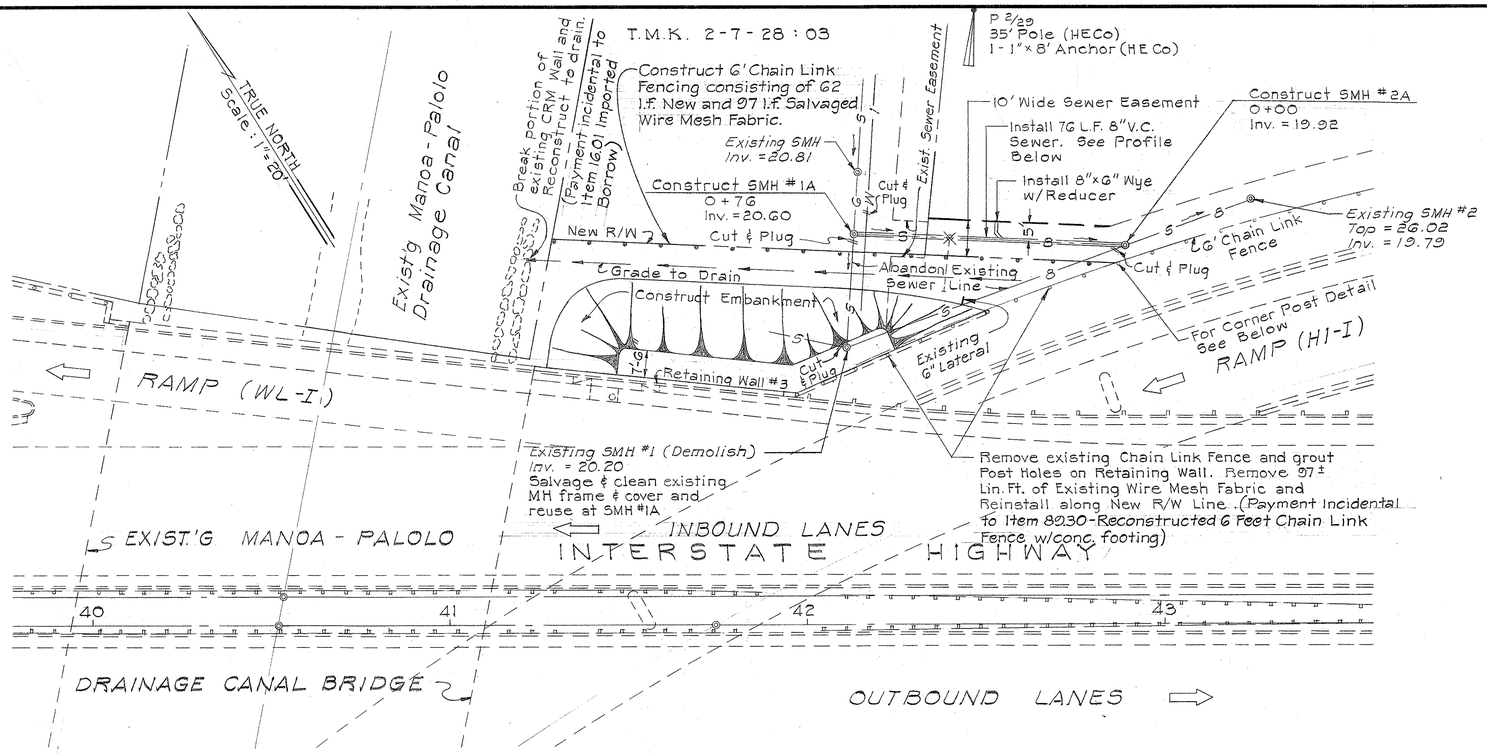

PLAN

Scale: 1" = 20'

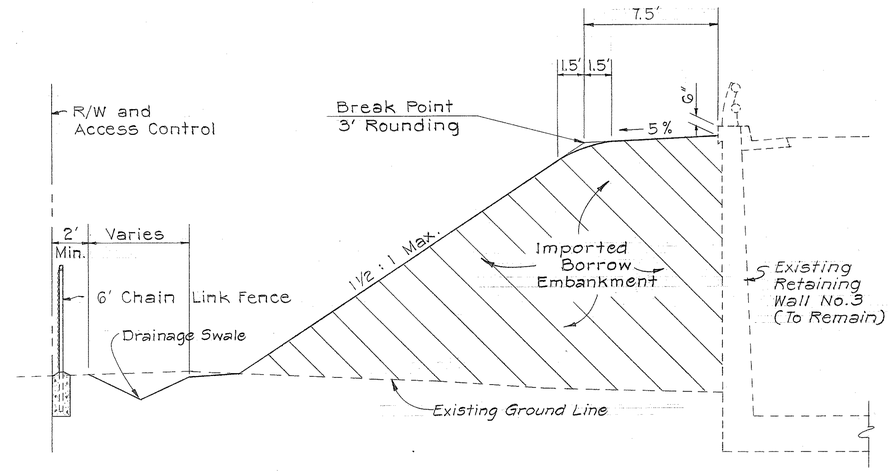

TYPICAL SECTION OF EMBANKMENT

Scale: ¼" = 1'-0"

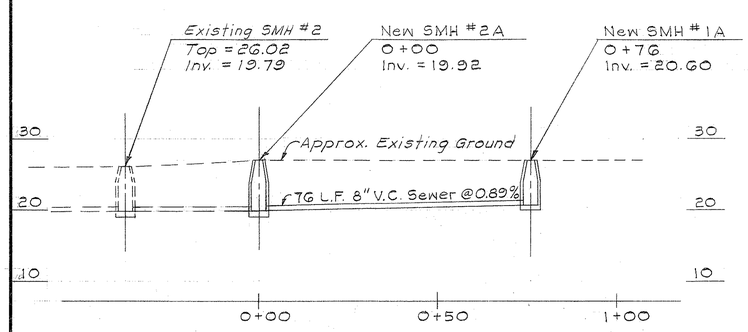

SEWER PROFILE

Scale: Hor. 1" = 20'
Vert. 1" = 10'

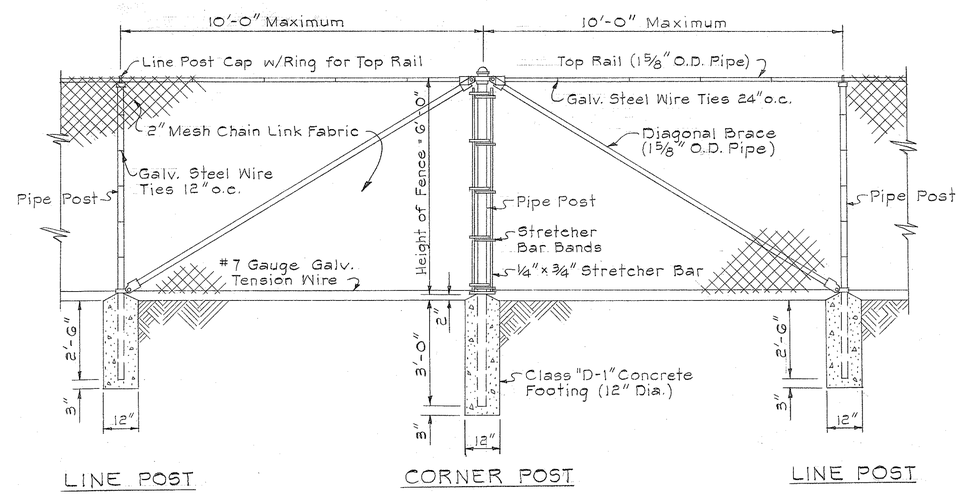

TYPICAL CORNER POST FENCE DETAIL

Scale: ½" = 1'-0"

APPROVED:

A D Henderson — 11-15-67
HAWAIIAN ELECTRIC CO., INC. — DATE

Edona — 11/17/67
SEWER SYSTEM DIRECTOR, DIV. OF SEWERS — DATE

J H Judd — 11-20-67
HAWAIIAN TELEPHONE CO. — DATE

STATE OF HAWAII
DEPARTMENT OF TRANSPORTATION
HIGHWAYS DIVISION

REHABILITATION OF RETAINING WALL No. 3

INTERSTATE HIGHWAY (LUNALILO FREEWAY)
F.A.I. Proj. No. I-HI-1(5):24, Unit 4

Scale: As Shown — Date: Dec. 16, 1968

SHEET No. 2 OF SHEETS

ORIGINAL PLAN		DATE
NOTE BOOK	SURVEY PLOTTED BY	
No.	DRAWN BY	
	TRACED BY	
	DESIGNED BY	
	QUANTITIES BY	
	CHECKED BY	

PRINTED ON NO. 1000H CLEARPRINT

C-5-10