



FED. ROAD DIST. NO.	STATE	FED. AID PROJ. NO.	FISCAL YEAR	SHEET NO.	TOTAL SHEETS
HAWAII	HAW.	[H-1-(65):10 [H-1-(60):11]	1969	23	185

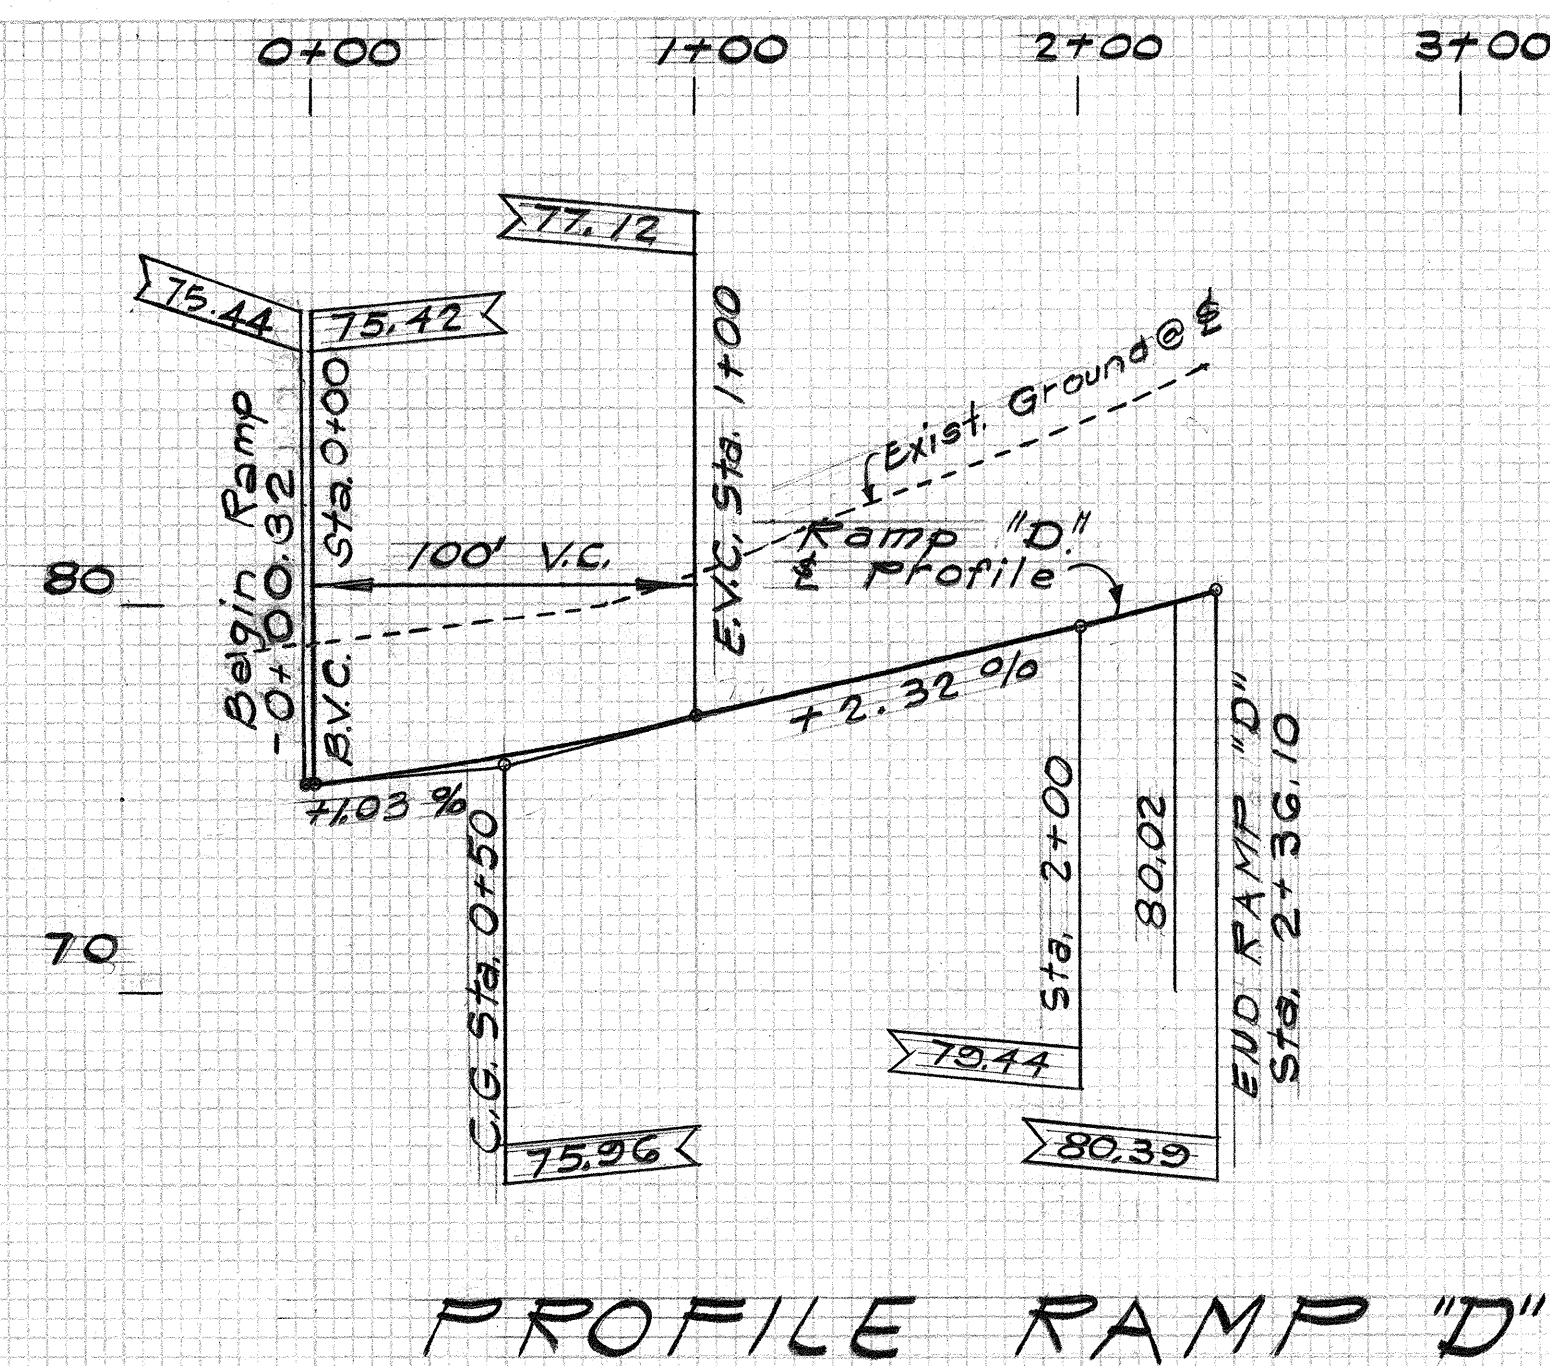


PROFILE RAMP "D"

Scale: Horizontal: 1"=50'
 Vertical: 1"=5'

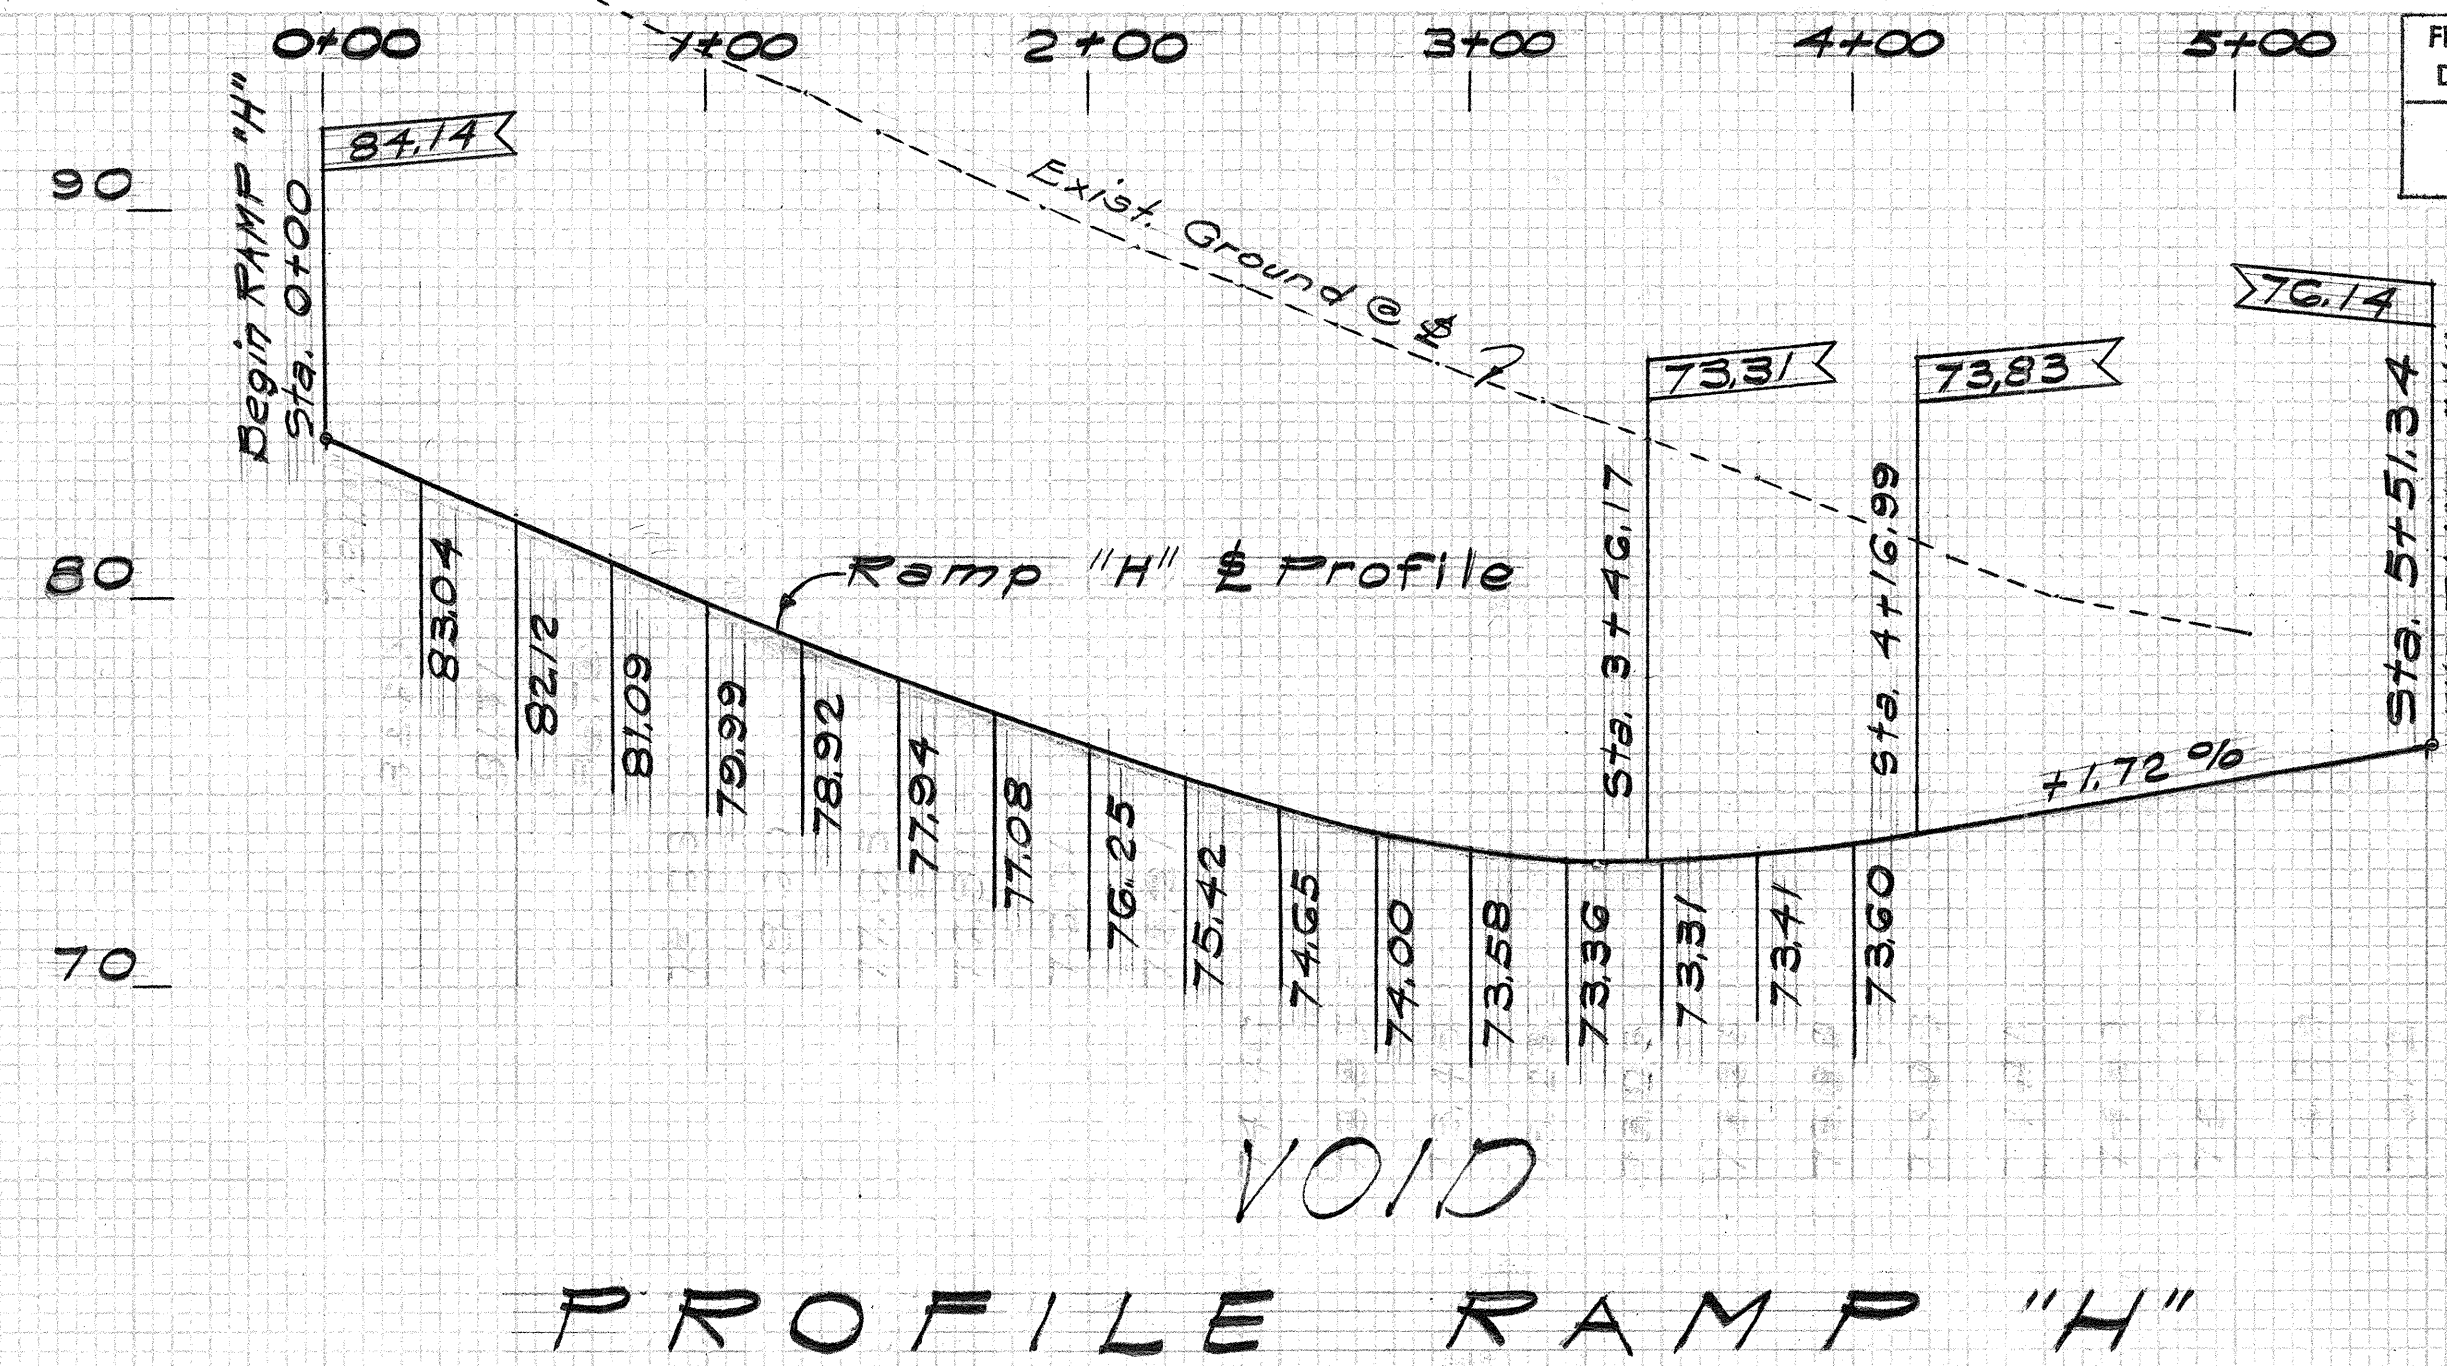


PROFILE RAMP "H"

Scale: Horizontal: 1"=50'
 Vertical: 1"=5'

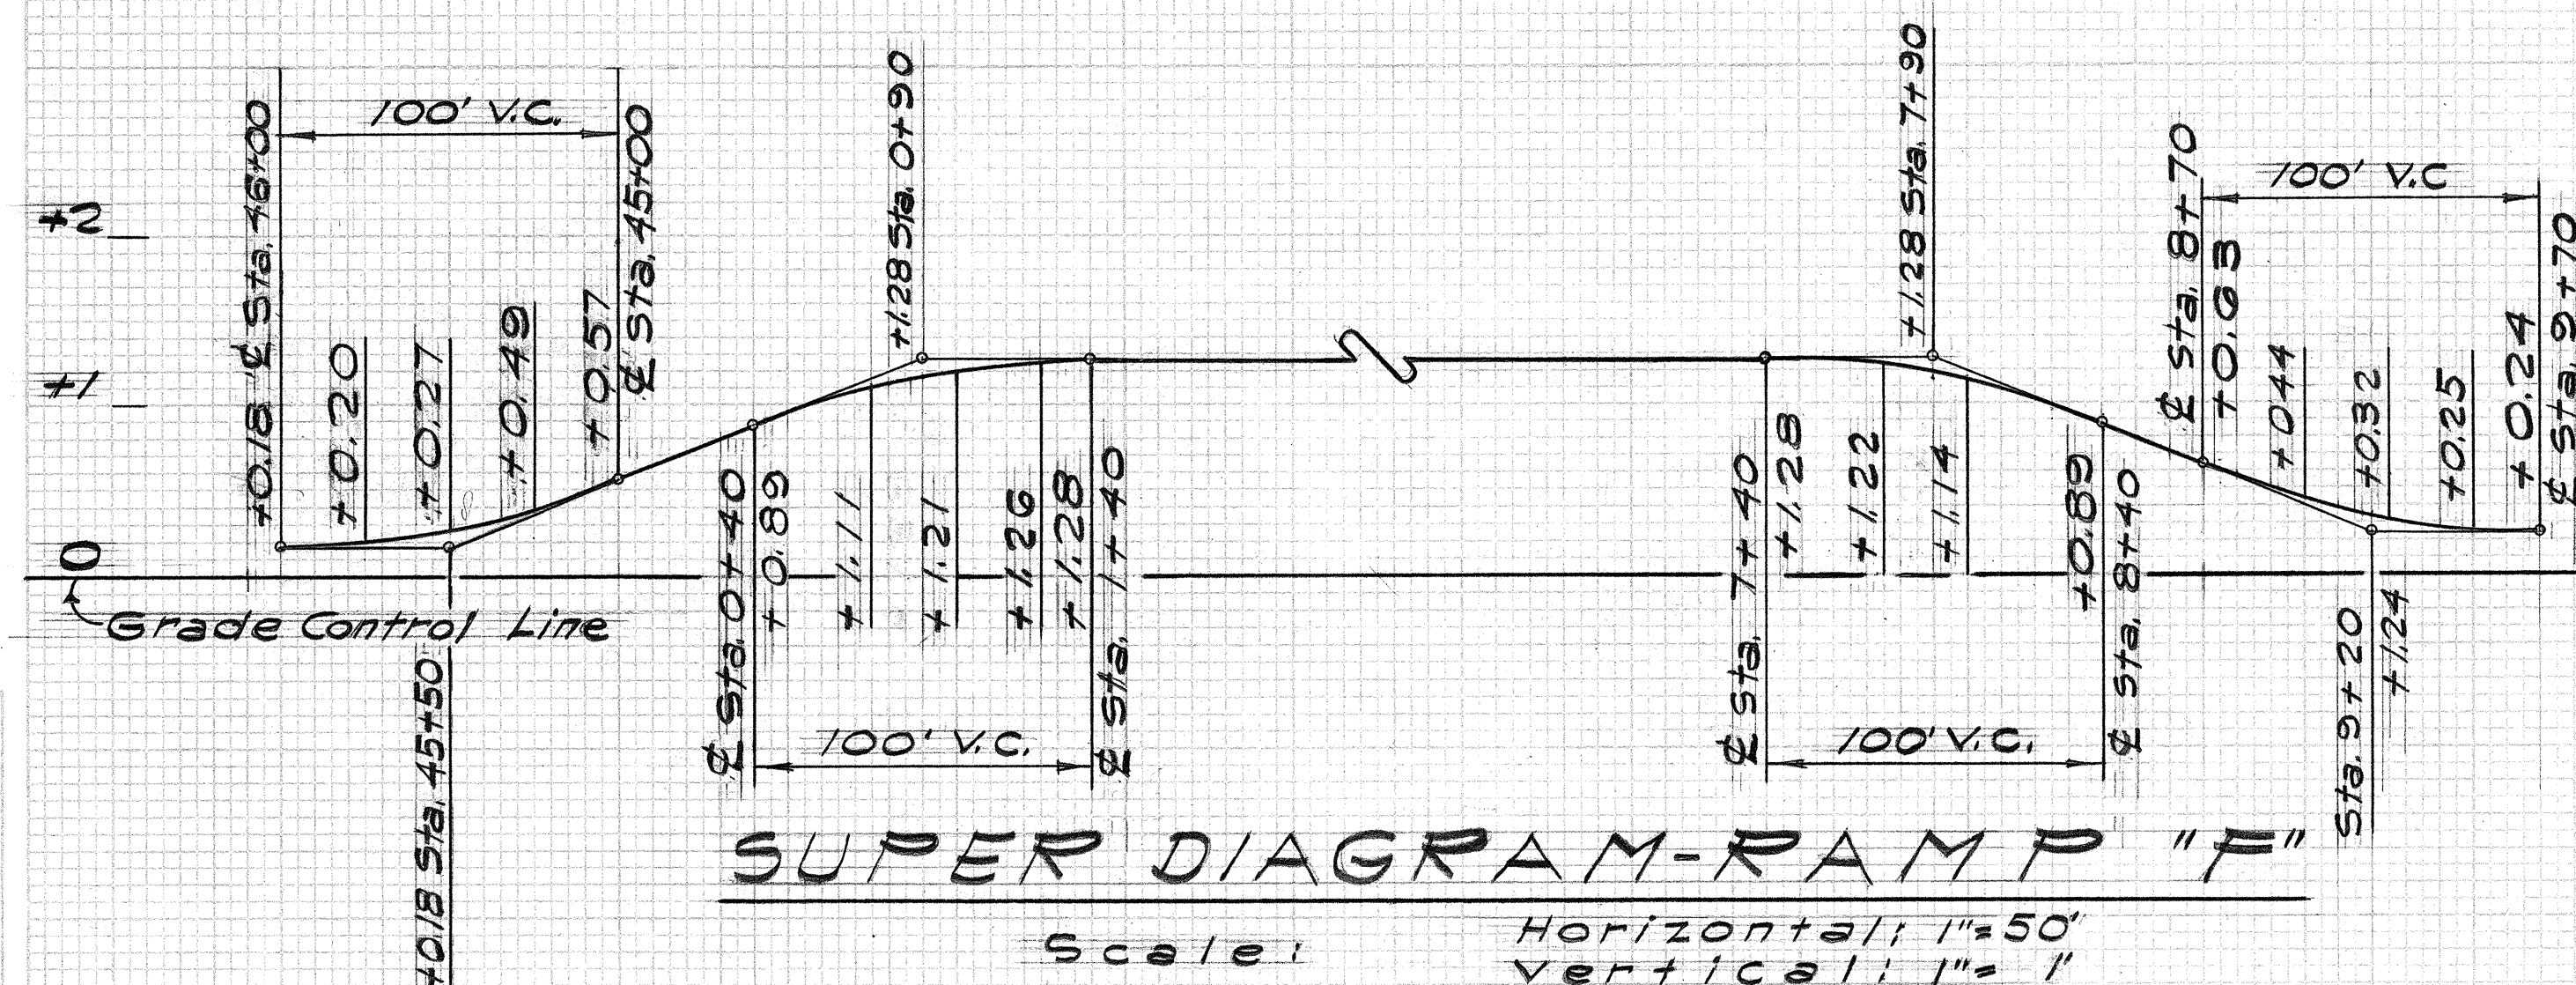


SUPER DIAGRAM-RAMP "F"

Scale: Horizontal: 1"=50'
 Vertical: 1"=1'

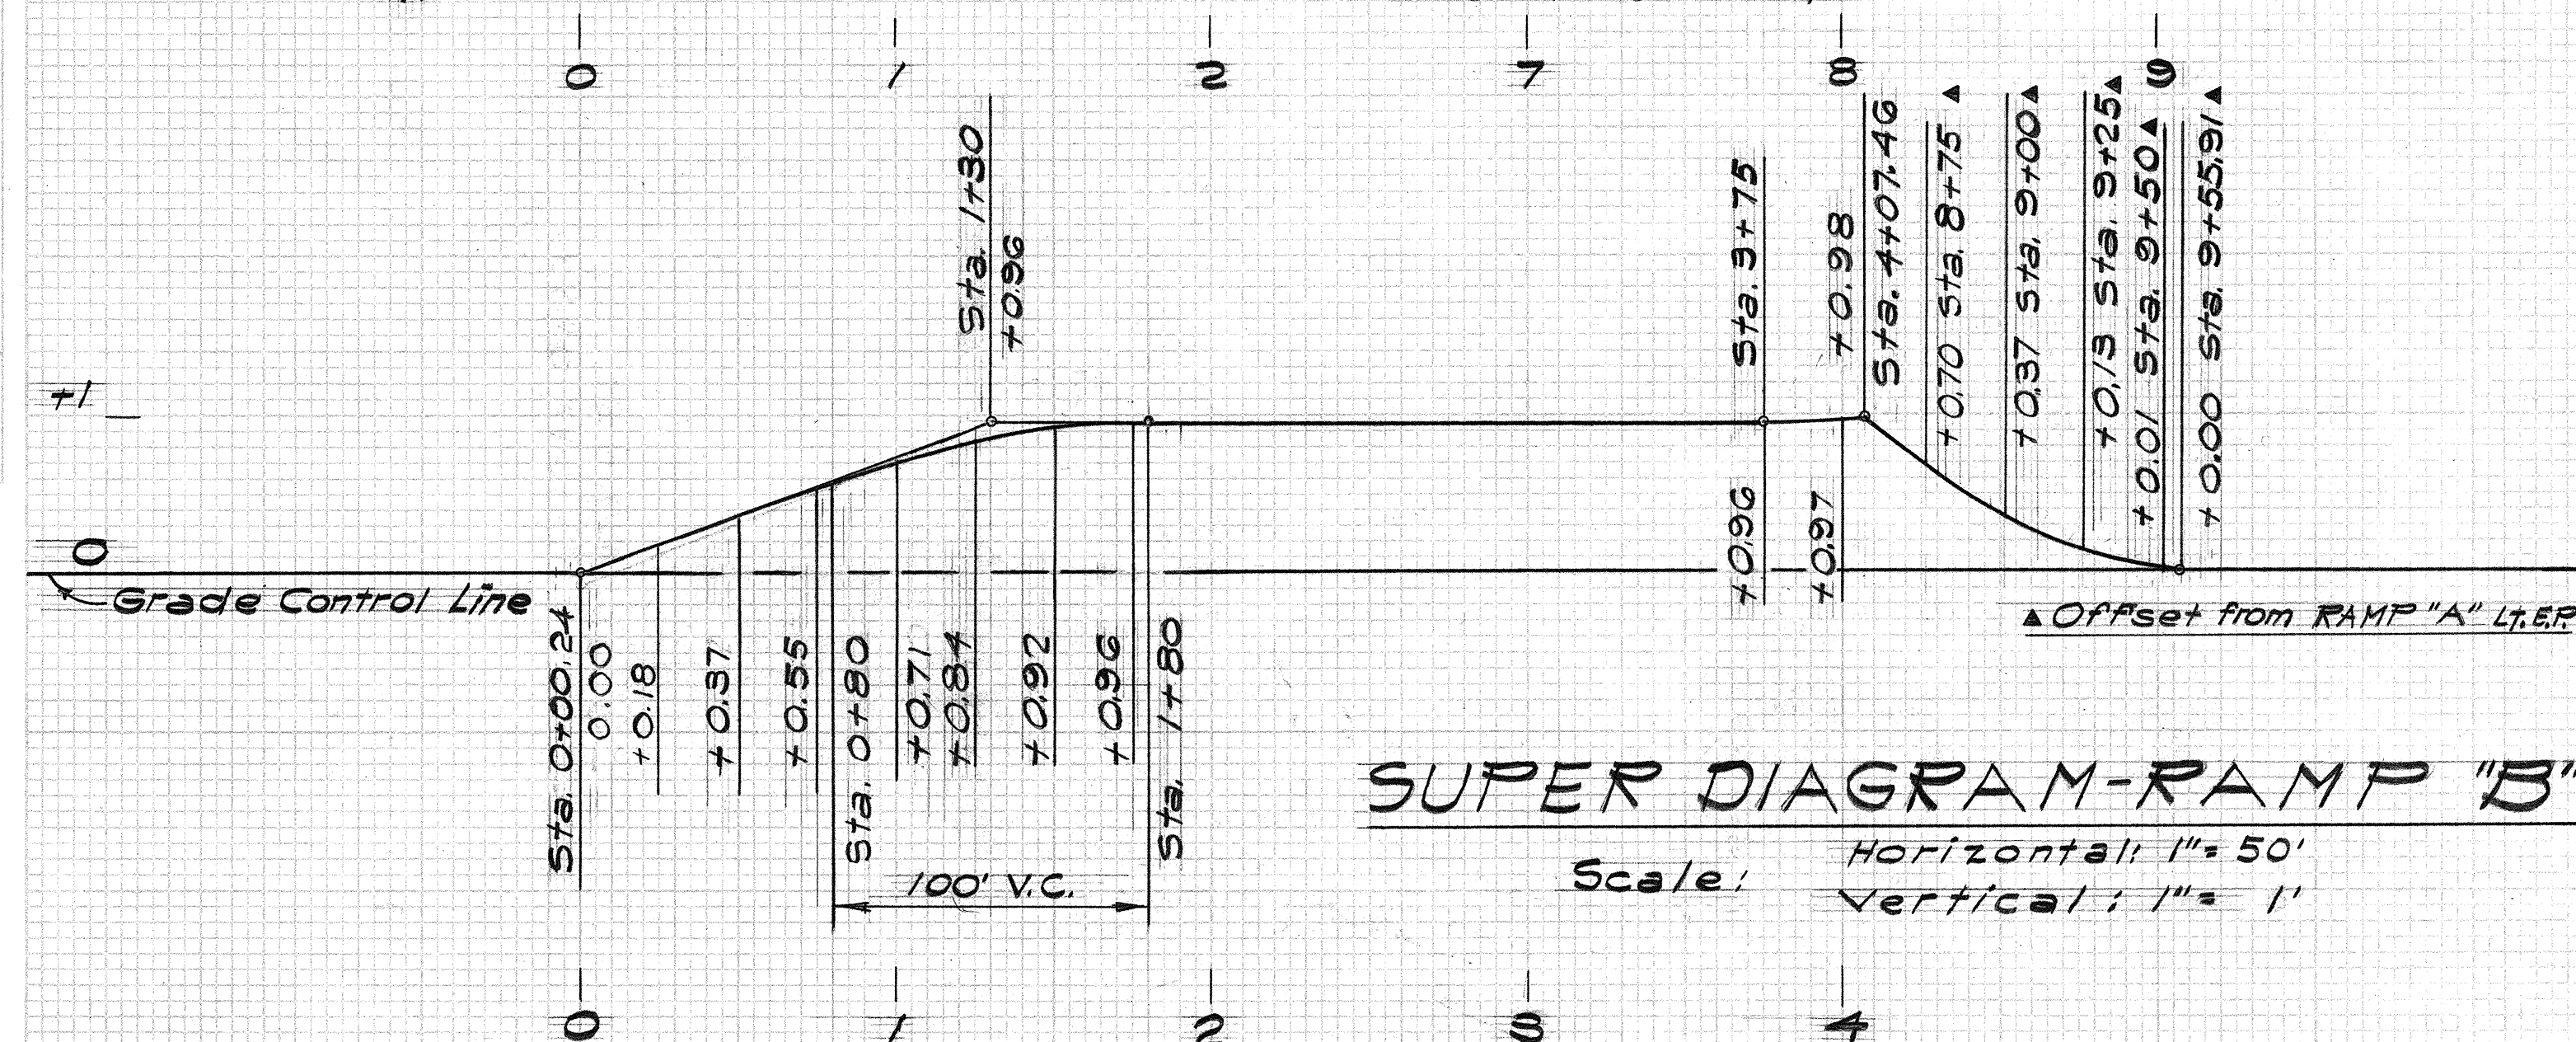


SUPER DIAGRAM-RAMP "B"

Scale: Horizontal: 1"=50'
 Vertical: 1"=1'

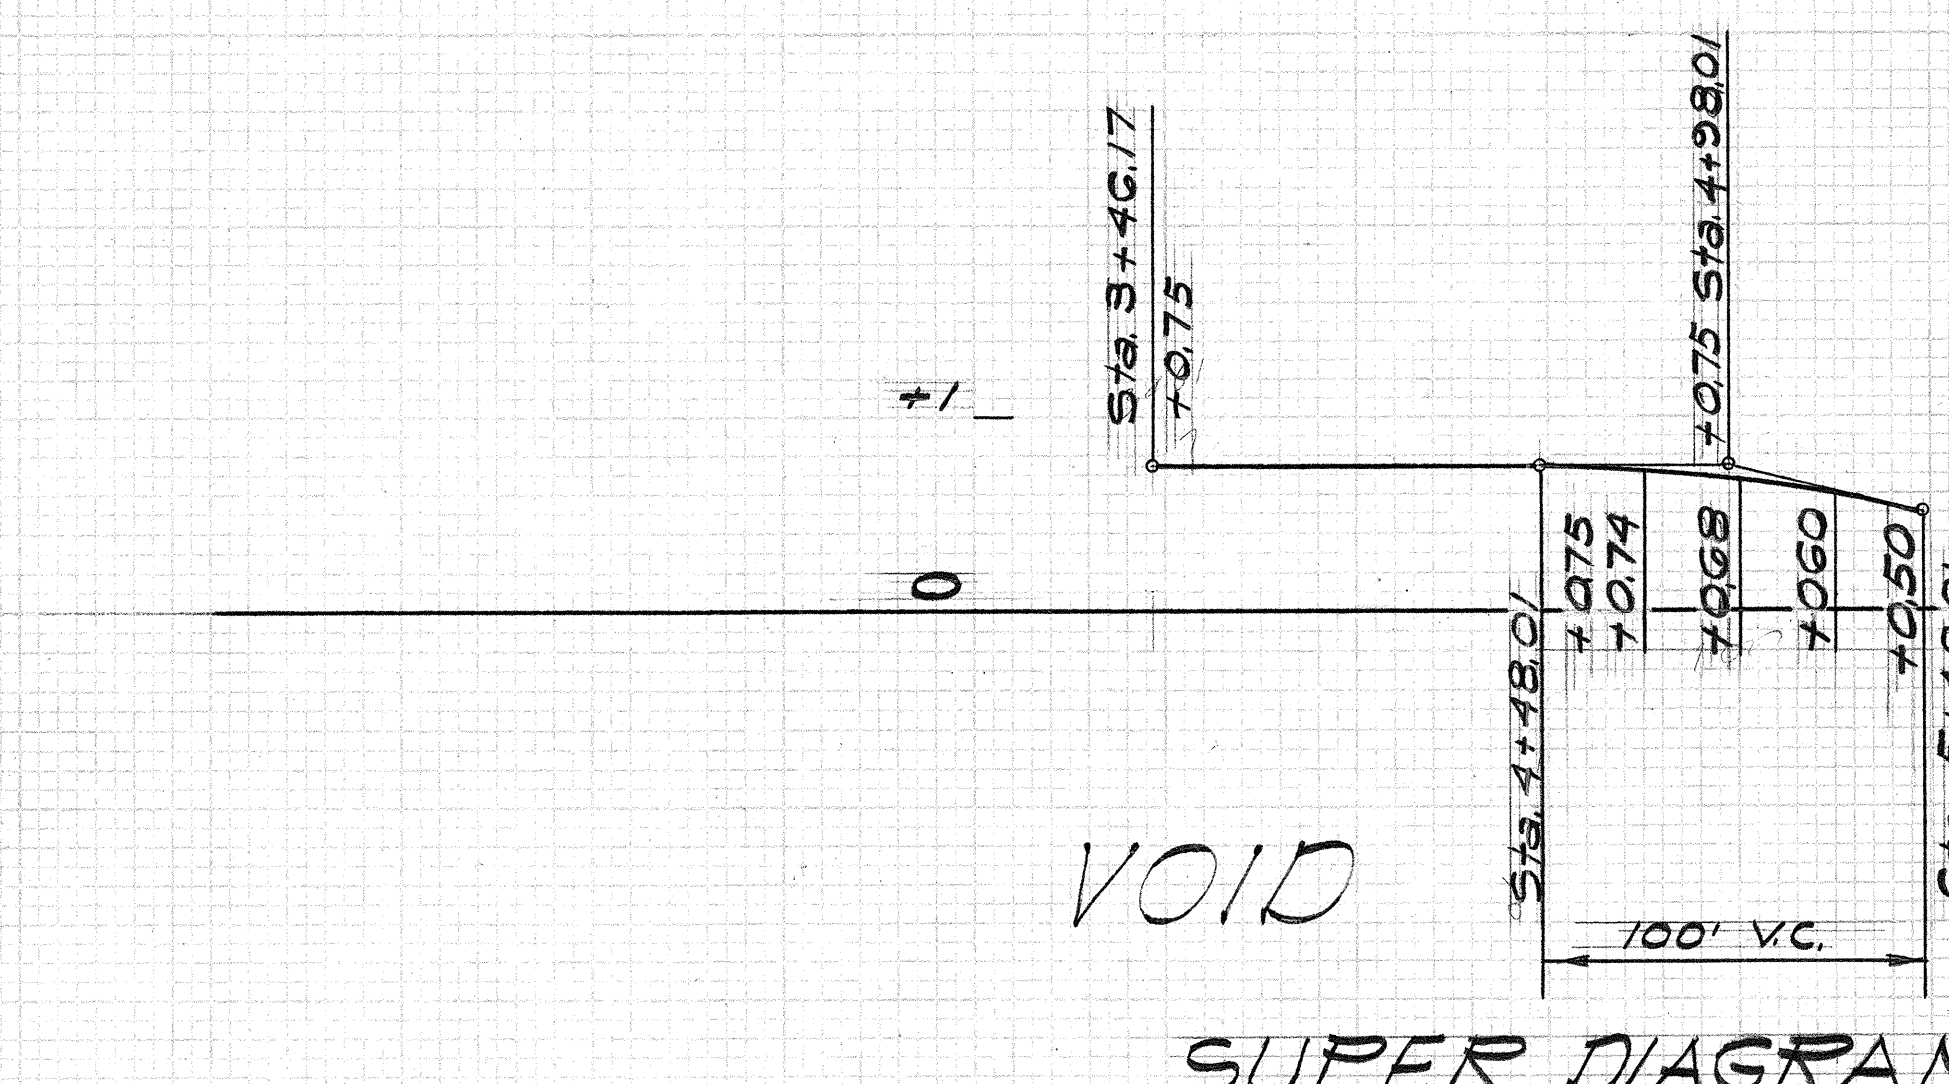

SUPER DIAGRAM-RAMP "H"

Scale: Horizontal: 1"=50'
 Vertical: 1"=1'

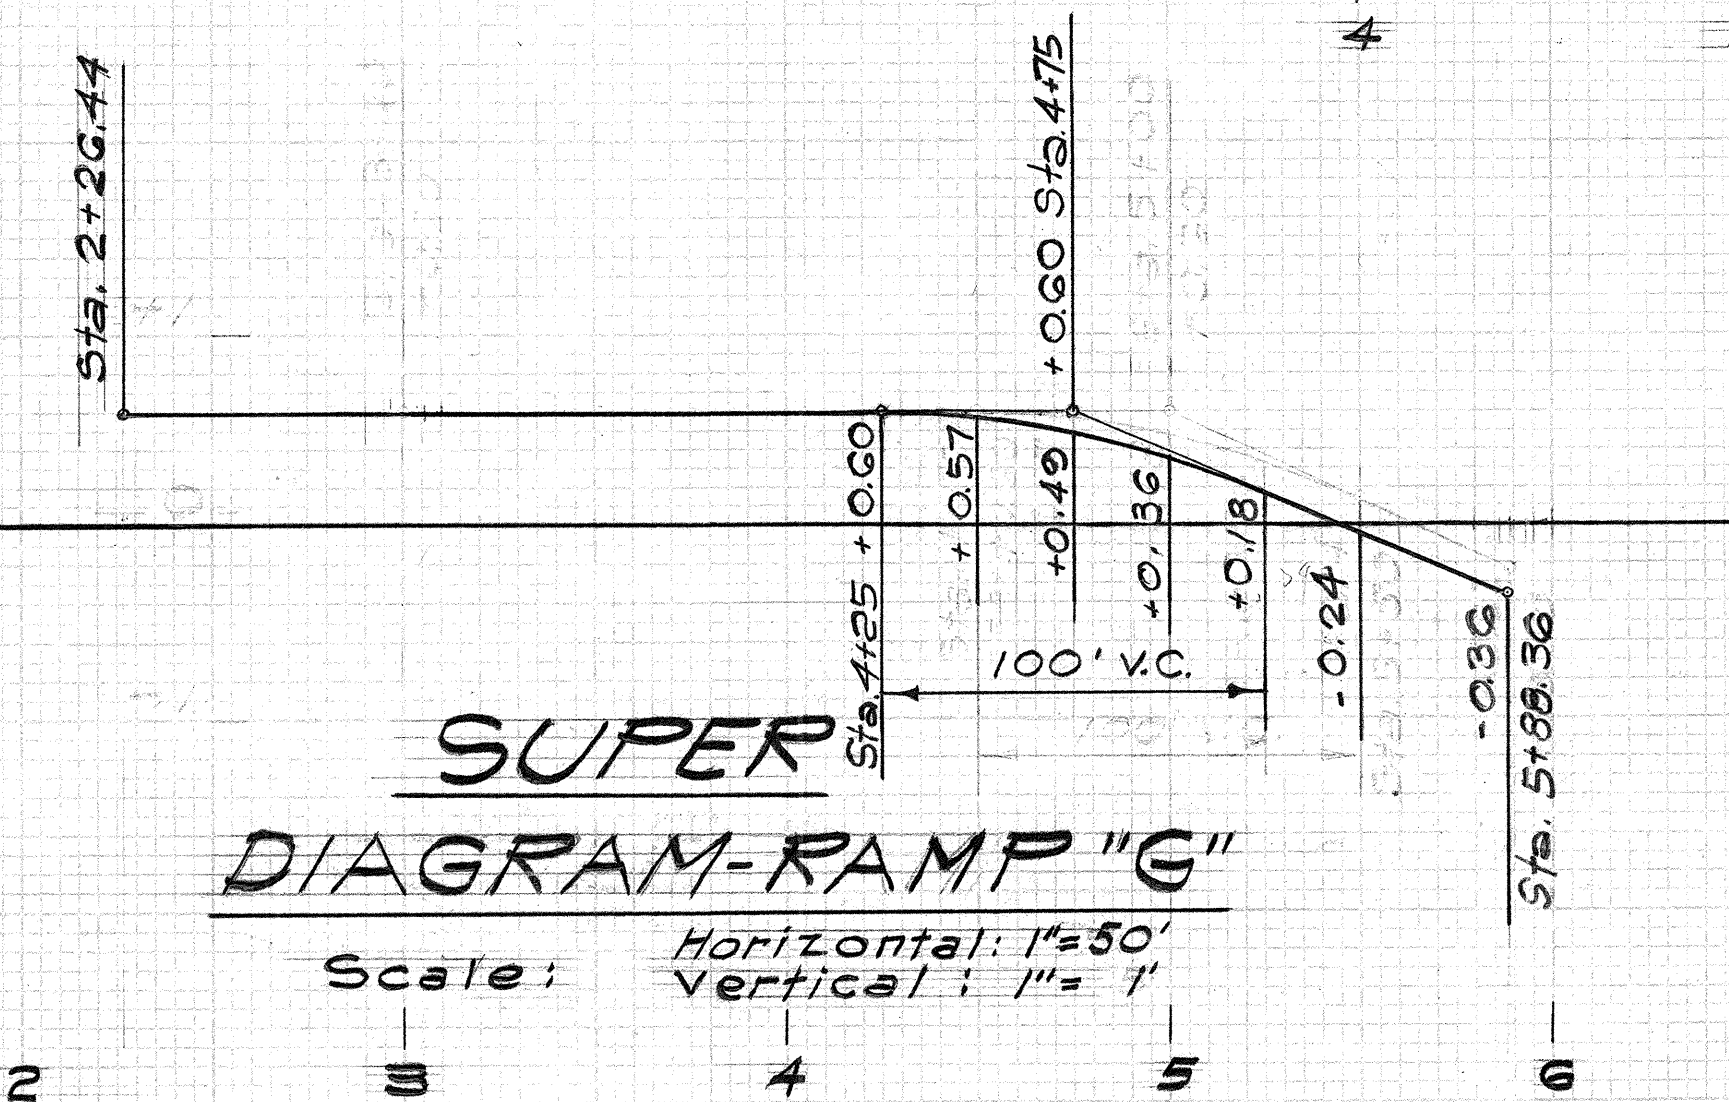

SUPER DIAGRAM-RAMP "G"



Scale: Horizontal: 1"=50'
 Vertical: 1"=1'



THIS WORK WAS PREPARED BY
 ME OR UNDER MY SUPERVISION.

STATE OF HAWAII
 DEPARTMENT OF TRANSPORTATION
 HIGHWAYS DIVISION
**RAMP PROFILES &
 SUPER ELEVATION
 DIAGRAMS**
 INTERSTATE ROUTE H-1
 PROJ. NO. I-H-1(65):10
 Scale: AS SHOWN Date: 4-24-69
 SHEET No. 1 OF 4 SHEETS

2 3

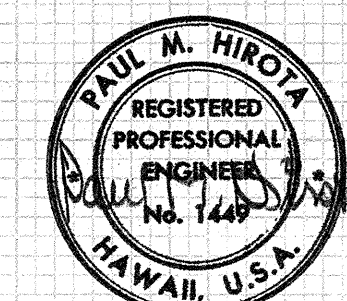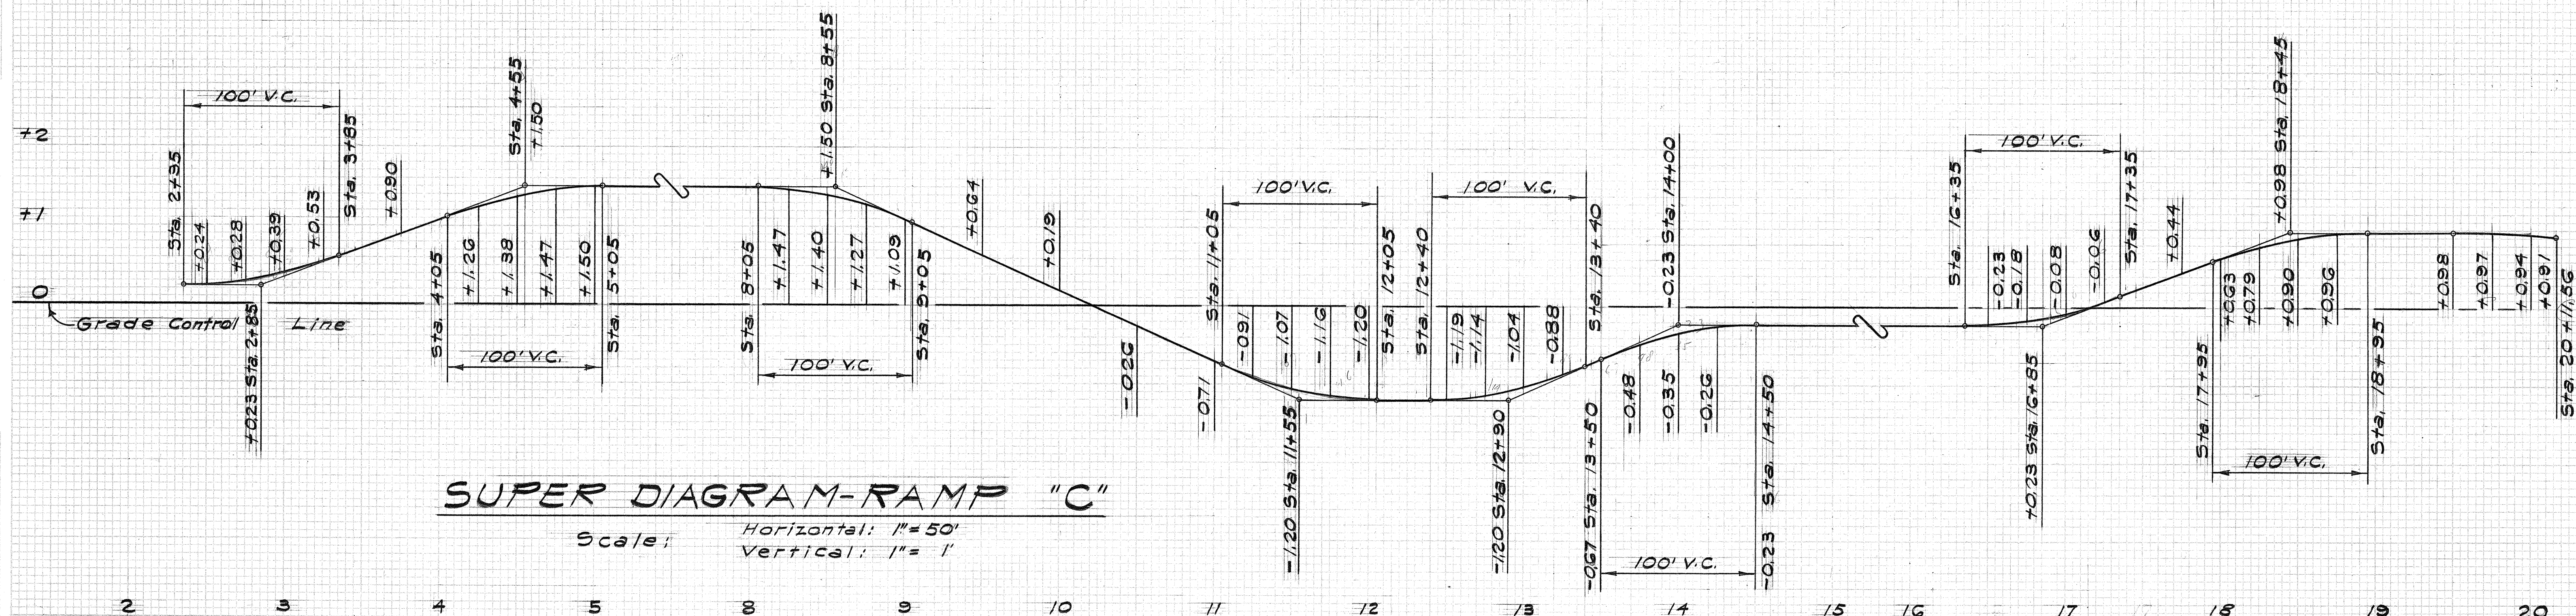

STATE OF HAWAII
DEPARTMENT OF TRANSPORTATION
HIGHWAYS DIVISION

**SUPER ELEVATION
DIAGRAMS**


INTERSTATE ROUTE 4-1
PROJ. NO. 1-4-1 (G5) ; 10

SCE/s: As Shown DS/s: 4-24-69

FED. ROAD DIST. NO.	STATE	FED. AID PROJ. NO.	FISCAL YEAR	SHEET NO.	TOTAL SHEETS
HAWAII	HAW.	I-HI-1(65):10 I-HI-1(60):11	1960	245-1	185

FINAL SURVEY NO.	SURVEYED PLOTTED NOTE BOOK AREAS CHECKED	BY	DATE

ORIGINAL SURVEY NO.	SURVEYED PLOTTED NOTE BOOK AREAS CHECKED	BY	DATE

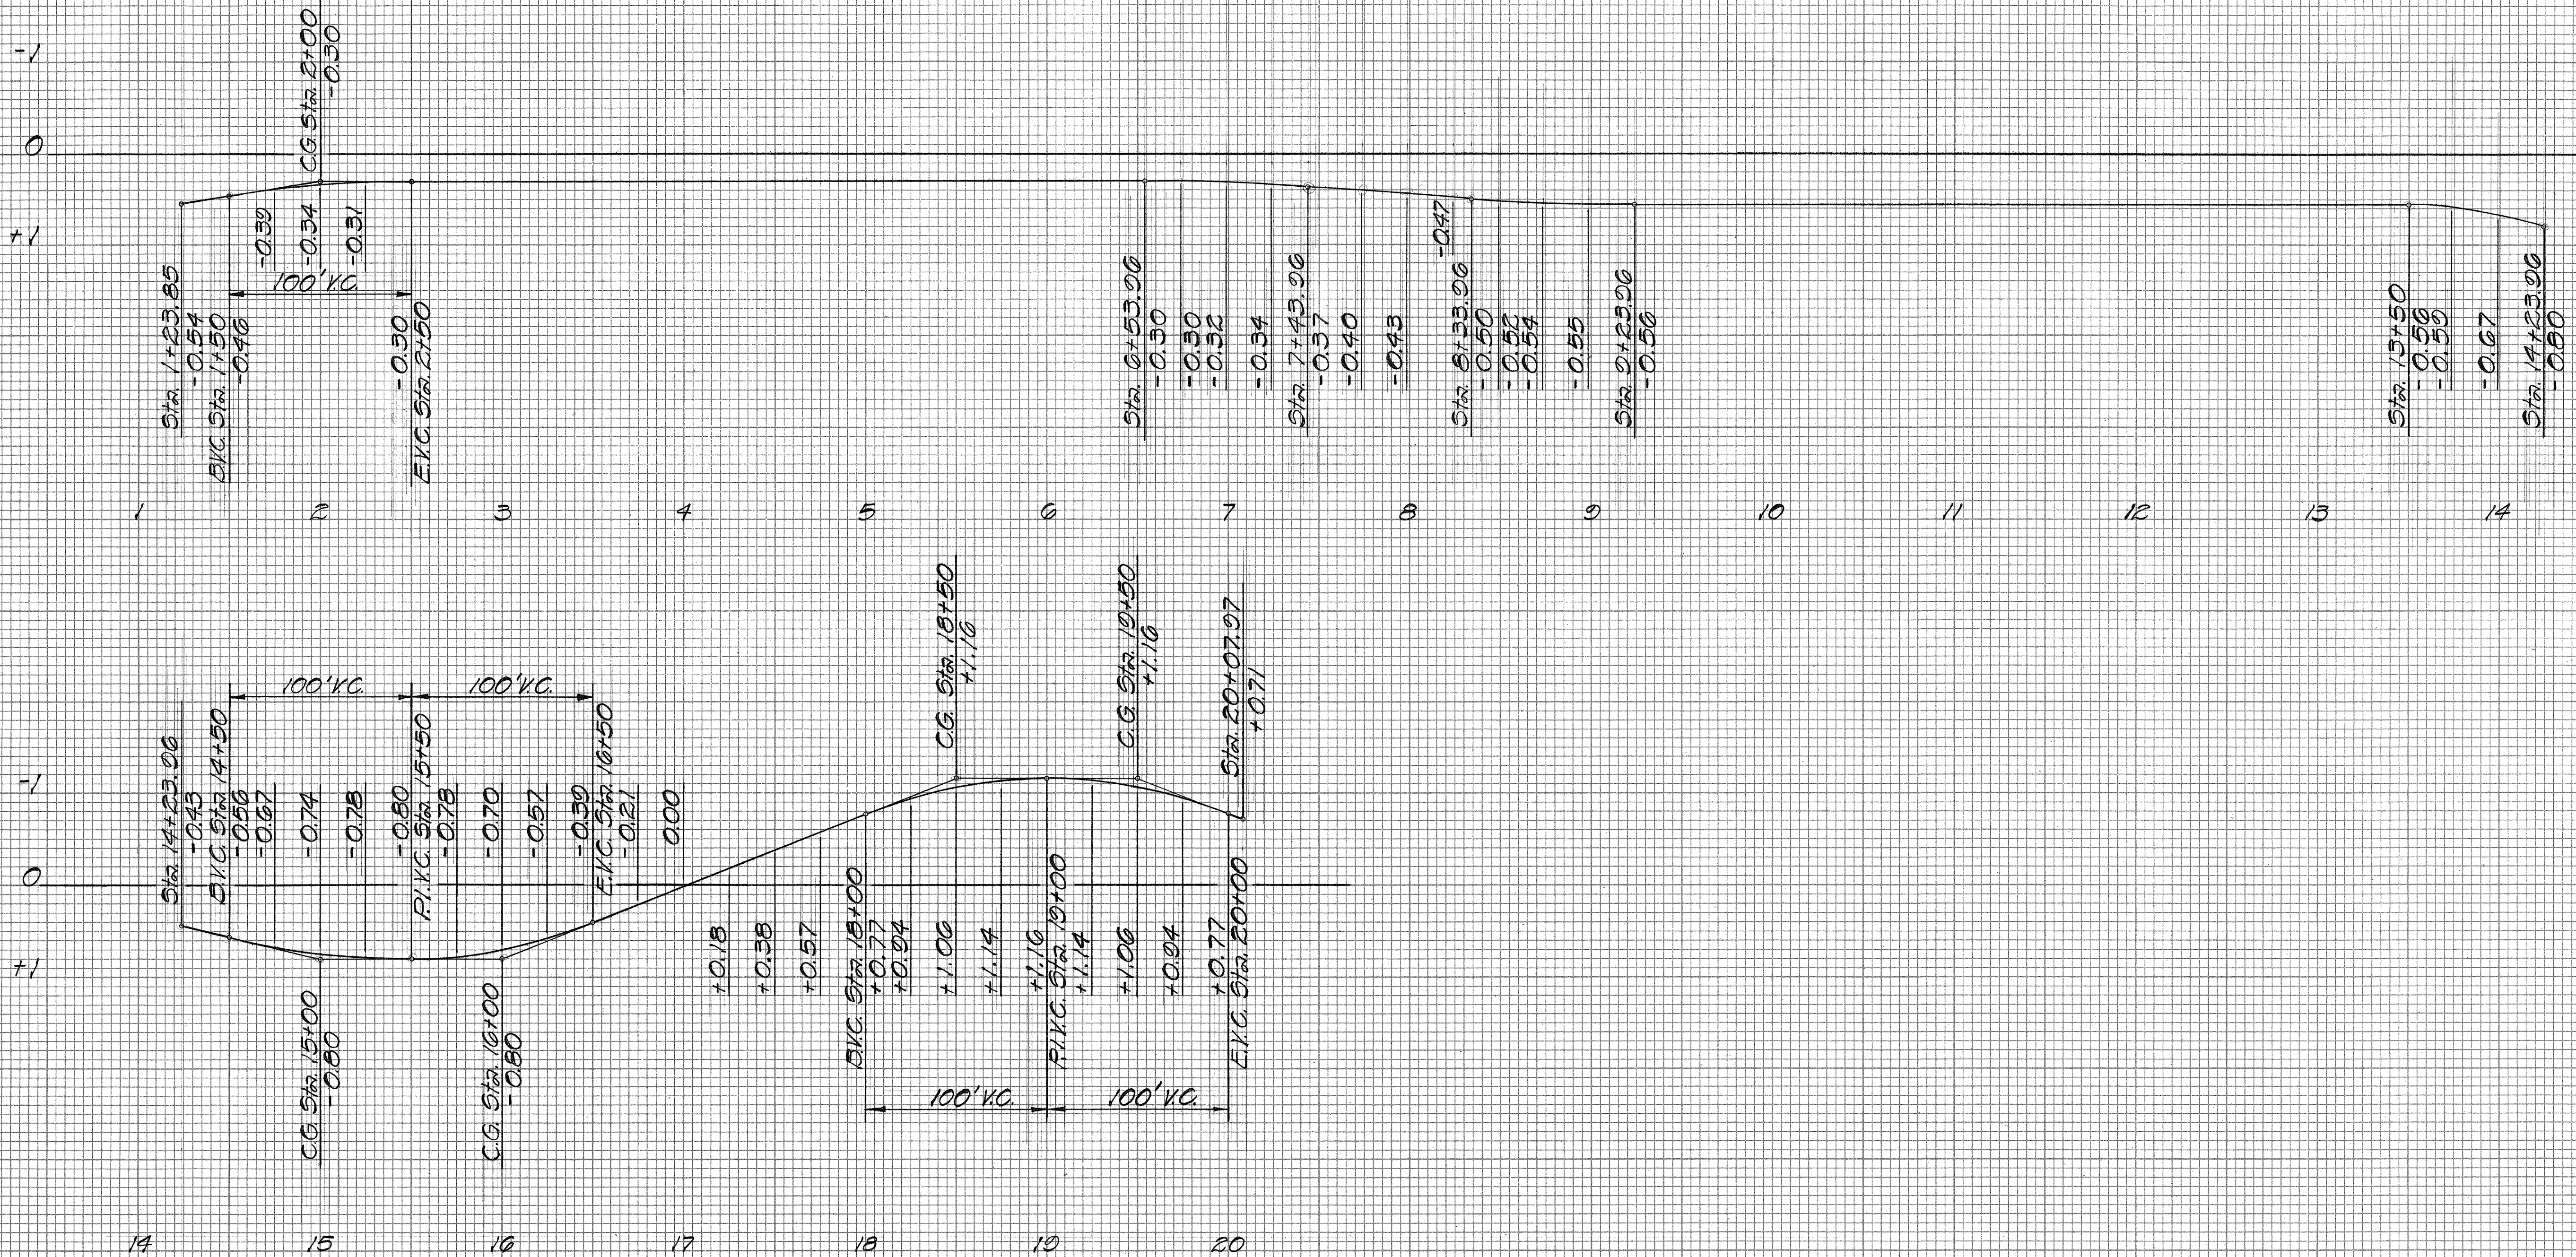

ORIGINAL	BY _____	DATE _____
SURVEY		
SCOTTED		
TEMPLATE		
NOTE BOOK		
AREAS		
AREAS CHECKED		
NO.		

SUPER ELEVATION DIAGRAM
MOANALUA ROAD CURVE (1)

Scale : Horizontal : 1" = 50'
Vertical : 1" = 1'



SUPER ELEVATION DIAGRAMS

Scale: As Shown Date: 4-24-69


SHEET No. 3 OF 4 SHEETS

Hand-drawn symbols for the letters 'e' and 'f'. The 'e' is shown in two forms: a simple loop and a more complex, stylized version. The 'f' is shown in two forms: a simple vertical stroke with a hook and a more complex, stylized version.

FINAL
SURVEY
NOTES
DATE: 4/24/69
BY: [Signature]
CHECKED: [Signature]



ORIGINAL
SURVEY
NOTES
DATE: 4/24/69
BY: [Signature]
CHECKED: [Signature]

FED. ROAD DIST. NO.	STATE	FED. AID PROJ. NO.	FISCAL YEAR	SHEET NO.	TOTAL SHEETS
HAWAII	HAW.	[H-1-(65):10 [H-1-(40):11]	1969	26	185

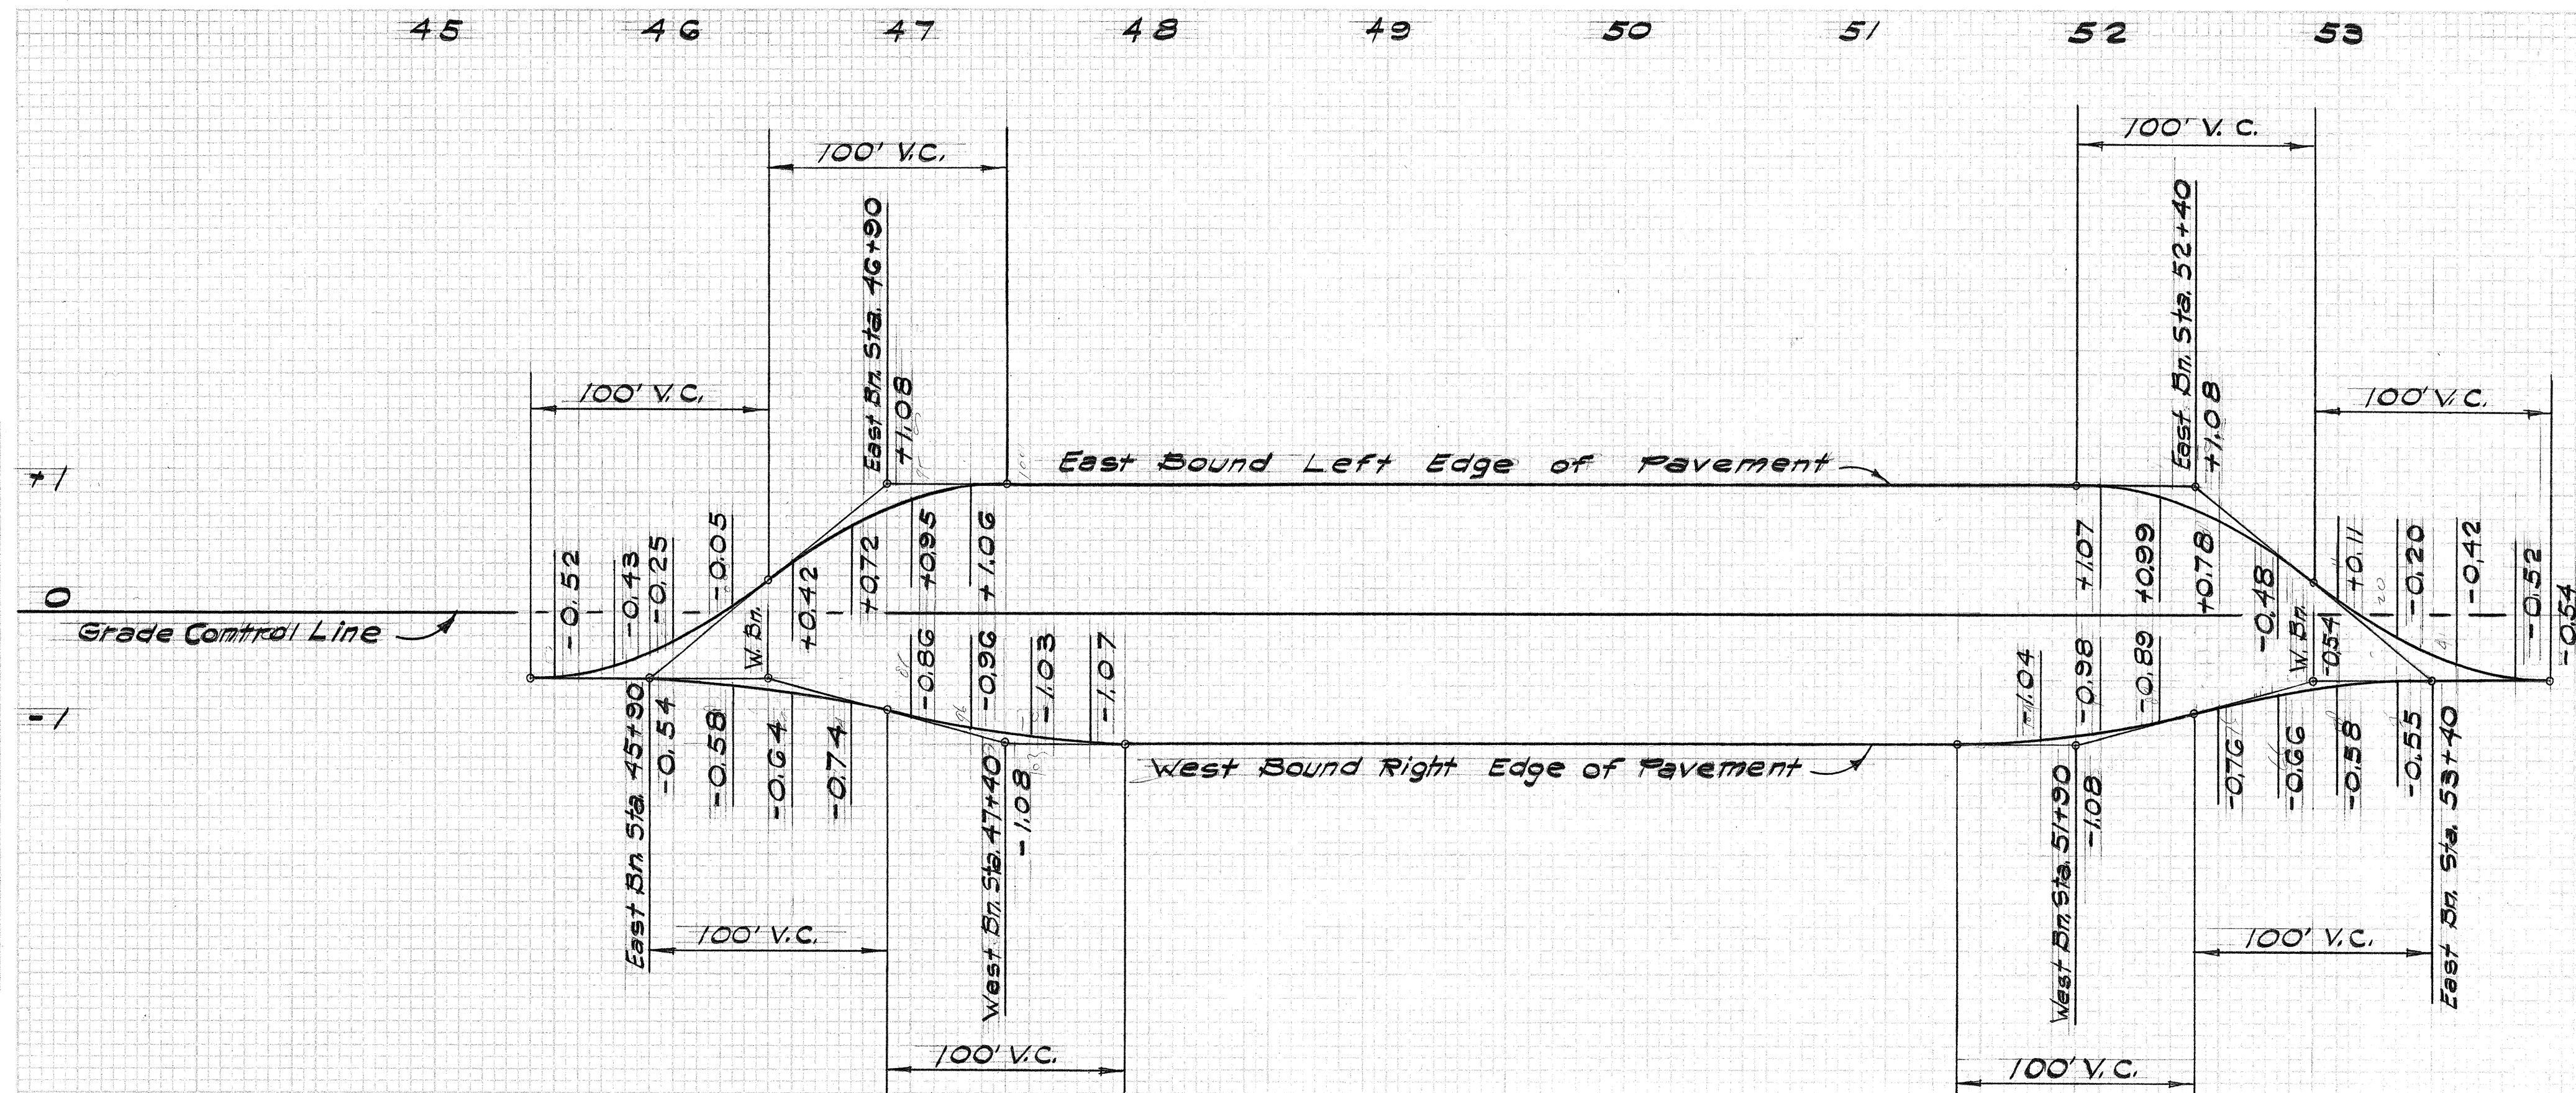


SUPER ELEVATION DIAGRAM MOANALUA ROAD CURVE 2

Scale Horizontal: 1" = 50'
Vertical: 1" = 1'

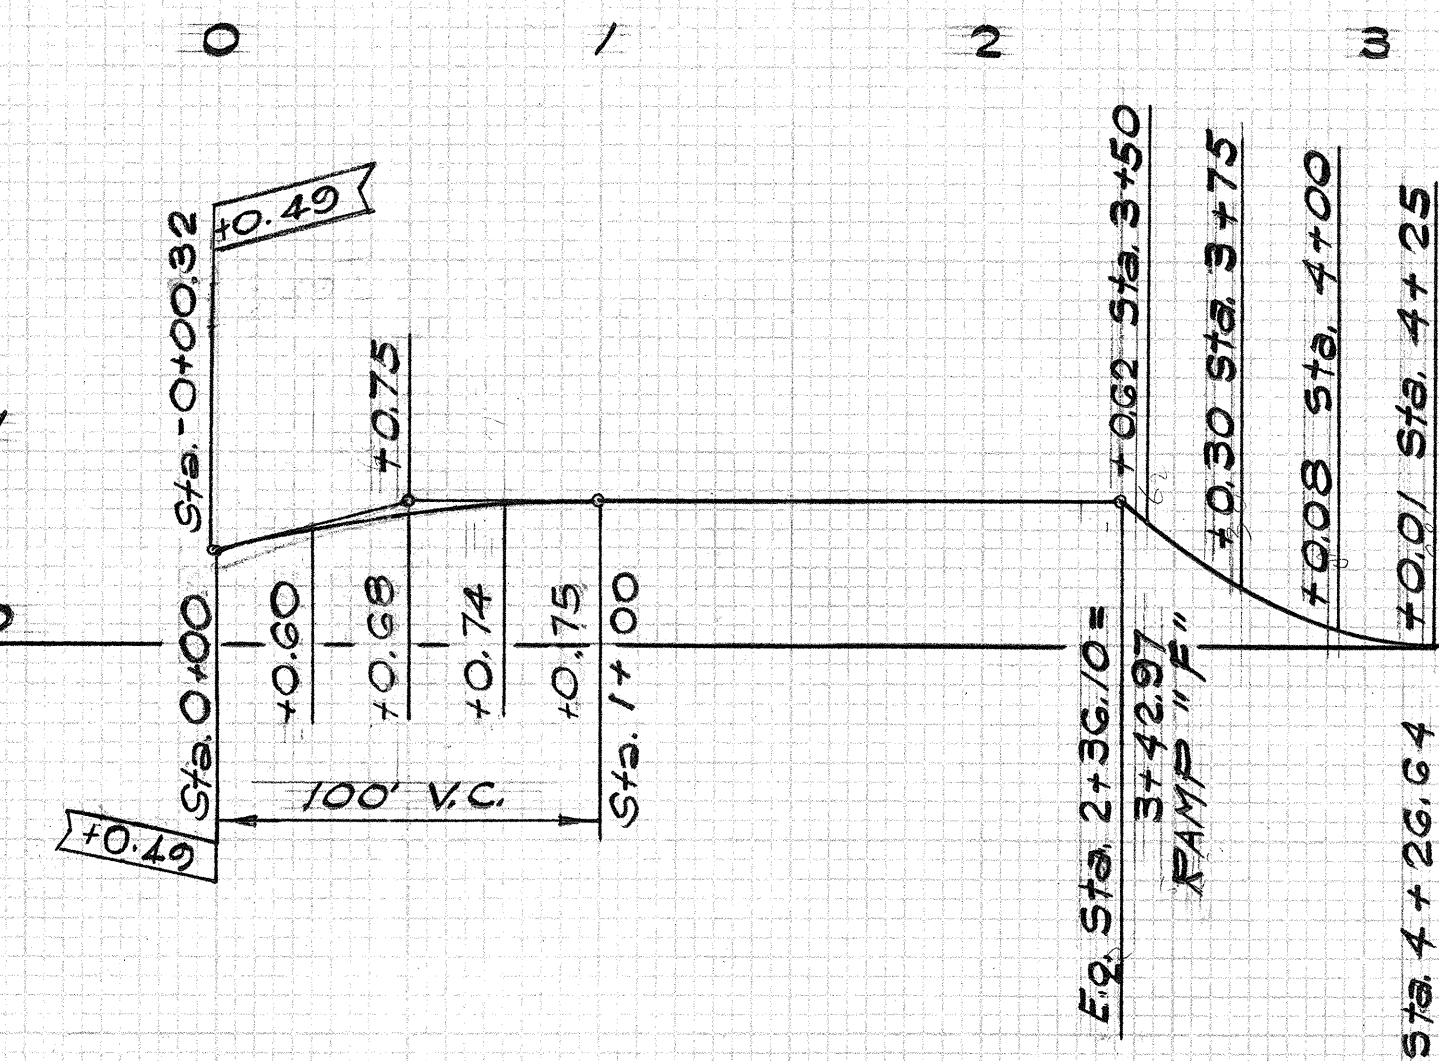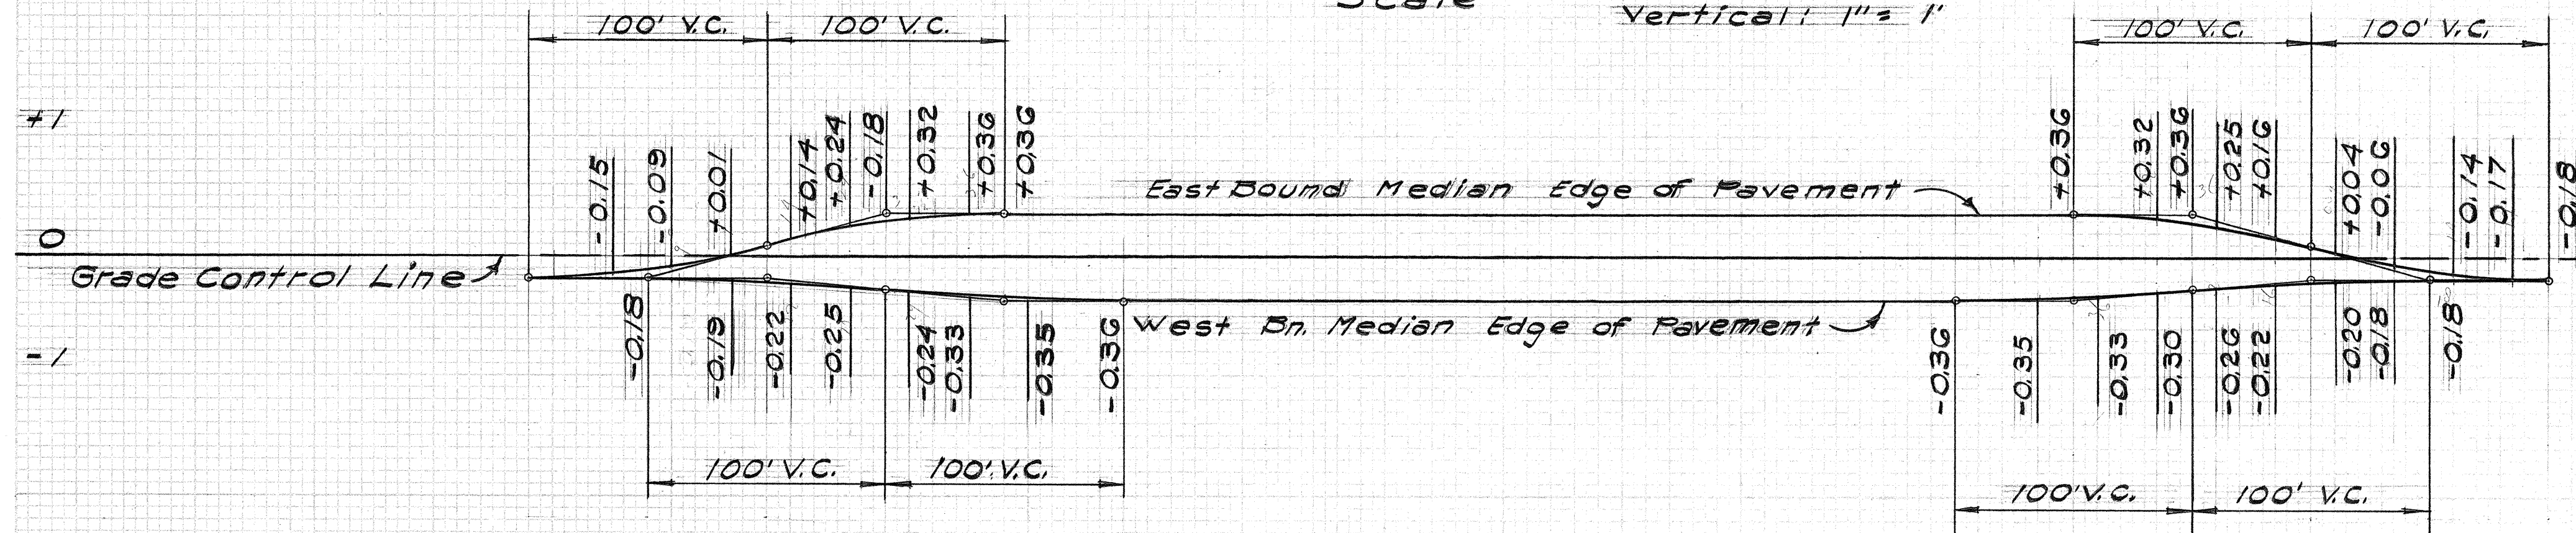

SUPER DIAGRAM RAMP "D"

Scale: Horizontal: 1" = 50'
Vertical: 1" = 1'

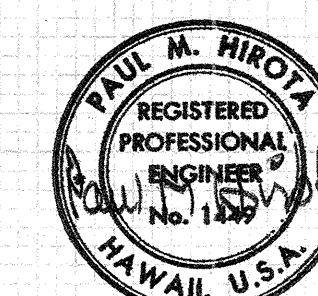

THIS WORK WAS PREPARED BY
ME OR UNDER MY SUPERVISION.

STATE OF HAWAII
DEPARTMENT OF TRANSPORTATION
HIGHWAYS DIVISION

SUPER ELEVATION DIAGRAMS

INTERSTATE ROUTE H-1
PROJ. NO. 1-H-1(65):10

Scale: As Shown Date: 4-24-69

SHEET No. 4 OF 4 SHEETS

26