FED ROAD DIST. NO.	STATE	FED AID PROJ. NO.	FISCAL YEAR	SHEET NO.	TOTAL SHEETS
HAWAII	HAW.	I-HI-1(101):8	1972	2	9

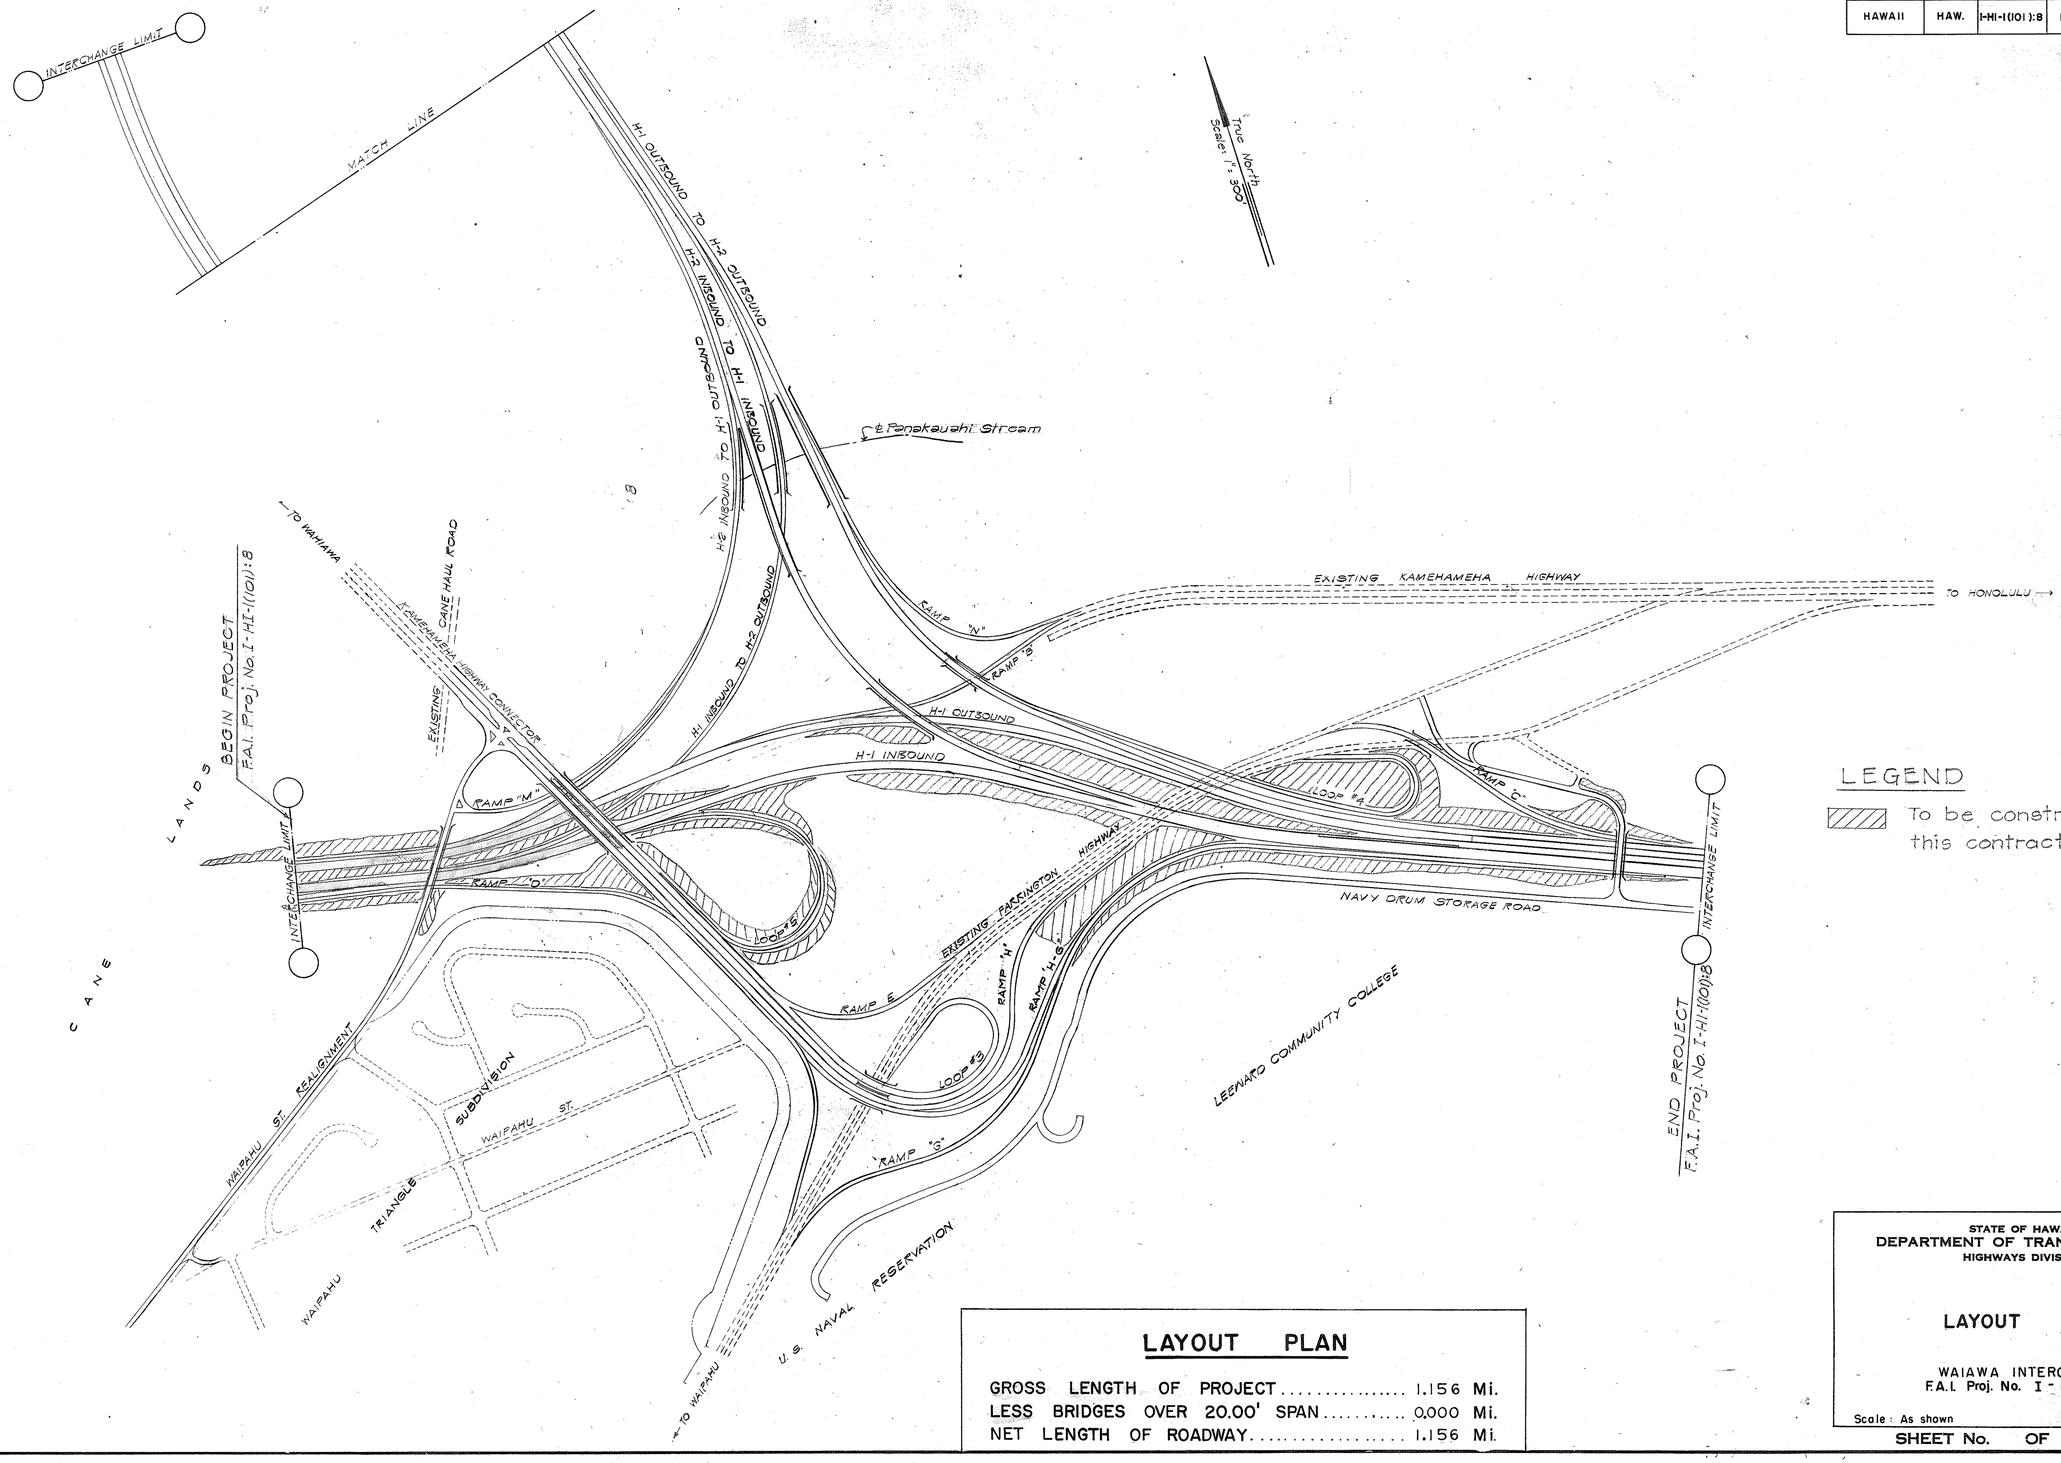

LEGEND

▨ To be constructed under this contract.

LAYOUT PLAN

GROSS LENGTH OF PROJECT	1.156 Mi.
LESS BRIDGES OVER 20.00' SPAN	0.000 Mi.
NET LENGTH OF ROADWAY	1.156 Mi.

PLAN	DRAWN BY	TRACED BY	DESIGNED BY	QUANTITIES BY	CHECKED BY
NOTE BOOK					
No.					

STATE OF HAWAII
DEPARTMENT OF TRANSPORTATION
HIGHWAYS DIVISION

LAYOUT PLAN

WAIAWA INTERCHANGE
F.A.I. Proj. No. I - HI -1(101):8

Scale: As shown Date:

SHEET No. OF SHEETS