FED. ROAD DIST. NO.	STATE	FED. AID PROJ. NO.	FISCAL YEAR	SHEET NO.	TOTAL SHEETS
HAWAII	HAW.	I-HI-I(57):18	1973		

INDEX TO DRAWINGS	
SHEET NO.	DESCRIPTION

STATE OF HAWAII

DEPARTMENT OF TRANSPORTATION
HIGHWAYS DIVISION

HONOLULU, HAWAII

PLANS OF

SAFETY IMPROVEMENTS ALONG INTERSTATE H-1, MIDDLE STREET TO KALIHI STREET

FEDERAL AID INTERSTATE PROJECT NO. I-HI-I(57)18

DISTRICT OF HONOLULU
ISLAND OF OAHU

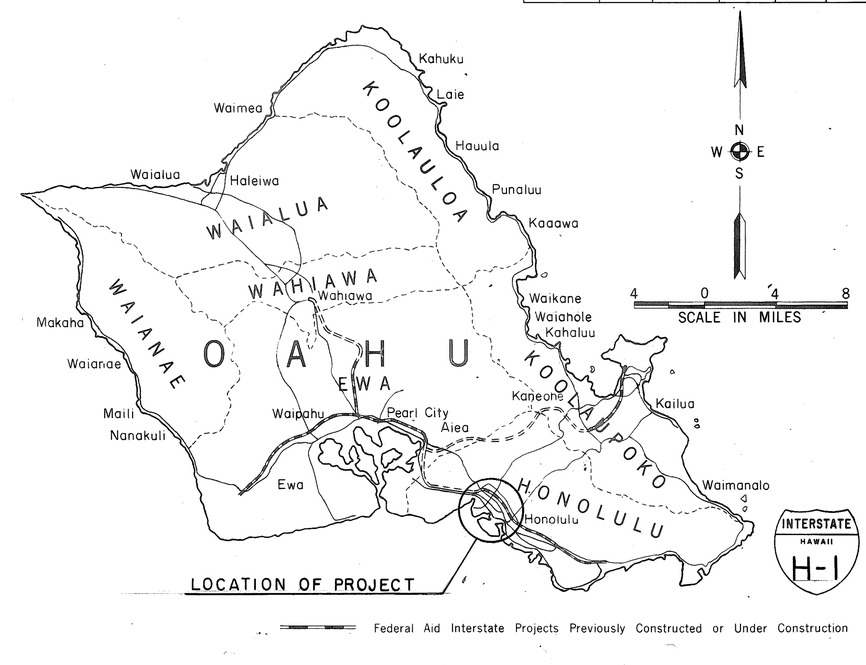

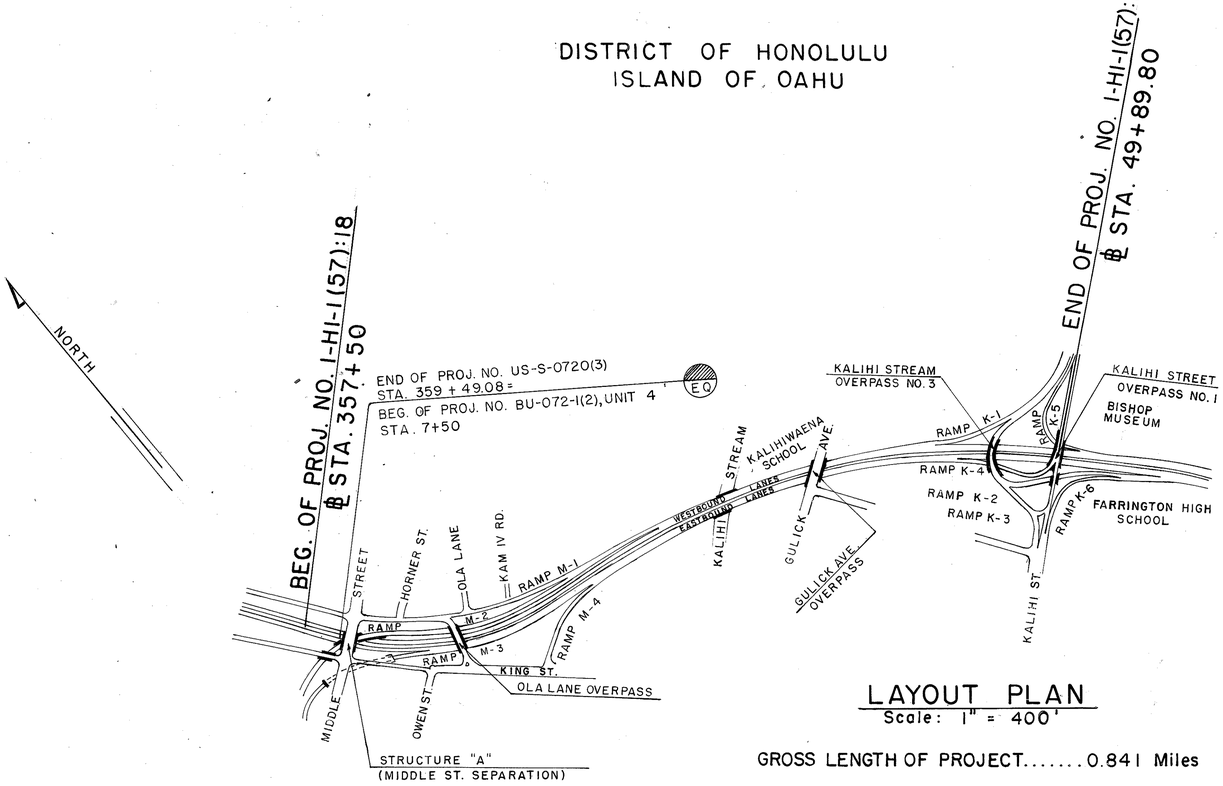

LAYOUT PLAN
Scale: 1" = 400'

GROSS LENGTH OF PROJECT.....0.841 Miles

DESIGN CLASSIFICATION	
ADT (1971)	96,900
DESIGN ADT (1991)	108,700
DHV	10%
D	60/40
T_{24}	3%
V	50 MPH

DEPARTMENT OF TRANSPORTATION FEDERAL HIGHWAY ADMINISTRATION	
APPROVED:	
DIVISION ADMINISTRATOR	DATE

DEPARTMENT OF TRANSPORTATION STATE OF HAWAII	
APPROVED:	
DIR. OF TRANSPORTATION	DATE

DESIGNED BY | P. S. & E. BY | PHONE | DATE