FED. ROAD DIST. NO.	STATE	FED. AID PROJ. NO.	FISCAL YEAR	SHEET NO.	TOTAL SHEETS
HAWAII	HAW.	I-HI-1(73)15	1974	4	369

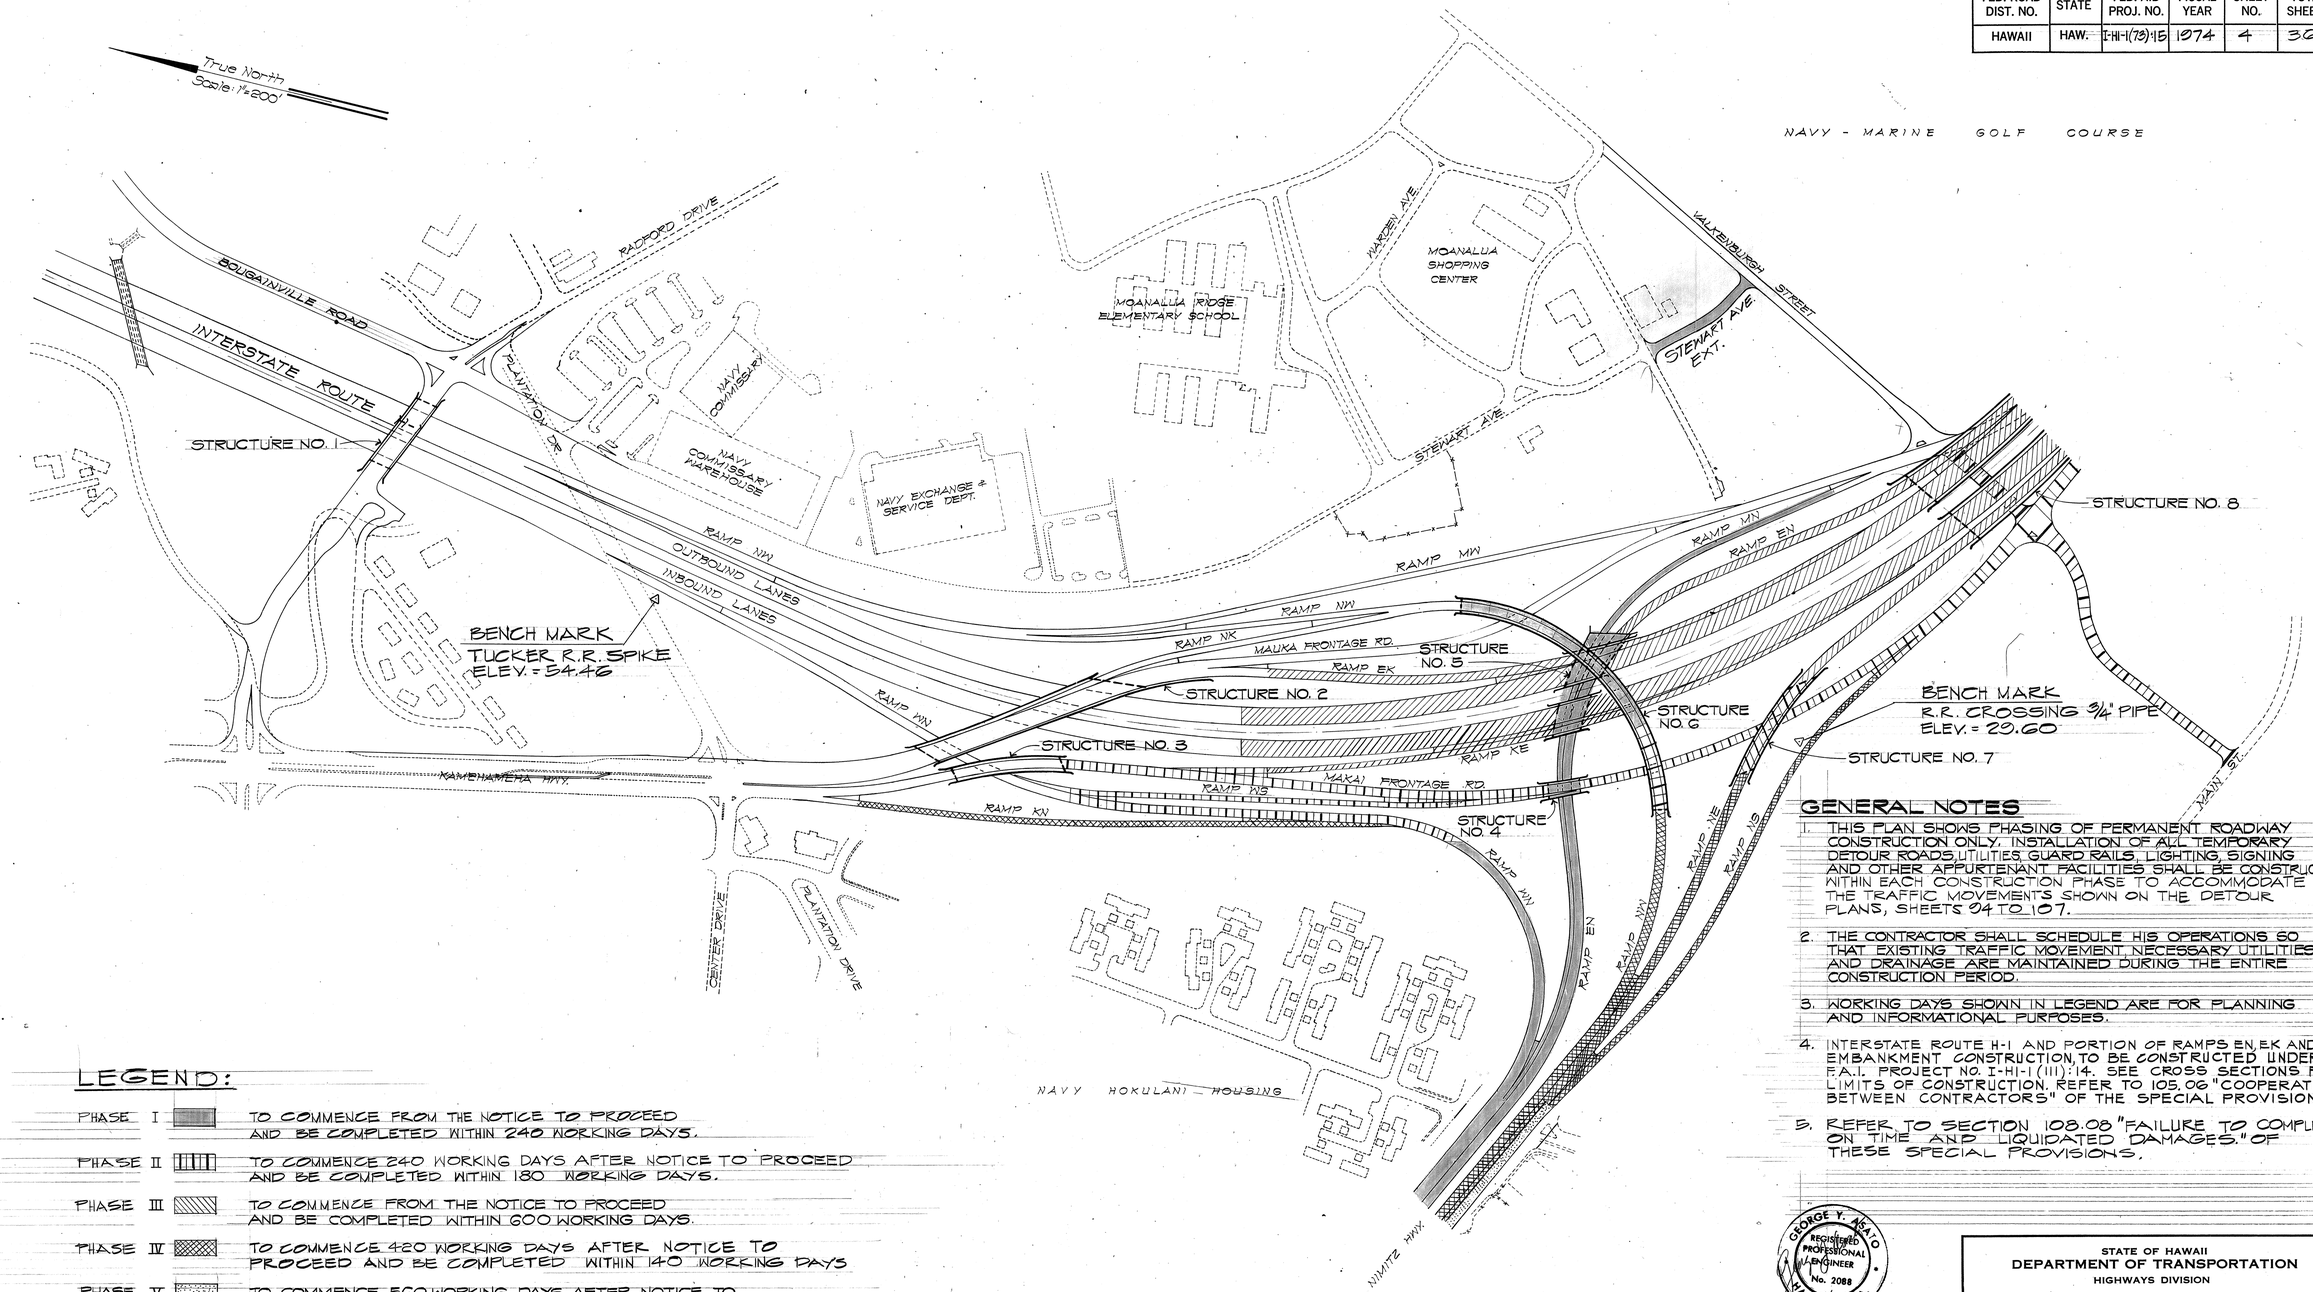

GENERAL NOTES

1. THIS PLAN SHOWS PHASING OF PERMANENT ROADWAY CONSTRUCTION ONLY. INSTALLATION OF ALL TEMPORARY DETOUR ROADS, UTILITIES, GUARD RAILS, LIGHTING, SIGNING AND OTHER APPURTENANT FACILITIES SHALL BE CONSTRUCTED WITHIN EACH CONSTRUCTION PHASE TO ACCOMMODATE THE TRAFFIC MOVEMENTS SHOWN ON THE DETOUR PLANS, SHEETS 104 TO 107.
2. THE CONTRACTOR SHALL SCHEDULE HIS OPERATIONS SO THAT EXISTING TRAFFIC MOVEMENT, NECESSARY UTILITIES AND DRAINAGE ARE MAINTAINED DURING THE ENTIRE CONSTRUCTION PERIOD.
3. WORKING DAYS SHOWN IN LEGEND ARE FOR PLANNING AND INFORMATIONAL PURPOSES.
4. INTERSTATE ROUTE H-1 AND PORTION OF RAMPS EN, EK AND KE EMBANKMENT CONSTRUCTION, TO BE CONSTRUCTED UNDER F.A.I. PROJECT NO. I-HI-1(III):14. SEE CROSS SECTIONS FOR LIMITS OF CONSTRUCTION. REFER TO 105.06 "COOPERATION BETWEEN CONTRACTORS" OF THE SPECIAL PROVISIONS.
5. REFER TO SECTION 108.08 "FAILURE TO COMPLETE ON TIME AND LIQUIDATED DAMAGES." OF THESE SPECIAL PROVISIONS.

LEGEND:

PHASE I — TO COMMENCE FROM THE NOTICE TO PROCEED AND BE COMPLETED WITHIN 240 WORKING DAYS.

PHASE II — TO COMMENCE 240 WORKING DAYS AFTER NOTICE TO PROCEED AND BE COMPLETED WITHIN 180 WORKING DAYS.

PHASE III — TO COMMENCE FROM THE NOTICE TO PROCEED AND BE COMPLETED WITHIN 600 WORKING DAYS.

PHASE IV — TO COMMENCE 420 WORKING DAYS AFTER NOTICE TO PROCEED AND BE COMPLETED WITHIN 140 WORKING DAYS

PHASE V — TO COMMENCE 560 WORKING DAYS AFTER NOTICE TO PROCEED AND BE COMPLETED WITH 40 WORKING DAYS (END OF CONTRACT TIME)

PLAN

SCALE: 1"=200'

ORIGINAL PLAN		DATE
	SURVEY PLOTTED BY	
	DRAWN BY	" " " "
	TRACED BY	
NOTE BOOK	DESIGNED BY	
No.	QUANTITIES BY	
	CHECKED BY	

GEORGE Y. ASAYO
REGISTERED PROFESSIONAL ENGINEER
No. 2088
HAWAII, U.S.A.

WILBERT T. TAKAHIYA
REGISTERED PROFESSIONAL ENGINEER
No. 1684
HAWAII U.S.A.

Wilbert T. Takahiya

THIS WORK WAS PREPARED BY ME OR UNDER MY SUPERVISION

STATE OF HAWAII
DEPARTMENT OF TRANSPORTATION
HIGHWAYS DIVISION

CONSTRUCTION PHASING

PEARL HARBOR INTERCHANGE
F.A.I. PROJ. NO. I-HI-1(73):15

SCALE: AS SHOWN DATE: DEC. 7, 1973

SHEET No. 1 OF 1 SHEETS