FED. ROAD DIST. NO.	STATE	FED. AID PROJ. NO.	FISCAL YEAR	SHEET NO.	TOTAL SHEETS
HAWAII	HAW.	BR-HI-1(251)	2007	6	13

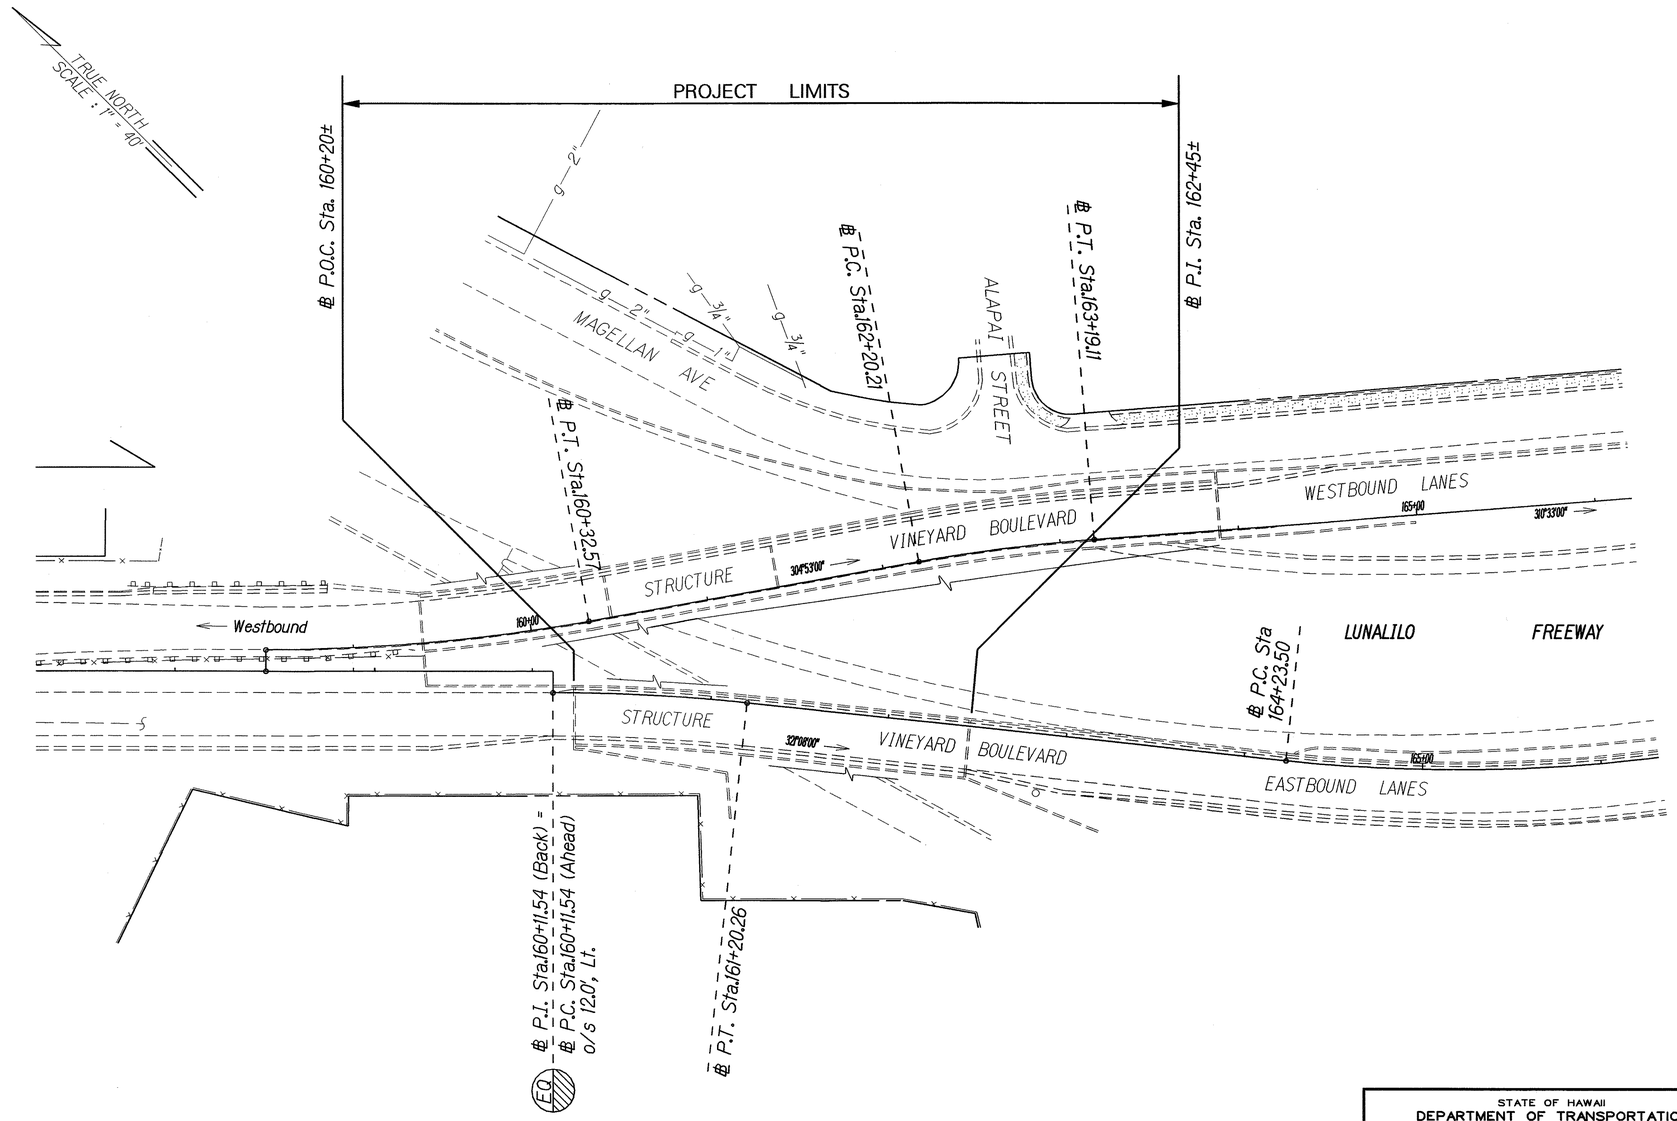

ORIGINAL PLAN	SURVEY PLOTTED BY	DATE 4/8/93
	DRAWN BY JMiyasaki/KTanishiro	
	TRACED BY	
NOTE BOOK	DESIGNED BY R.Tabassi/M.Ante	
64/Jason	QUANTITIES BY	
No. Hoolodge	CHECKED BY	

STATE OF HAWAII
DEPARTMENT OF TRANSPORTATION
HIGHWAYS DIVISION

ROADWAY PLAN

INTERSTATE ROUTE H-1
SEISMIC RETROFIT
Lunalilo-Vineyard On-Ramp
F.A.I.P. No. BR-HI-1(251)

Scale: 1"=40' Date: August, 2006

SHEET No. 1 OF 1 SHEETS