FED. ROAD DIST. NO.	STATE	FEDERAL AID PROJ. NO.	FISCAL YEAR	SHEET NO.	TOTAL SHEETS
HAWAII	HAW.	H1E-01-11MR	2013	20	49

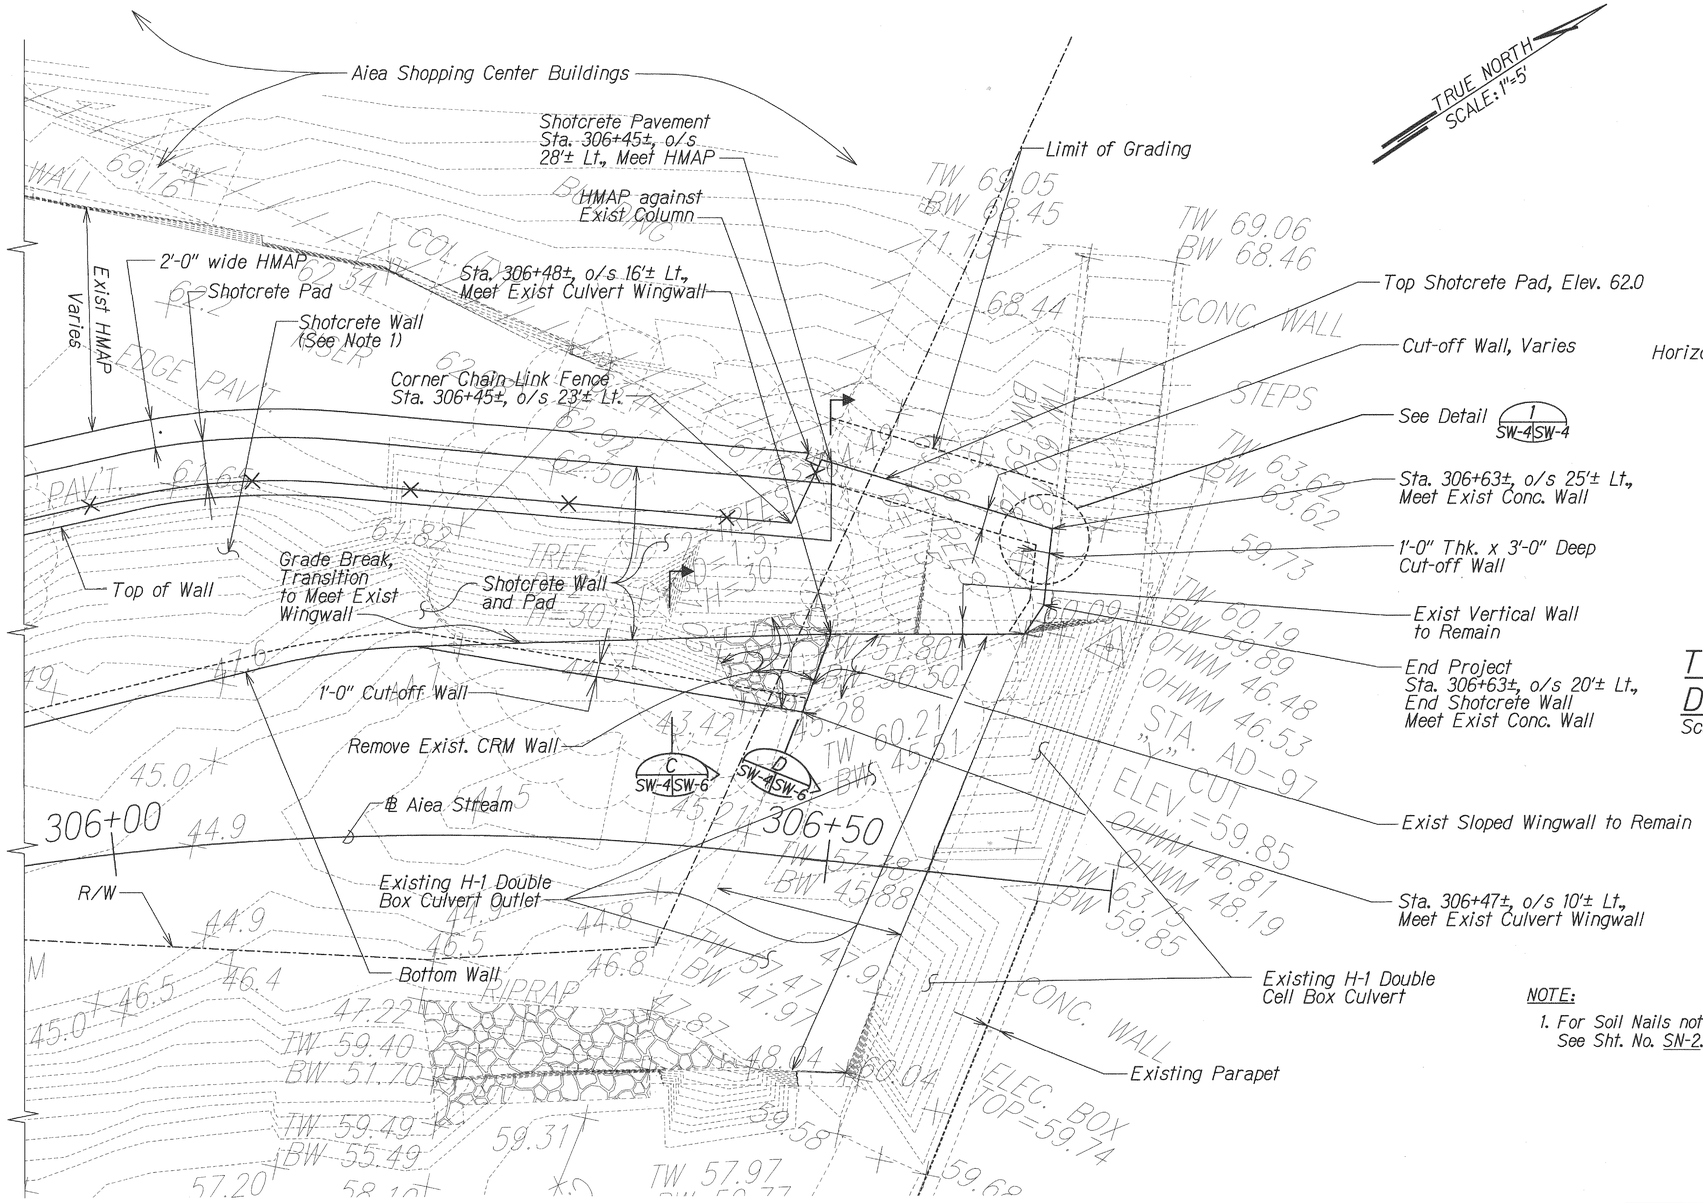

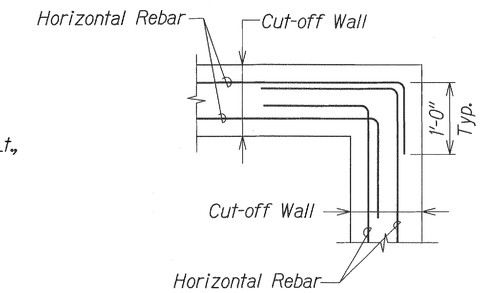

TYPICAL CORNER REBAR PLAN DETAIL

Scale: NTS

1 SW-4 SW-4

NOTE:

1. For Soil Nails not shown in Shotcrete Wall, See Sht. No. SN-2.

LEGEND:

HMAP Hot Mix Asphalt Pavement

PLAN DETAIL

Scale: 1"=5'-0"

2 C-1 SW-4

1"=5' 5 0 5 10 SCALE IN FEET

ORIGINAL PLAN	SURVEY PLOTTED BY	DATE
	DRAWN BY	
	TRACED BY	
NOTE BOOK	DESIGNED BY	
	QUANTITIES BY	
No.	CHECKED BY	

L:/SSWP-Aiea Stream Erosion Control/Cadd/Sheets/SW-4.dgn

HUI PANG CHEN LICENSED PROFESSIONAL ENGINEER No. 3865-S HAWAII, U.S.A.

THIS WORK WAS PREPARED BY ME OR UNDER MY SUPERVISION.

SIGNATURE 04/30/12 EXPIRATION DATE OF THE LICENSE

STATE OF HAWAII
DEPARTMENT OF TRANSPORTATION
HIGHWAYS DIVISION

SHOTCRETE WALL & SHOTCRETE PAVEMENT DETAIL

INTERSTATE ROUTE H-1
AIEA STREAM EROSION CONTROL
Project No. H1E-01-11MR

Scale: 1"=5'-0" Date: September 2012

SHEET No. SW-4 OF 8 SHEETS