FED. ROAD DIST. NO.	STATE	FED. AID PROJ. NO.	FISCAL YEAR	SHEET NO.	TOTAL SHEETS
HAWAII	HAW.	I-HI-1(151)9	1977	1	7

INDEX TO DRAWINGS

SHEET NO.	DESCRIPTION
1	TITLE SHEET AND SIGN LAYOUT
2	PAVEMENT GROOVING AND PAVEMENT MARKER LAYOUT
3	SIGN PANEL LAYOUT
4-7	STANDARD DETAILS

STATE OF HAWAII

DEPARTMENT OF TRANSPORTATION
LAND TRANSPORTATION FACILITIES DIVISION

HONOLULU, HAWAII

PLANS FOR

INTERSTATE ROUTE H-1 SAFETY IMPROVEMENTS
WAIAWA INTERCHANGE TO HALAWA INTERCHANGE
SKID TREATMENT

FEDERAL AID INTERSTATE PROJECT NO. I-HI-1(151):9

DISTRICT OF EWA
ISLAND OF OAHU

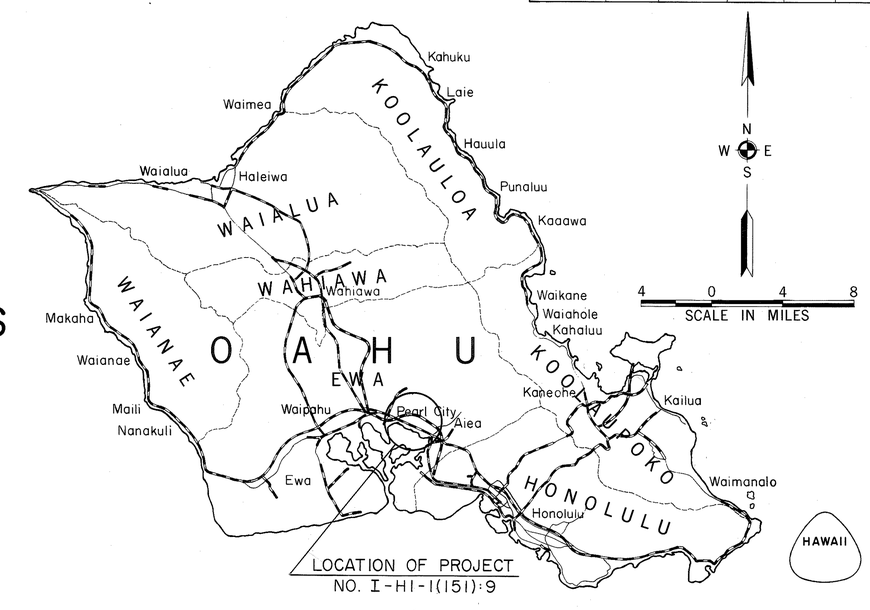

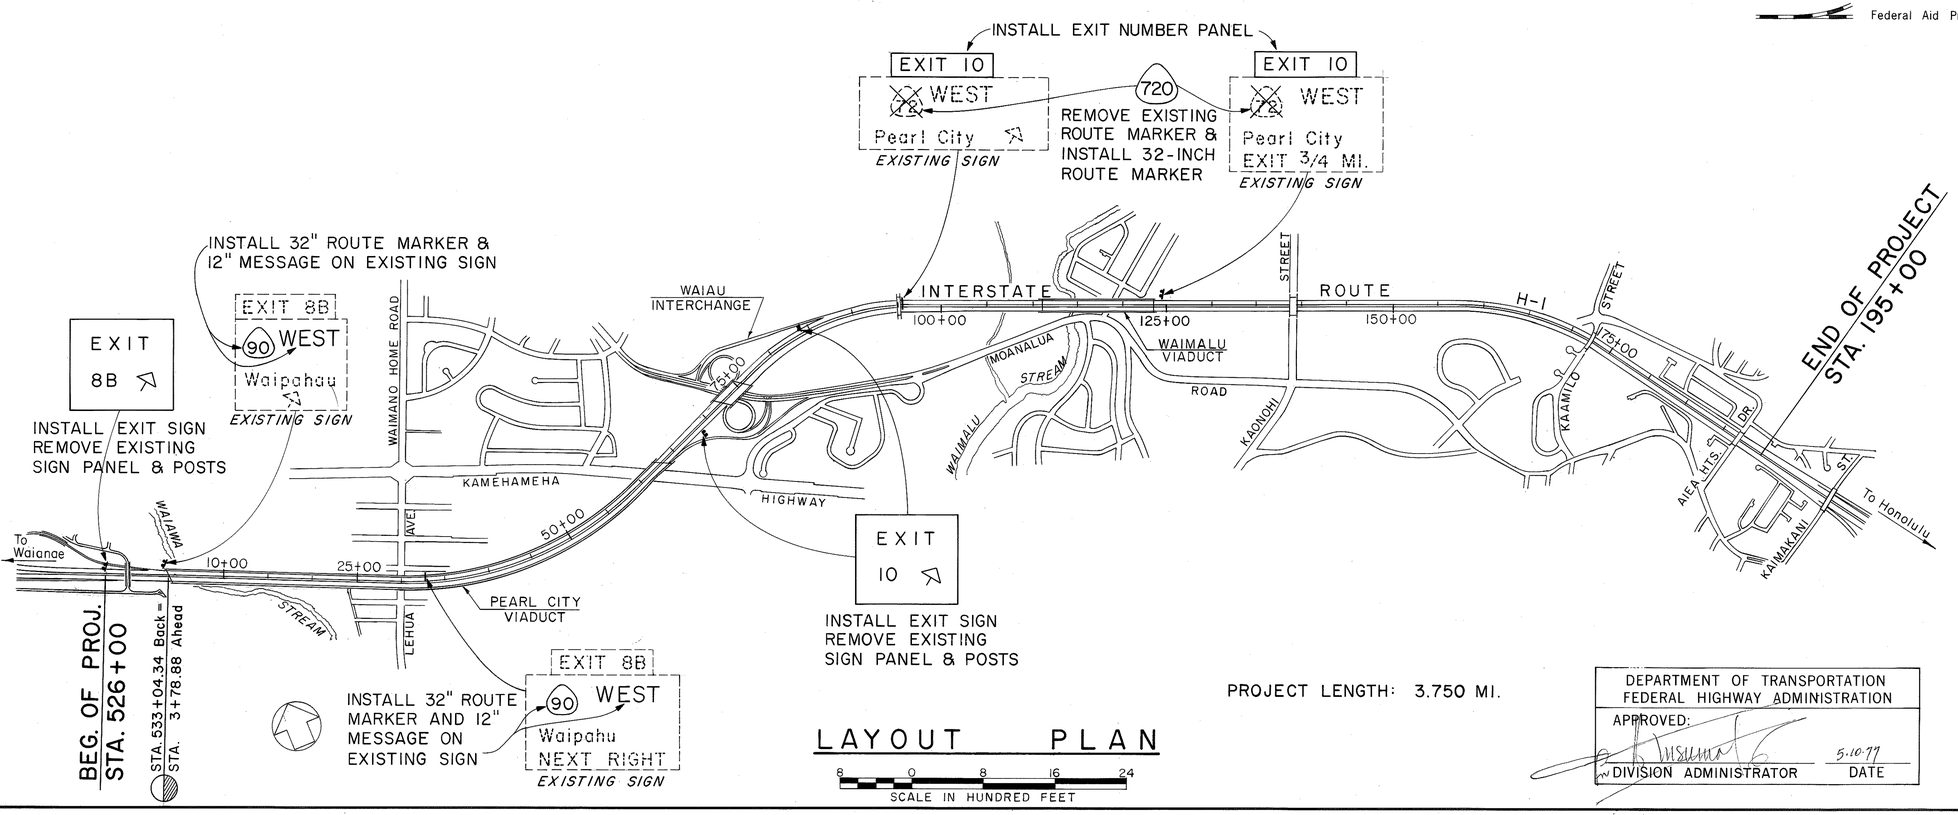

LAYOUT PLAN

DESIGN DESIGNATION

CURRENT	ADT (1977)	75,400
FUTURE	ADT (1997)	125,000
D		60/40
T		5%
V		60 MPH

PROJECT LENGTH: 3.750 MI.

DEPARTMENT OF TRANSPORTATION
FEDERAL HIGHWAY ADMINISTRATION
APPROVED:
DIVISION ADMINISTRATOR — DATE 5-10-77

DEPARTMENT OF TRANSPORTATION
STATE OF HAWAII
APPROVED:
for DIR. OF TRANSPORTATION — DATE 4/21/77

DESIGN UNIT "A" — DESIGNED BY
R. Mikami — P. S. & E. BY
548-7534 — PHONE
Apr. 1, 1977 — DATE

C-5-3 1475-1122 377-0200