FED. ROAD DIST. NO.	STATE	FED. AID PROJ. NO.	FISCAL YEAR	SHEET NO.	TOTAL SHEETS
HAWAII	HAW.	I-HI-1(155)	1979	1	19

INDEX TO DRAWINGS

SHEET NO.	DESCRIPTION
1	TITLE SHEET-LAYOUT PLAN
2-15	PLANS
16	SPRINKLER SCHEDULE
17-19	DETAILS

STATE OF HAWAII

DEPARTMENT OF TRANSPORTATION

LAND TRANSPORTATION FACILITIES DIVISION

HONOLULU, HAWAII

PLANS FOR

INTERSTATE ROUTE H-1

HALAWA INTERCHANGE

PLANT ESTABLISHMENT

AND

SPRINKLER SYSTEM MODIFICATION

FEDERAL AID INTERSTATE PROJECT NO. I-HI-1(155)

DISTRICT OF EWA

ISLAND OF OAHU

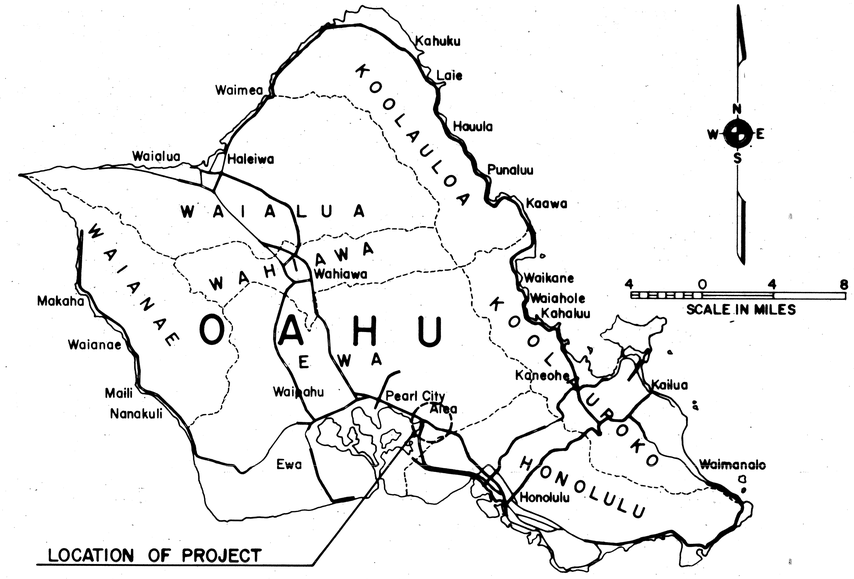

Federal Aid Projects Previously Constructed or Under Construction

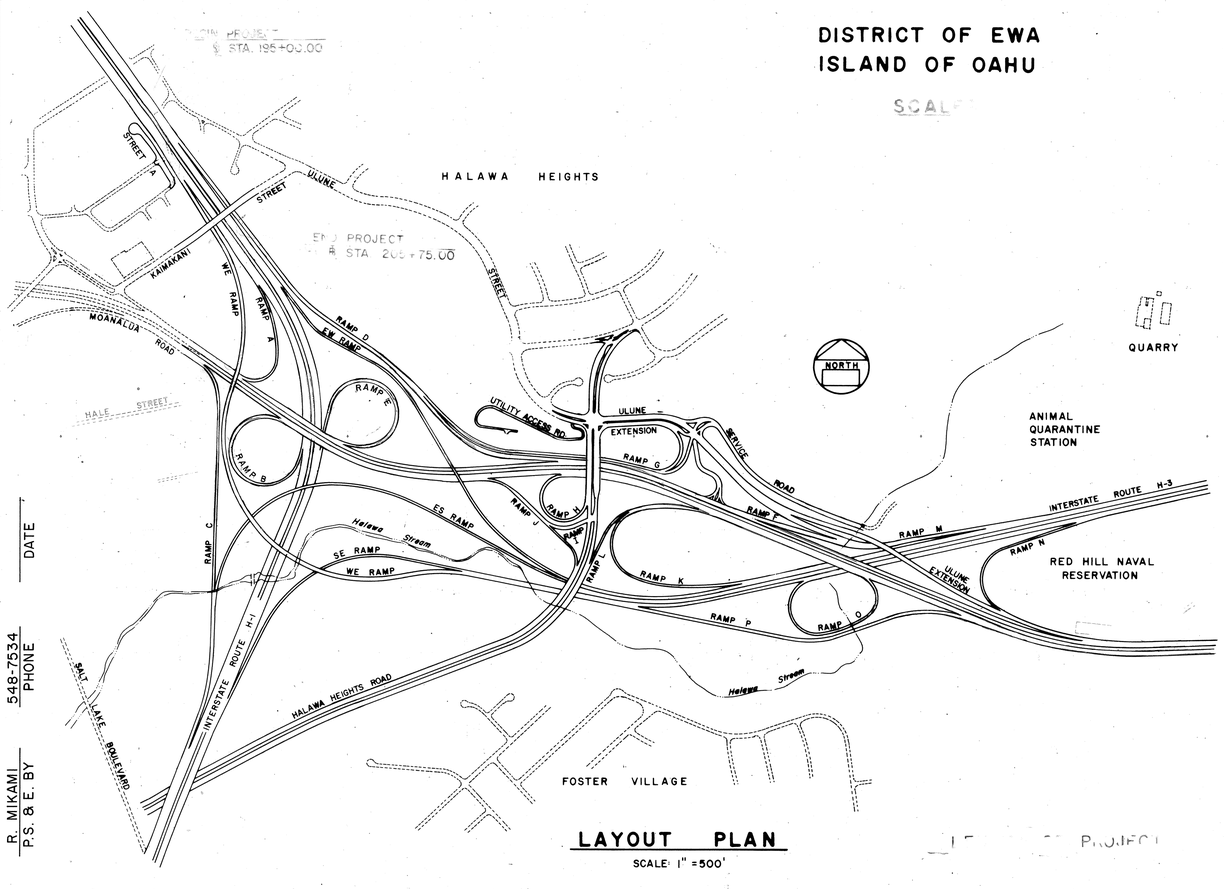

LAYOUT PLAN

SCALE: 1" = 500'

R. MIKAMI
P.S. & E. BY

548-7534
PHONE

DATE

DEPARTMENT OF TRANSPORTATION FEDERAL HIGHWAY ADMINISTRATION	
APPROVED:	
DIVISION ADMINISTRATOR	1.3.79 DATE

DEPARTMENT OF TRANSPORTATION STATE OF HAWAII	
APPROVED:	
Kyoichi Higashionna DIR. OF TRANSPORTATION	Jan 3, 79 DATE