| FED. ROAD DIST. NO. | STATE | FED. AID PROJ. NO. | FISCAL YEAR | SHEET NO. | TOTAL SHEETS |
|---|---|---|---|---|---|
| HAWAII | HAW. | I-HI-1(154) | 1979 | 1 | 1 |

| INDEX TO DRAWINGS | |
|---|---|
| SHEET NO. | DESCRIPTION |
| 1 | TITLE SHEET - LAYOUT PLAN |

STATE OF HAWAII

DEPARTMENT OF TRANSPORTATION
LAND TRANSPORTATION FACILITIES DIVISION

HONOLULU, HAWAII

PLANS FOR

# INTERSTATE ROUTE H-1

## PEARL HARBOR INTERCHANGE
## PLANT ESTABLISHMENT

## FEDERAL AID INTERSTATE PROJECT NO. I-HI-1(154)

DISTRICT OF HONOLULU
ISLAND OF OAHU

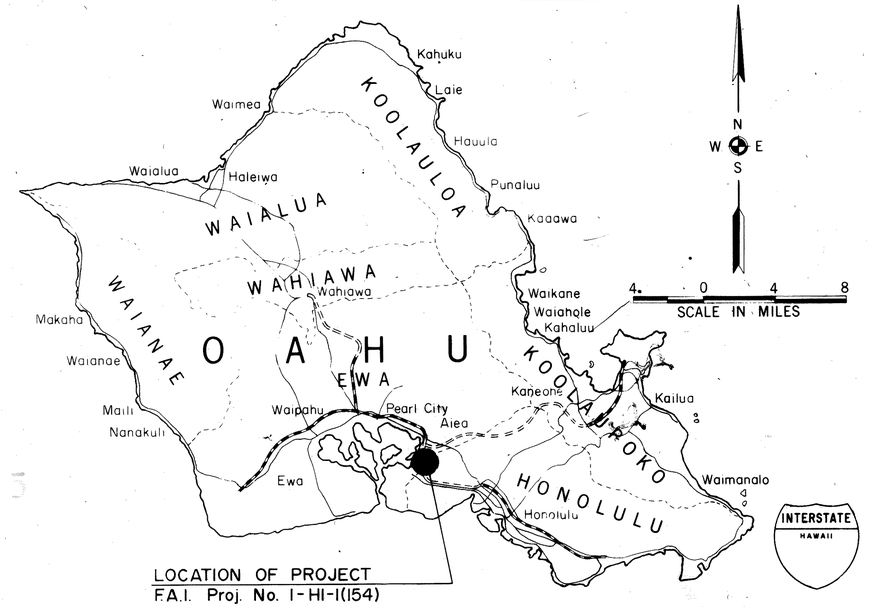


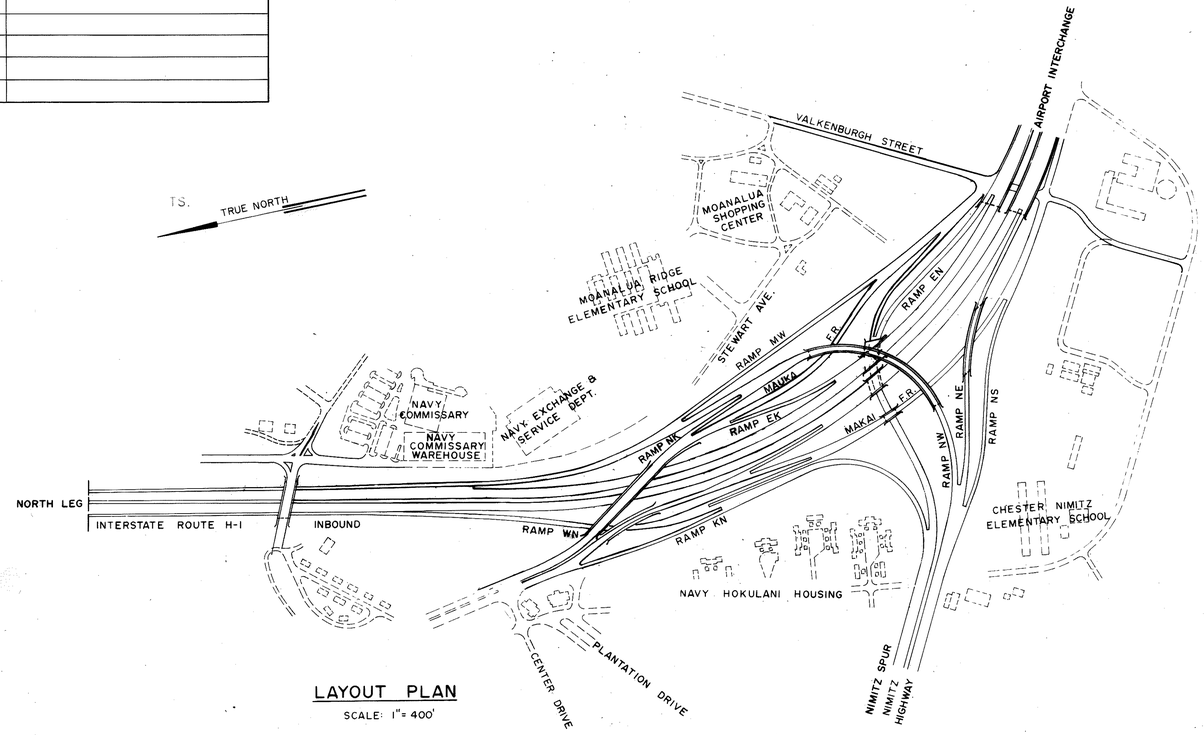


LAYOUT PLAN
SCALE: 1" = 400'

DESIGNED BY R. MIKAMI P. S. & E. BY 548-7534 PHONE DATE

| DEPARTMENT OF TRANSPORTATION FEDERAL HIGHWAY ADMINISTRATION | |
|---|---|
| APPROVED: | |
| DIVISION ADMINISTRATOR | 1·3·79 DATE |

| DEPARTMENT OF TRANSPORTATION STATE OF HAWAII | |
|---|---|
| APPROVED: Ryokichi Higashionna | Jan 3, 79 |
| DIR. OF TRANSPORTATION | DATE |