FED. ROAD DIST. NO.	STATE	FED. AID PROJ. NO.	FISCAL YEAR	SHEET NO.	TOTAL SHEETS
HAWAII	HAW.	I-HI-1(146):16	1979	271	283

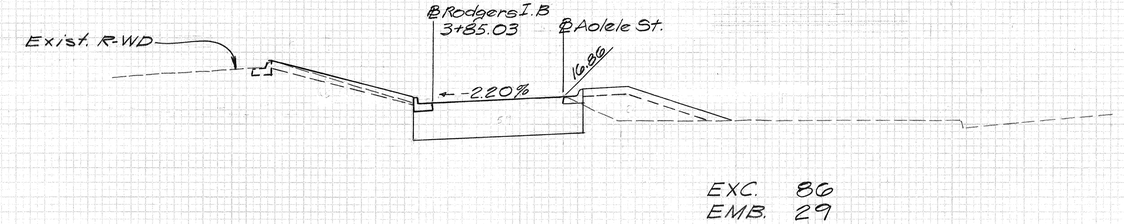

EXC. 86
EMB. 29

58 + 40

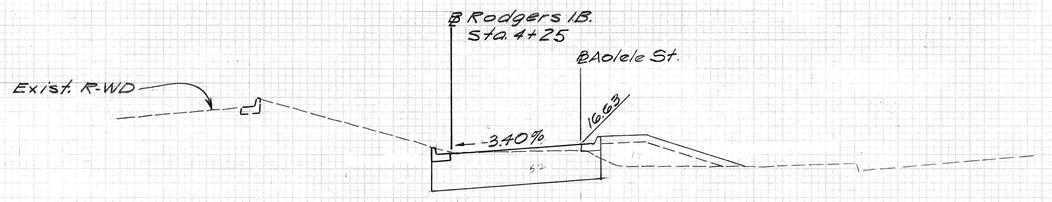

EXC. 81
EMB. 15

58 + 80

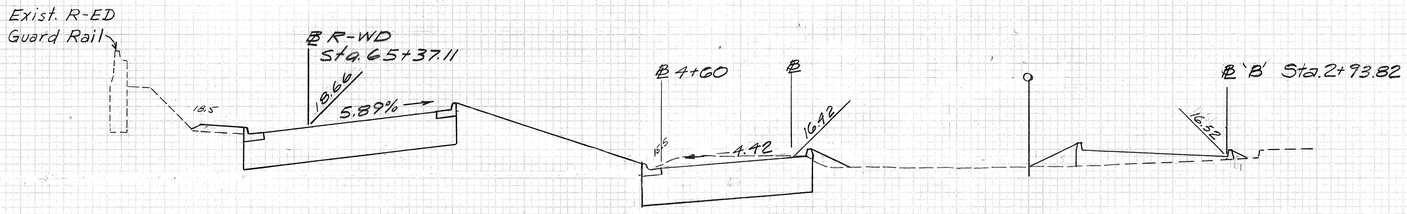

EXC. 221
EMB. 7

59 + 17

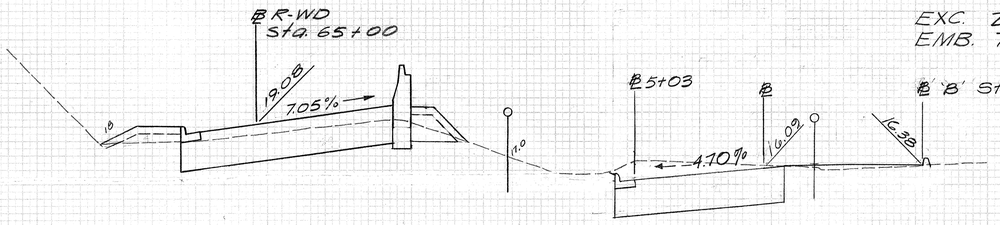

EXC. 230
EMB. 25

59 + 61

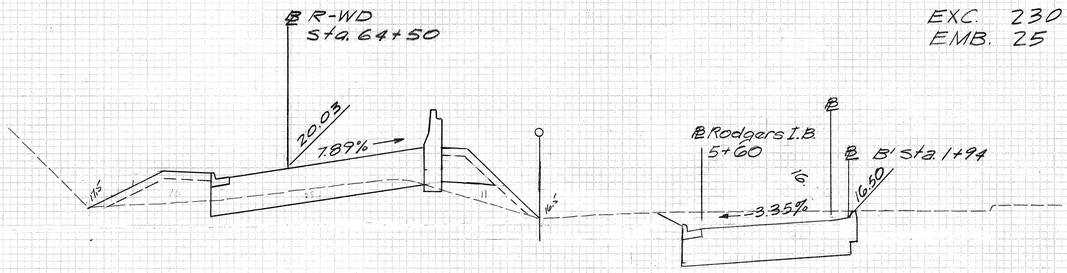

EXC. 190
EMB. 180

60 + 20

= Pivot Point

K. MICHAEL FRENCH
REGISTERED PROFESSIONAL ENGINEER
No. 2387
HAWAII, U.S.A.

THIS WORK WAS PREPARED BY ME OR UNDER MY SUPERVISION.
Signature

APPROVED FOR GRADING ONLY:

Acting CHIEF, DIVISION OF ENGINEERING, DPW^m — DATE 1/15/80

AOLELE ST.
SCALE: HORIZ. 1 INCH = 10 FT.
VERT. 1 INCH = 5 FT.

271

FED. ROAD DIST. NO.	STATE	FED. AID PROJ. NO.	FISCAL YEAR	SHEET NO.	TOTAL SHEETS
HAWAII	HAW.	I-HI-1(146):16	1979	272	283

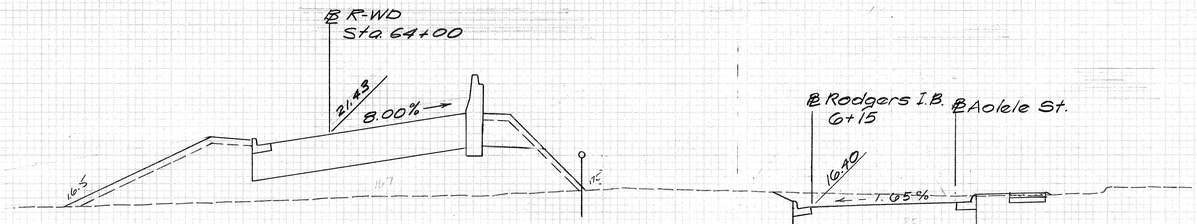

60 + 75

EXC. 208
EMB. 370

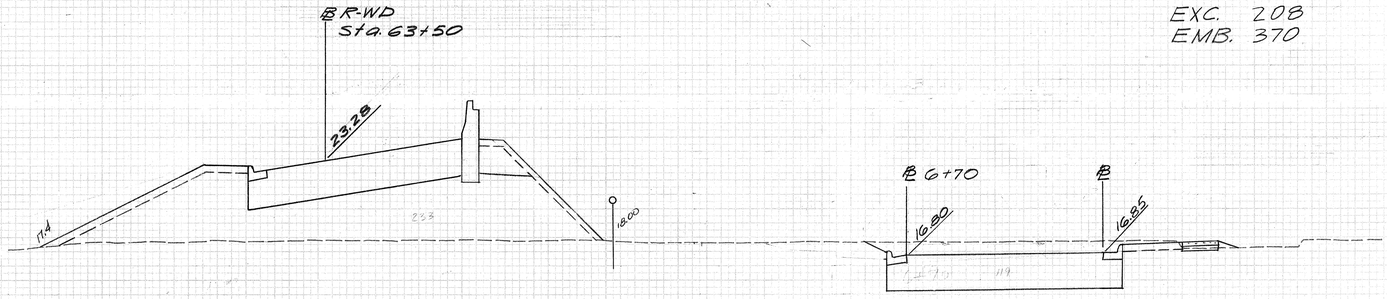

61 + 30

EXC. 346
EMB. 365

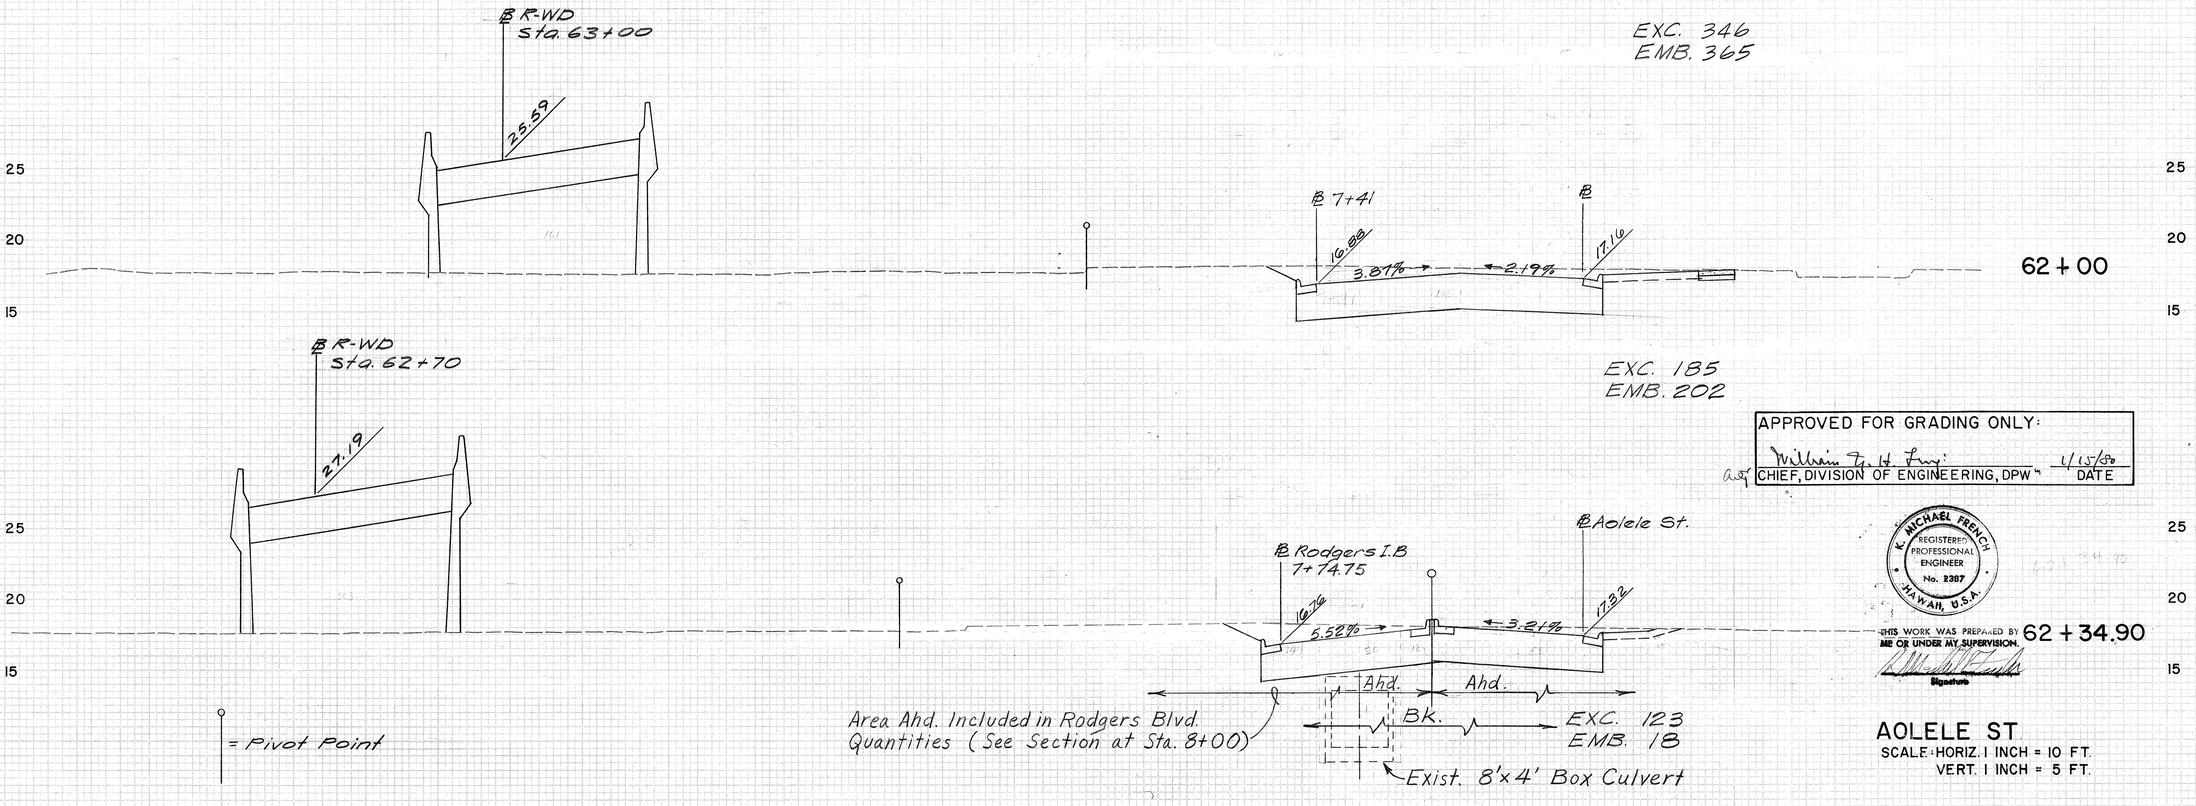

62 + 00

EXC. 185
EMB. 202

= Pivot Point

Area Ahd. Included in Rodgers Blvd.
Quantities (See Section at Sta. 8+00)

EXC. 123
EMB. 18

APPROVED FOR GRADING ONLY:

William F. H. Fung 4/15/80
CHIEF, DIVISION OF ENGINEERING, DPW DATE

K. MICHAEL FRENCH
REGISTERED PROFESSIONAL ENGINEER
No. 2387
HAWAII, U.S.A.

THIS WORK WAS PREPARED BY ME OR UNDER MY SUPERVISION.

62 + 34.90

Signature

AOLELE ST.
SCALE: HORIZ. 1 INCH = 10 FT.
VERT. 1 INCH = 5 FT.

FINAL SURVEY — SURVEYED, PLOTTED, TEMP. BK., NOTE BOOK, AREAS, AREAS CHECKED, NO., DATE, BY

ORIGINAL SURVEY — SURVEYED, PLOTTED, TEMP. BK., NOTE BOOK, AREAS, AREAS CHECKED, NO.

FED. ROAD DIST. NO.	STATE	FED. AID PROJ. NO.	FISCAL YEAR	SHEET NO.	TOTAL SHEETS
HAWAII	HAW.	I-HI-1(146):16	1979	273	281

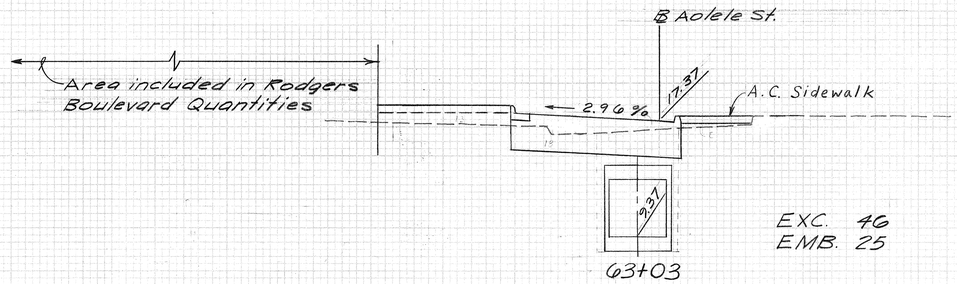

63+00

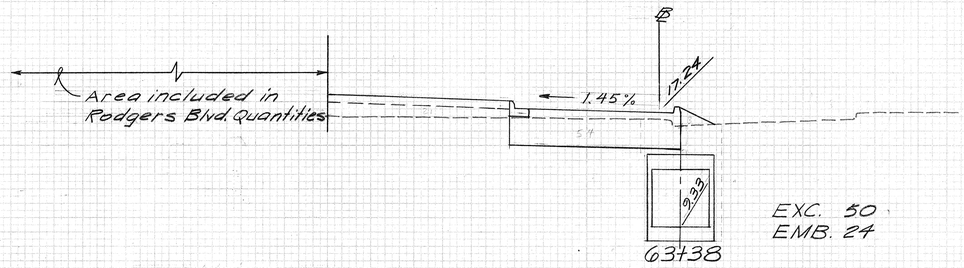

63+34.78

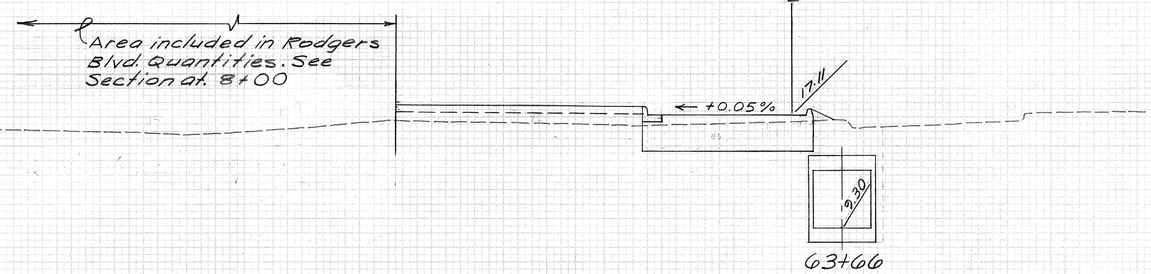

63+62.53

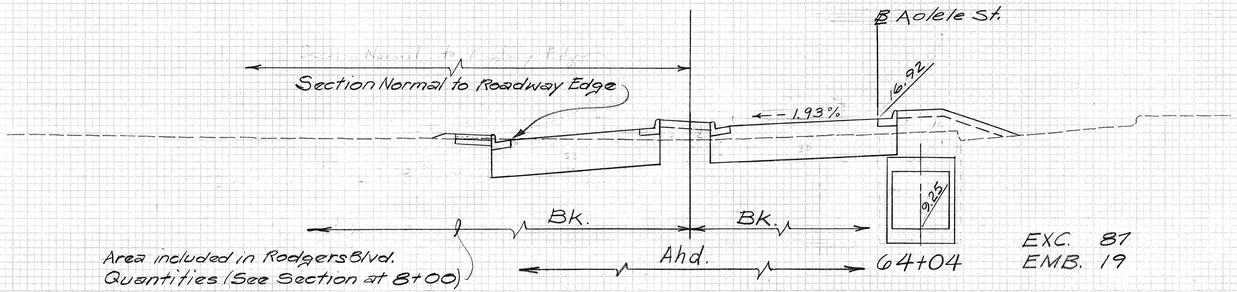

64+00

K. MICHAEL FRENCH
REGISTERED PROFESSIONAL ENGINEER
No. 2387
HAWAII, U.S.A.

THIS WORK WAS PREPARED BY ME OR UNDER MY SUPERVISION.

Signature

APPROVED FOR GRADING ONLY:

William Y. H. Fung 1/14/80

CHIEF, DIVISION OF ENGINEERING, DPW^m DATE

AOLELE ST.

SCALE: HORIZ. 1 INCH = 10 FT.
VERT 1 INCH = 5 FT.

FED. ROAD DIST. NO.	STATE	FED. AID PROJ. NO.	FISCAL YEAR	SHEET NO.	TOTAL SHEETS
HAWAII	HAW.	I-HI-1(14)-16	1979	274	283

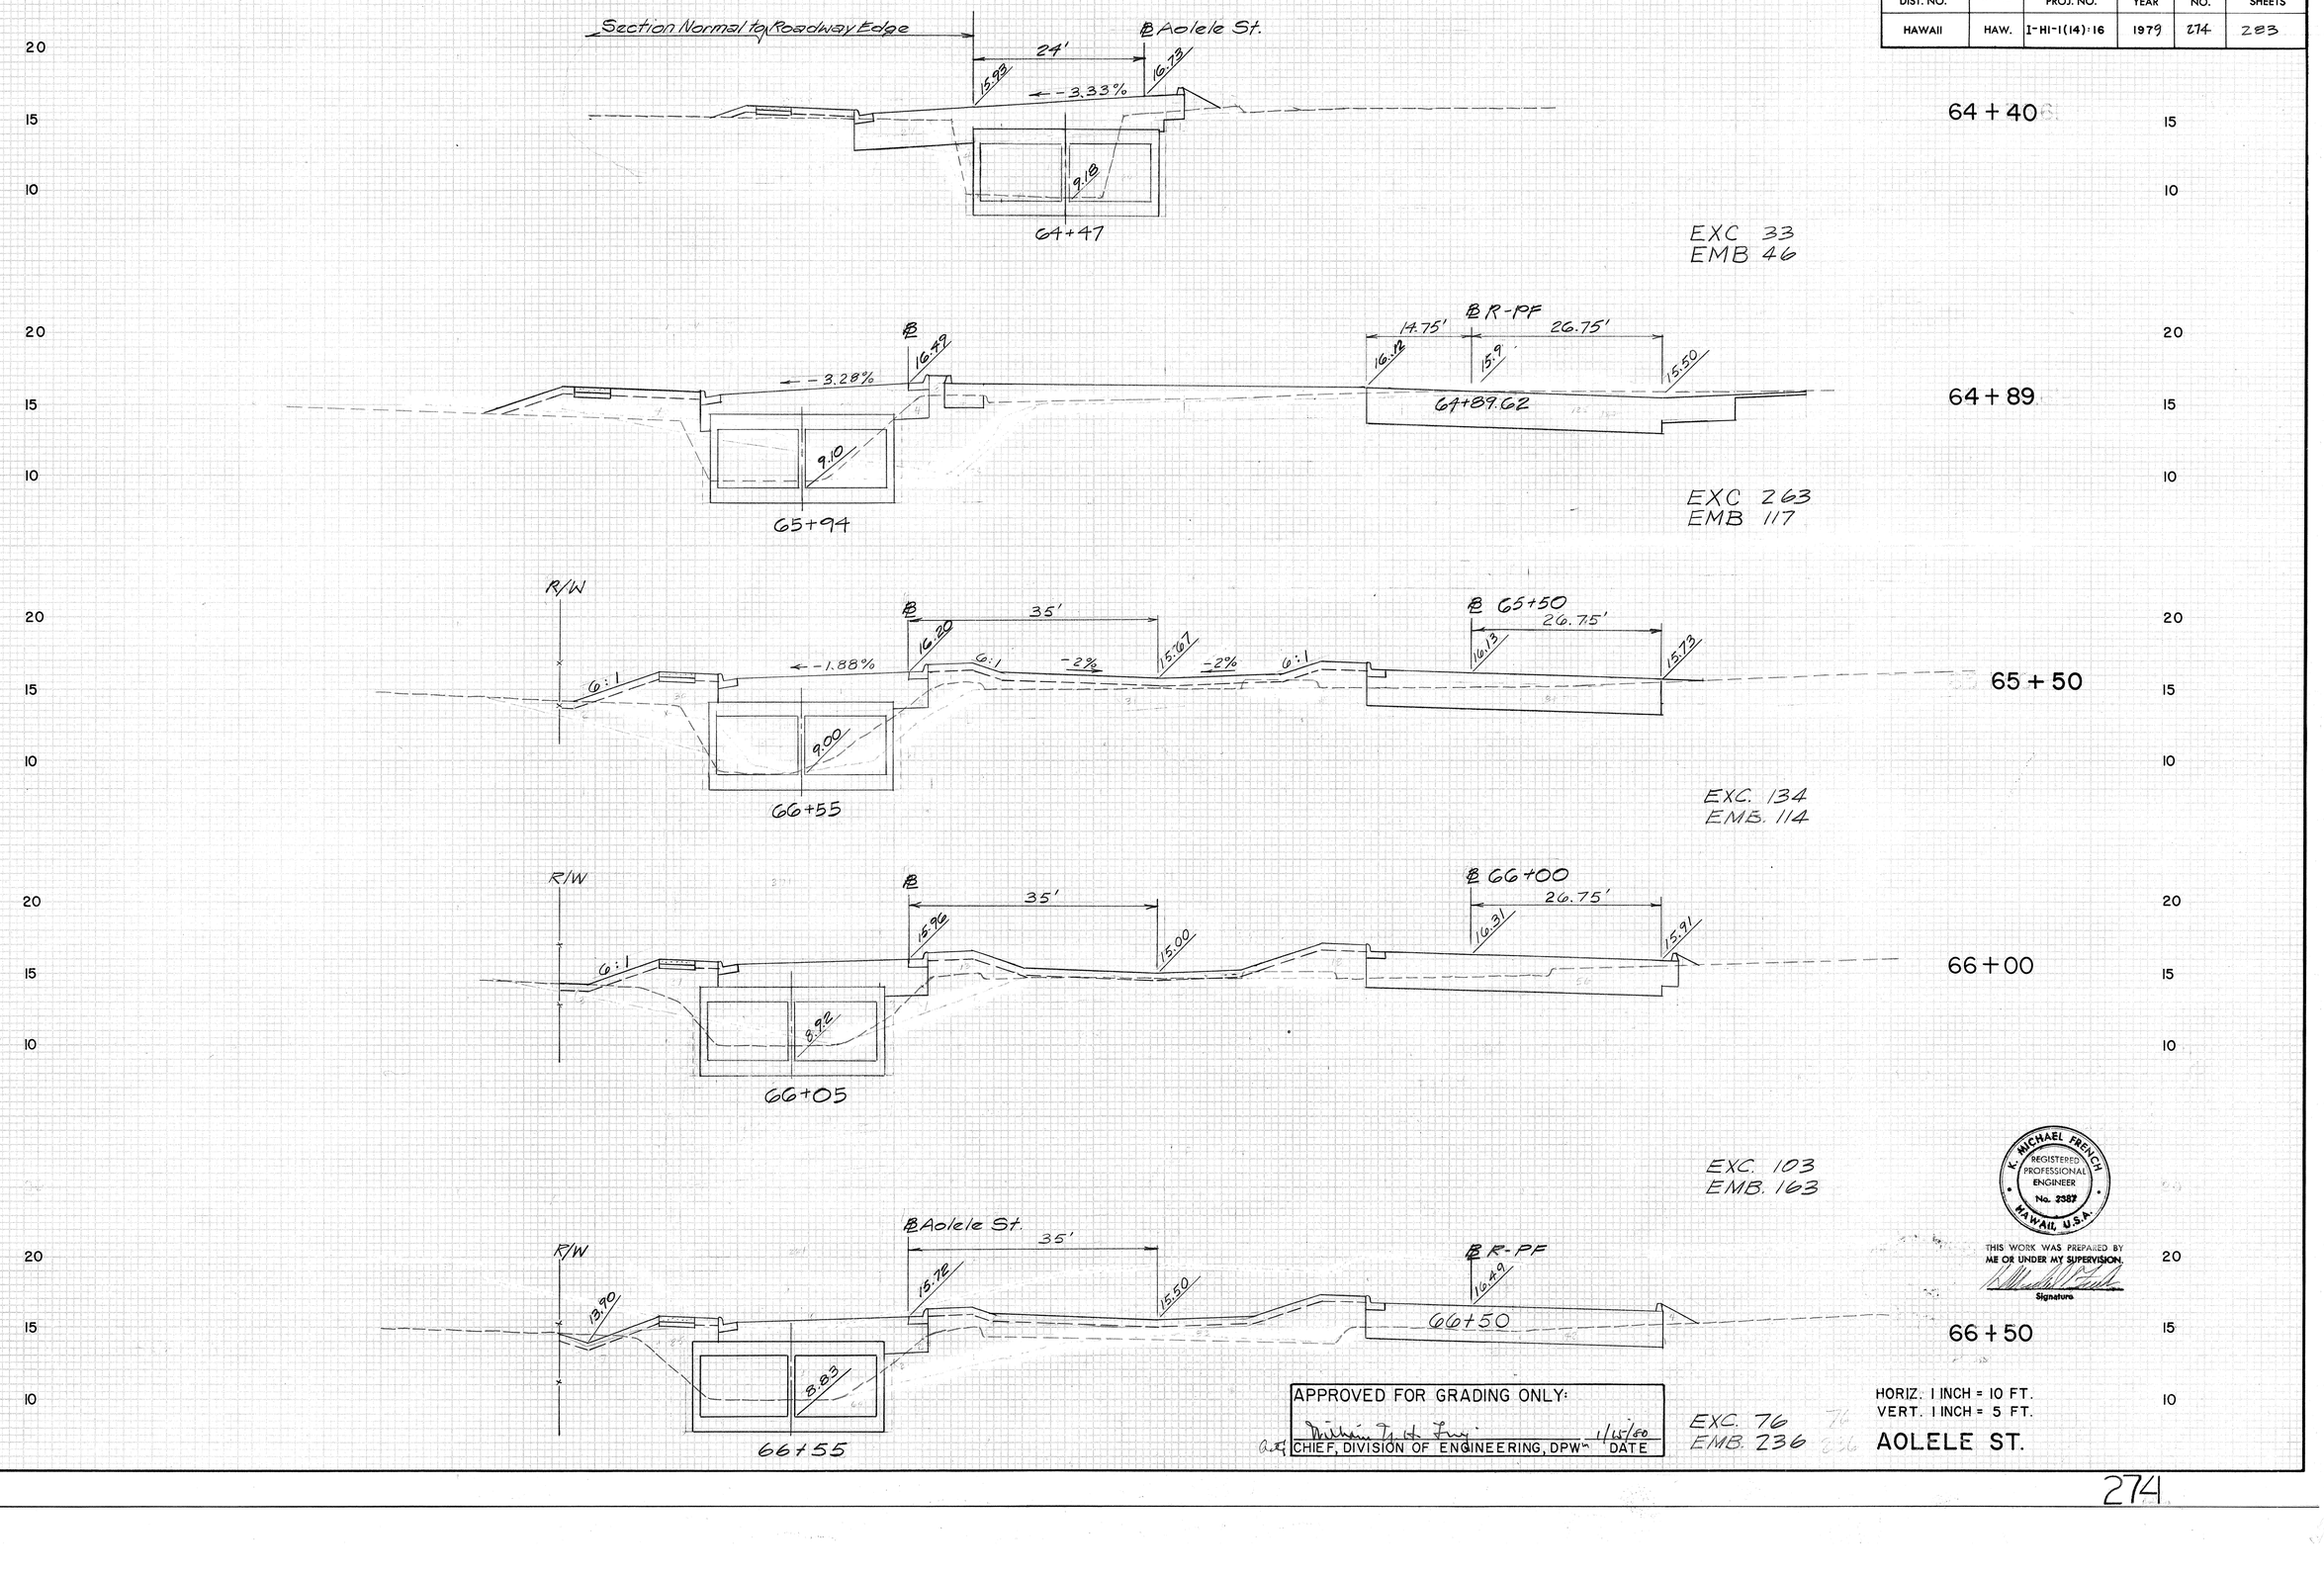

ORIGINAL SURVEY — SURVEYED, PLOTTED, TRACED, NOTE BOOK, AREAS, AREAS CHECKED, NO., BY, DATE

FINAL SURVEY — SURVEYED, PLOTTED, TRACED, NOTE BOOK, AREAS, AREAS CHECKED, NO., BY, DATE

APPROVED FOR GRADING ONLY:

Wilbur T. H. Tsuji 1/15/80

CHIEF, DIVISION OF ENGINEERING, DPW DATE

K. MICHAEL FRENCH
REGISTERED PROFESSIONAL ENGINEER
No. 7387
HAWAII, U.S.A.

THIS WORK WAS PREPARED BY ME OR UNDER MY SUPERVISION.

Signature

HORIZ. 1 INCH = 10 FT.
VERT. 1 INCH = 5 FT.

AOLELE ST.

FED. ROAD DIST. NO.	STATE	FED. AID PROJ. NO.	FISCAL YEAR	SHEET NO.	TOTAL SHEETS
HAWAII	HAW.	I-HI-1(146)-16	1979	275	283

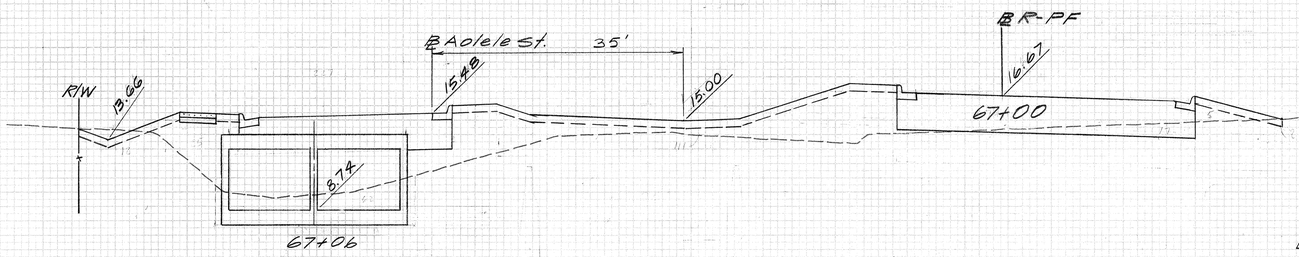

67 + 00

EXC. 39
EMB. 291

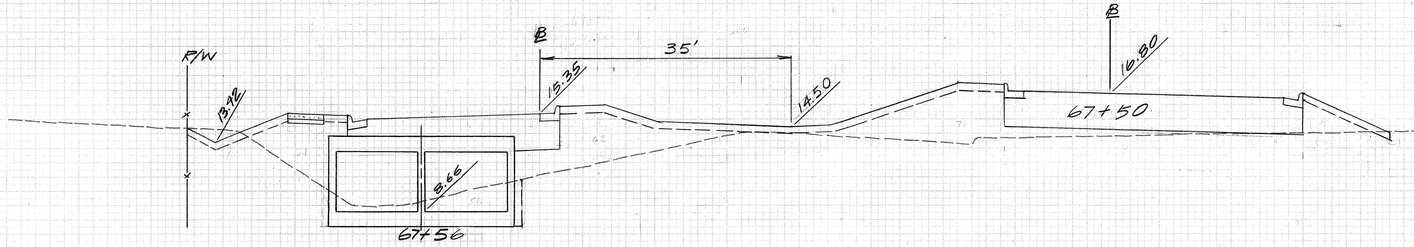

67 + 50

EXC. 37
EMB. 299

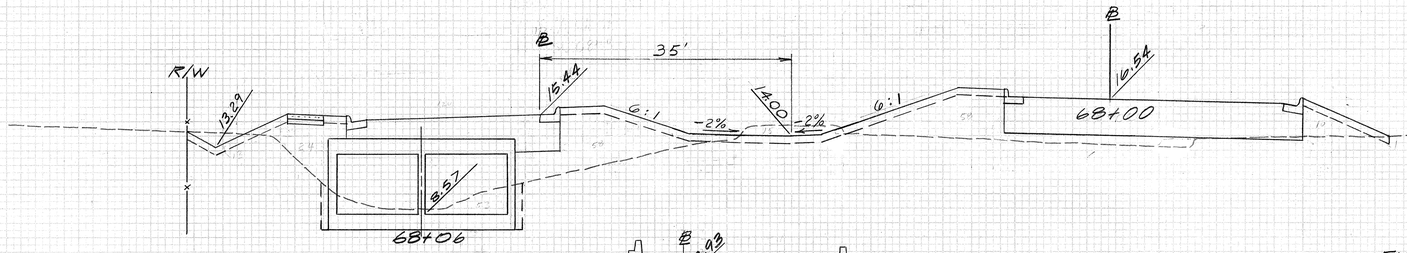

68 + 00

EXC. 67
EMB. 498

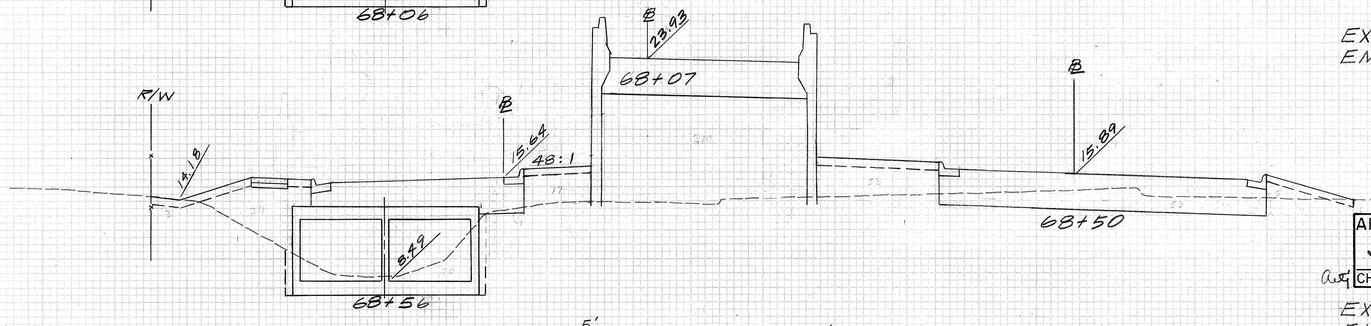

68 + 50

APPROVED FOR GRADING ONLY:

William Y. H. Leong 1/15/80

CHIEF, DIVISION OF ENGINEERING, DPW DATE

EXC. 137
EMB. 470

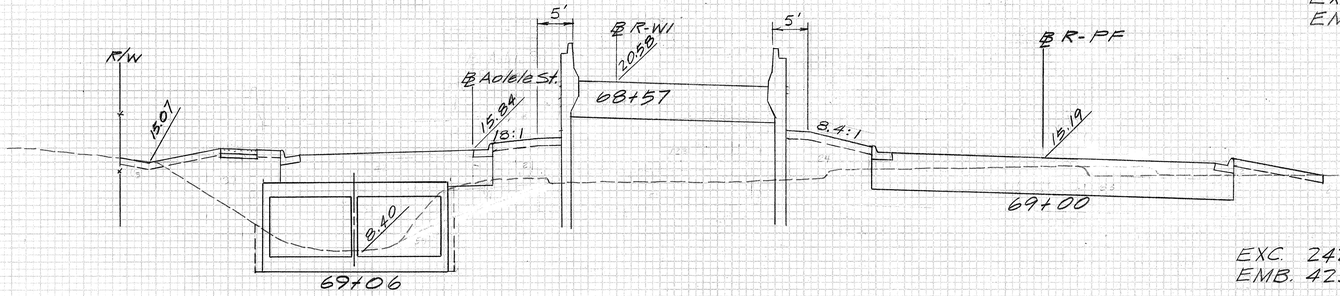

69 + 00

K. MICHAEL FRENCH
REGISTERED PROFESSIONAL ENGINEER
No. 2387
HAWAII, U.S.A.

THIS WORK WAS PREPARED BY ME OR UNDER MY SUPERVISION.

Signature

EXC. 242
EMB. 423

AOLELE ST.
SCALE: HORIZ. 1 INCH = 10 FT.
VERT. 1 INCH = 5 FT.

FED. ROAD DIST. NO.	STATE	FED. AID PROJ. NO.	FISCAL YEAR	SHEET NO.	TOTAL SHEETS
HAWAII	HAW.	I-HI-1(146)16	1979	276	283

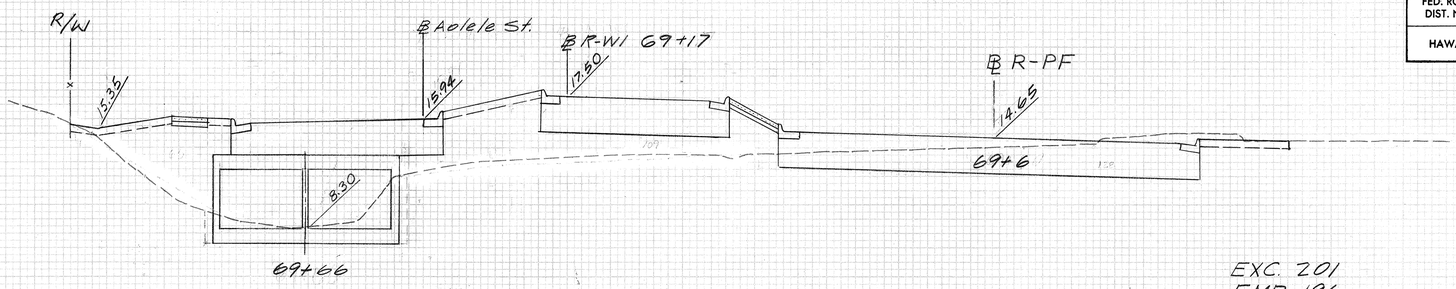

69 + 60

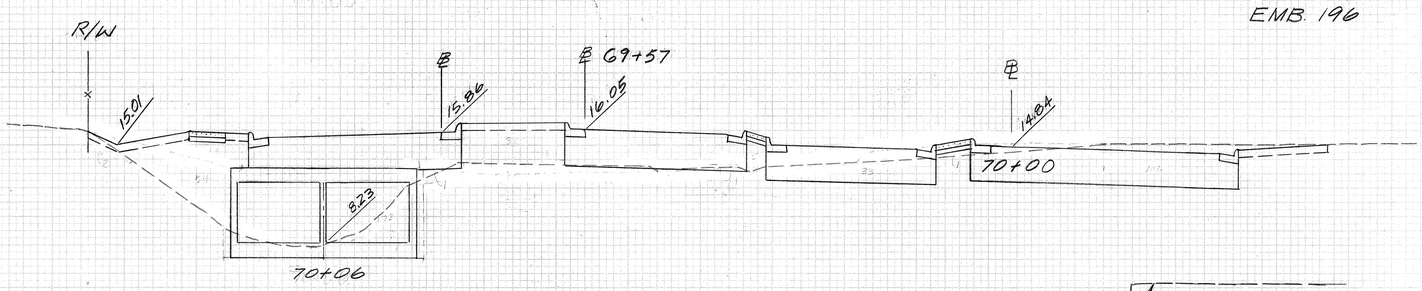

70 + 00

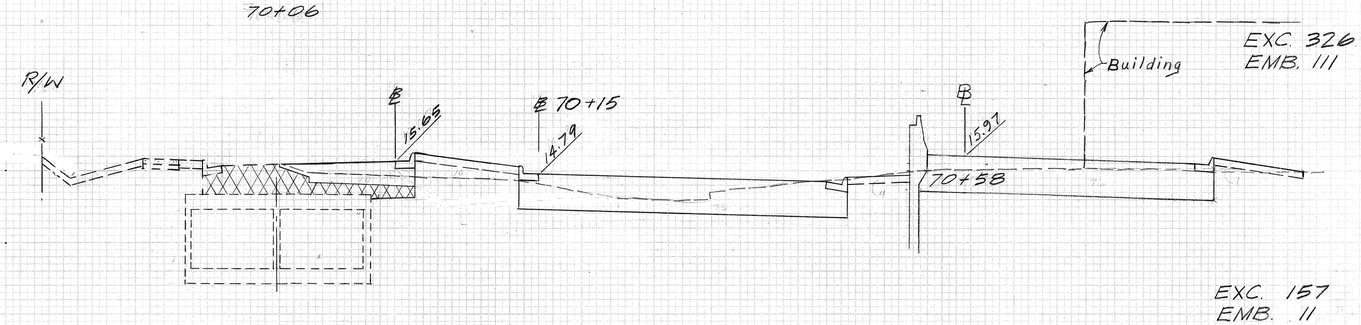

70 + 57.68

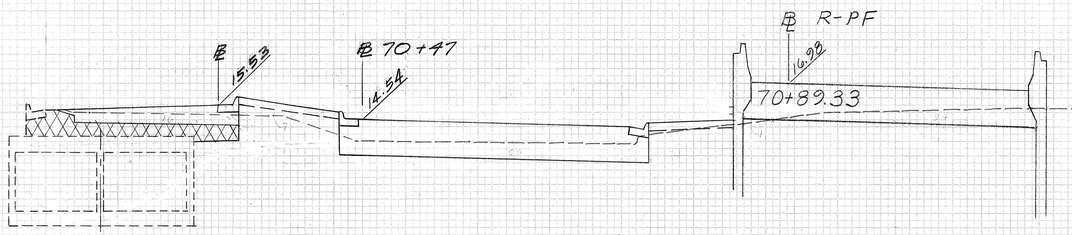

70 + 89.5

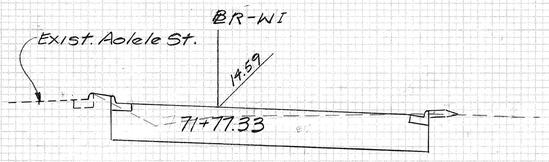

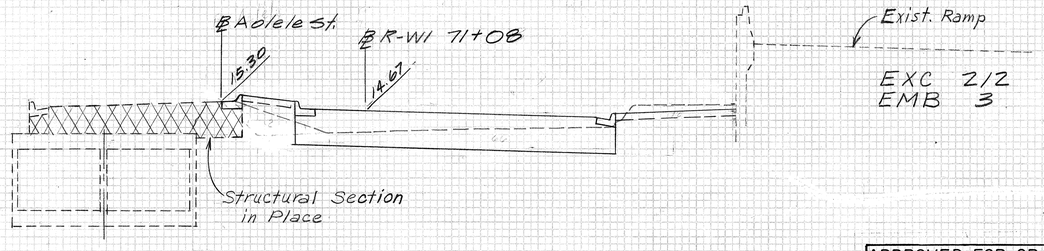

71 + 49.91

K. MICHAEL FREIBERG
REGISTERED PROFESSIONAL ENGINEER
No. 2382
HAWAII, U.S.A.

THIS WORK WAS PREPARED BY ME OR UNDER MY SUPERVISION.

Signature

APPROVED FOR GRADING ONLY:

Actg CHIEF, DIVISION OF ENGINEERING, DPW — 1/15/80 DATE

AOLELE ST.

SCALE: HORIZ. 1 INCH = 10 FT.
VERT. 1 INCH = 5 FT.

ORIGINAL SURVEY — BY / DATE / SURVEYED / PLOTTED / TEXTURE / AREAS / NOTE BOOK / NO. / AREAS CHECKED

FINAL SURVEY — BY / DATE / SURVEYED / PLOTTED / TEXTURE / AREAS / NOTE BOOK / NO. / AREAS CHECKED

FED. ROAD DIST. NO.	STATE	FED. AID PROJ. NO.	FISCAL YEAR	SHEET NO.	TOTAL SHEETS
HAWAII	HAW.	I-HI-1(146):16	1979	277	283

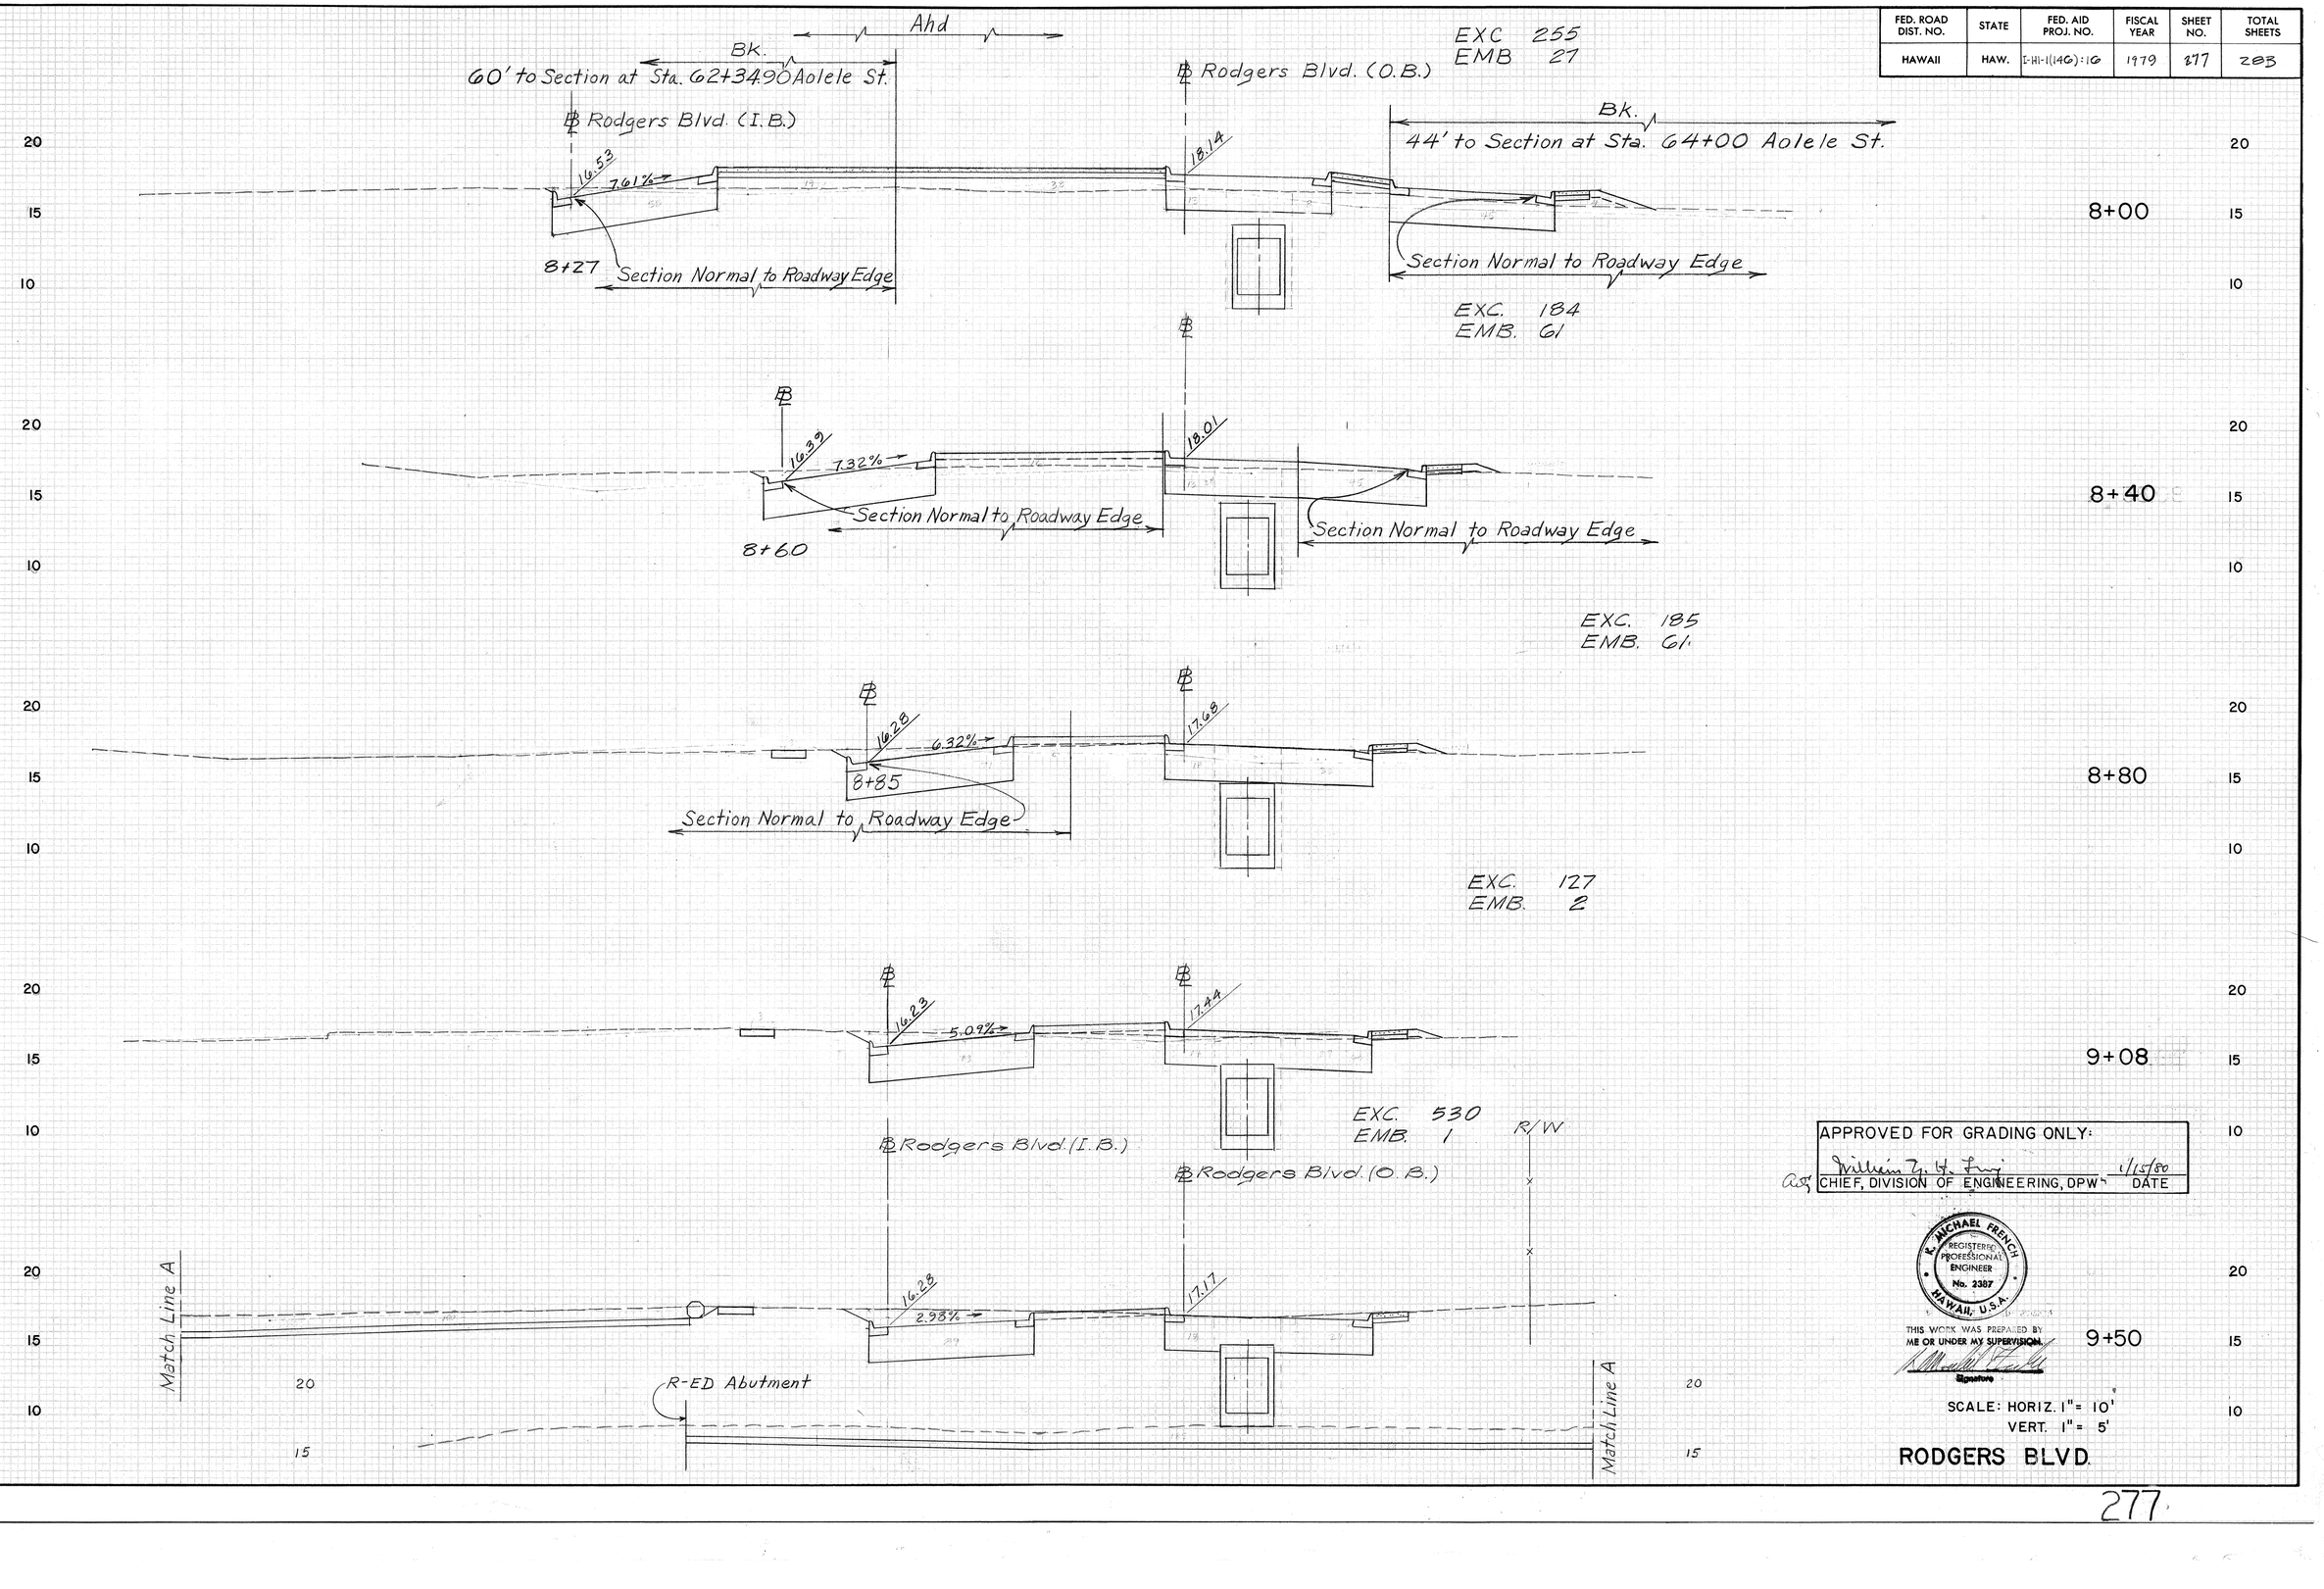

APPROVED FOR GRADING ONLY:

William T. H. Fung 1/15/80

Acg CHIEF, DIVISION OF ENGINEERING, DPW DATE

R. MICHAEL FRENCH
REGISTERED PROFESSIONAL ENGINEER
No. 2387
HAWAII, U.S.A.

THIS WORK WAS PREPARED BY ME OR UNDER MY SUPERVISION.

Signature

SCALE: HORIZ. 1" = 10'
VERT. 1" = 5'

RODGERS BLVD.

277

FED. ROAD DIST. NO.	STATE	FED. AID PROJ. NO.	FISCAL YEAR	SHEET NO.	TOTAL SHEETS
HAWAII	HAW.	I-HI-1(14G):16	1979	278	283

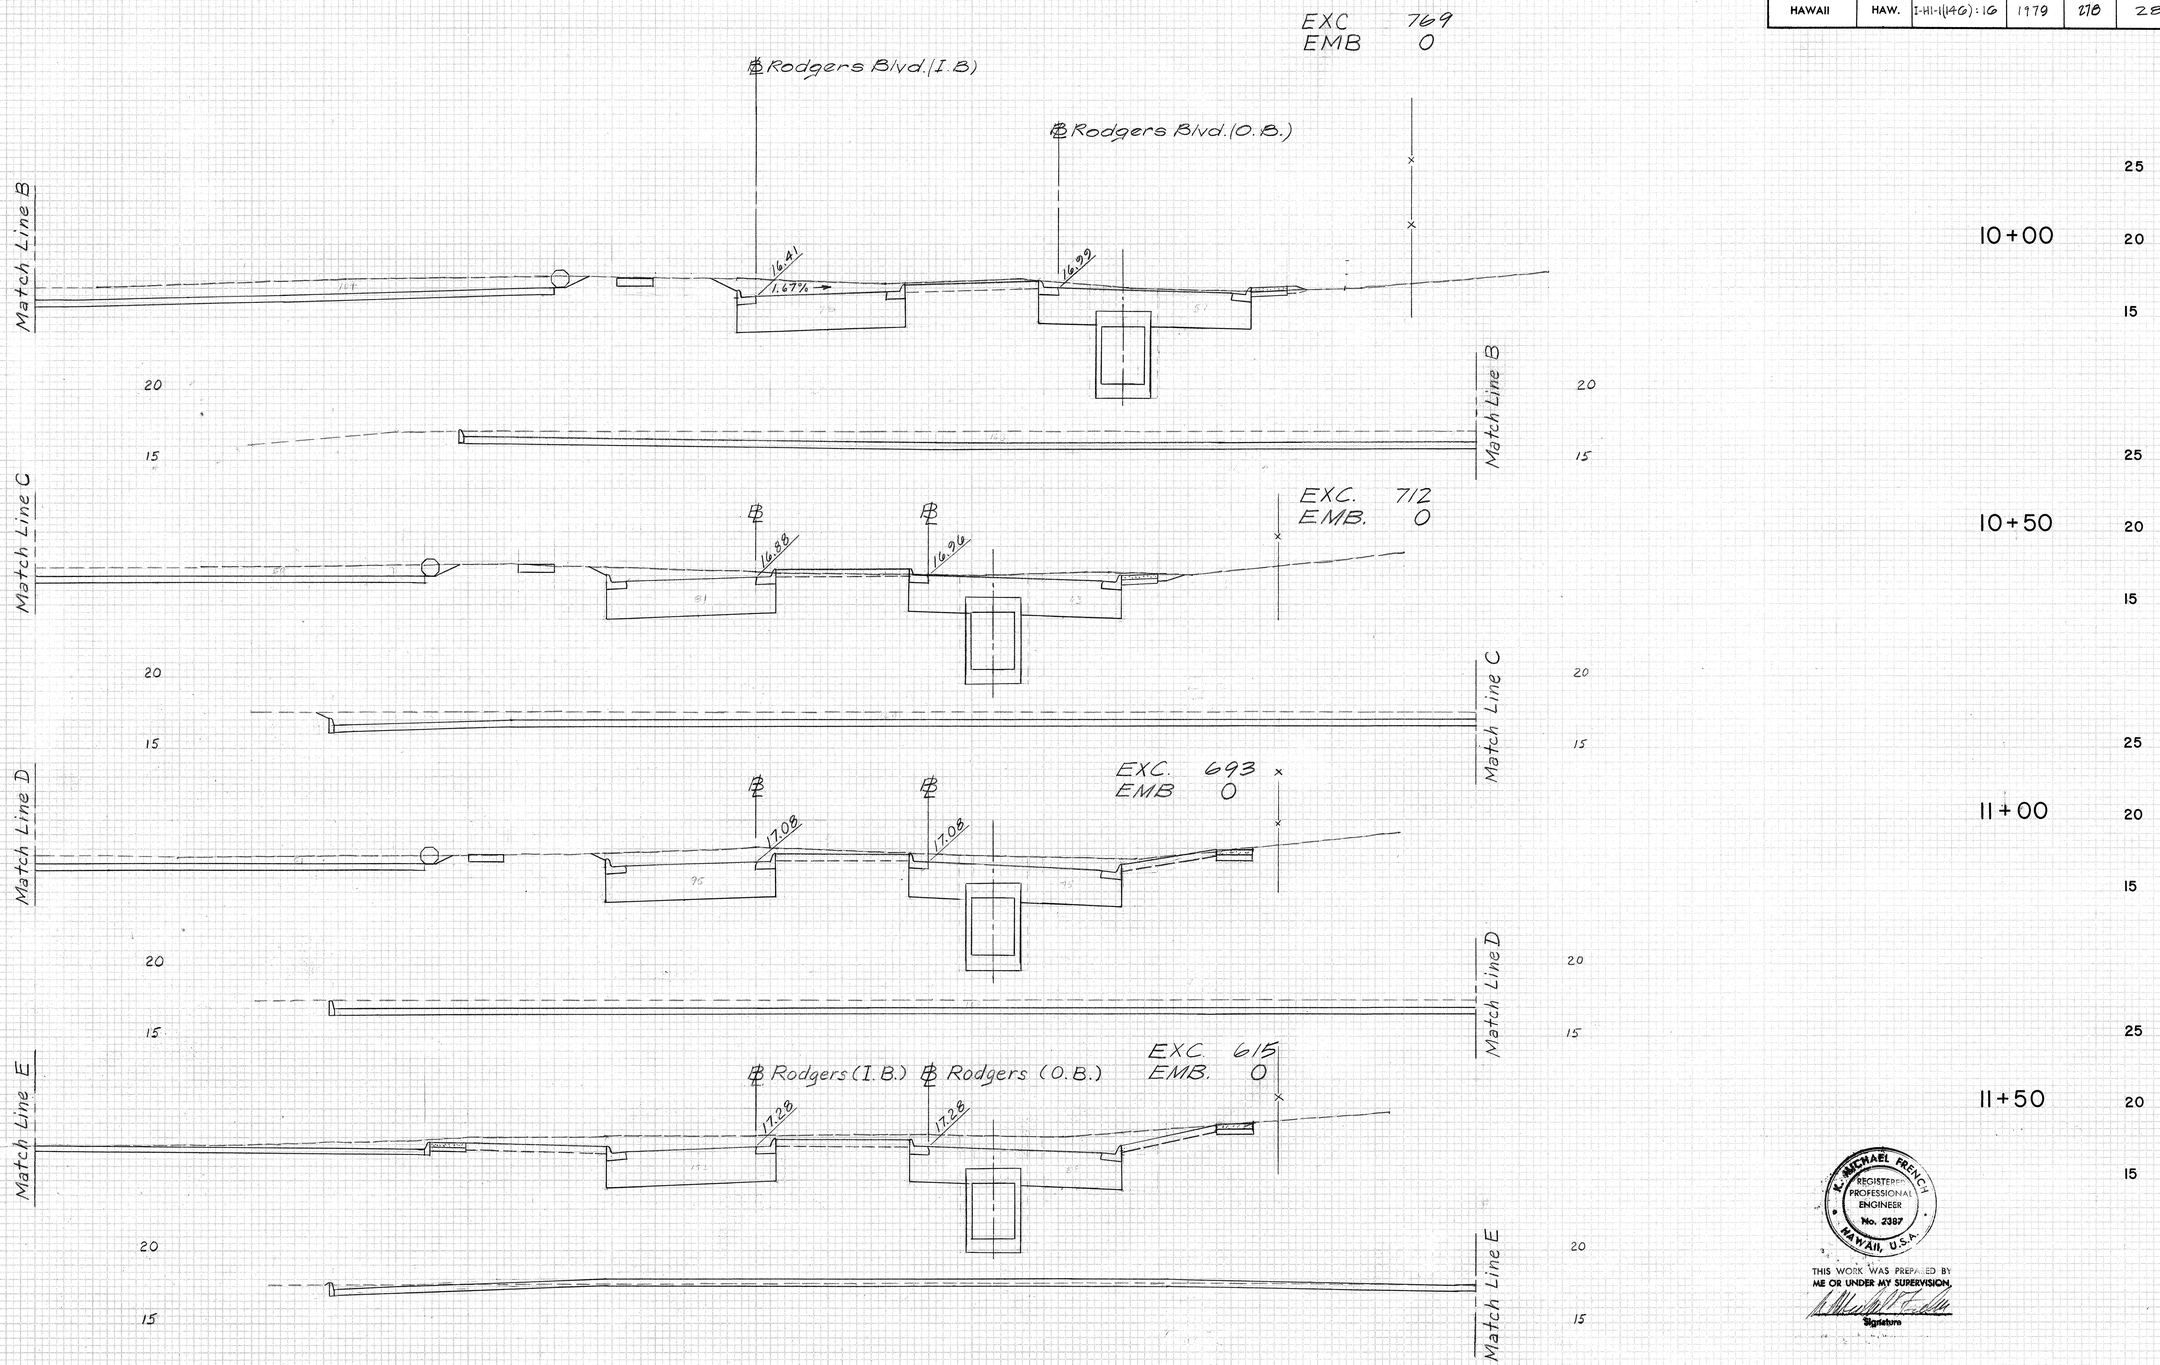

APPROVED FOR GRADING ONLY:

William Smith Fung 4/15/80

CHIEF, DIVISION OF ENGINEERING, DPW DATE

K. MICHAEL FRENCH
REGISTERED PROFESSIONAL ENGINEER
No. 2387
HAWAII, U.S.A.

THIS WORK WAS PREPARED BY ME OR UNDER MY SUPERVISION.

Signature

SCALE: HORIZ. 1" = 10'
VERT. 1" = 5'

RODGERS BLVD.

278

FED. ROAD DIST. NO.	STATE	FED. AID PROJ. NO.	FISCAL YEAR	SHEET NO.	TOTAL SHEETS
HAWAII	HAW.	I-HI-1(146):16	1979	279	283

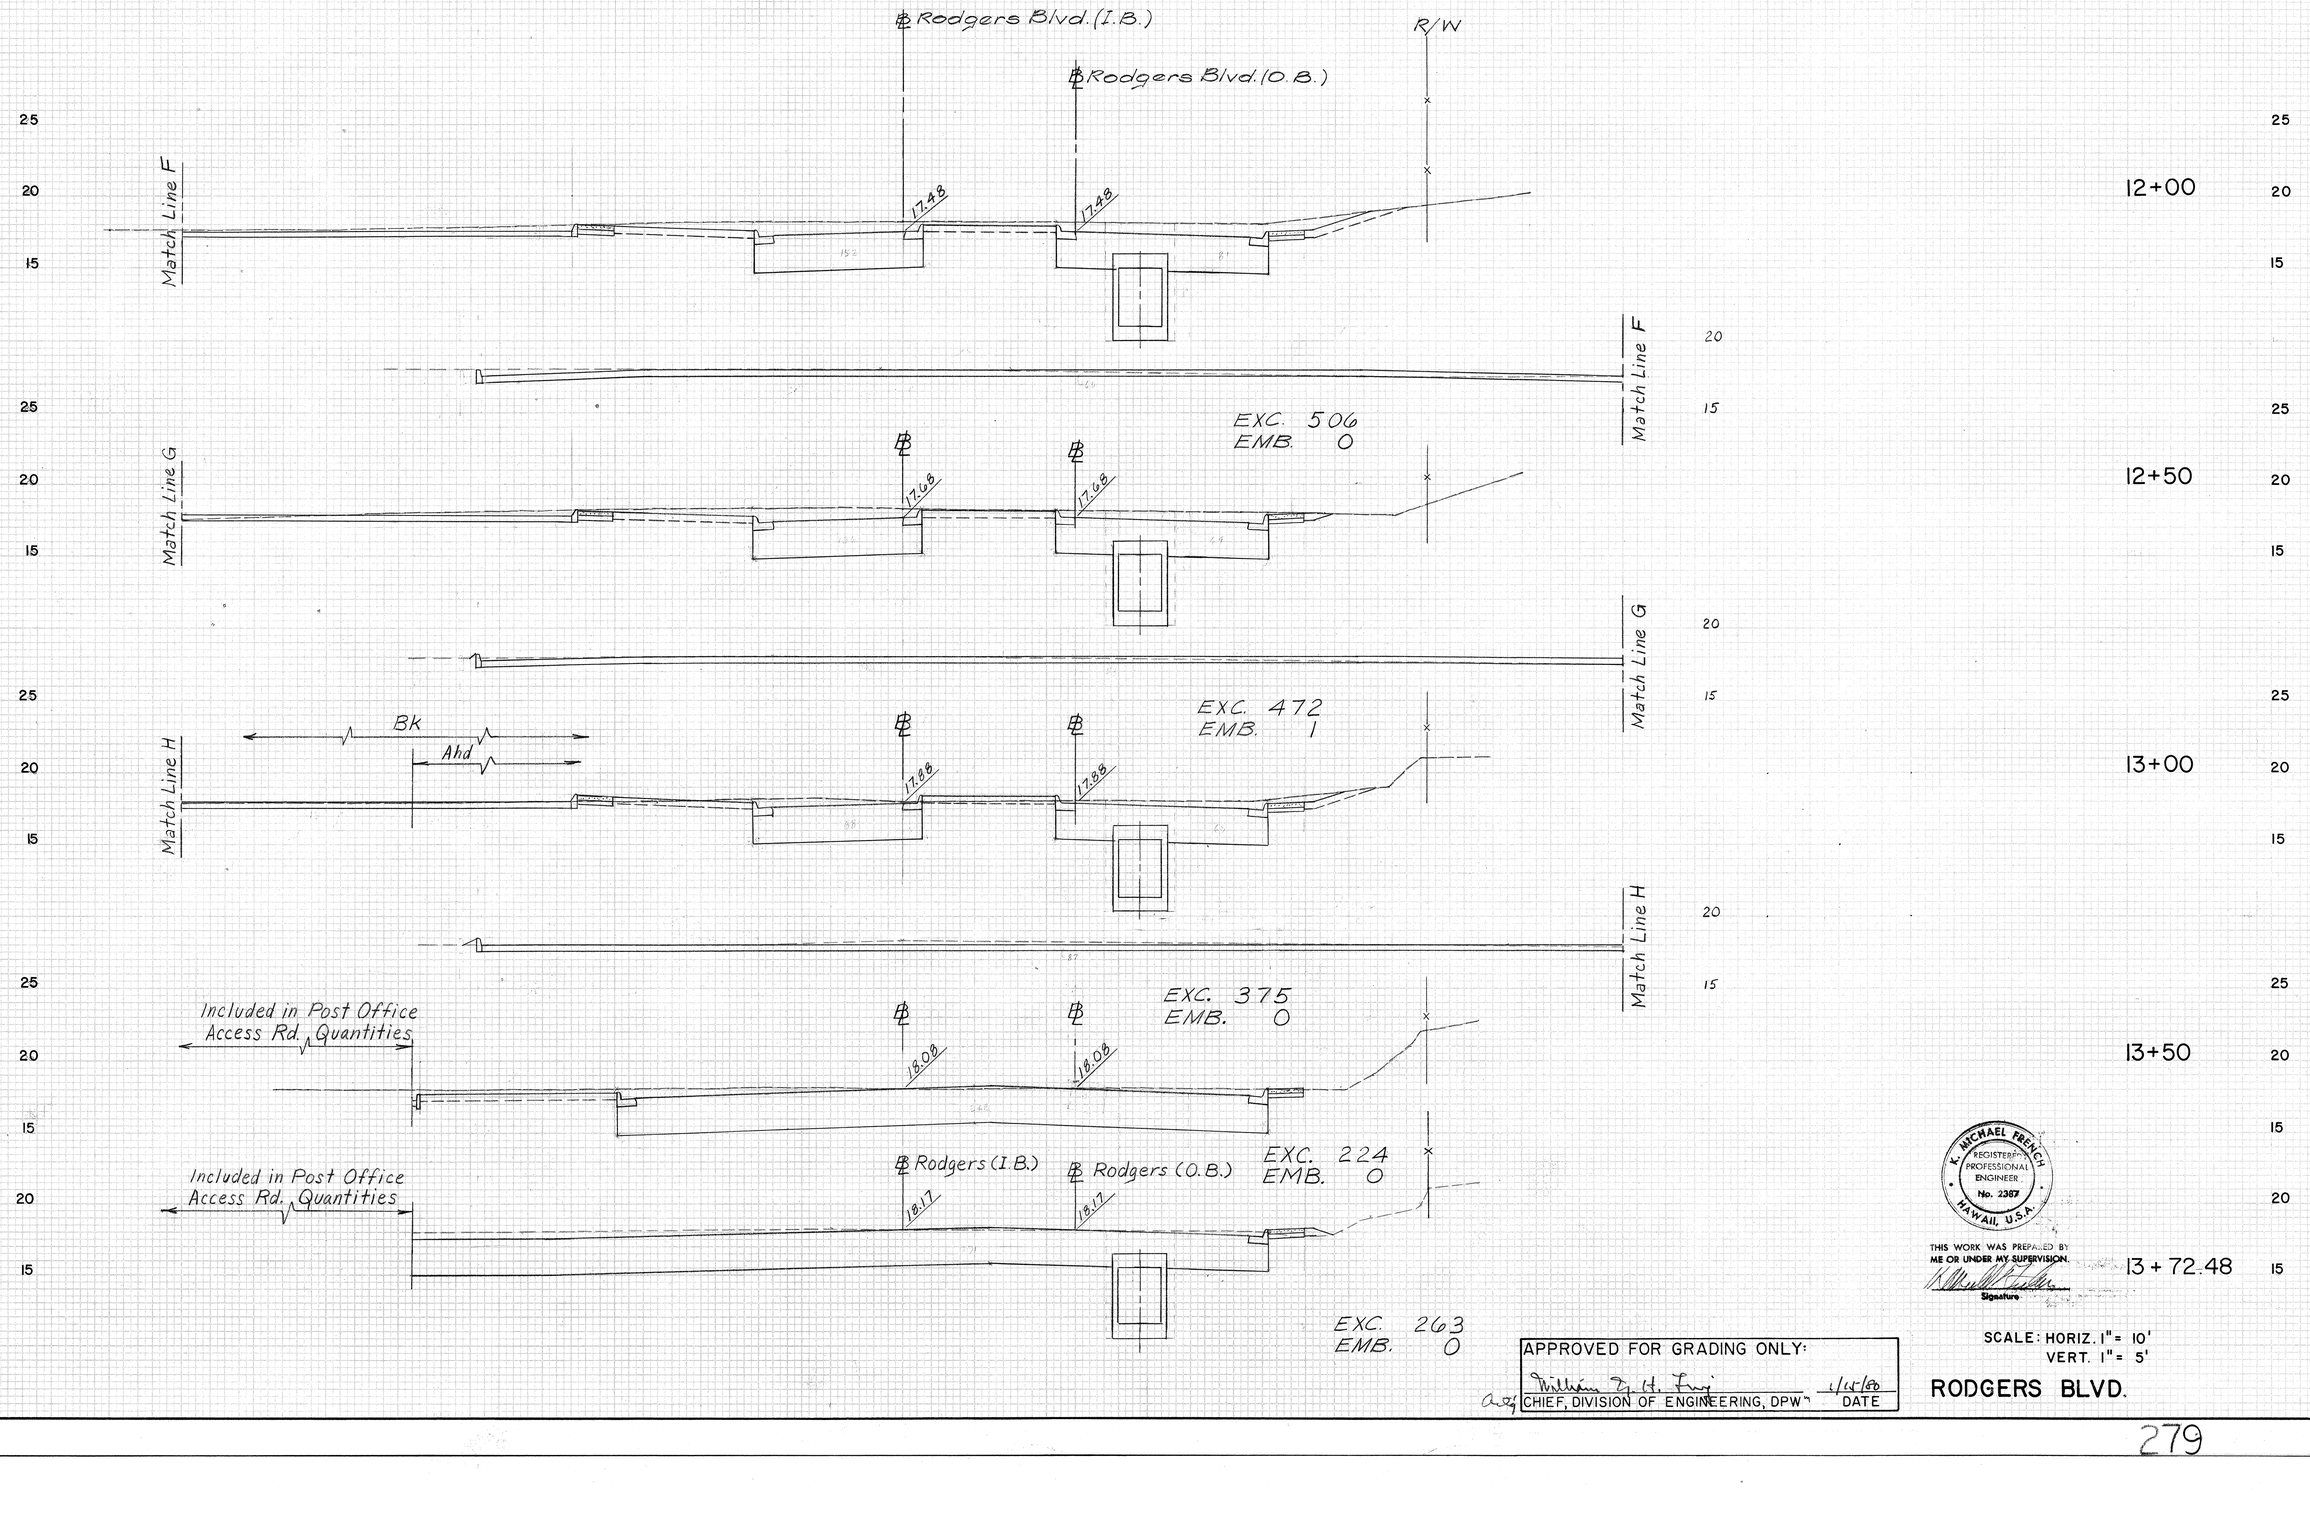

K. MICHAEL FRENCH
REGISTERED PROFESSIONAL ENGINEER
No. 2387
HAWAII, U.S.A.

THIS WORK WAS PREPARED BY ME OR UNDER MY SUPERVISION.

Signature

APPROVED FOR GRADING ONLY:

William T. H. Fung 4/15/80

CHIEF, DIVISION OF ENGINEERING, DPW DATE

SCALE: HORIZ. 1" = 10'
VERT. 1" = 5'

RODGERS BLVD.

FINAL SURVEY — SURVEYED, PLOTTED, TEMPLATE, AREAS, AREAS CHECKED, NOTE BOOK, INC., BY, DATE

ORIGINAL SURVEY — SURVEYED, PLOTTED, TEMPLATE, AREAS, AREAS CHECKED, NOTE BOOK, INC., BY, DATE

FED. ROAD DIST. NO.	STATE	FED. AID PROJ. NO.	FISCAL YEAR	SHEET NO.	TOTAL SHEETS
HAWAII	HAW.	I-HI-1(196):1G	1978	280	283

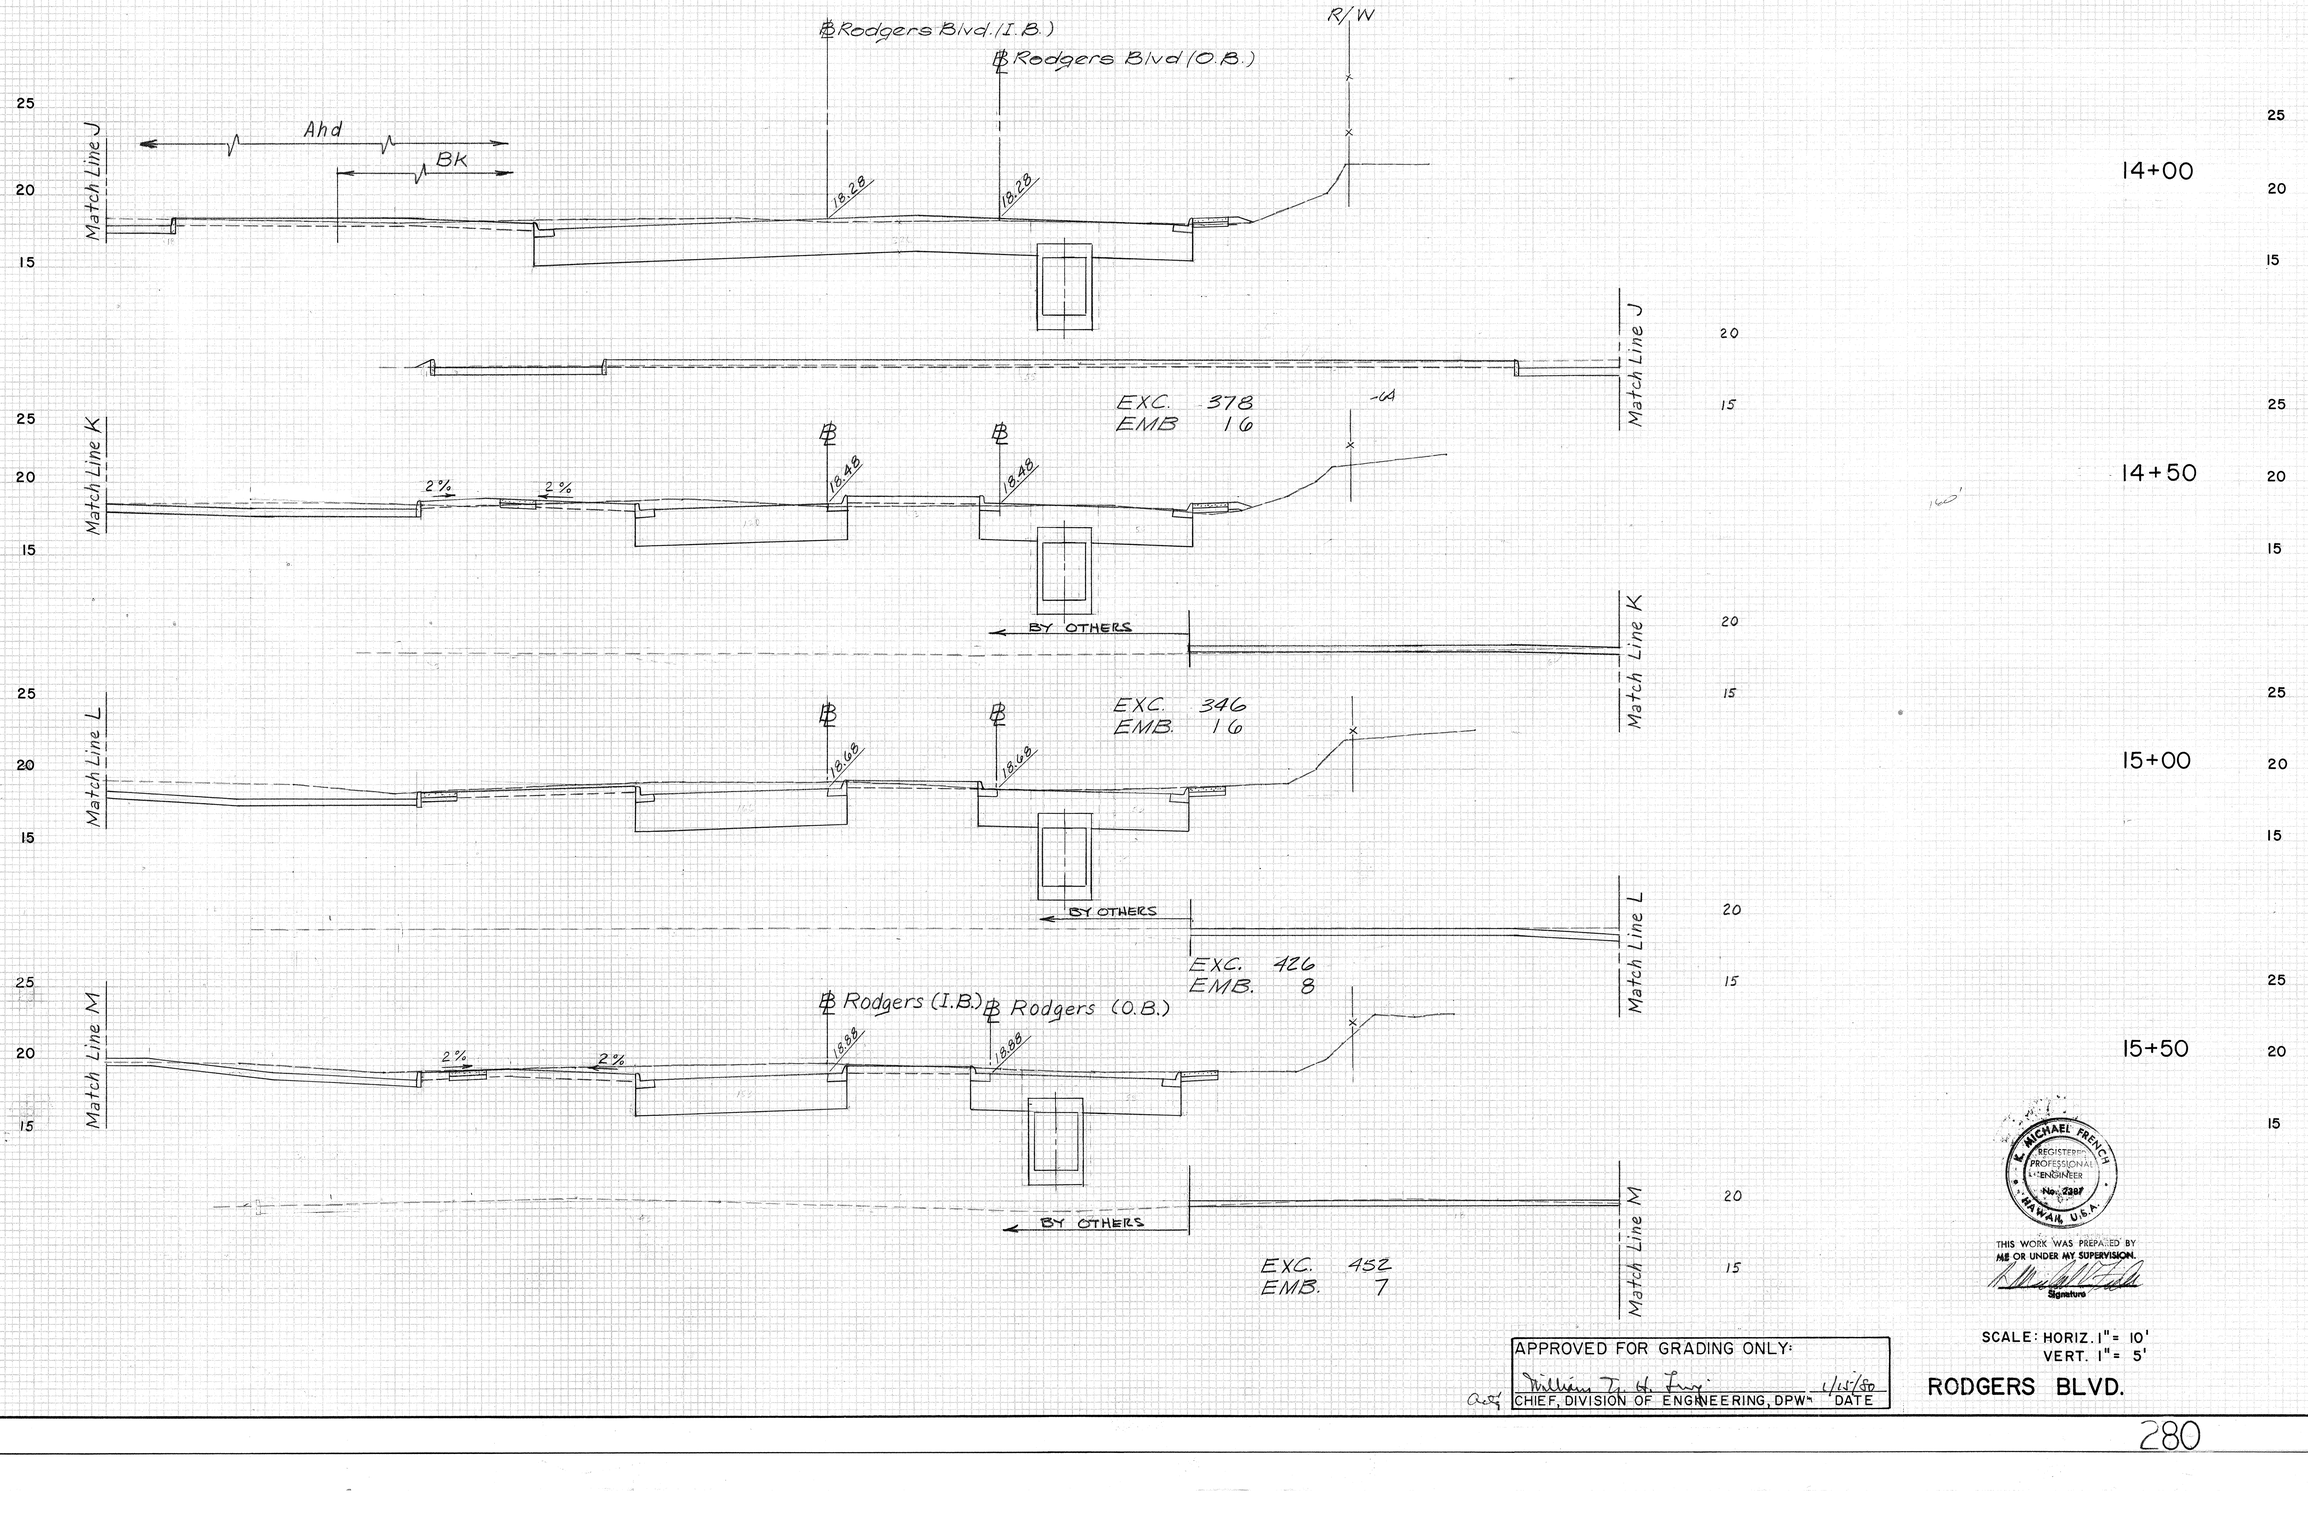

APPROVED FOR GRADING ONLY:

William T. H. Lum 1/15/80

CHIEF, DIVISION OF ENGINEERING, DPW DATE

E. MICHAEL FRENCH
REGISTERED PROFESSIONAL ENGINEER
No. 7387
HAWAII, U.S.A.

THIS WORK WAS PREPARED BY ME OR UNDER MY SUPERVISION.

Signature

SCALE: HORIZ. 1" = 10'
VERT. 1" = 5'

RODGERS BLVD.

FED. ROAD DIST. NO.	STATE	FED. AID PROJ. NO.	FISCAL YEAR	SHEET NO.	TOTAL SHEETS
HAWAII	HAW.	I-HI-1(146):16	1979	281	283

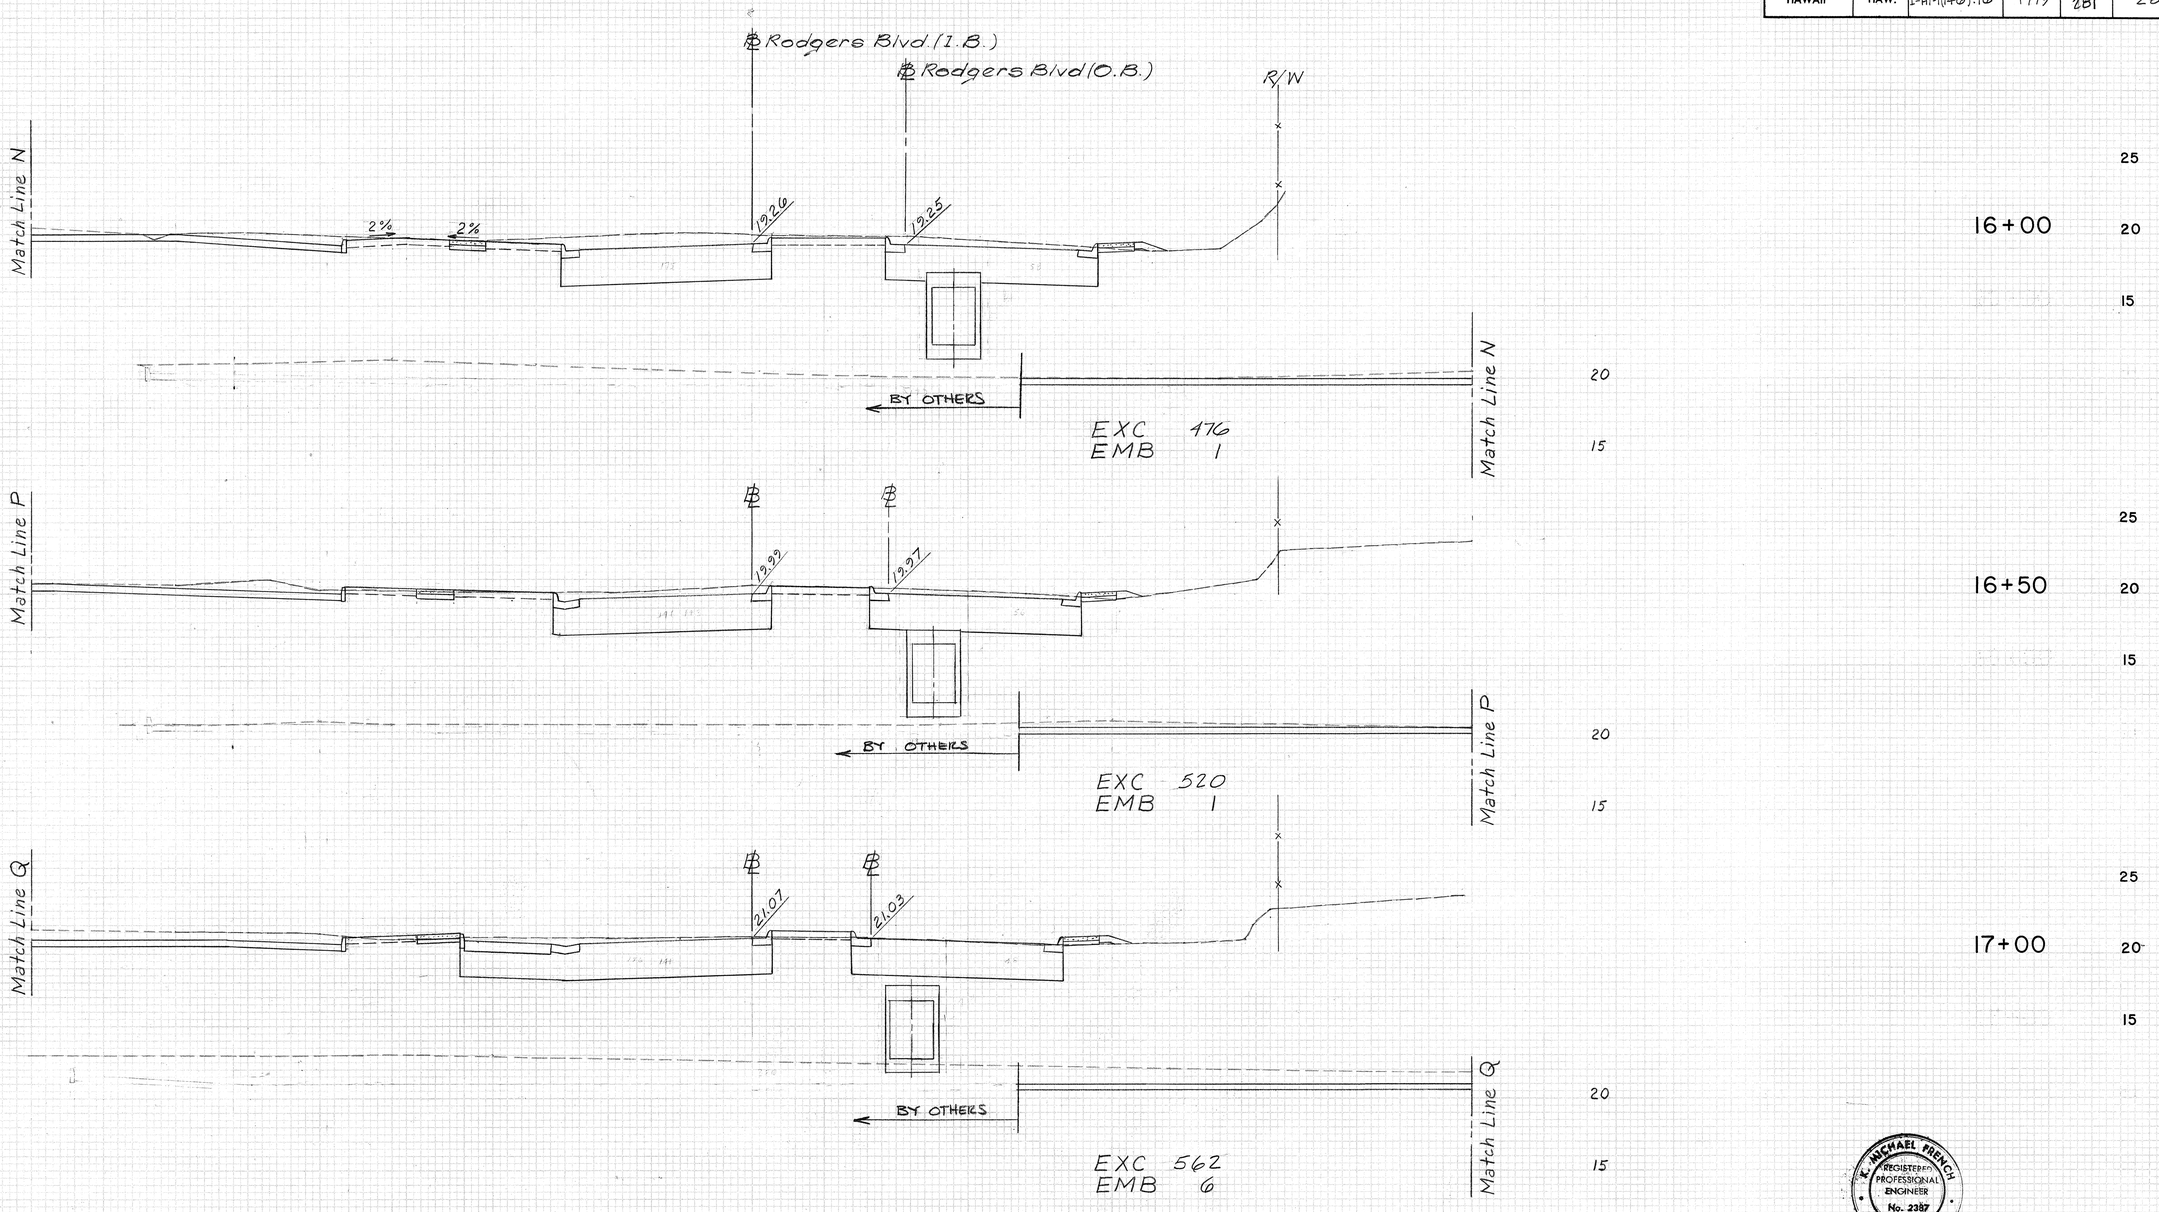

K. MICHAEL FRENCH
REGISTERED PROFESSIONAL ENGINEER
No. 2387
HAWAII, U.S.A.

THIS WORK WAS PREPARED BY ME OR UNDER MY SUPERVISION.

Signature

APPROVED FOR GRADING ONLY:

William T. H. Fung
CHIEF, DIVISION OF ENGINEERING, DPW — DATE 1/15/80

SCALE: HORIZ 1" = 10'
VERT. 1" = 5'

RODGERS BLVD.

FED. ROAD DIST. NO.	STATE	FED. AID PROJ. NO.	FISCAL YEAR	SHEET NO.	TOTAL SHEETS
HAWAII	HAW.	I-HI-1(146):16	1979	282	283

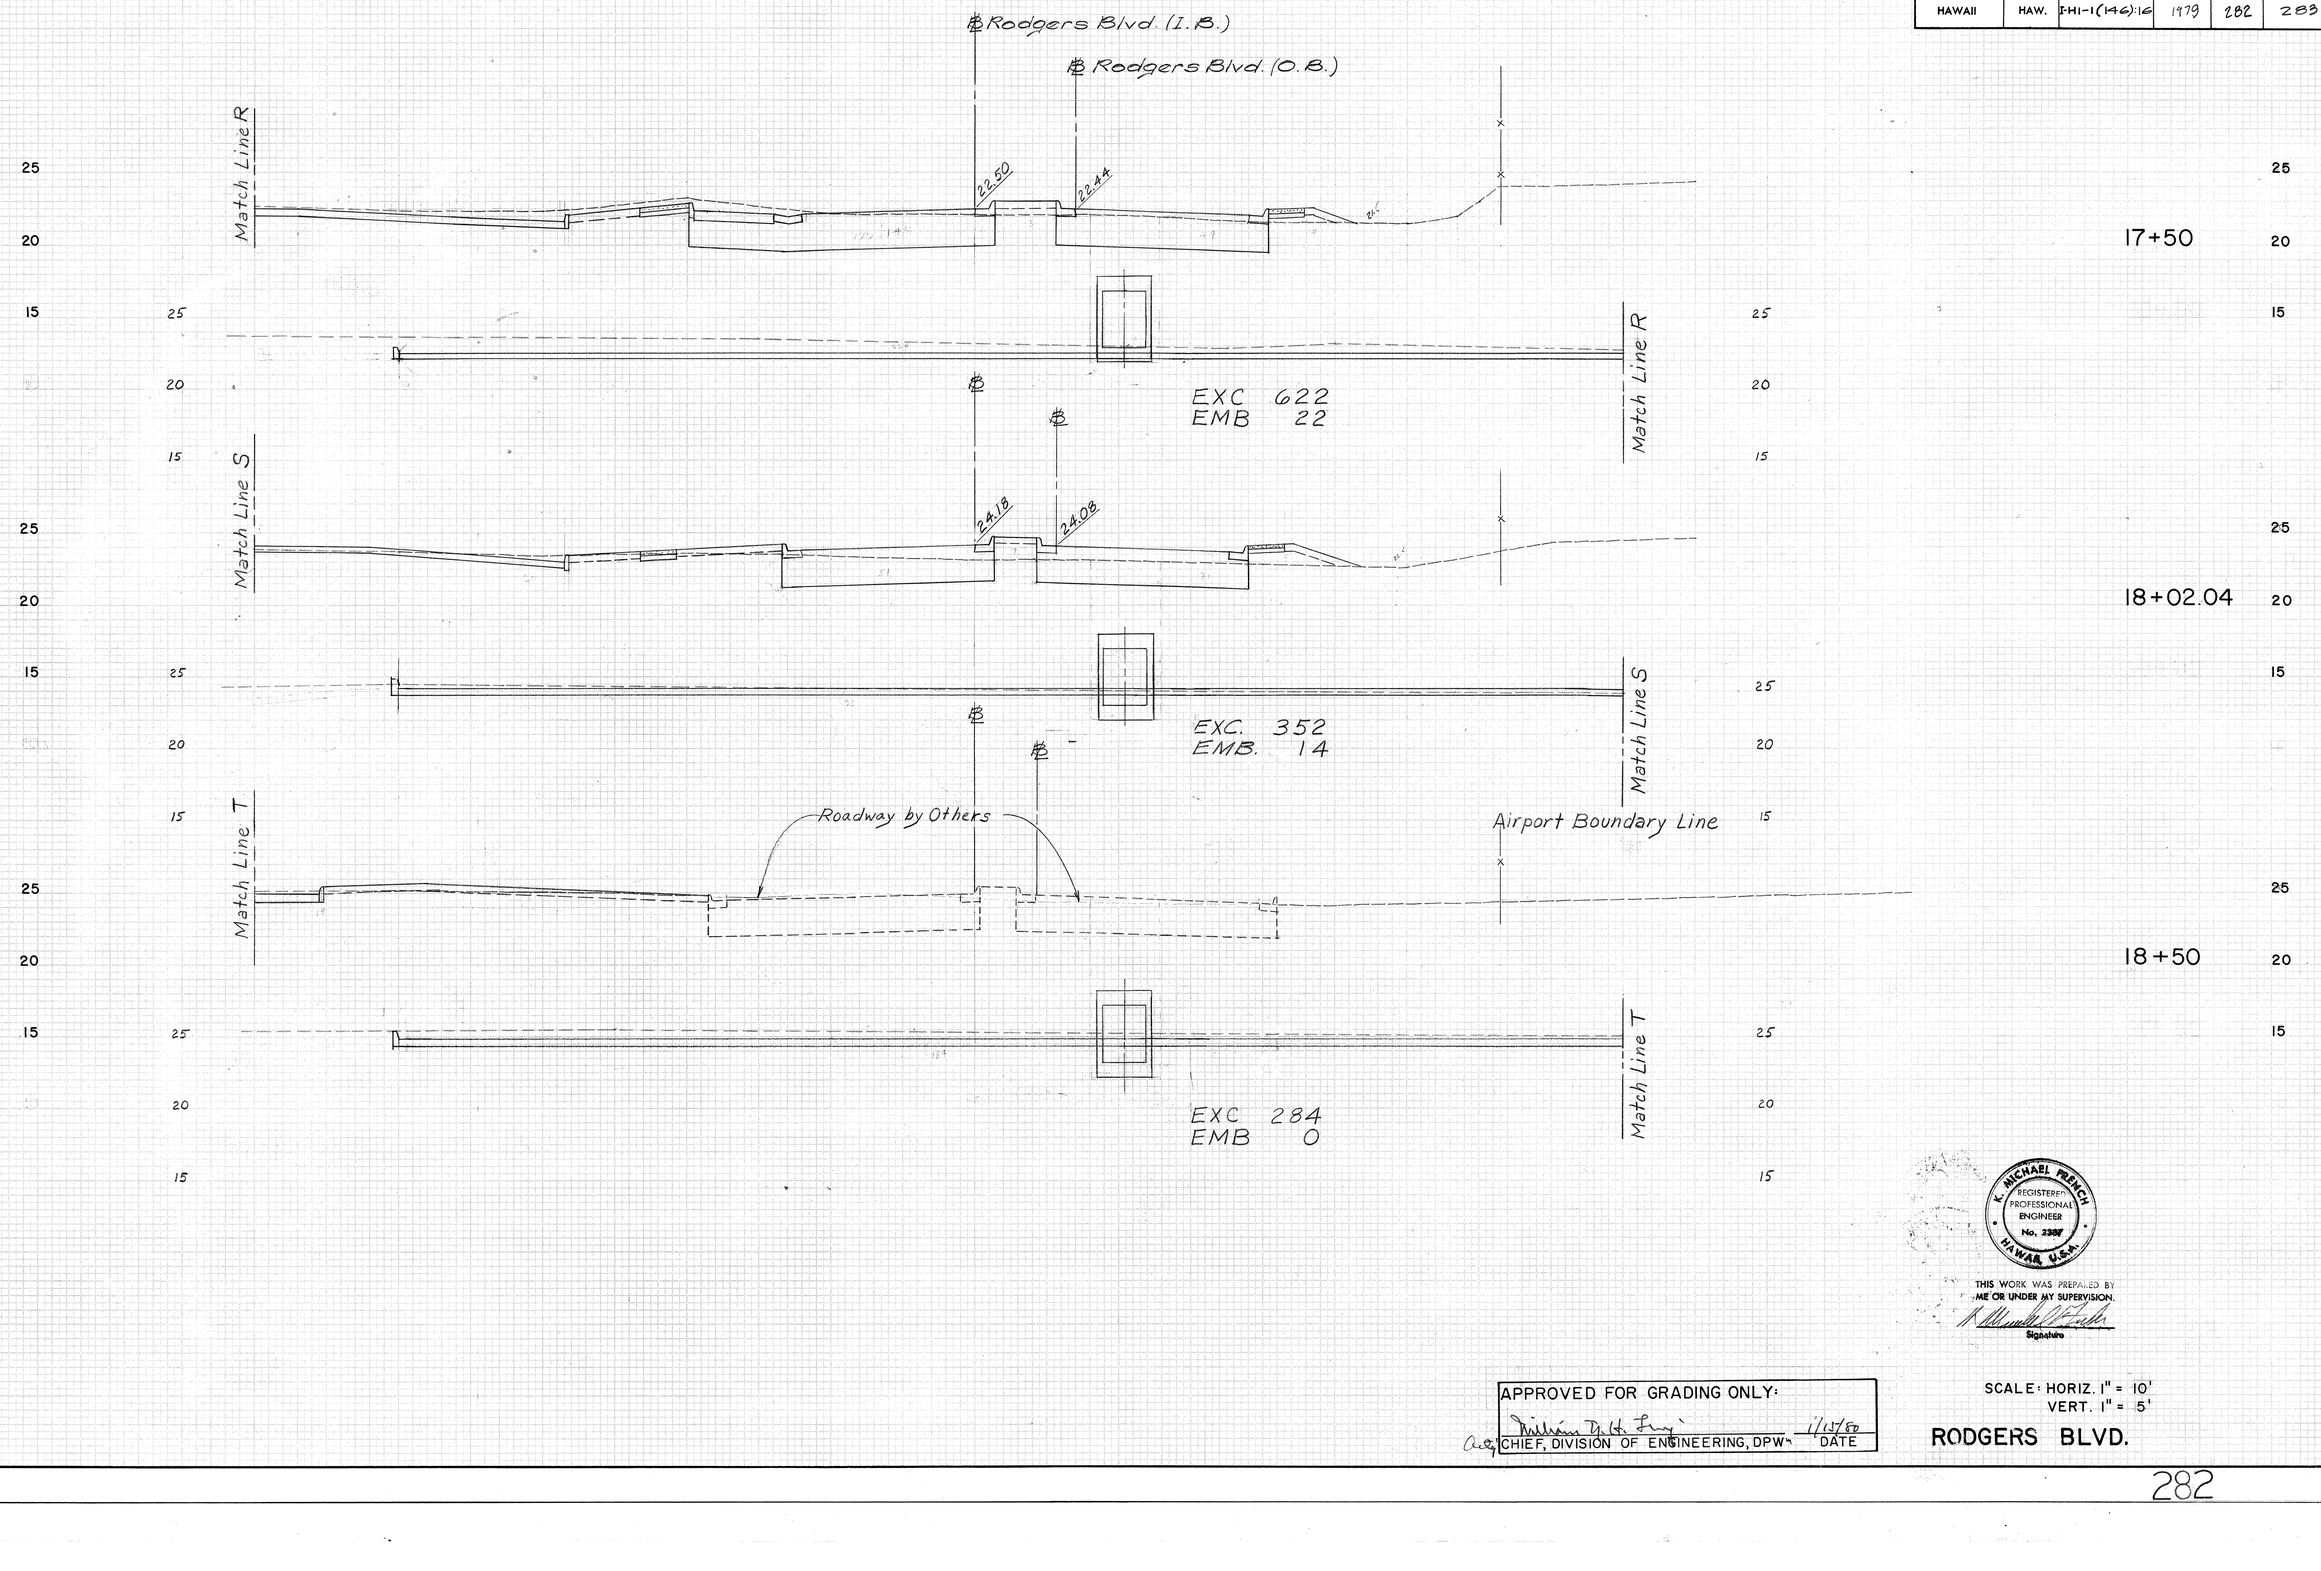

K. MICHAEL FRENCH
REGISTERED PROFESSIONAL ENGINEER
No. 2387
HAWAII, U.S.A.

THIS WORK WAS PREPARED BY ME OR UNDER MY SUPERVISION.

Signature

APPROVED FOR GRADING ONLY:

Acting CHIEF, DIVISION OF ENGINEERING, DPW — DATE 1/17/80

SCALE: HORIZ. 1" = 10'
VERT. 1" = 5'

RODGERS BLVD.

FED. ROAD DIST. NO.	STATE	FED. AID PROJ. NO.	FISCAL YEAR	SHEET NO.	TOTAL SHEETS
HAWAII	HAW.	I-HI-I(146):16	1979	283	283

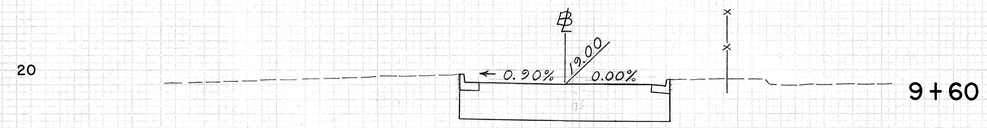

EXC. 109
EMB. 2

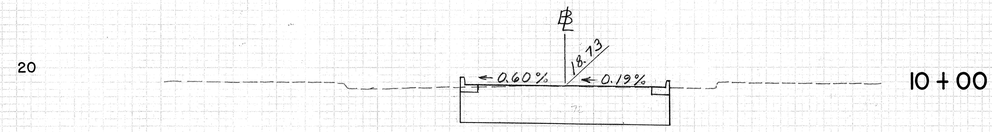

EXC. 139
EMB. 6

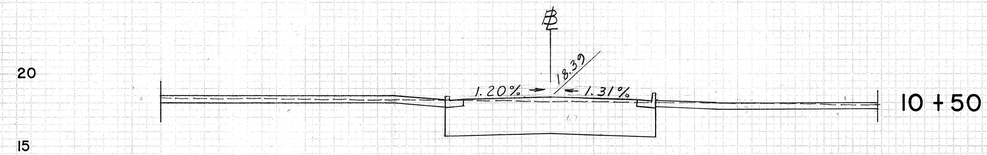

EXC. 160
EMB. 3

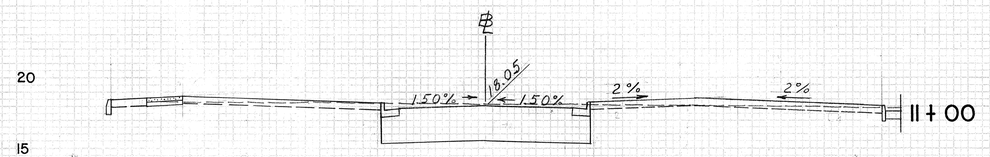

EXC. 206
EMB. 0

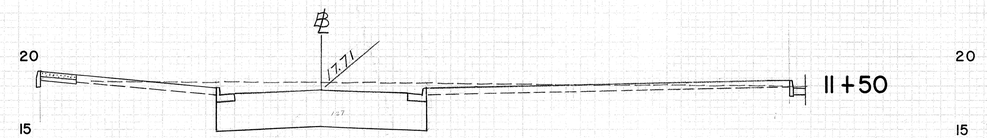

EXC. 242
EMB. 0

EXC. 94
EMB. 0

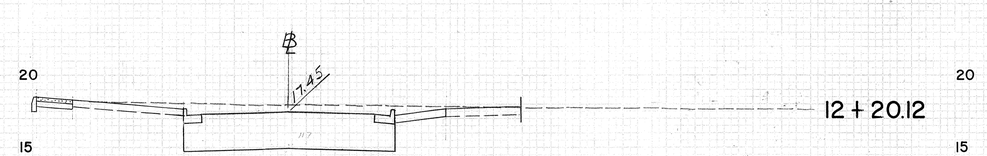

K. MICHAEL FRENCH
REGISTERED PROFESSIONAL ENGINEER
No. 2387
HAWAII, U.S.A.

THIS WORK WAS PREPARED BY ME OR UNDER MY SUPERVISION.

Signature

APPROVED FOR GRADING ONLY:

William T. H. Fung
CHIEF, DIVISION OF ENGINEERING, DPW — 1/15/80 DATE

POST OFFICE ACCESS RD.

SCALE: HORIZ. 1 INCH = 10 FT.
VERT. 1 INCH = 5 FT.