FED. ROAD DIST. NO.	STATE	FED. AID PROJ. NO.	FISCAL YEAR	SHEET NO.	TOTAL SHEETS
HAWAII	HAW.	IR-HI-1(199)	1985	3	5

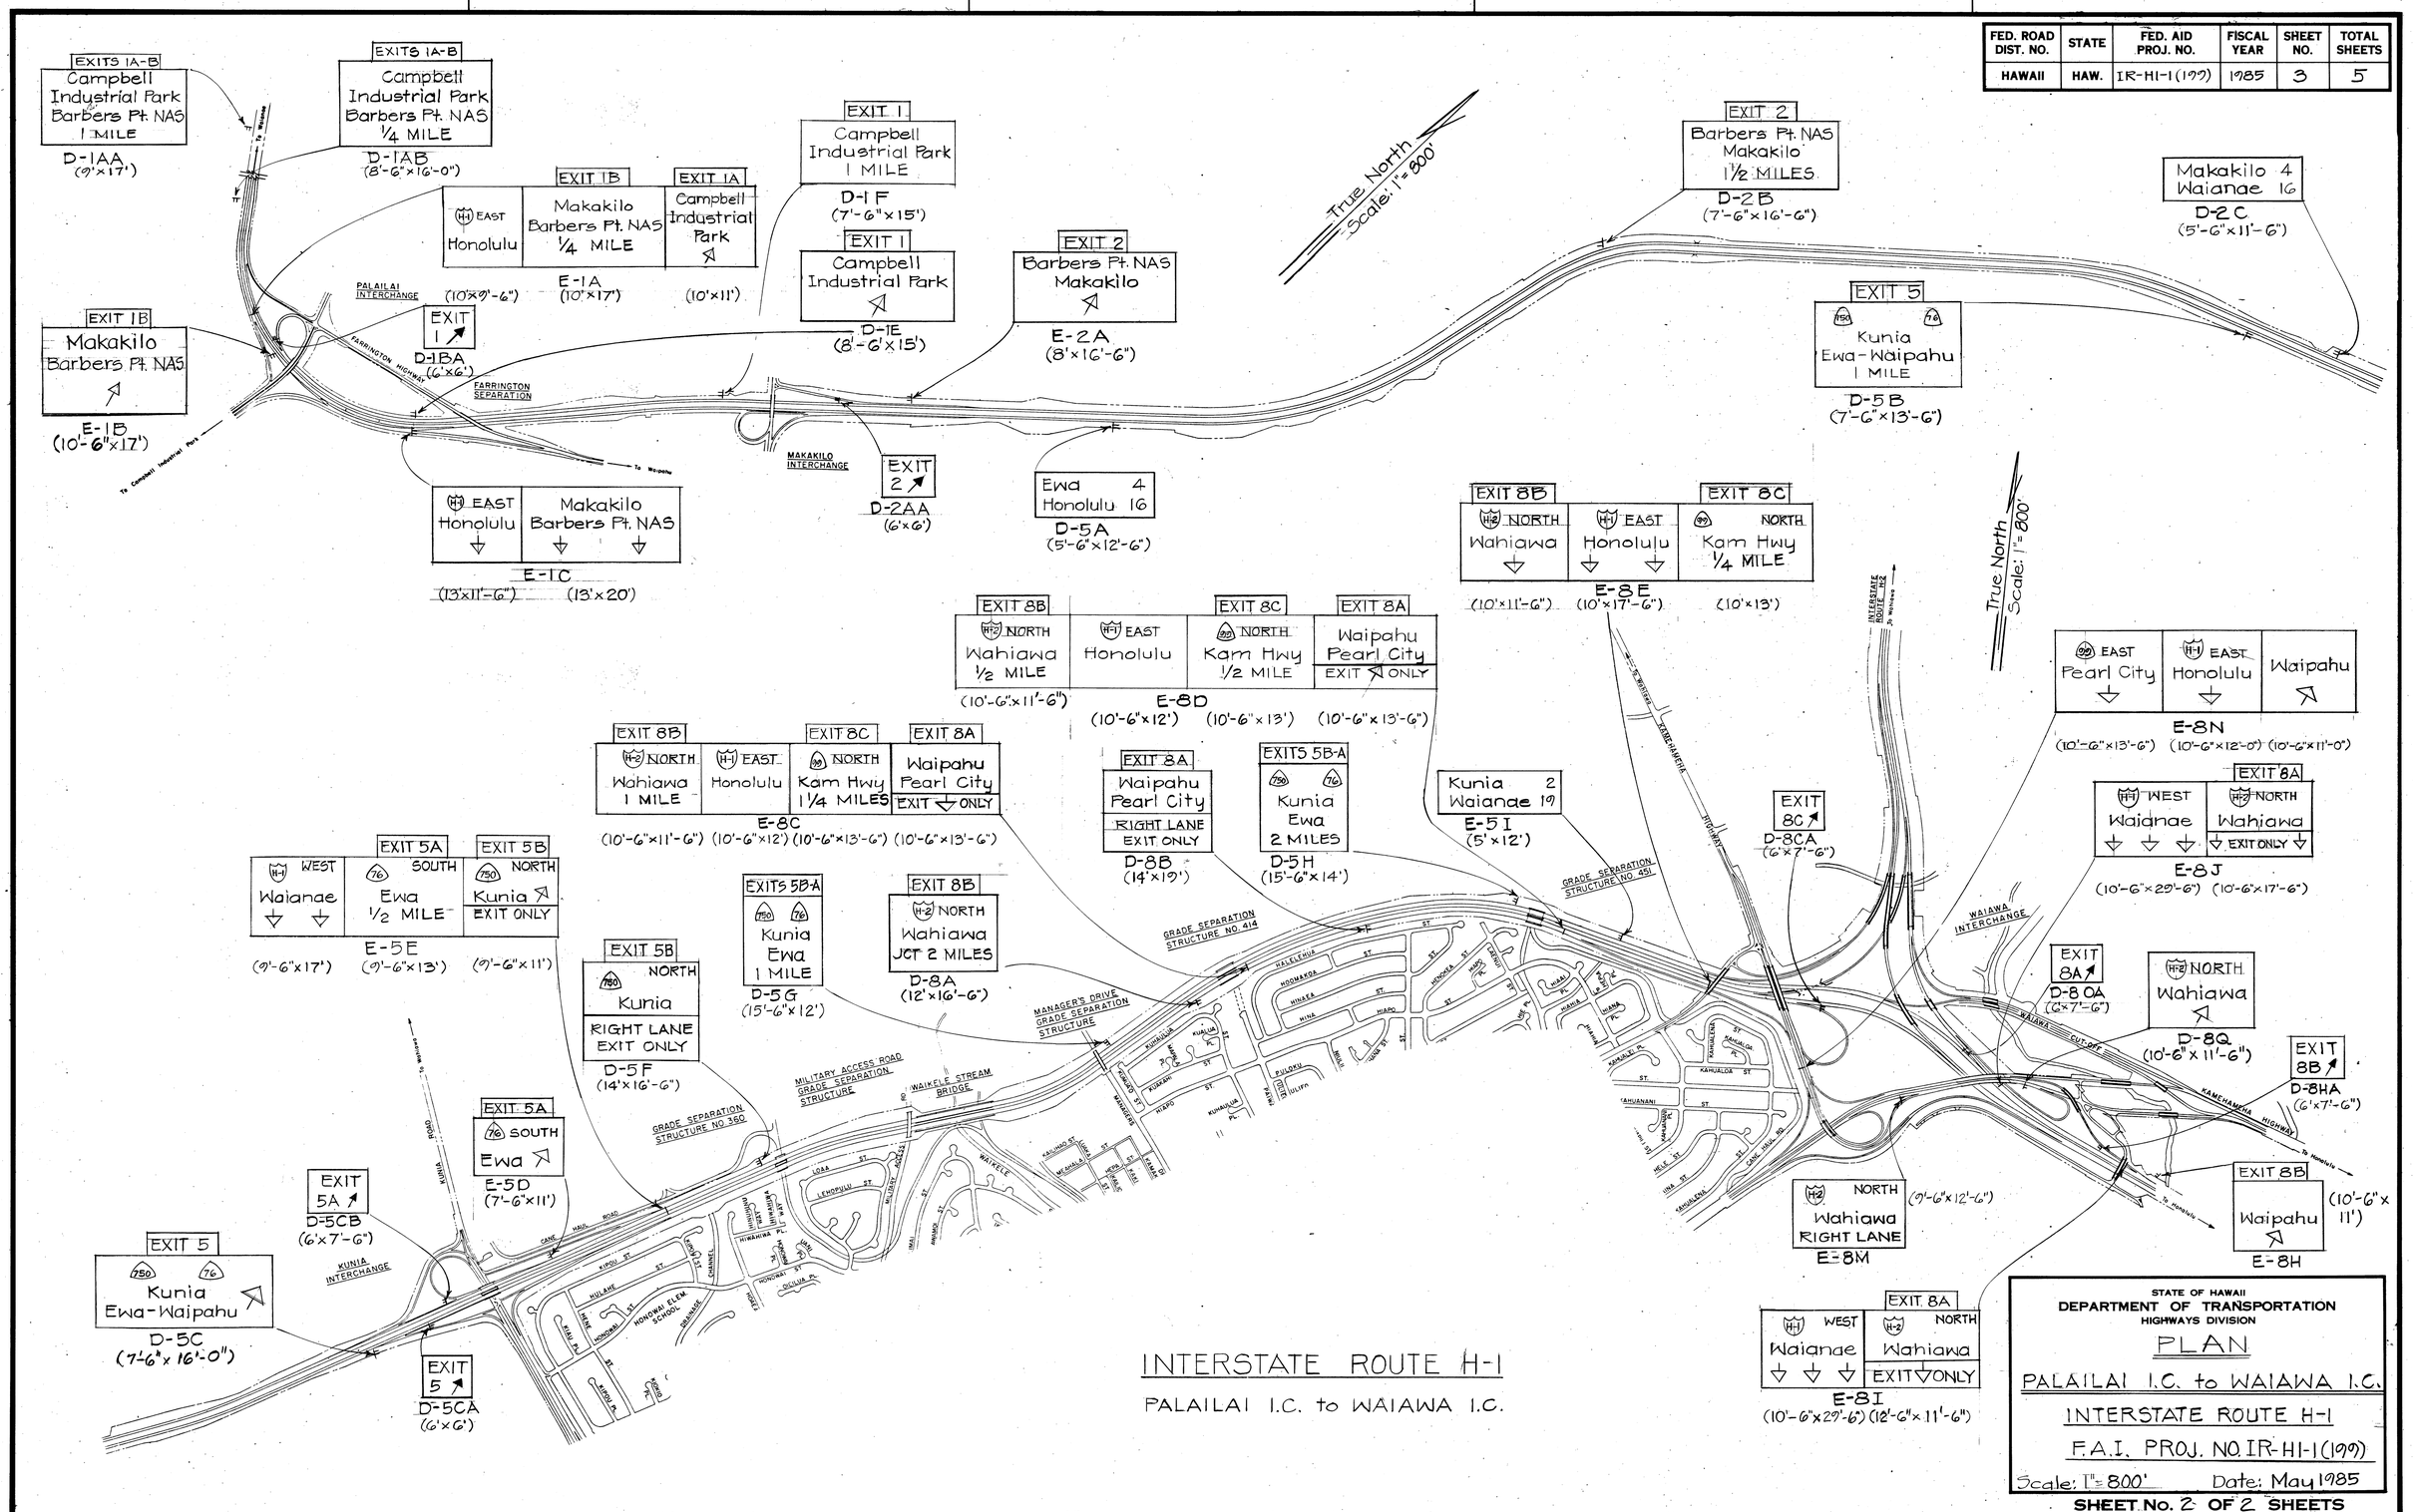

INTERSTATE ROUTE H-1

PALAILAI I.C. to WAIAWA I.C.

STATE OF HAWAII
DEPARTMENT OF TRANSPORTATION
HIGHWAYS DIVISION

PLAN

PALAILAI I.C. to WAIAWA I.C.

INTERSTATE ROUTE H-1

F.A.I. PROJ. NO. IR-HI-1(199)

Scale: 1" = 800' Date: May 1985

SHEET No. 2 OF 2 SHEETS

ORIGINAL PLAN	SURVEY PLOTTED BY	DATE
	DRAWN BY	
NOTE BOOK	TRACED BY	
	DESIGNED BY	
	QUANTITIES BY	
No.	CHECKED BY	