FED. ROAD DIST. NO.	STATE	FED. AID PROJ. NO.	FISCAL YEAR	SHEET NO.	TOTAL SHEETS
HAWAII	HAW.	IR-HI-H(210)17	1990	1	65

INDEX TO DRAWINGS

SHEET NO.	DESCRIPTION
1	TITLE SHEET
2	STANDARD PLANS SUMMARY
3	NOTES & CONSTR. PHASING
4	DETOUR CONSTRUCTION
5-9	GRADING, DRAINAGE & MISCELL.
10-13	SIGNING & PAV'T MARKINGS
14-15	EXISTING FACILITIES PLAN
16-21	LANDSCAPING & IRRIGATION
22-35	BORING LOCATION PLAN & LOGS
36-62	TRESTLE STRUCTURE
63-65	CROSS SECTIONS

STATE OF HAWAII

DEPARTMENT OF TRANSPORTATION

HIGHWAYS DIVISION

HONOLULU, HAWAII

PLANS FOR CONSTRUCTION OF A PORTION OF

INTERSTATE ROUTE H-1

KEEHI INTERCHANGE

TRESTLE STRUCTURE AT MAKAI FRONTAGE ROAD

FEDERAL AID INTERSTATE PROJECT NO. IR-H1-1 (210):17

DISTRICT OF HONOLULU
ISLAND OF OAHU

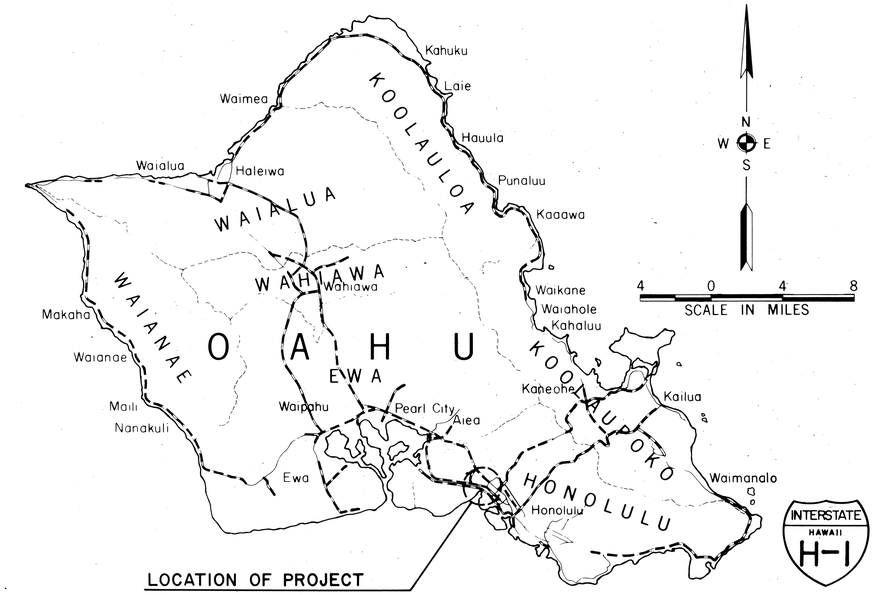

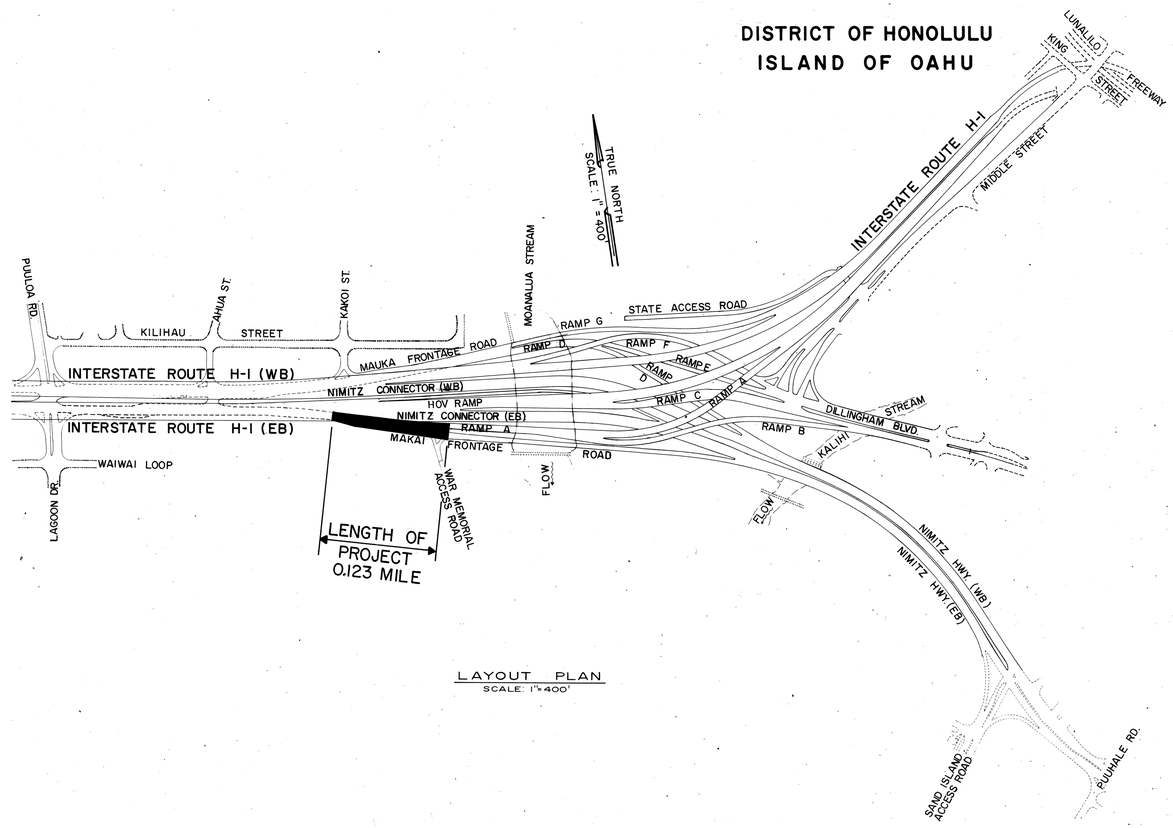

LAYOUT PLAN
SCALE: 1" = 400'

DESIGN CLASSIFICATION

DESIGN ADT (1994)..... 98,000

DHV..... 10,800

D..... 60/40

T..... 5%

V..... 60 MPH

DEPARTMENT OF TRANSPORTATION FEDERAL HIGHWAY ADMINISTRATION	
APPROVED:	
for DIVISION ADMINISTRATOR	7/24/89 DATE

DEPARTMENT OF TRANSPORTATION STATE OF HAWAII	
APPROVED:	
DIR. OF TRANSPORTATION	7/19/89 DATE

PARSONS BRINCKERHOFF-HIROTA ASSOCIATES DESIGNED BY	
DONALD LEE P S & E BY	548-7532 PHONE
	MAY 1, 1988 DATE

8-5-2