FED. ROAD DIST. NO.	STATE	FED. AID PROJ. NO.	FISCAL YEAR	SHEET NO.	TOTAL SHEETS
HAWAII	HAW.	IM-HI-1(240)	2004	136	143

SIGNING NOTES:

1. Final locations of all signs shall be approved by the Engineer prior to any installation work.
2. Existing signs not shown on these plans shall remain as posted unless otherwise directed by the Engineer. Removal and disposal of existing signs and/or posts as designated on these plans or directed by the Engineer shall not be paid for and shall be considered incidental to the various signing items.
3. Removal of existing delineators and posts as directed by the Engineer shall be considered incidental to the various signing items.
4. Existing signs that are to be replaced shall not be removed until new signs are installed as replacements.
5. Backing for all new regulatory and warning signs shall not be spliced.
6. The Contractor shall erect at the beginning of the project and at the end of the project advance construction warning signs as indicated on the plans or as directed by the Engineer for the duration of the highway project and shall be maintained by the Contractor. These signs shall be placed in addition to the required traffic control signs called for in Section 645-Traffic Control. The advance construction warning signs shall be new and become the property of the State. The Contractor shall remove, clean and deliver the signs and posts to the Oahu District Baseyard or as directed by the Engineer at the end of the project.

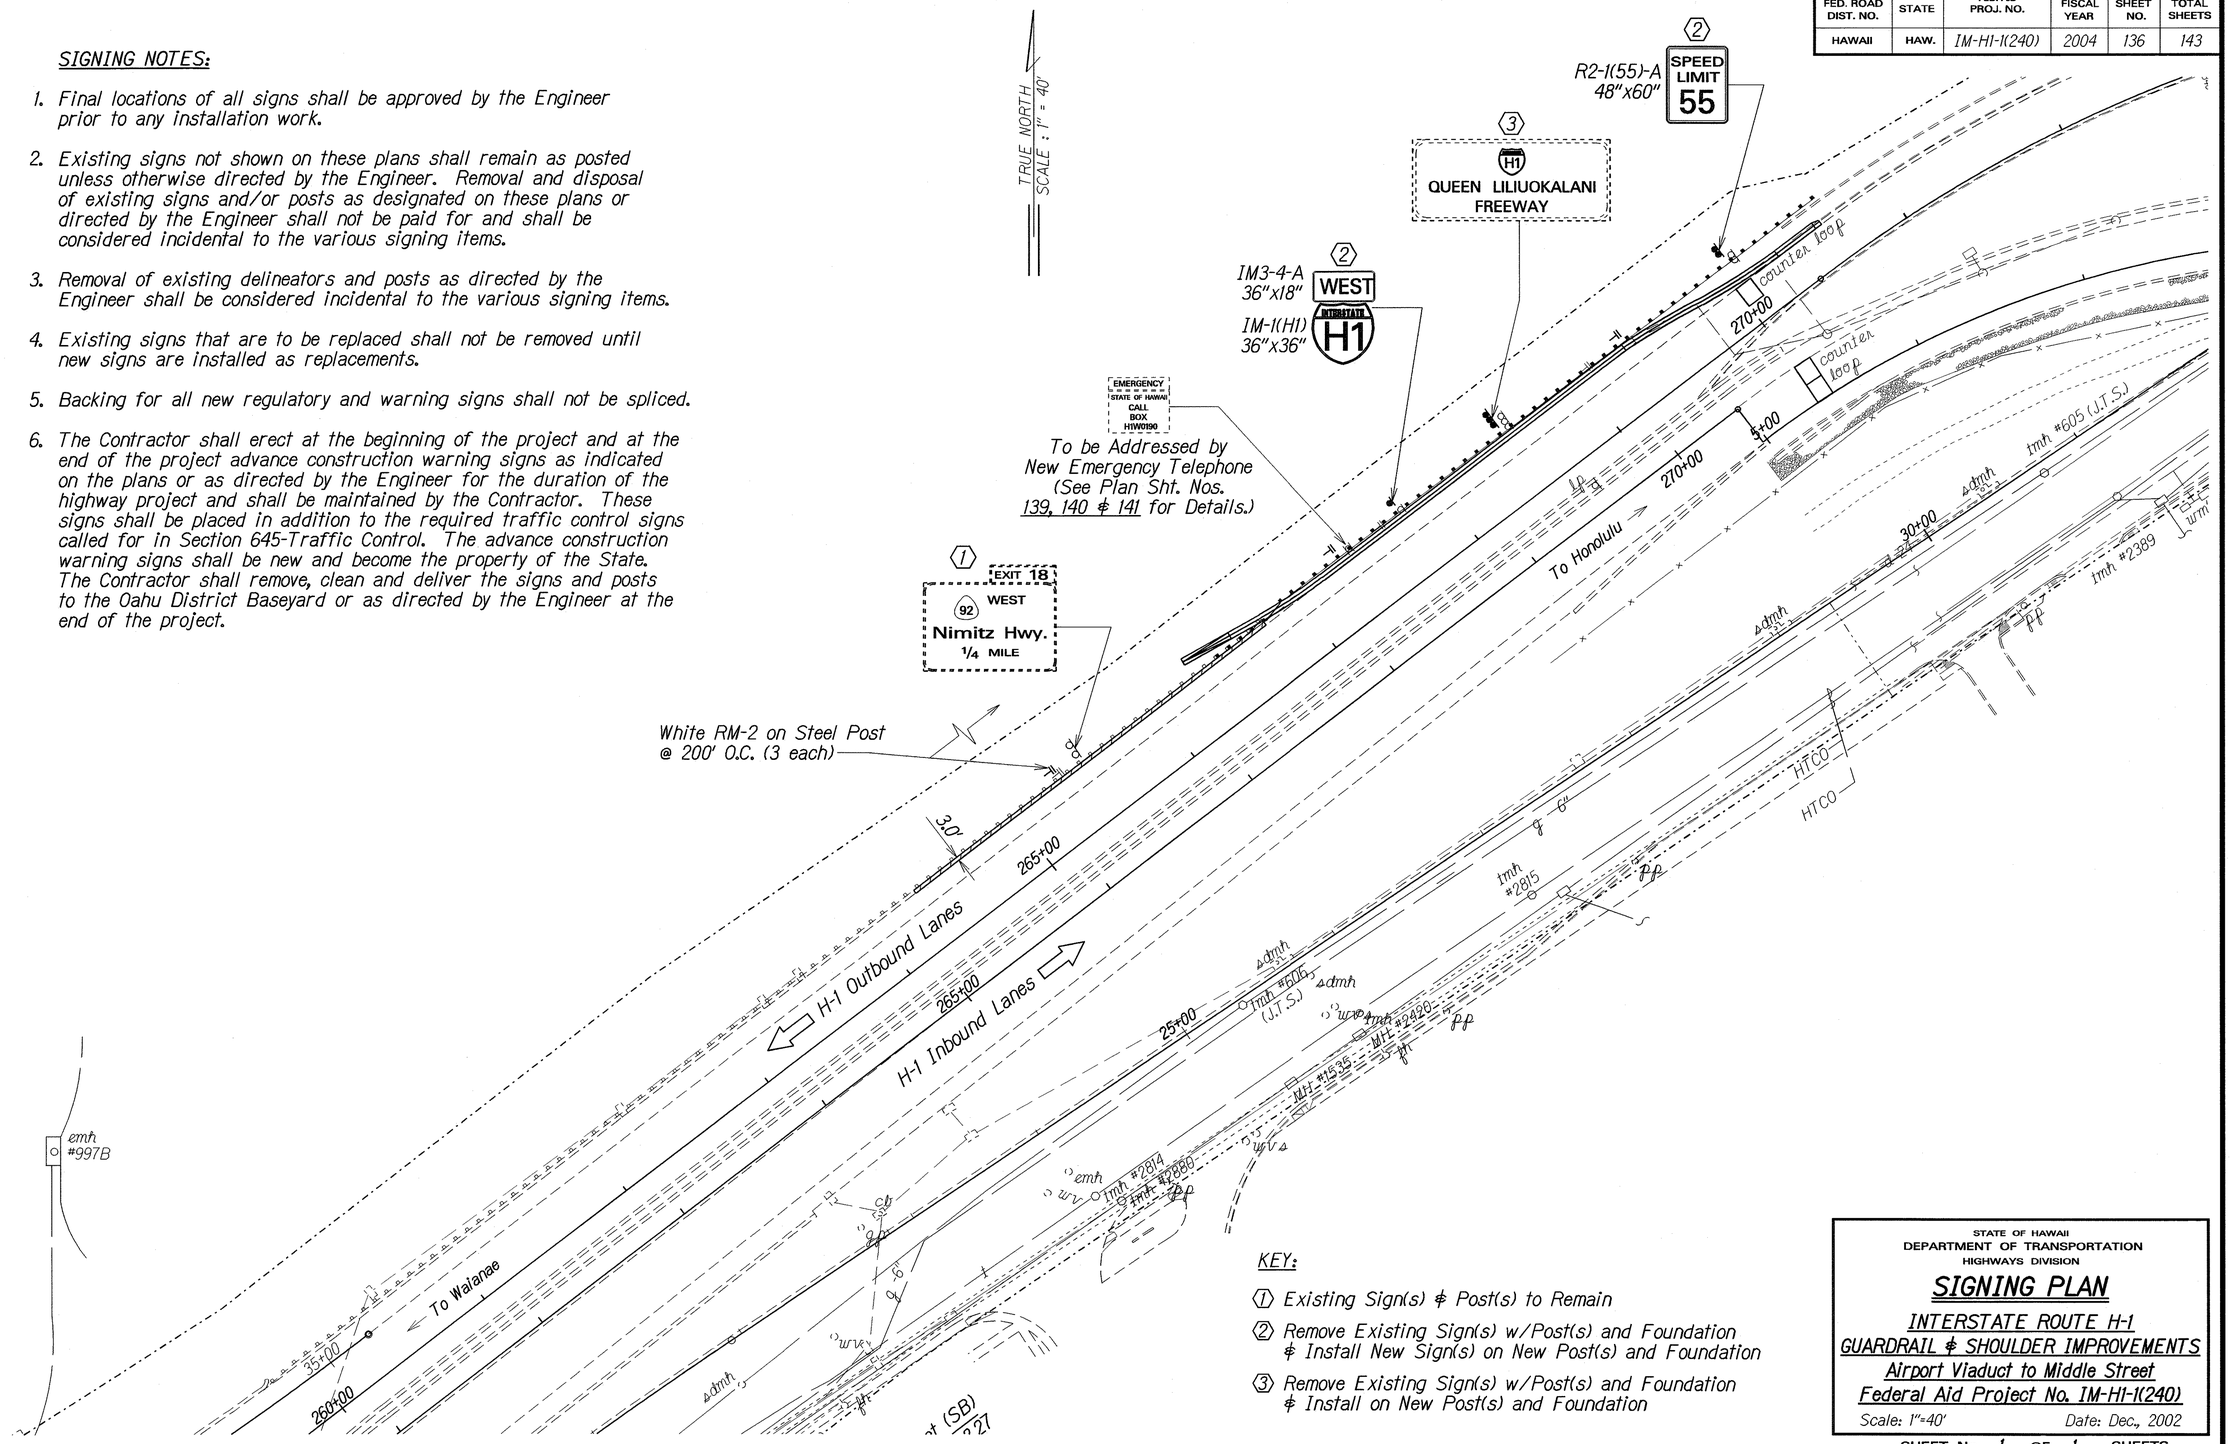

KEY:

1. Existing Sign(s) & Post(s) to Remain
2. Remove Existing Sign(s) w/Post(s) and Foundation & Install New Sign(s) on New Post(s) and Foundation
3. Remove Existing Sign(s) w/Post(s) and Foundation & Install on New Post(s) and Foundation

ORIGINAL PLAN	SURVEY PLOTTED BY	DATE
	DRAWN BY LH	9/24/03
NOTE BOOK	TRACED BY S. Yoshida	
	DESIGNED BY Idlynne N. Ishida	
	QUANTITIES BY	
	CHECKED BY	

STATE OF HAWAII
DEPARTMENT OF TRANSPORTATION
HIGHWAYS DIVISION

SIGNING PLAN

INTERSTATE ROUTE H-1
GUARDRAIL & SHOULDER IMPROVEMENTS
Airport Viaduct to Middle Street
Federal Aid Project No. IM-HI-1(240)

Scale: 1"=40' Date: Dec., 2002

SHEET No. 1 OF 1 SHEETS