FED. ROAD DIST. NO.	STATE	FED. AID PROJ. NO.	FISCAL YEAR	SHEET NO.	TOTAL SHEETS
HAWAII	HAW.	I-HI-1(2):24, Unit 5	1967	1	3

INDEX TO DRAWINGS

SHEET NO.	DESCRIPTION
1	TITLE SHEET
2	DETAIL LAYOUT PLAN
3	TOPOGRAPHIC MAP

STATE OF HAWAII
DEPARTMENT OF TRANSPORTATION
HIGHWAYS DIVISION
HONOLULU, HAWAII

PLANS FOR

SUB-STRATA INVESTIGATION

INTERSTATE HIGHWAY (LUNALILO FREEWAY)

KAPIOLANI INTERCHANGE, RAMP CONNECTION TO KAPIOLANI BOULEVARD

FEDERAL AID INTERSTATE PROJECT No. I-HI-1(2):24, UNIT 5

DISTRICT OF HONOLULU
ISLAND OF OAHU

LOCATION OF PROJECT
PROJ. No. I-HI-1(2):24, UNIT 5

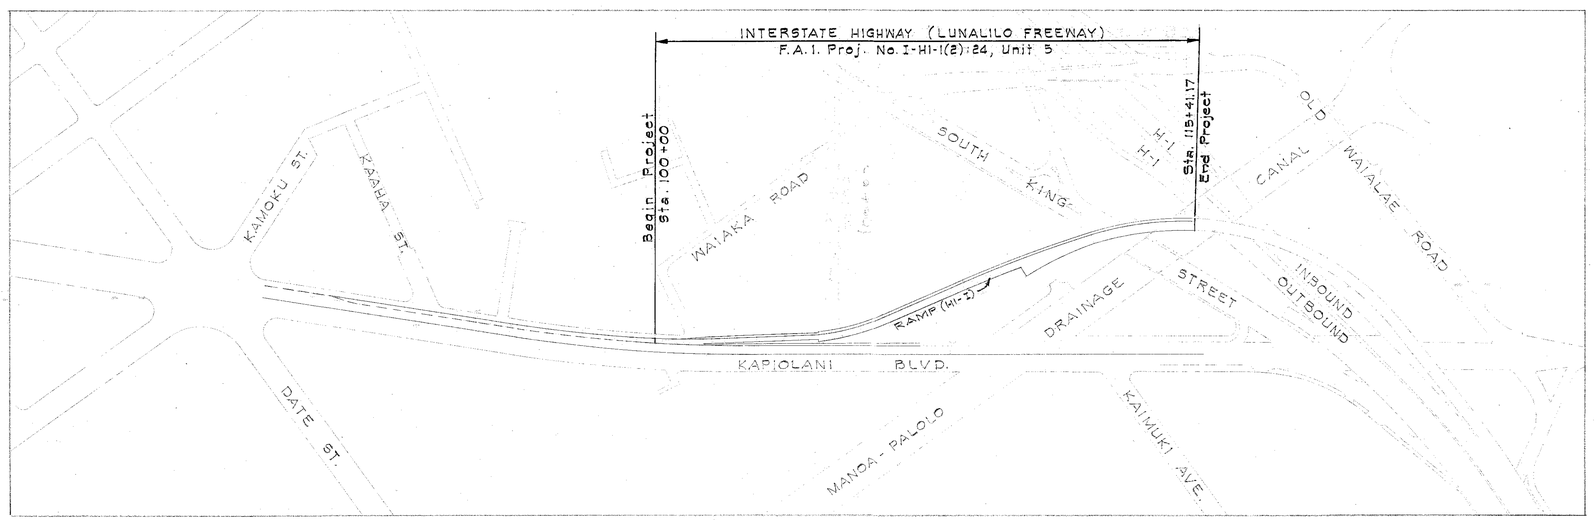

200 0 200 400 600
SCALE IN FEET

LAYOUT PLAN

GROSS LENGTH OF PROJECT ..... MI.
BRIDGES OVER 20.00' SPAN ..... MI.
NET LENGTH OF ROADWAY ..... MI.

200 0 200 400 600
SCALE IN FEET

DEPARTMENT OF COMMERCE
BUREAU OF PUBLIC ROADS
APPROVED:
DIVISION ENGINEER DATE

DEPARTMENT OF TRANSPORTATION
STATE OF HAWAII
APPROVED:
John M. M. Sun 10-27-66
DATE