FED. ROAD DIST. NO.	STATE	FEDERAL AID PROJ. NO.	FISCAL YEAR	SHEET NO.	TOTAL SHEETS
HAWAII	HAW.	IM-0300(123)	2011	10	65

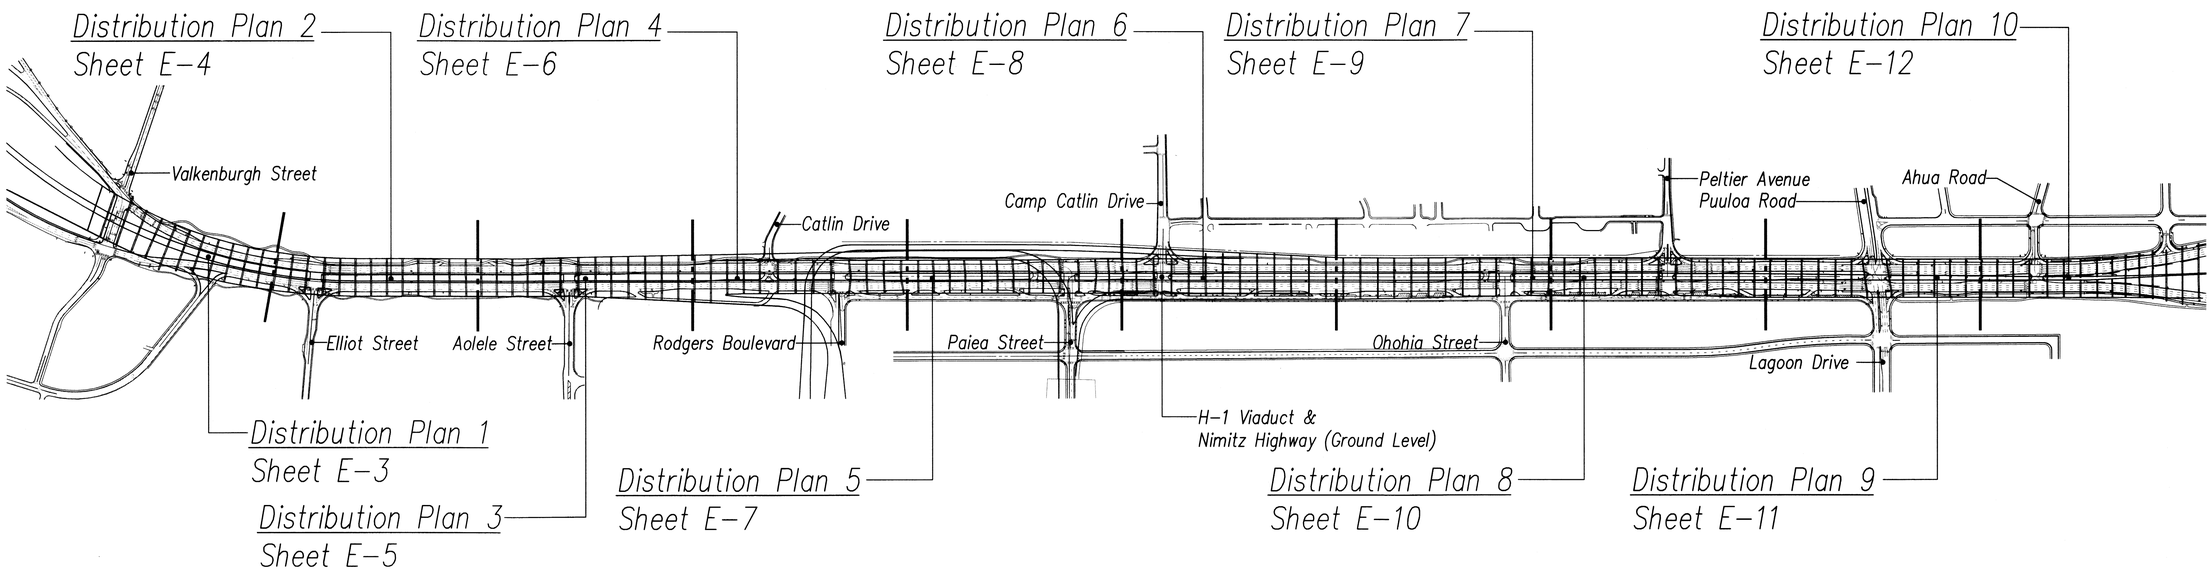

NORTH

Site Plan
NOT TO SCALE

NO.	DATE	REVISION

STATE OF HAWAII
DEPARTMENT OF TRANSPORTATION
HIGHWAYS DIVISION

Site Plan

Freeway Management System, Phase 1C,
Part 1A: Communication and
Power Infrastructure
Federal Aid Project No. IM-0300(123)

SCALE: As Noted DATE: 3-28-11

STEVEN H. SAKAI
LICENSED PROFESSIONAL ENGINEER
No. 7637-E
HAWAII, U.S.A.

THIS WORK WAS PREPARED BY ME OR UNDER MY SUPERVISION
EXP. 4/30/12

SHEET No. E-2 OF 26 SHEETS

ORIGINAL PLAN	SURVEY PLOTTED BY	DATE
	DRAWN BY	"
NOTEBOOK	TRACED BY	"
	DESIGNED BY	"
	QUANTITIES BY	"
No.	CHECKED BY	"

LAST SAVE: 03/29/11 @ 08:36:07 BY: GDT PLOT SC: 1"=1'
Z:\KAD\PROJECTS\IM0300\EE2\IM0300_EE2_PLANS_MAINTENANCE-TCP VRH_210015_BACKGRND ALL VRH-BASED VRH_210015_OVERALL-ELECDI

10