


FED. ROAD DIST. NO.	STATE	FED. AID PROJ. NO.	FISCAL YEAR	SHEET NO.	TOTAL SHEETS
HAWAII	HAW.	I-H2-1(7):4	1973	21	229

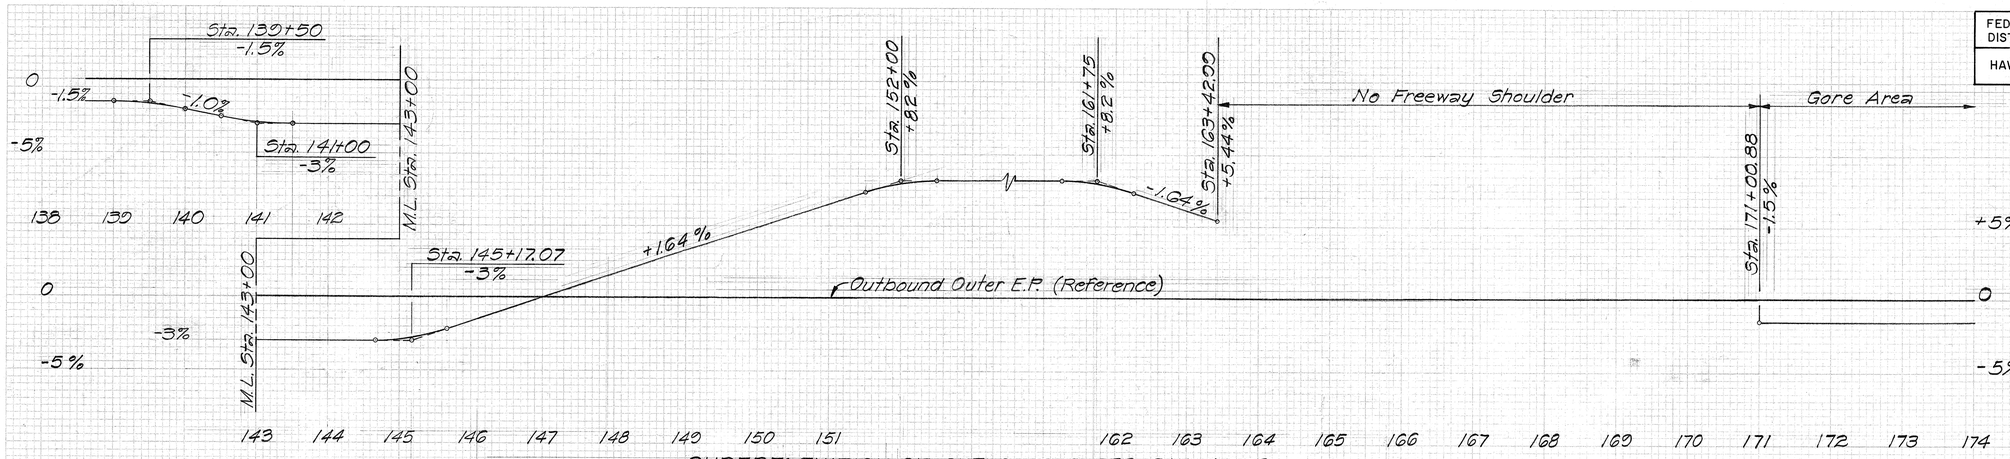

SUPERELEVATION OF OUTBOUND OUTER SHOULDER

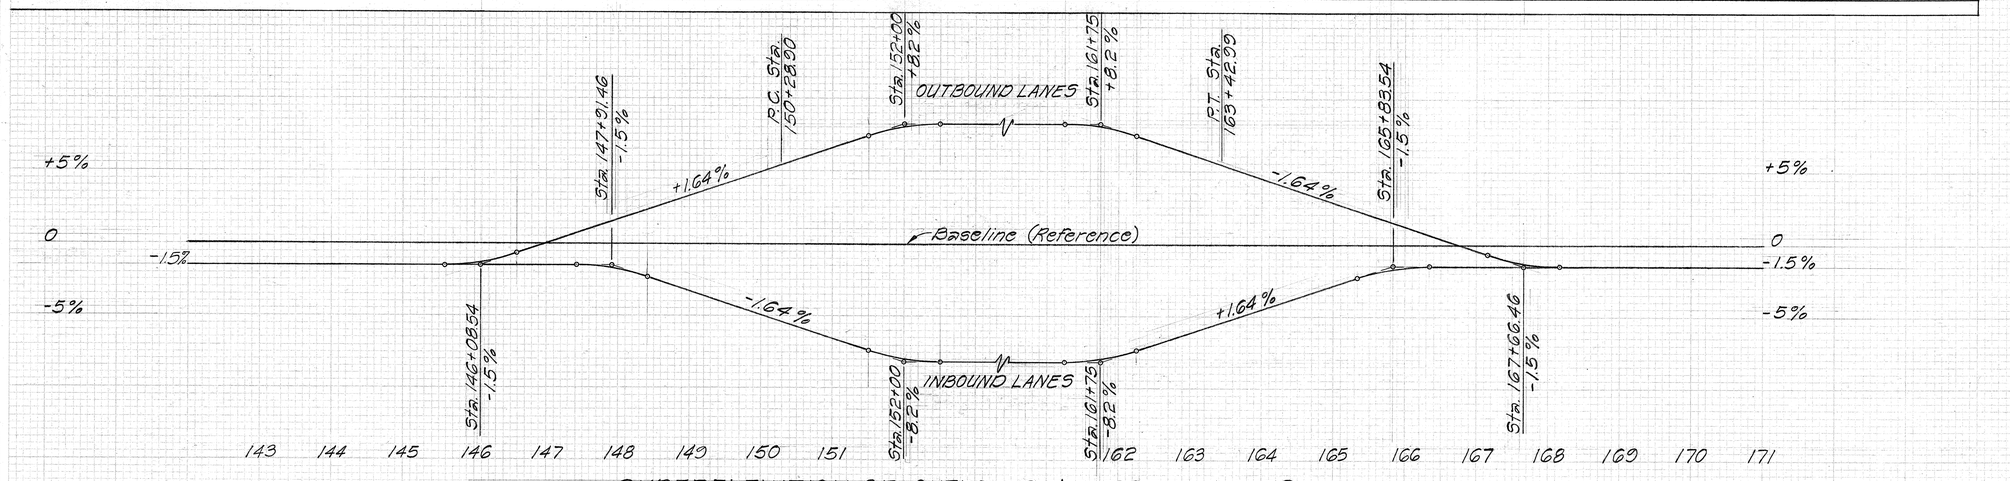

SUPERELEVATION OF OUTBOUND & INBOUND LANES

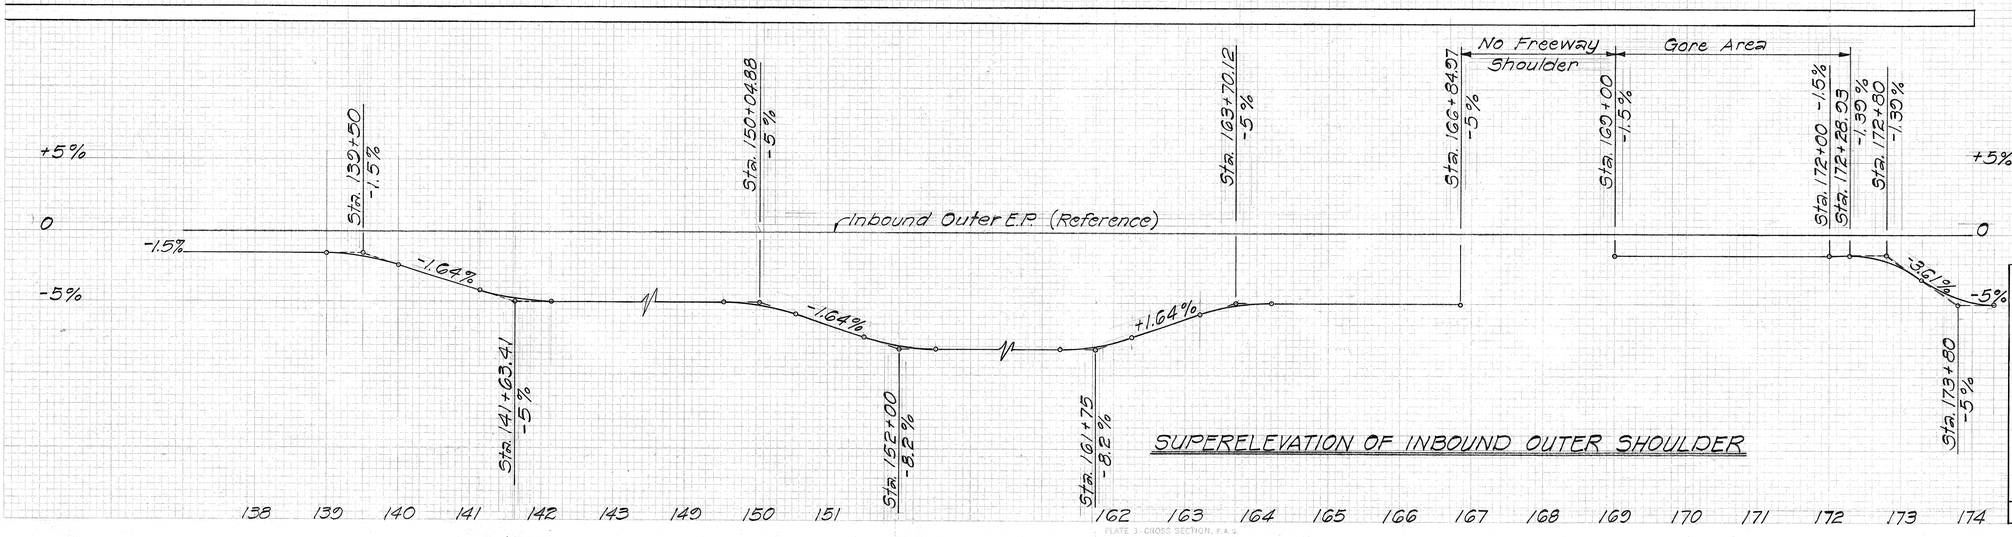

SUPERELEVATION OF INBOUND OUTER SHOULDER

NOTE: All Vertical Curves are 100'

STATE OF HAWAII
DEPARTMENT OF TRANSPORTATION
HIGHWAYS DIVISION

SUPERELEVATION DIAGRAMS

INTERSTATE ROUTE H-2
MILILANI INTERCHANGE
F.A.I. Proj. No. I-H2-1(7):4


Scale: Horiz 1"=100'
Vert. 1"= 5%
Date: April, 1973

SHEET No. 1 OF 6 SHEETS


21

PLATE 3 - CROSS SECTION, F.A.S.
BLUEPRINT PAPER CO., S. F. CAL.
NO. 1500H-3

FED. ROAD DIST. NO.	STATE	FED. AID PROJ. NO.	FISCAL YEAR	SHEET NO.	TOTAL SHEETS
HAWAII	HAW.	I-H2-1(7):4	1973	22	229

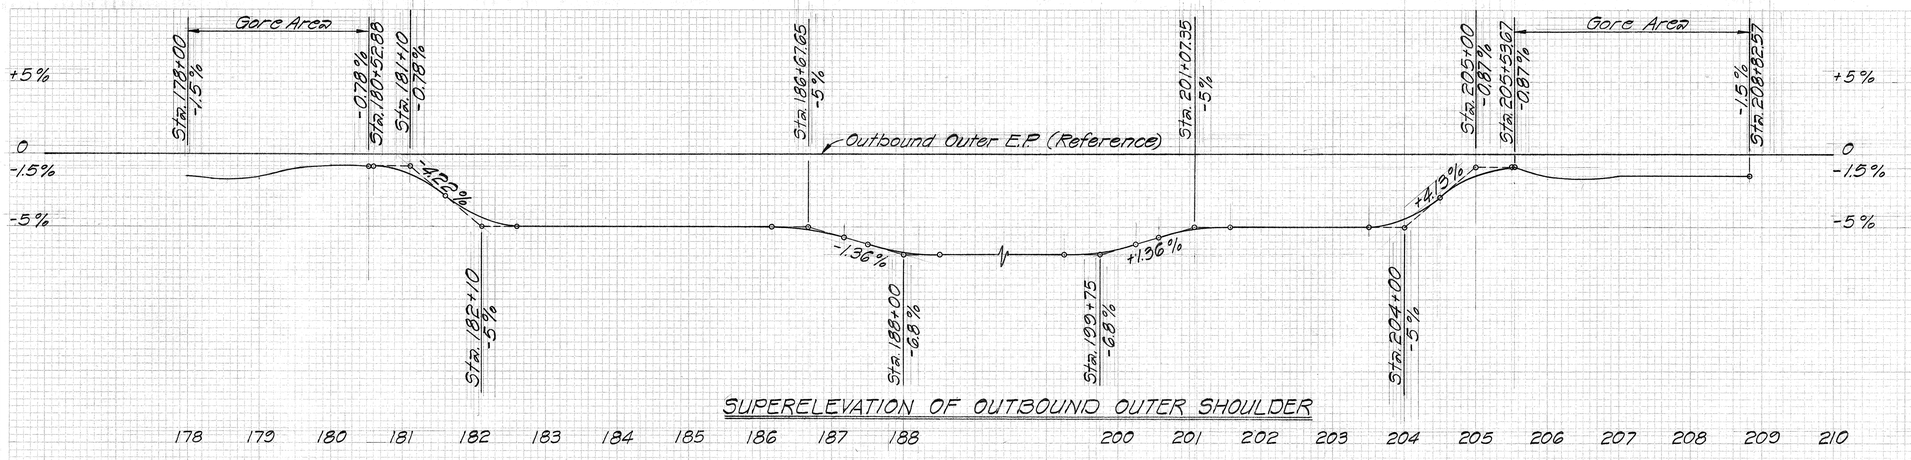


SUPERELEVATION OF OUTBOUND OUTER SHOULDER

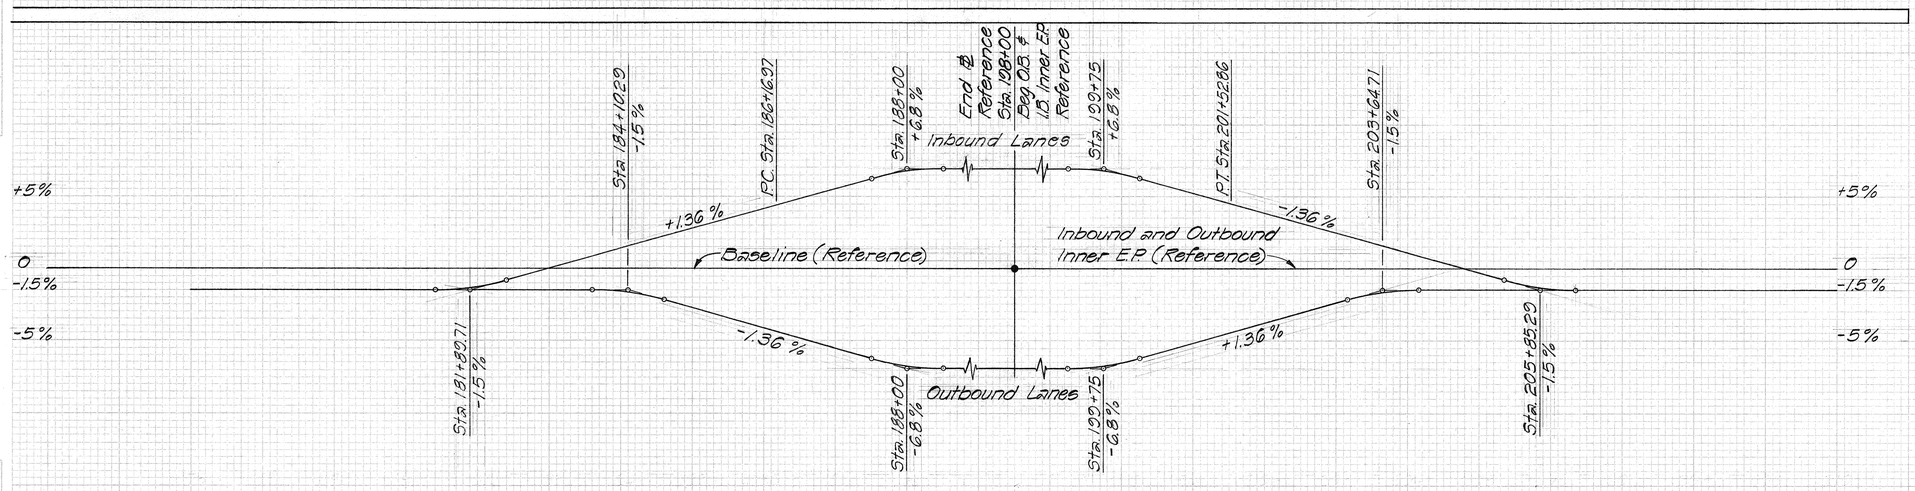

SUPERELEVATION OF INBOUND & OUTBOUND LANES

178 179 180 181 182 183 184 185 186 187 188 200 201 202 203 204 205 206 207 208 209 210

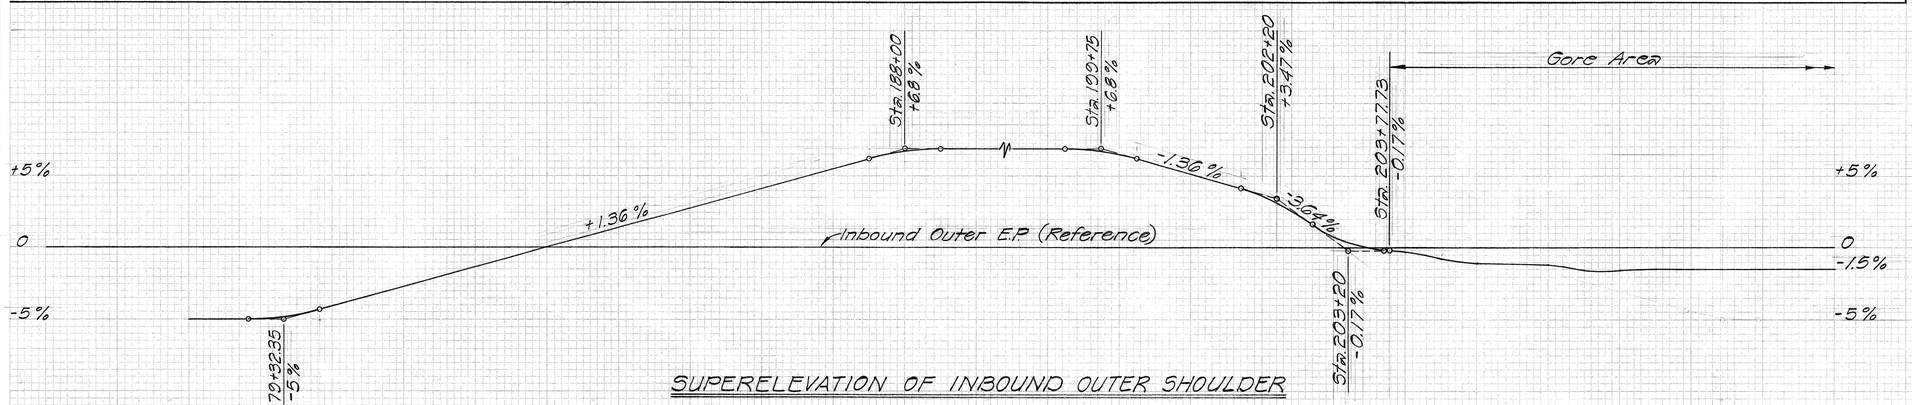

SUPERELEVATION OF INBOUND OUTER SHOULDER

178 179 180 181 182 183 184 185 186 187 188 200 201 202 203 204 205 206 207 208 209 210

NOTE: All Vertical Curves are 100'

STATE OF HAWAII
DEPARTMENT OF TRANSPORTATION
HIGHWAYS DIVISION

SUPERELEVATION DIAGRAMS

INTERSTATE ROUTE H-2
MILILANI INTERCHANGE
F.A.I. Proj. No. I-H2-1(7):4


Scale: Horiz. 1" = 100'
Vert. 1" = 5%
Date: April, 1973

SHEET No. 2 OF 6 SHEETS


22

"KEATE 3 - CROSS SECTION, F. A. S."
BLUEPRINT PAPER CO., S. F. CAL.
NO. 1000N-3

FED. ROAD DIST. NO.	STATE	FED. AID PROJ. NO.	FISCAL YEAR	SHEET NO.	TOTAL SHEETS
HAWAII	HAW.	I-H2-1(7):4	1973	23	229

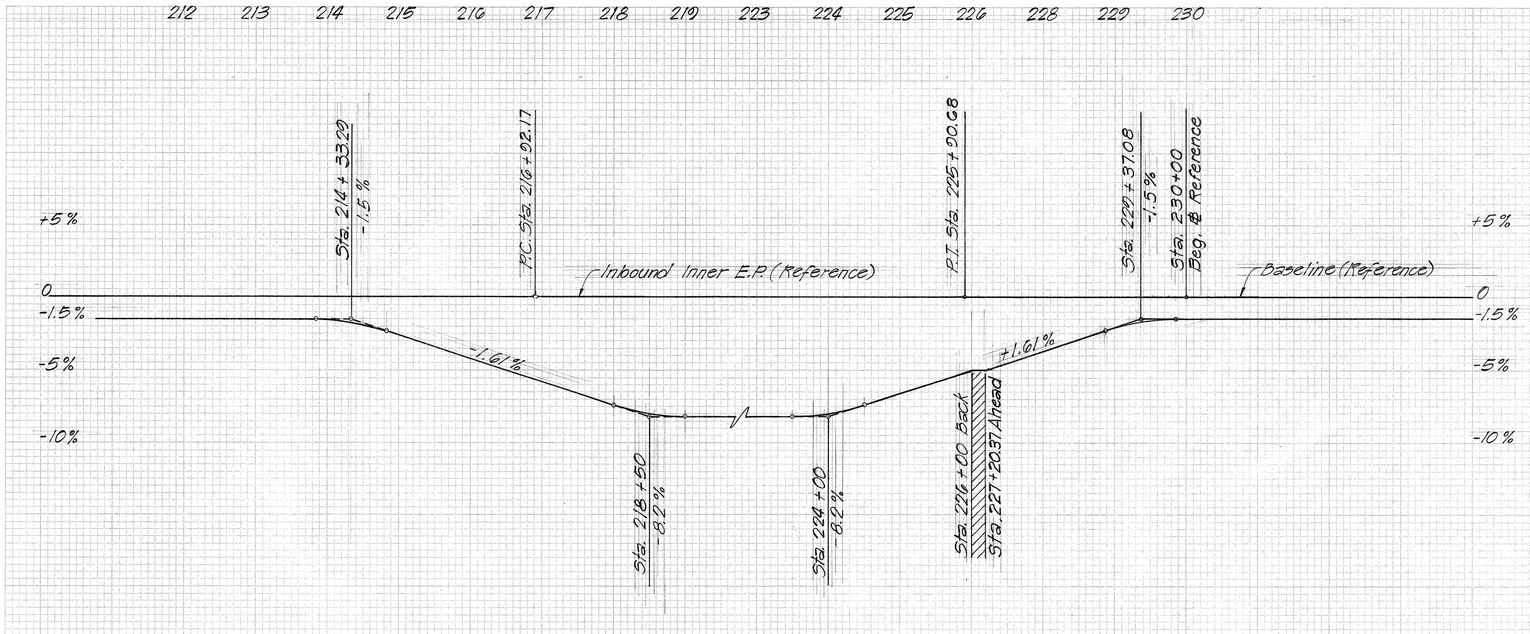

SUPERELEVATION OF INBOUND LANES

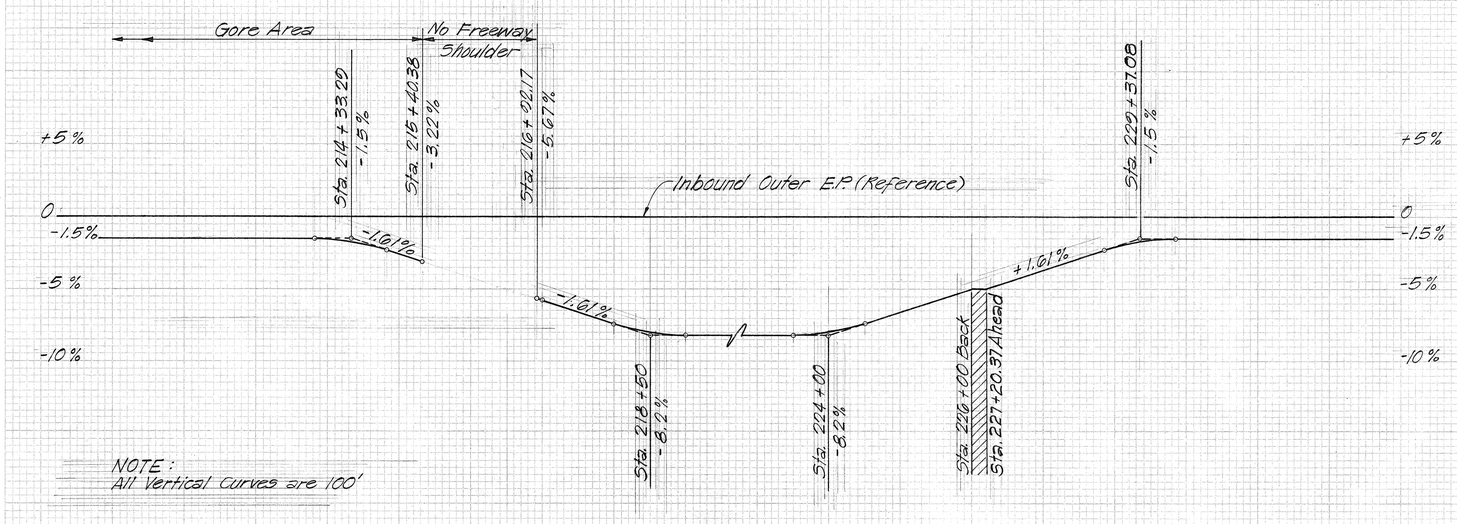

NOTE:
All Vertical Curves are 100'

SUPERELEVATION OF INBOUND OUTER SHOULDER

212 213 214 215 216 217 218 219 223 224 225 226 228 229 230

STATE OF HAWAII
DEPARTMENT OF TRANSPORTATION
HIGHWAYS DIVISION

SUPERELEVATION DIAGRAM

INTERSTATE ROUTE H-2
MILILANI INTERCHANGE
F.A.I. Proj. No. I-H2-1(7):4

Scale: Horiz: 1" = 100'
Vert: 1" = 5%
Date: April, 1973


SHEET No. 3 OF 6 SHEETS

23

FINAL SURVEY
ORIGINAL SURVEY
NOTE BOOK
NO.
SURVEYED
PLOTTED
TEMPLATE
AREAS
CROSS CHECKED
BY
DATE


PLATE 3-CROSS SECTION, F.A.S.
CLEARPRINT PAPER CO., S. F. CAL.
NO. 1000H-3

FED. ROAD DIST. NO.	STATE	FED. AID PROJ. NO.	FISCAL YEAR	SHEET NO.	TOTAL SHEETS
HAWAII	HAW.	I-HZ-1(7):4	1973	24	229

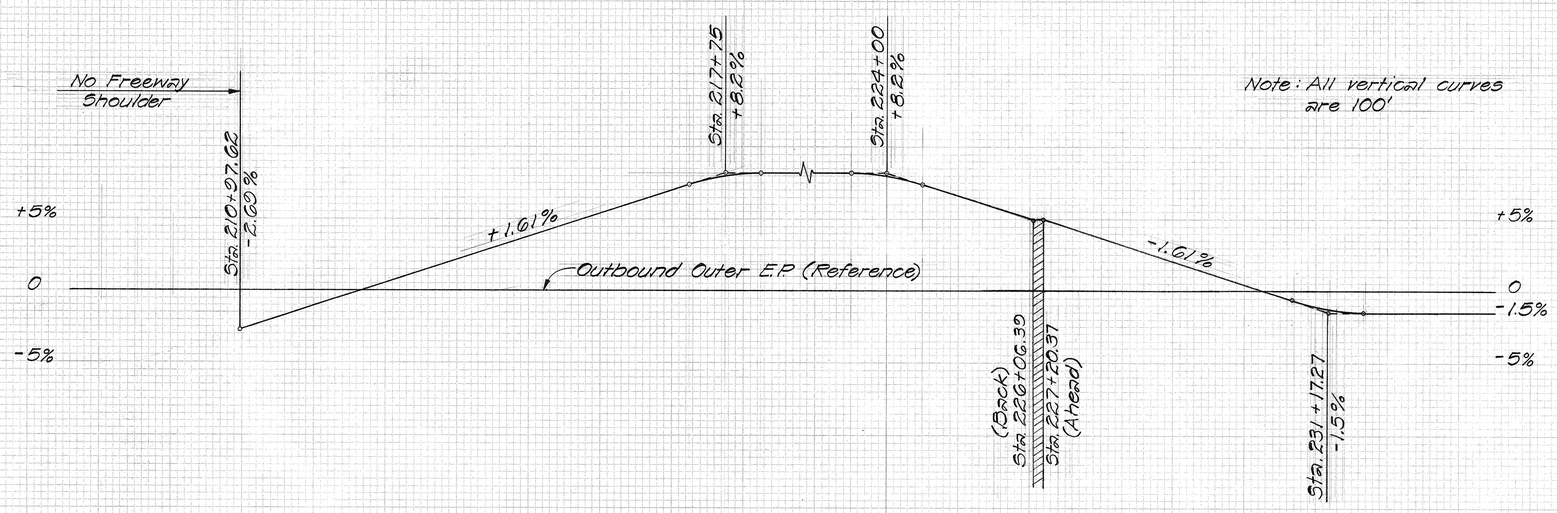

SUPERELEVATION OF OUTBOUND OUTER SHOULDER

200 210 211 212 213 214 215 216 217 218 224 225 228 229 230 231 232

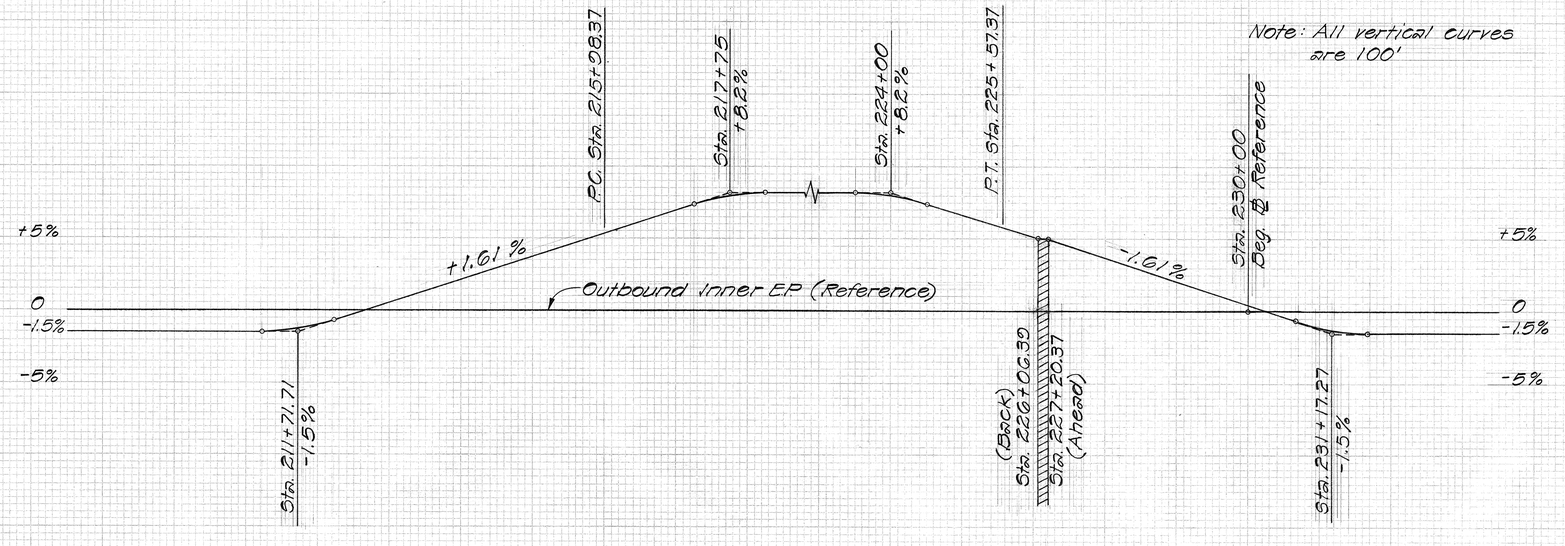

SUPERELEVATION OF OUTBOUND LANES

210 211 212 213 214 215 216 217 218 224 225 228 229 230 231 232

PLATE 3-CROSS SECTION, F.A.S.
CLEARPRINT PAPER CO., S. F. CAL. NO. 1500H-3

STATE OF HAWAII
DEPARTMENT OF TRANSPORTATION
HIGHWAYS DIVISION

SUPERELEVATION DIAGRAMS

INTERSTATE ROUTE H-2
MILILANI INTERCHANGE
F.A.I. Proj. No. I-H2-1(7):4


Scale: Hor.: 1"=100'
Vert.: 1"= 5%
Date: April, 1973

SHEET No. 4 OF 6 SHEETS


24

ORIGINAL SURVEY — SURVEYED, PLOTTED, TRANS. SITE, NOTE BOOK, AREAS, AREAS CHECKED, NO., BY, DATE


FED. ROAD DIST. NO.	STATE	FED. AID PROJ. NO.	FISCAL YEAR	SHEET NO.	TOTAL SHEETS
HAWAII	HAW.	I-H2-1(7):4	1973	25	220

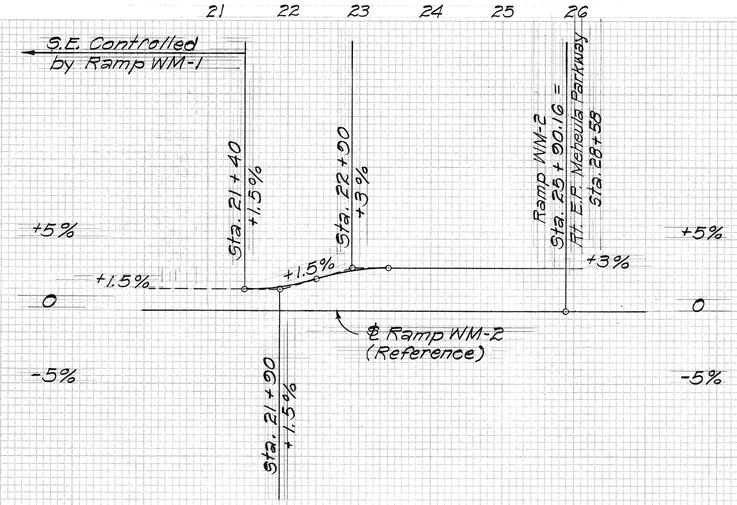


SUPERELEVATION OF RAMP WM-2 LANE

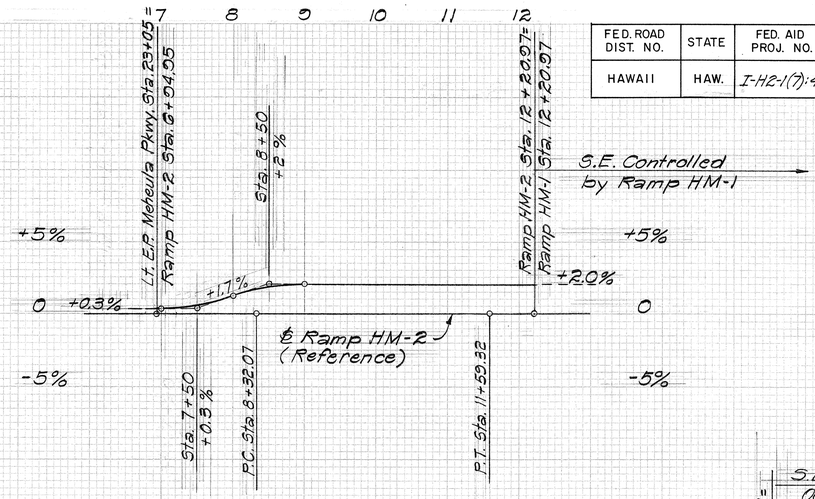


SUPERELEVATION OF RAMP HM-2 LANE

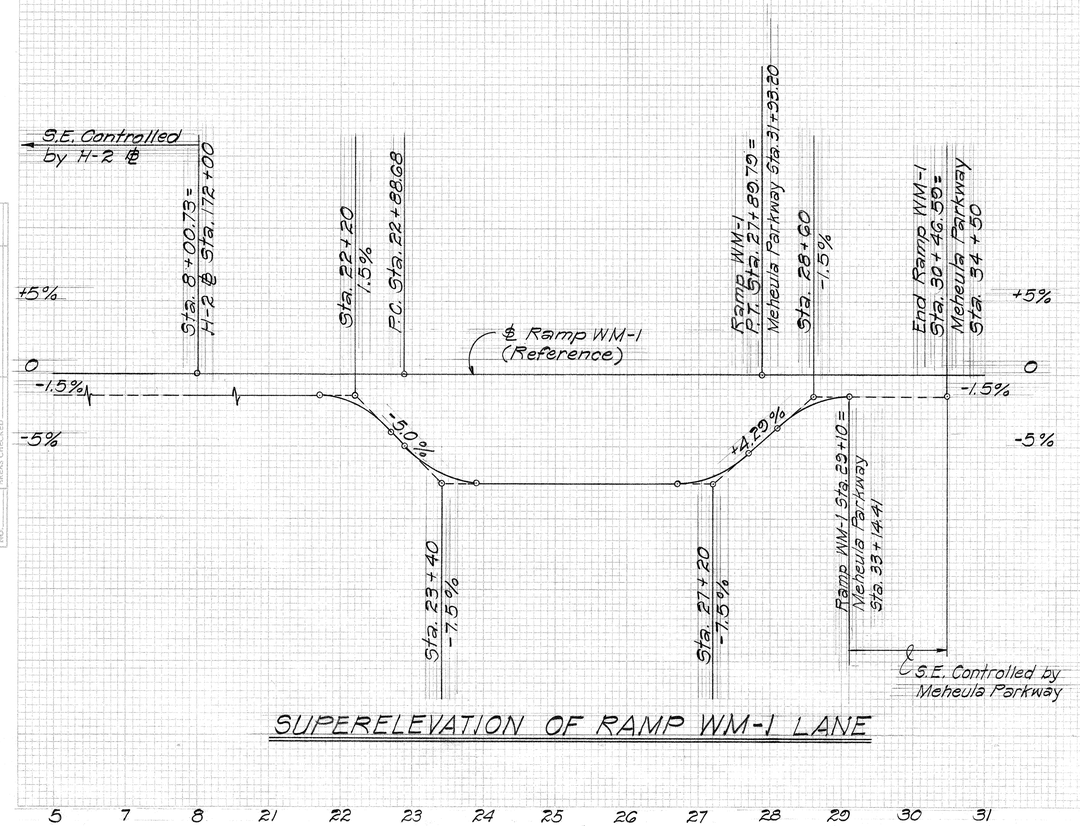

SUPERELEVATION OF RAMP WM-1 LANE

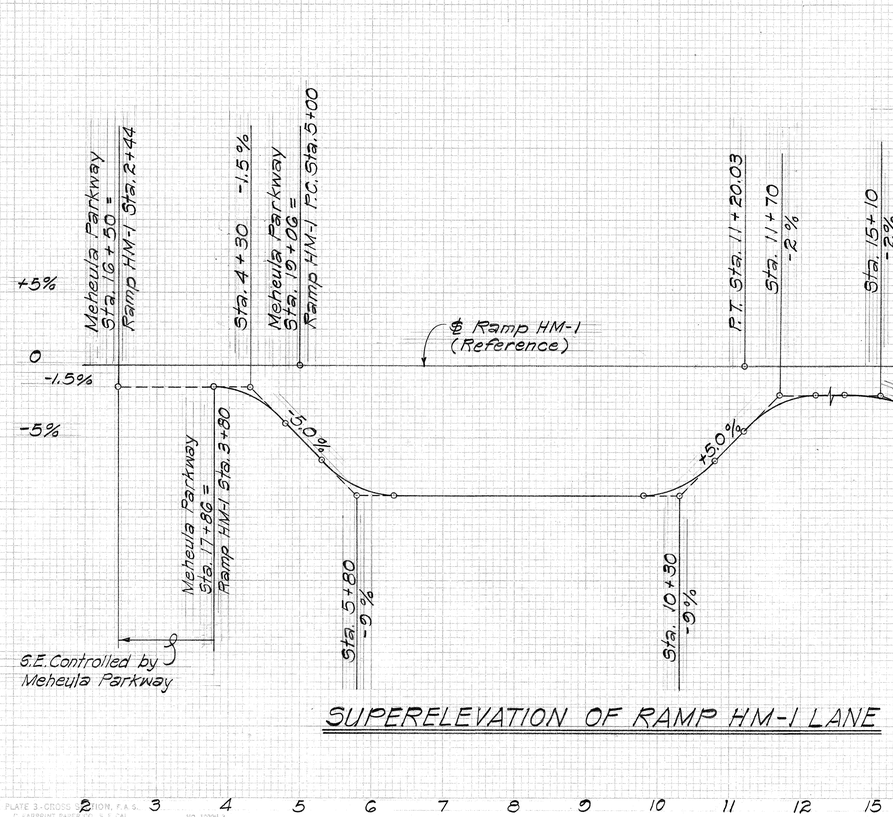

SUPERELEVATION OF RAMP HM-1 LANE

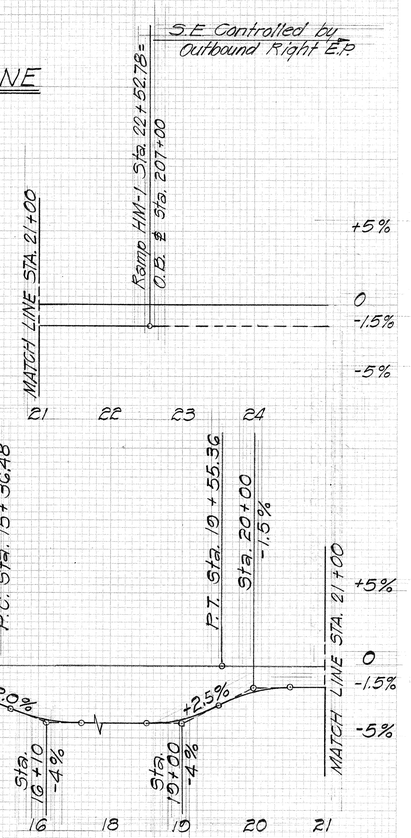

STATE OF HAWAII
DEPARTMENT OF TRANSPORTATION
HIGHWAYS DIVISION

SUPERELEVATION DIAGRAMS

INTERSTATE ROUTE H-2
MILILANI INTERCHANGE
F.A.I. Proj. No. I-H2-1(7):4

Scale: Horiz. 1"=100'
Vert. 1"=5% Date: April, 1973


SHEET No. 5 OF 6 SHEETS

25


FINAL SURVEY — SURVEYED, PLOTTED, TRACED, NOTE BOOK, NO., DATE, BY, AREAS CHECKED

ORIGINAL SURVEY — SURVEYED, PLOTTED, TRACED, NOTE BOOK, NO., DATE, BY, AREAS CHECKED


PLATE 3-CROSS SECTION, F.A.S. CLEARPRINT PAPER CO., S.F. CAL. NO. 1003H-3

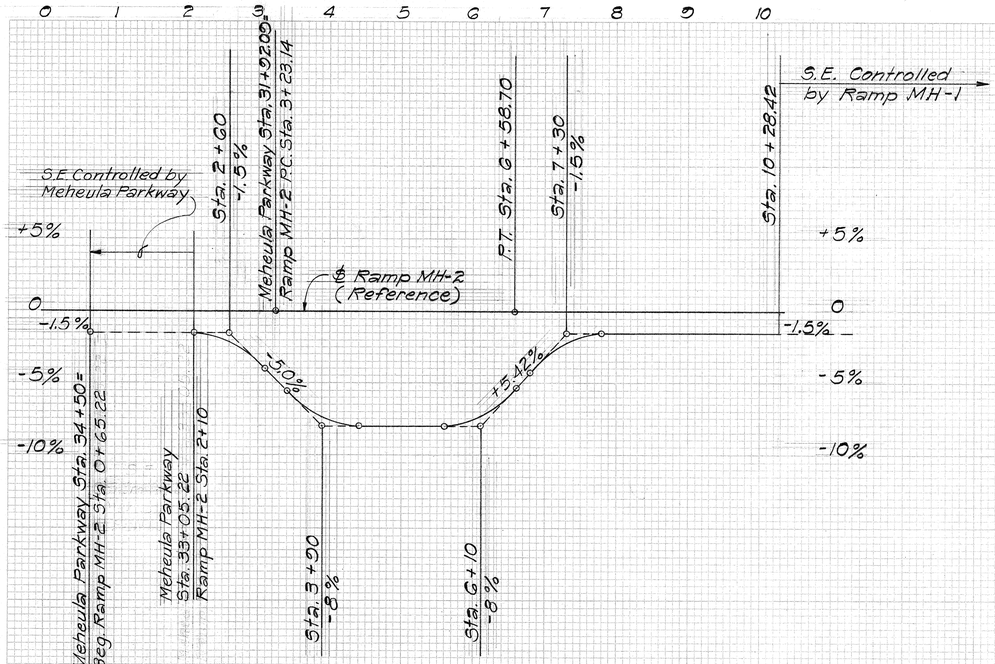


SUPERELEVATION OF RAMP MH-2 LANE

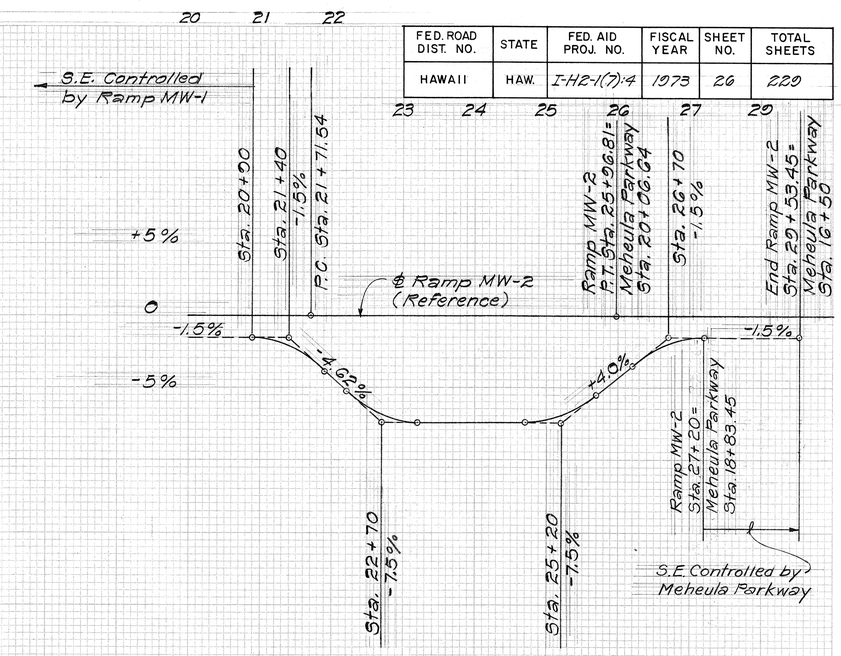

SUPERELEVATION OF RAMP MW-2 LANE

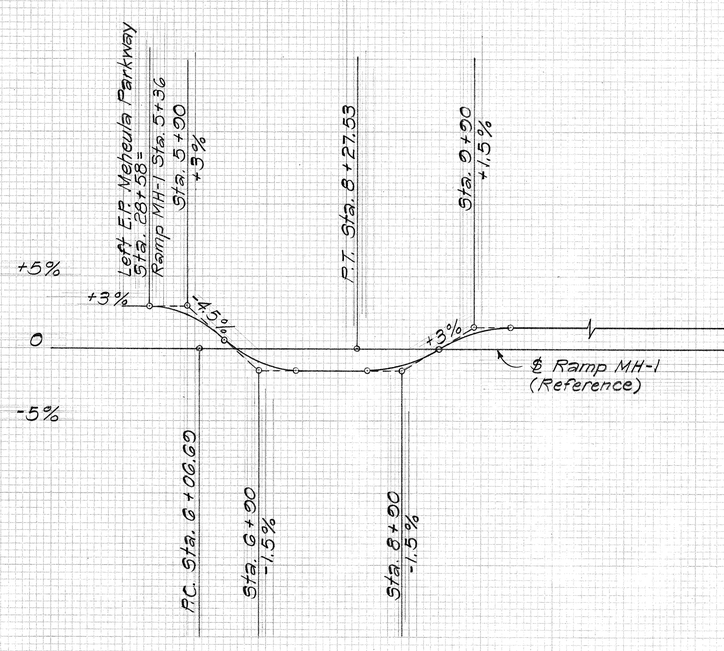

SUPERELEVATION OF RAMP MH-1 LANE

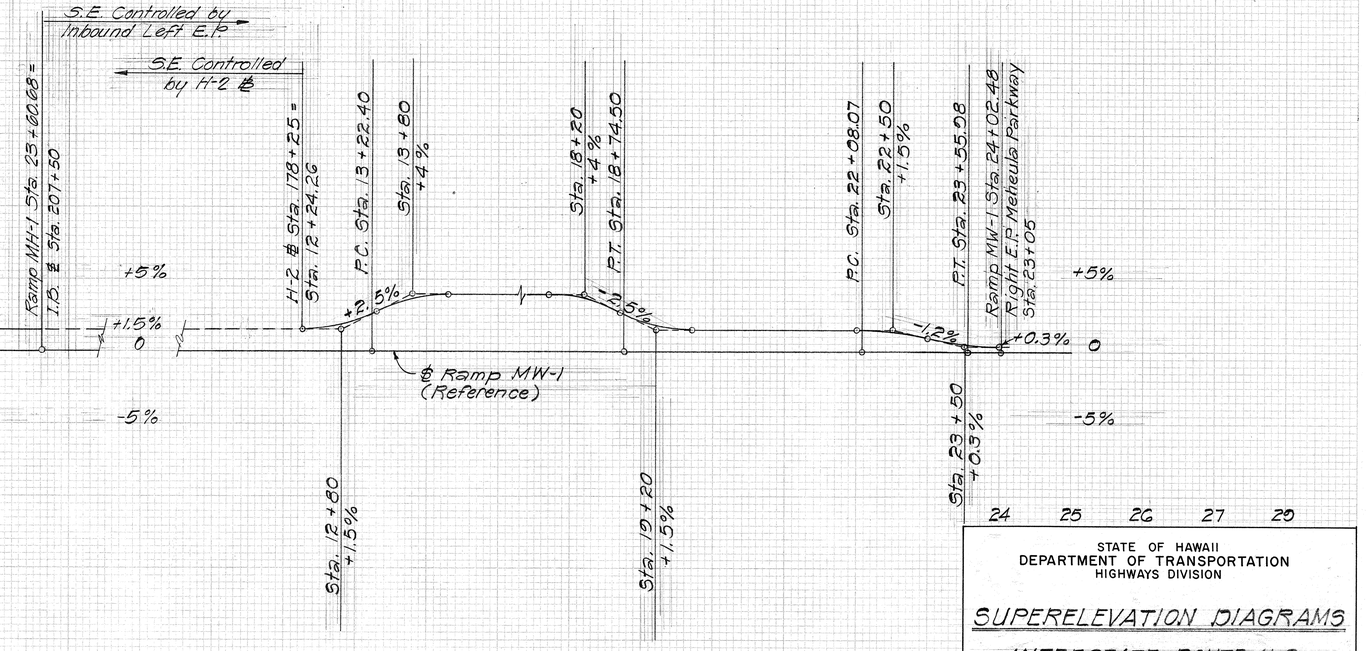

SUPERELEVATION OF RAMP MW-1 LANE

FED. ROAD DIST. NO.	STATE	FED. AID PROJ. NO.	FISCAL YEAR	SHEET NO.	TOTAL SHEETS
HAWAII	HAW.	I-H2-1(7):4	1973	26	229

STATE OF HAWAII
DEPARTMENT OF TRANSPORTATION
HIGHWAYS DIVISION

SUPERELEVATION DIAGRAMS

INTERSTATE ROUTE H-2
MILILANI INTERCHANGE
F.A.I. Proj. No. I-H2-1(7):4

Scale: Horiz. 1"=100'
Vert. 1"=5% Date: April, 1973

SHEET No. 6 OF 6 SHEETS

FINAL SURVEY — SURVEYED, PLOTTED, TRACED, NOTE BOOK, NO., DATE, BY, AREAS CHECKED

ORIGINAL SURVEY — SURVEYED, PLOTTED, TRACED, NOTE BOOK, NO., DATE, BY, AREAS CHECKED

PLATE 3-CROSS SECTION, F.A.S. "CLEARPRINT PAPER CO., S. F. CAL. NO. 1200N 3