FED. ROAD DIST. NO.	STATE	FED. AID PROJ. NO.	FISCAL YEAR	SHEET NO.	TOTAL SHEETS
HAWAII	HAW.				

INDEX TO DRAWINGS	
SHEET NO.	DESCRIPTION

STATE OF HAWAII

DEPARTMENT OF TRANSPORTATION
HIGHWAYS DIVISION
HONOLULU, HAWAII

REVISED: Dec. 11, 1972
Sept. 12, 1978

INTERSTATE ROUTE H-2

WAHIAWA INTERCHANGE TO WAIAWA INTERCHANGE
CONSTRUCTION PROJECTS

DISTRICTS OF WAHIAWA AND EWA
ISLAND OF OAHU

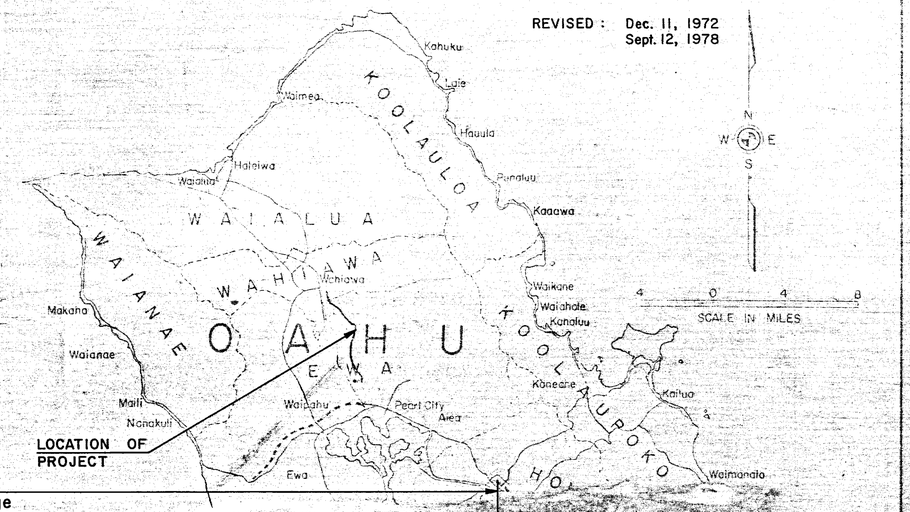

F.A.I. PROJECT No. I-H2-1(19):0
Wahiawa Interchange to Waiawa Interchange
Final Roadway Phase

F.A.I. PROJECT No. I-H2-1(17):6
WAHIAWA AND LEILEHUA INTERCHANGES
(Lakeview Circle to Waikakalaua Gulch)
1.643 Miles - PHASE II

F.A.I. PROJECT No. I-H2-1(13)
MILILANI INTERCHANGE
1.634 Miles - PHASE II

F.A.I. PROJECT No. I-H2-1(12):0
Kipapa Gulch to Waiawa Interchange
(Paving) 3.476 Miles - PHASE II

F.A.I. PROJECT
No. I-HI-1(46):8
WAIAWA INTERCHANGE
(Paving, H-2 Section)
0.590 Mile

F.A.I. PROJECT No. I-H2-1(11):7
WAHIAWA INTERCHANGE
(Lakeview Circle to East Range Rd.)
0.867 Mile - PHASE I

F.A.I. PROJECT
No. I-H2-1(8):6
LEILEHUA
INTERCHANGE
0.776 Mile
PHASE I

F.A.I. PROJECT No. I-H2-1(7):4
MILILANI INTERCHANGE
1.634 Miles - PHASE I

F.A.I. PROJECT
No. I-H2-1(9):4
KIPAPA BRIDGE
0.362 Mile

F.A.I. PROJECT No. I-H2-1(6):3
Kipapa Gulch to Waiahole Ditch
(Grading) 0.812 Mile

F.A.I. PROJECT No. I-H2-1(5):0
South of Waihole Ditch to Waiawa Interchange
(Grading) 2.664 Miles

F.A.I. PROJECT No. I-H2-1(10):6
WAIKAKALAUA BRIDGE
0.189 Mile

F.A.I. PROJECT No. I-H2-1(14):0
South of Waihole Ditch to Waiawa Interchange
(Erosion Control) 2.664 Miles

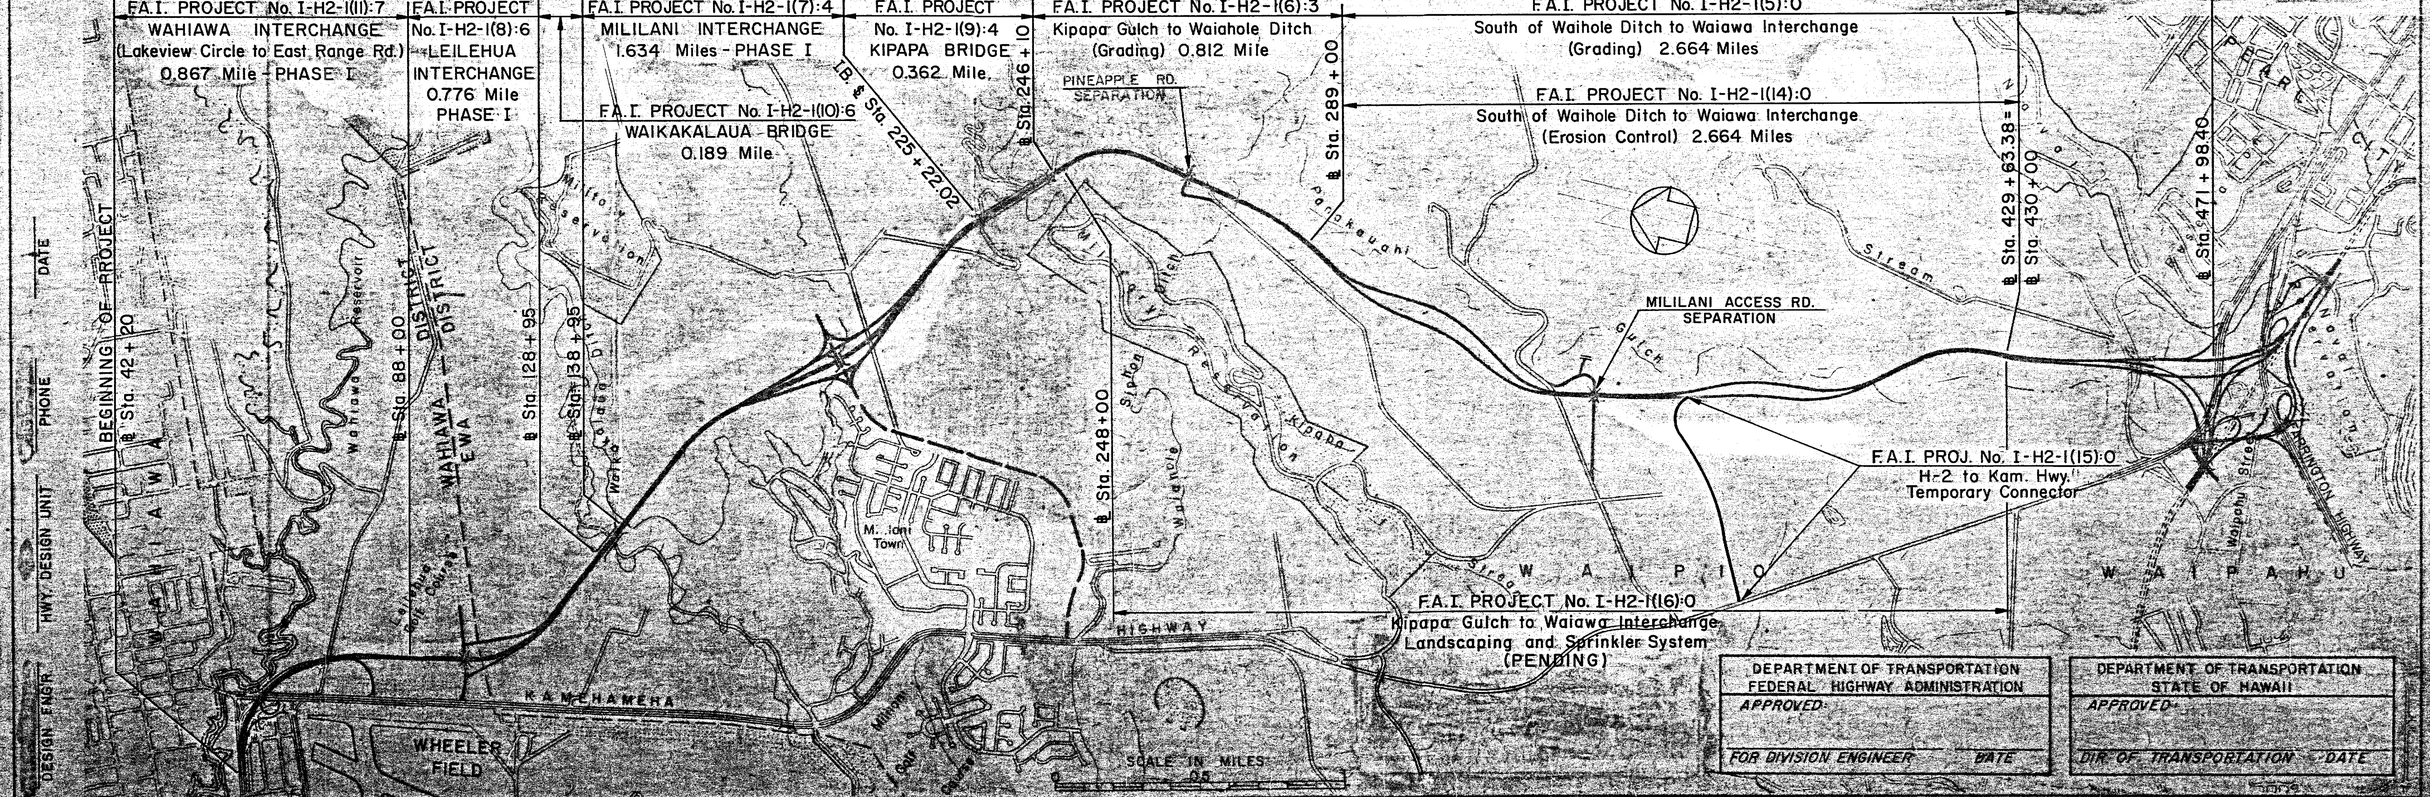

DEPARTMENT OF TRANSPORTATION FEDERAL HIGHWAY ADMINISTRATION	DEPARTMENT OF TRANSPORTATION STATE OF HAWAII
APPROVED:	APPROVED:
FOR DIVISION ENGINEER DATE	DIR. OF TRANSPORTATION DATE

HWY. DESIGN UNIT — PHONE — DATE
DESIGN ENGR.