FED. ROAD DIST. NO.	STATE	FED. AID PROJ. NO.	FISCAL YEAR	SHEET NO.	TOTAL SHEETS
HAWAII	HAW.	I-HI-1(88):13	1971	2	457

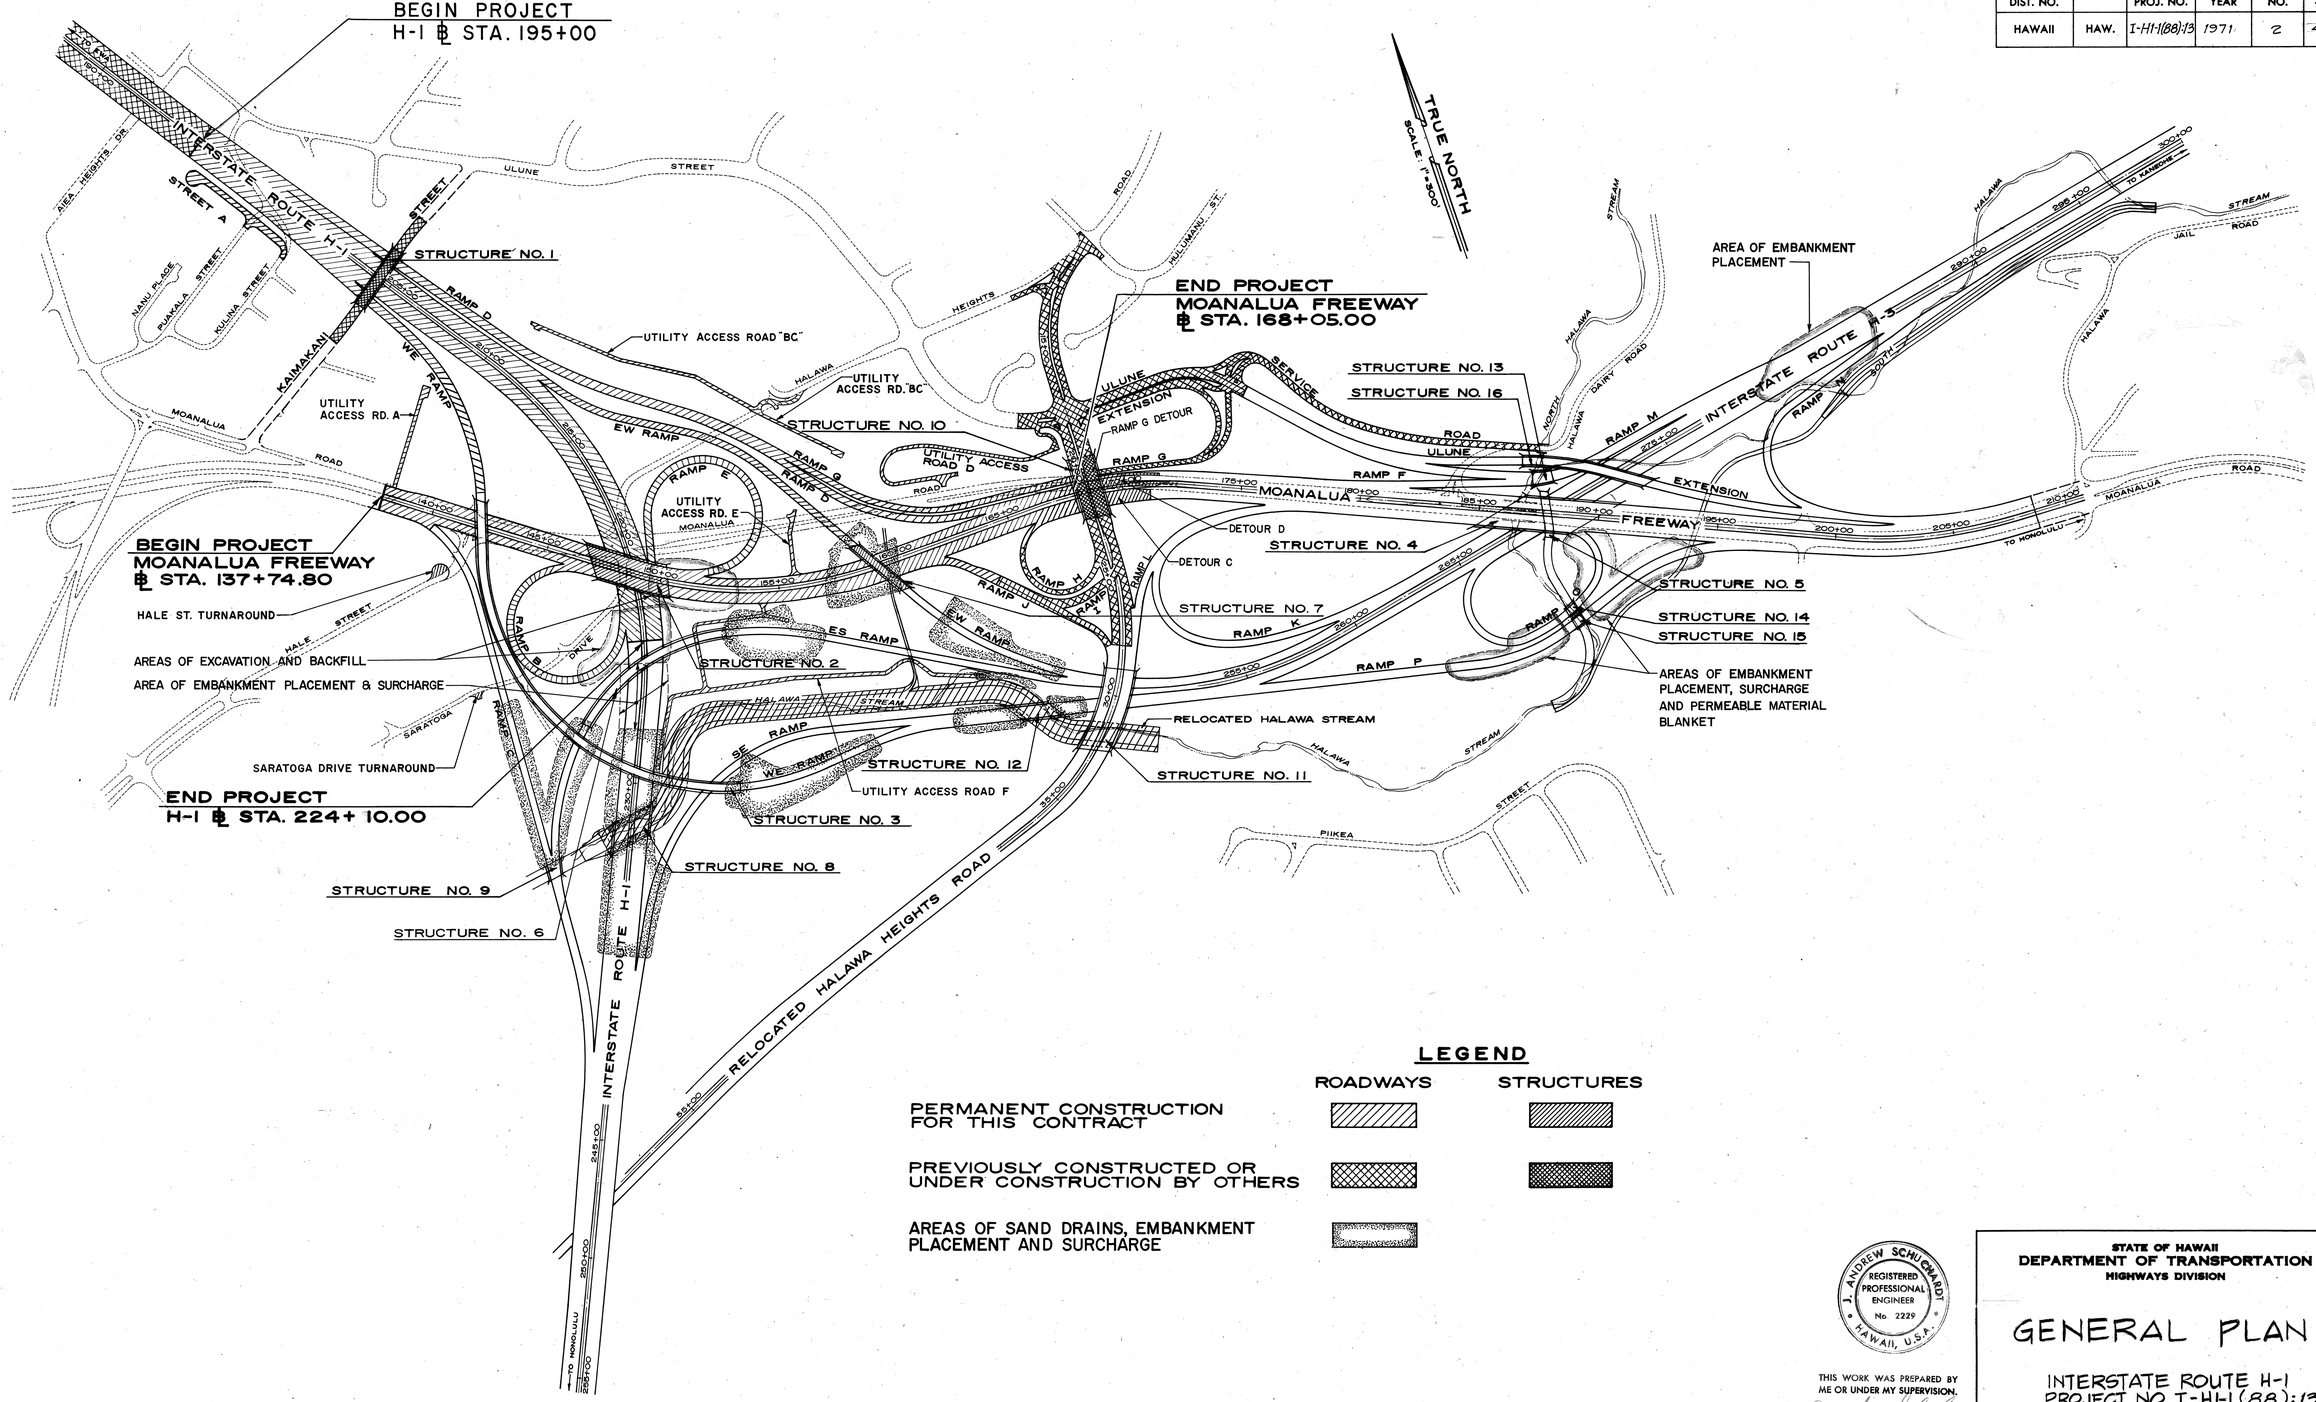

LEGEND

	ROADWAYS	STRUCTURES
PERMANENT CONSTRUCTION FOR THIS CONTRACT		
PREVIOUSLY CONSTRUCTED OR UNDER CONSTRUCTION BY OTHERS		
AREAS OF SAND DRAINS, EMBANKMENT PLACEMENT AND SURCHARGE		

ORIGINAL PLAN	SURVEY PLOTTED BY	DATE
	DRAWN BY	"
	TRACED BY	"
NOTE BOOK	DESIGNED BY	"
	QUANTITIES BY	"
No.	CHECKED BY	"

J. ANDREW SCHUCHARDT
REGISTERED PROFESSIONAL ENGINEER
No. 2229
HAWAII, U.S.A.

THIS WORK WAS PREPARED BY ME OR UNDER MY SUPERVISION.

J. Andrew Schuchardt

STATE OF HAWAII
DEPARTMENT OF TRANSPORTATION
HIGHWAYS DIVISION

GENERAL PLAN

INTERSTATE ROUTE H-1
PROJECT NO. I-HI-1(88):13

SCALE: 1"=300' DATE: July 17, 1970

SHEET No. 1 OF 1 SHEETS