FED. ROAD DIST. NO.	STATE	FED. AID PROJ. NO.	FISCAL YEAR	SHEET NO.	TOTAL SHEETS
HAWAII	HAW.	U-078-1(14)	1975	1	6

INDEX TO DRAWINGS

SHEET NO.	DESCRIPTION
1	TITLE SHEET
~~2-3~~	~~PILE LOAD TEST PLAN~~
2-3	PILE LOAD TEST PLAN
~~4-6~~	~~STANDARD DETAILS~~
4	BORING LOGS AND DETAILS
5-6	STANDARD DETAILS

STATE OF HAWAII

DEPARTMENT OF TRANSPORTATION
HIGHWAYS DIVISION

HONOLULU, HAWAII

"AS-BUILT"
PLANS FOR

PILE LOAD TEST

MOANALUA ROAD

PUULOA INTERCHANGE TO MIDDLE STREET

FEDERAL AID PROJECT NO. U-078-1(14)

DISTRICT OF HONOLULU
ISLAND OF OAHU

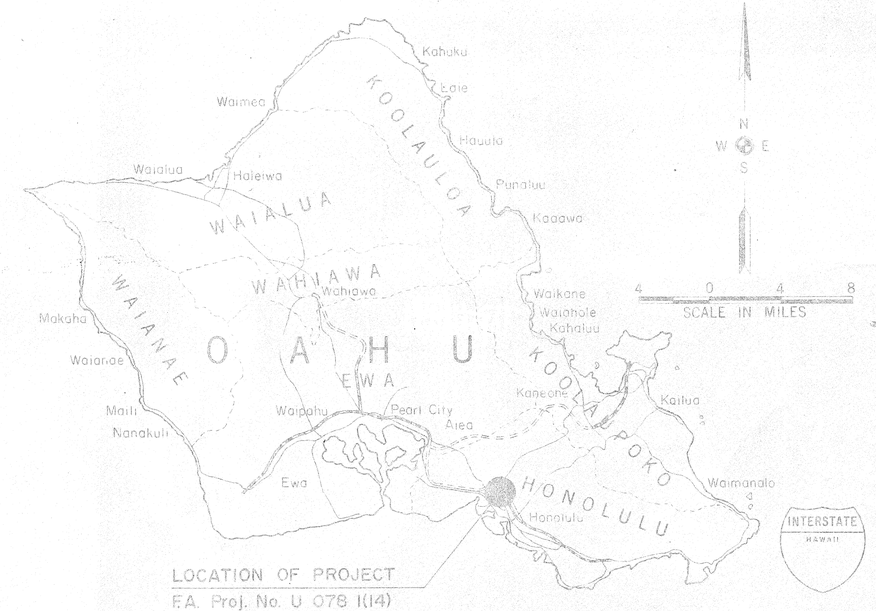

LOCATION OF PROJECT
F.A. Proj. No. U 078 1(14)

Federal Aid Interstate Projects Previously Constructed or Under Construction

ALL CHANGES MADE DURING CONSTRUCTION HAVE BEEN INCORPORATED ON THESE PLANS IN RED EXCEPT CHANGES IN THE ORIGINAL THEORETICAL QUANTITIES. FOR ACTUAL QUANTITIES, REFER TO PROJECT LEDGER AND/OR COMPUTATION BOOK.

Phil Almeastu — PROJECT ENGINEER
3/23/78 — DATE

LAYOUT PLAN
SCALE: 1"=300'

DEPARTMENT OF TRANSPORTATION FEDERAL HIGHWAY ADMINISTRATION	
APPROVED:	
DIVISION ENGINEER	DATE

DEPARTMENT OF TRANSPORTATION STATE OF HAWAII	
APPROVED:	
DIR. OF TRANSPORTATION	DATE

DESIGNED BY — P. S. & E. BY — PHONE — DATE