FED. ROAD DIST. NO.	STATE	FED. AID PROJ. NO.	FISCAL YEAR	SHEET NO.	TOTAL SHEETS
HAWAII	HAW.	I-H3-1(60)	1990	16	24

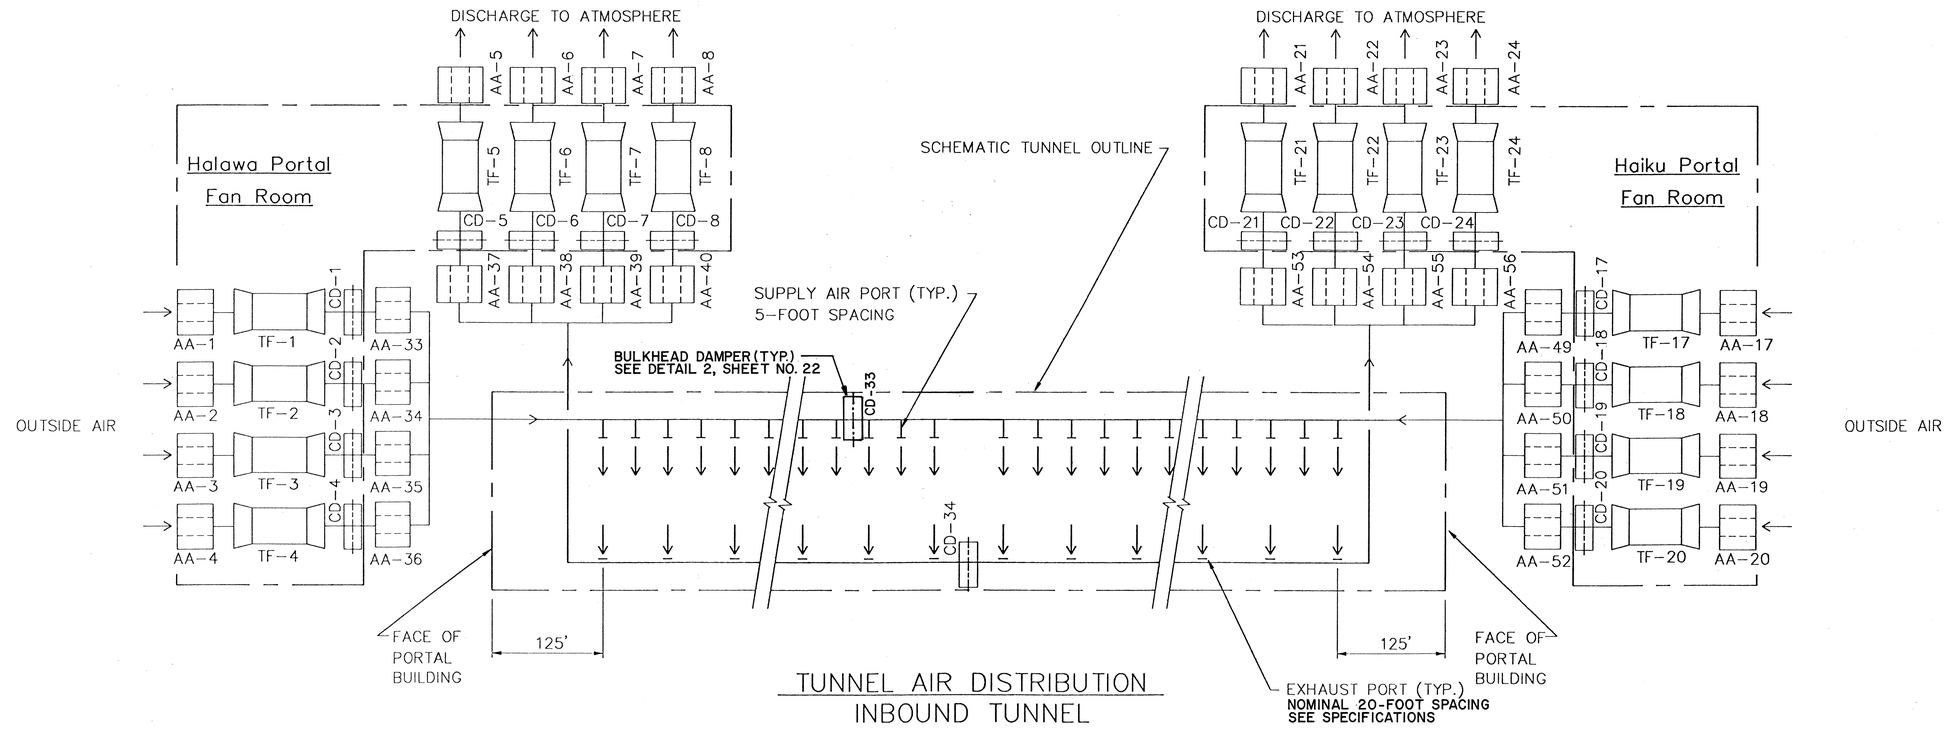

TUNNEL AIR DISTRIBUTION
INBOUND TUNNEL

NOTES

1. ALL PORT OPENINGS IN TUNNEL AIR DISTRIBUTION **WILL** HAVE BALANCING DEVICES OR DAMPERS.
2. SUPPLY AIR PORTS ARE LOCATED AT 5-FOOT SPACING ALONG TUNNEL WALL EXCEPT AT FIRE HOSE STATIONS.

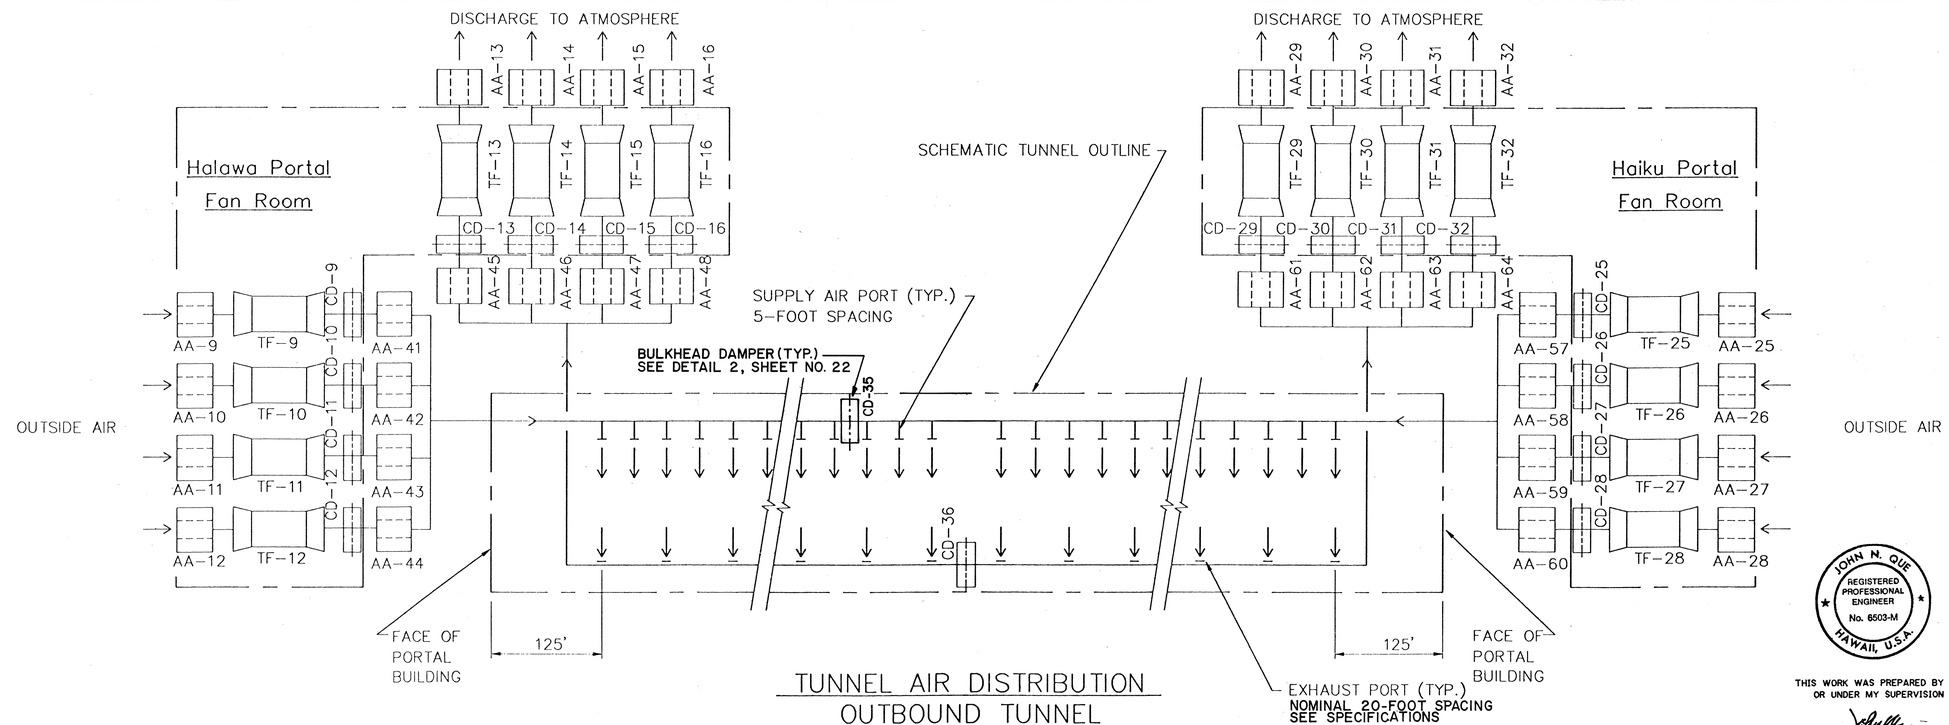

TUNNEL AIR DISTRIBUTION
OUTBOUND TUNNEL

ORIGINAL PLAN		DATE
SURVEY PLOTTED BY	M. SOPER	11/15/88
DRAWN BY		
TRACED BY	R. MATRISIAN	10/21/88
DESIGNED BY		
QUANTITIES BY		1/13/89
CHECKED BY	J. QUE	
NOTE BOOK		
No.		

JOHN N. QUE
REGISTERED PROFESSIONAL ENGINEER
No. 6503-M
HAWAII, U.S.A.

THIS WORK WAS PREPARED BY ME OR UNDER MY SUPERVISION

DATE	REVISION

STATE OF HAWAII
DEPARTMENT OF TRANSPORTATION
HIGHWAYS DIVISION

TUNNEL VENTILATION AIRFLOW DIAGRAM

F & I VENTILATION FANS

INTERSTATE ROUTE H-3

F.A.I. PROJ. NO. I-H3-1(60)

SCALE: NONE DATE: NOV 1989

SHEET NO. 16 OF 24 SHEETS