FED. ROAD DIST. NO.	STATE	PROJ. NO.	FISCAL YEAR	SHEET NO.	TOTAL SHEETS
HAWAII	HAW.	I-H3-1(68)	1994	11	470

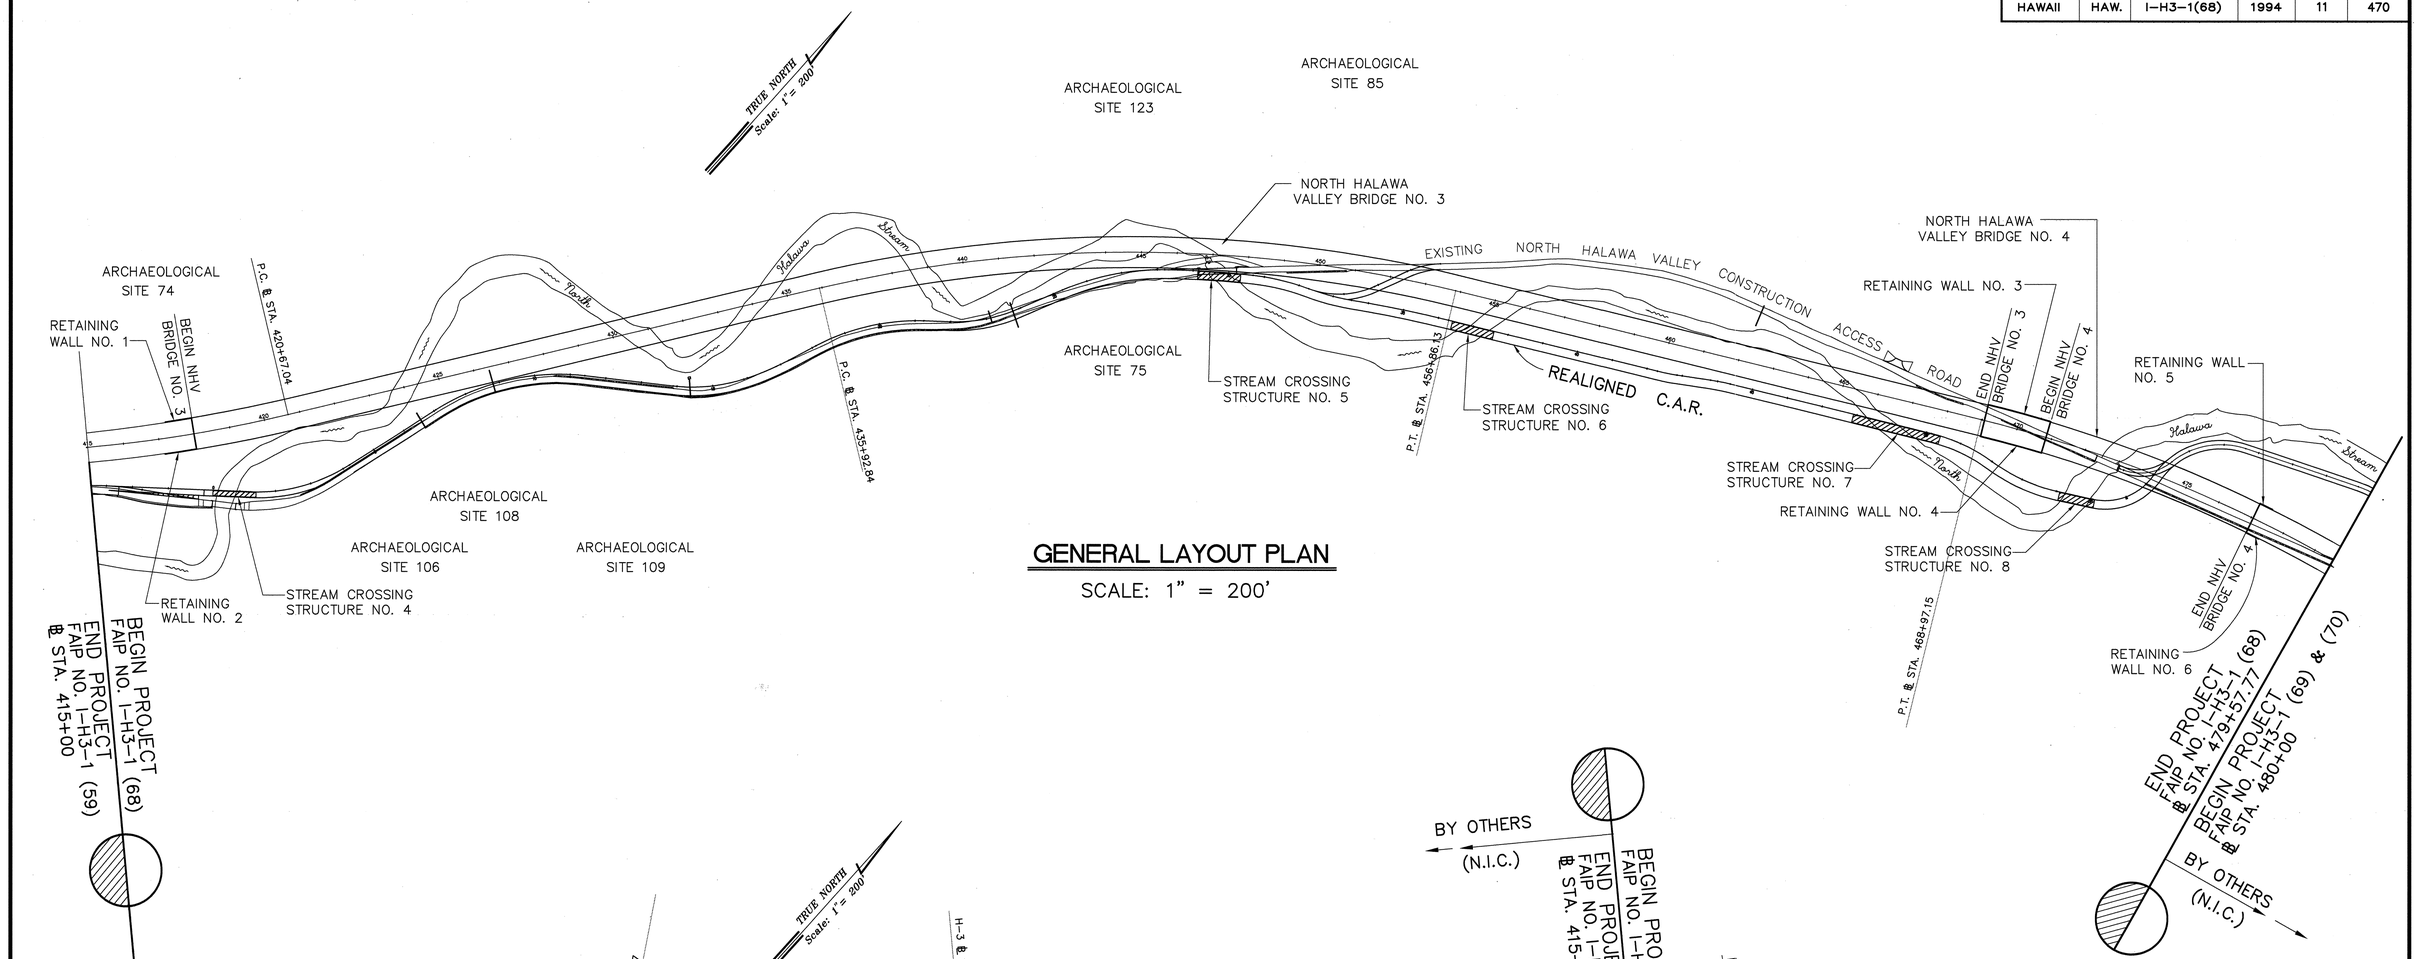

GENERAL LAYOUT PLAN

SCALE: 1" = 200'

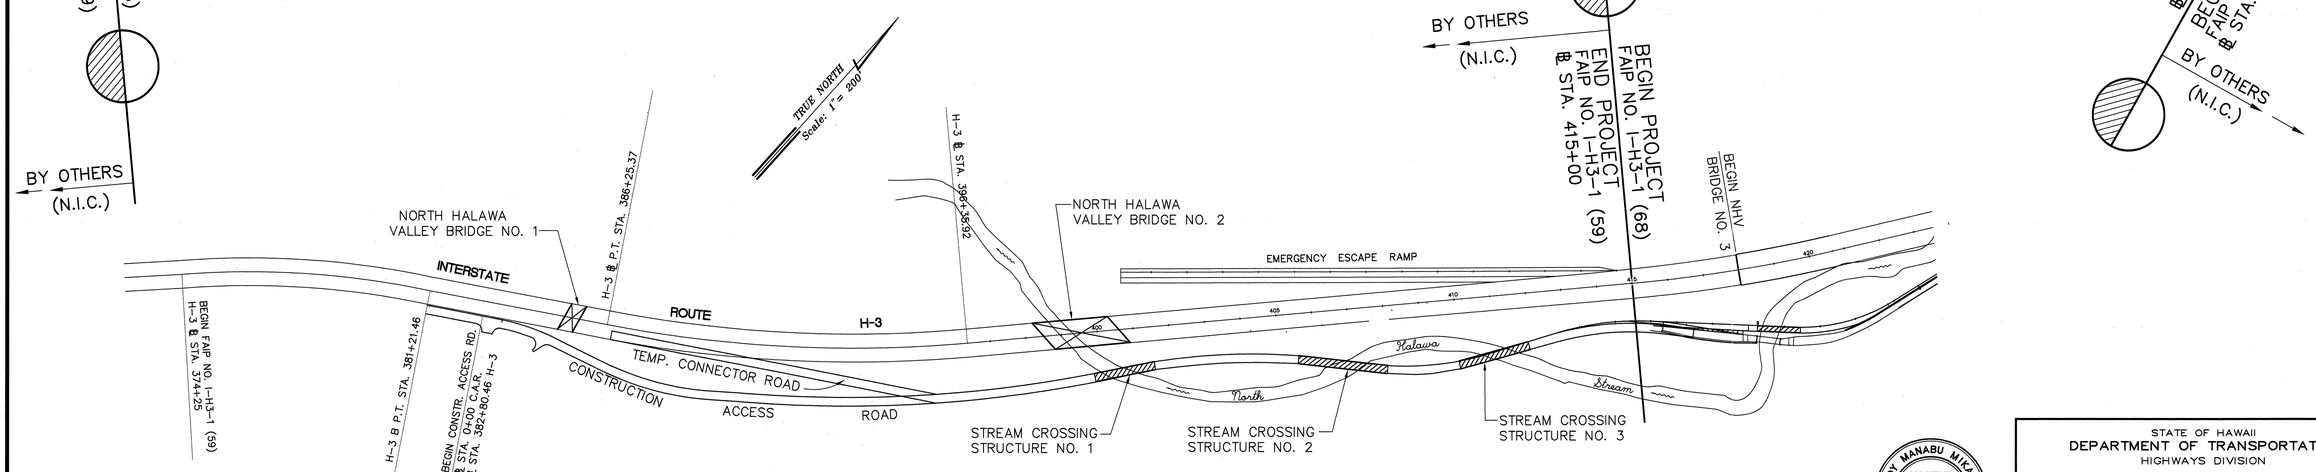

GENERAL LAYOUT PLAN

SCALE: 1" = 200'

ORIGINAL PLAN	SURVEY PLOTTED BY	DATE
	DRAWN BY	
	TRACED BY	
NOTE BOOK	DESIGNED BY	
	QUANTITIES BY	
No.	CHECKED BY	

ROTATED: 37° 38' 23"
BASE PT. 0.0

ROY MANABU MIKAMI
REGISTERED PROFESSIONAL ENGINEER
NO. 1595-C
HAWAII, U.S.A.

THIS WORK WAS PREPARED BY ME OR UNDER MY SUPERVISION

ParEn, Inc.
dba PARK ENGINEERING

STATE OF HAWAII
DEPARTMENT OF TRANSPORTATION
HIGHWAYS DIVISION

GENERAL LAYOUT PLAN

INTERSTATE ROUTE H-3
North Halawa Valley Highway, Unit I, Phase IB
F.A.I. PROJECT NO. I-H3-(68)

SCALE: AS NOTED DATE: MAR. 1994

SHEET No. C1 OF 44 SHEETS

LB: STATE\DOT\I-3\H3030\
GENLAY 3/19/94 RSO