FED. ROAD DIST. NO.	STATE	FED. AID PROJ. NO.	FISCAL YEAR	SHEET NO.	TOTAL SHEETS
HAWAII	HAW.	I-H3-1(31), UNIT 2	1983	1	3

INDEX TO DRAWINGS

SHEET NO.	DESCRIPTION
1	TITLE SHEET
2 - 3	PLAN, SCHEDULE & GENERAL NOTES

STATE OF HAWAII

DEPARTMENT OF TRANSPORTATION

HIGHWAYS DIVISION

HONOLULU, HAWAII

PLANS FOR

SUBSTRATA INVESTIGATION

INTERSTATE ROUTE H-3

HALAWA INTERCHANGE TO HALEKOU INTERCHANGE
HALAWA VIADUCT SECTION

FEDERAL AID INTERSTATE PROJECT NO. I-H3-1(31), UNIT 2

DISTRICT OF EWA
ISLAND OF OAHU

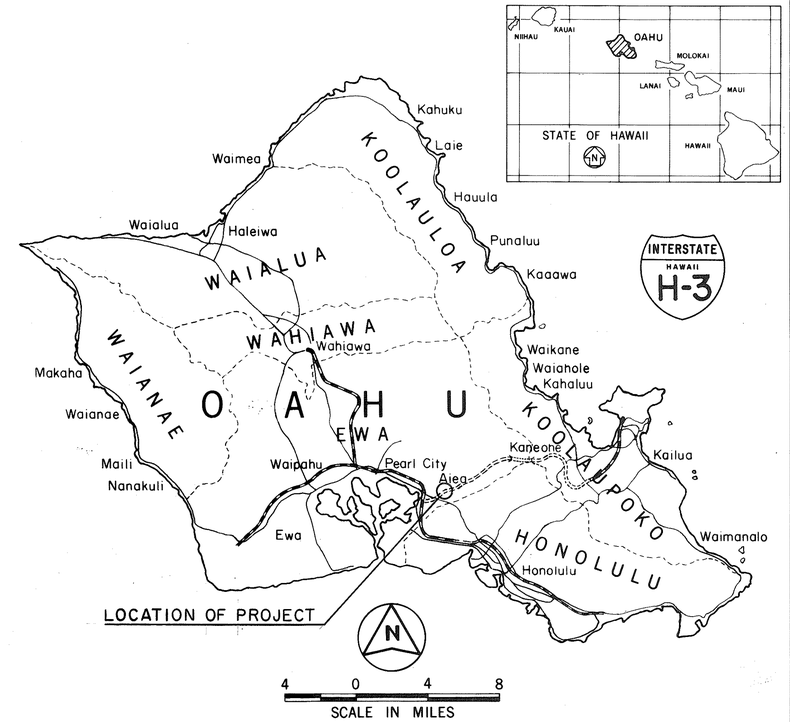

FEDERAL AID INTERSTATE PROJECTS PREVIOUSLY CONSTRUCTED OR UNDER CONSTRUCTION

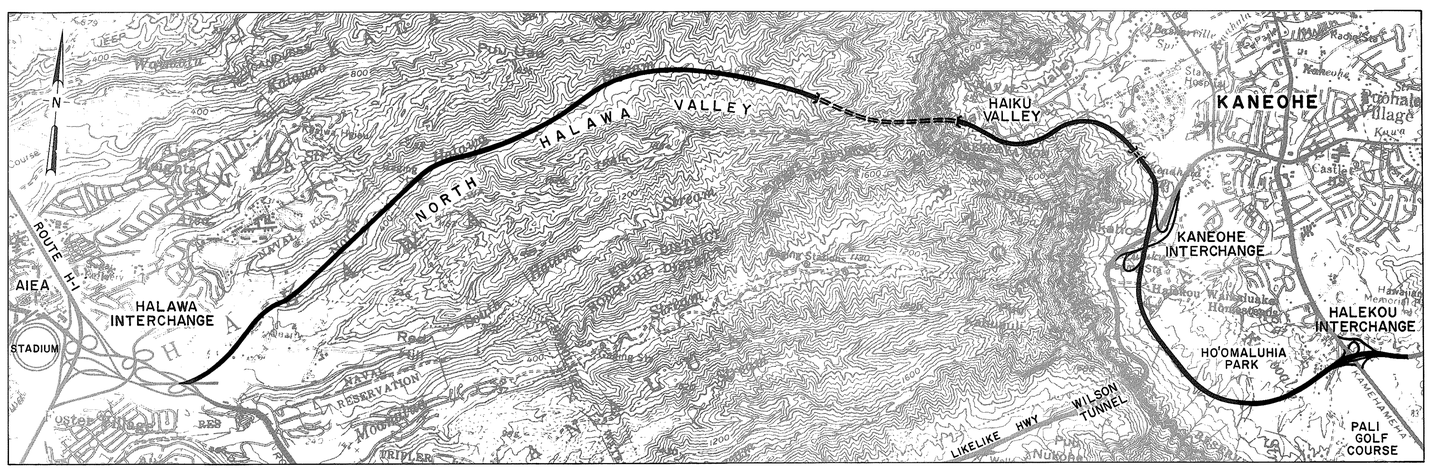

LAYOUT PLAN

HWY-T	Ronald Tsuzuki	548-2456	Apr., 1983
DESIGNED BY	P. S. & E. BY	PHONE	DATE

DEPARTMENT OF TRANSPORTATION
STATE OF HAWAII

APPROVED:

R Higashionna — May 11, 83

DIR. OF TRANSPORTATION — DATE