

FED. ROAD DIST. NO.	STATE	FED. AID PROJ. NO.	FISCAL YEAR	SHEET NO.	TOTAL SHEETS
HAWAII	HAW	18-B	1936	3	39


NOTE:
All existing buildings, fences and other structures etc., on the R.W. shall be demolished and removed by the contractor and disposed of as directed under the item clearing and grubbing unless removed by their owners.

± CURVE DATA


Δ = 8°43'
D = 1°00'
R = 5729.65
T = 436.68
L = 871.68
S.E. = 0.025

PLAN
DESIGNED BY
CHECKED BY
NOTED BY
DATE
NO.

PROFILE
DESIGNED BY
CHECKED BY
NOTED BY
DATE
NO.

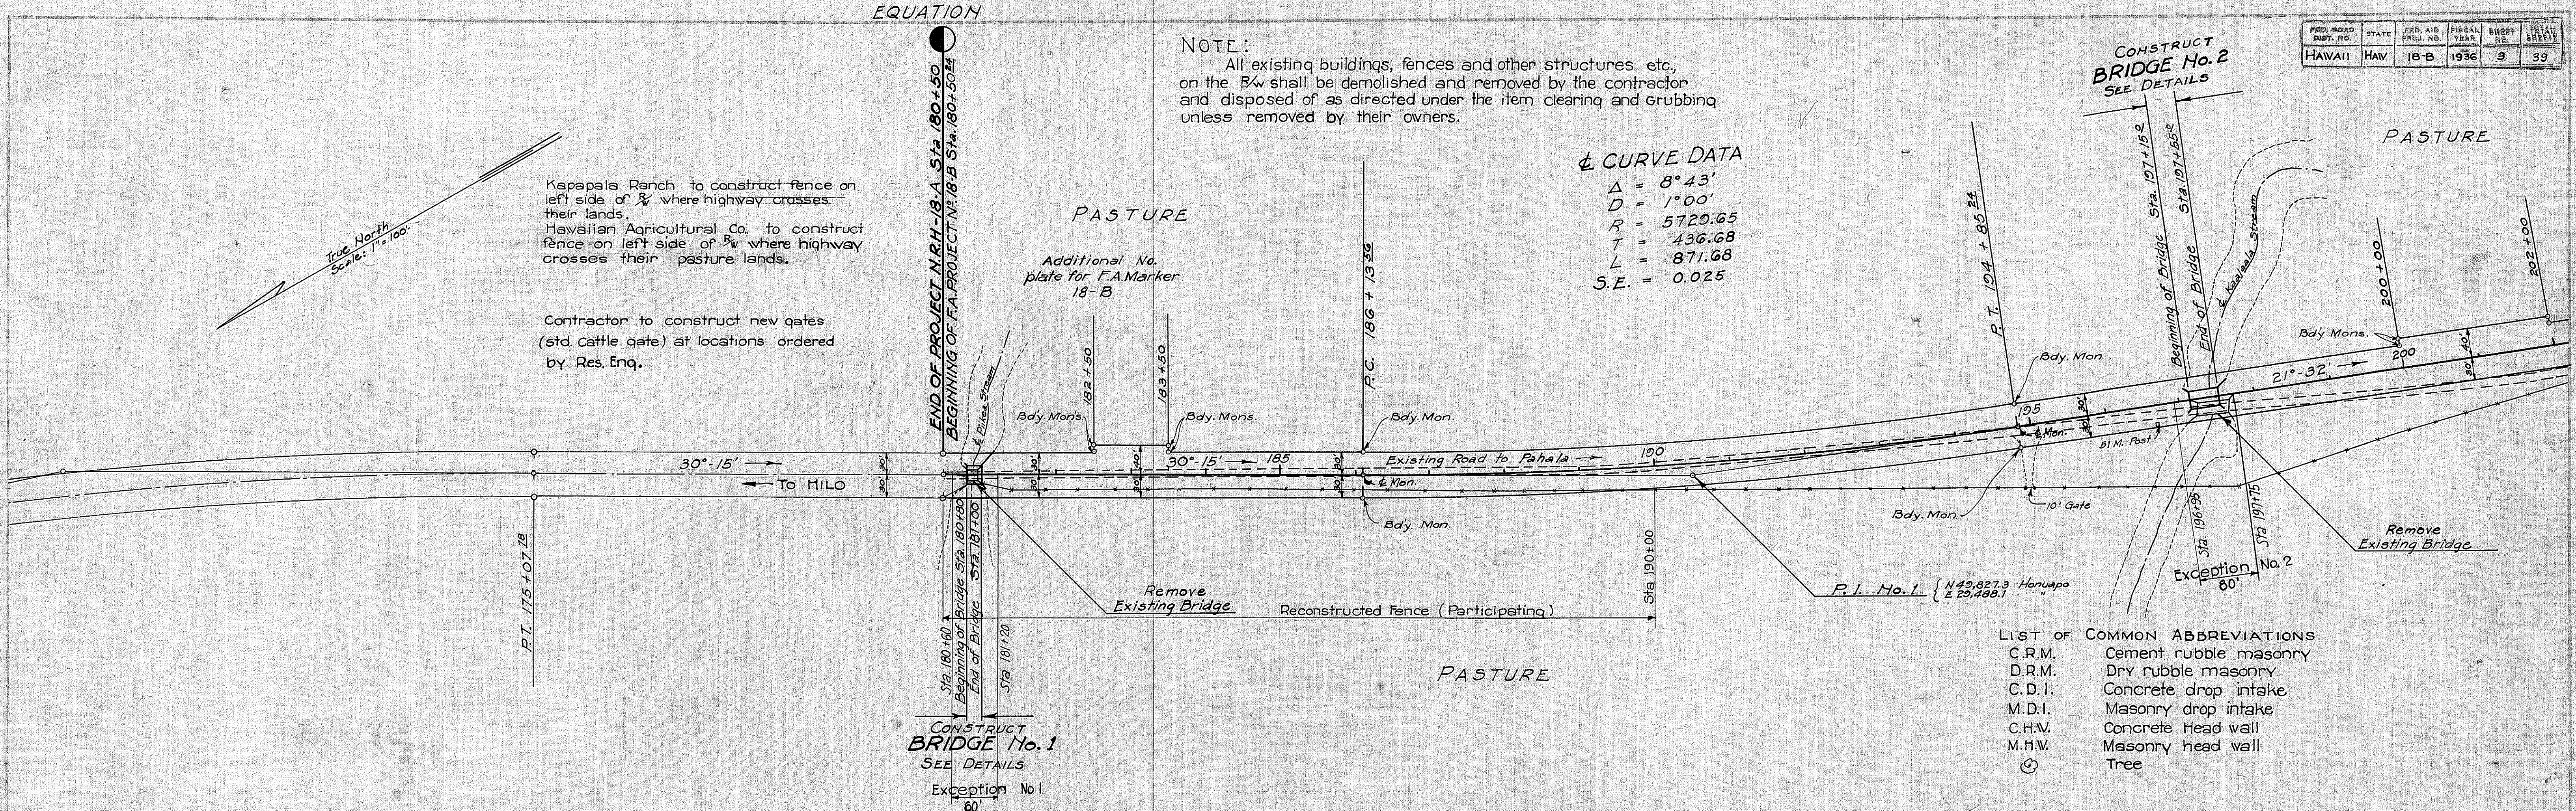


- LIST OF COMMON ABBREVIATIONS
- C.R.M. Cement rubble masonry
 - D.R.M. Dry rubble masonry
 - C.D.I. Concrete drop intake
 - M.D.I. Masonry drop intake
 - C.H.W. Concrete head wall
 - M.H.W. Masonry head wall
 - Tree

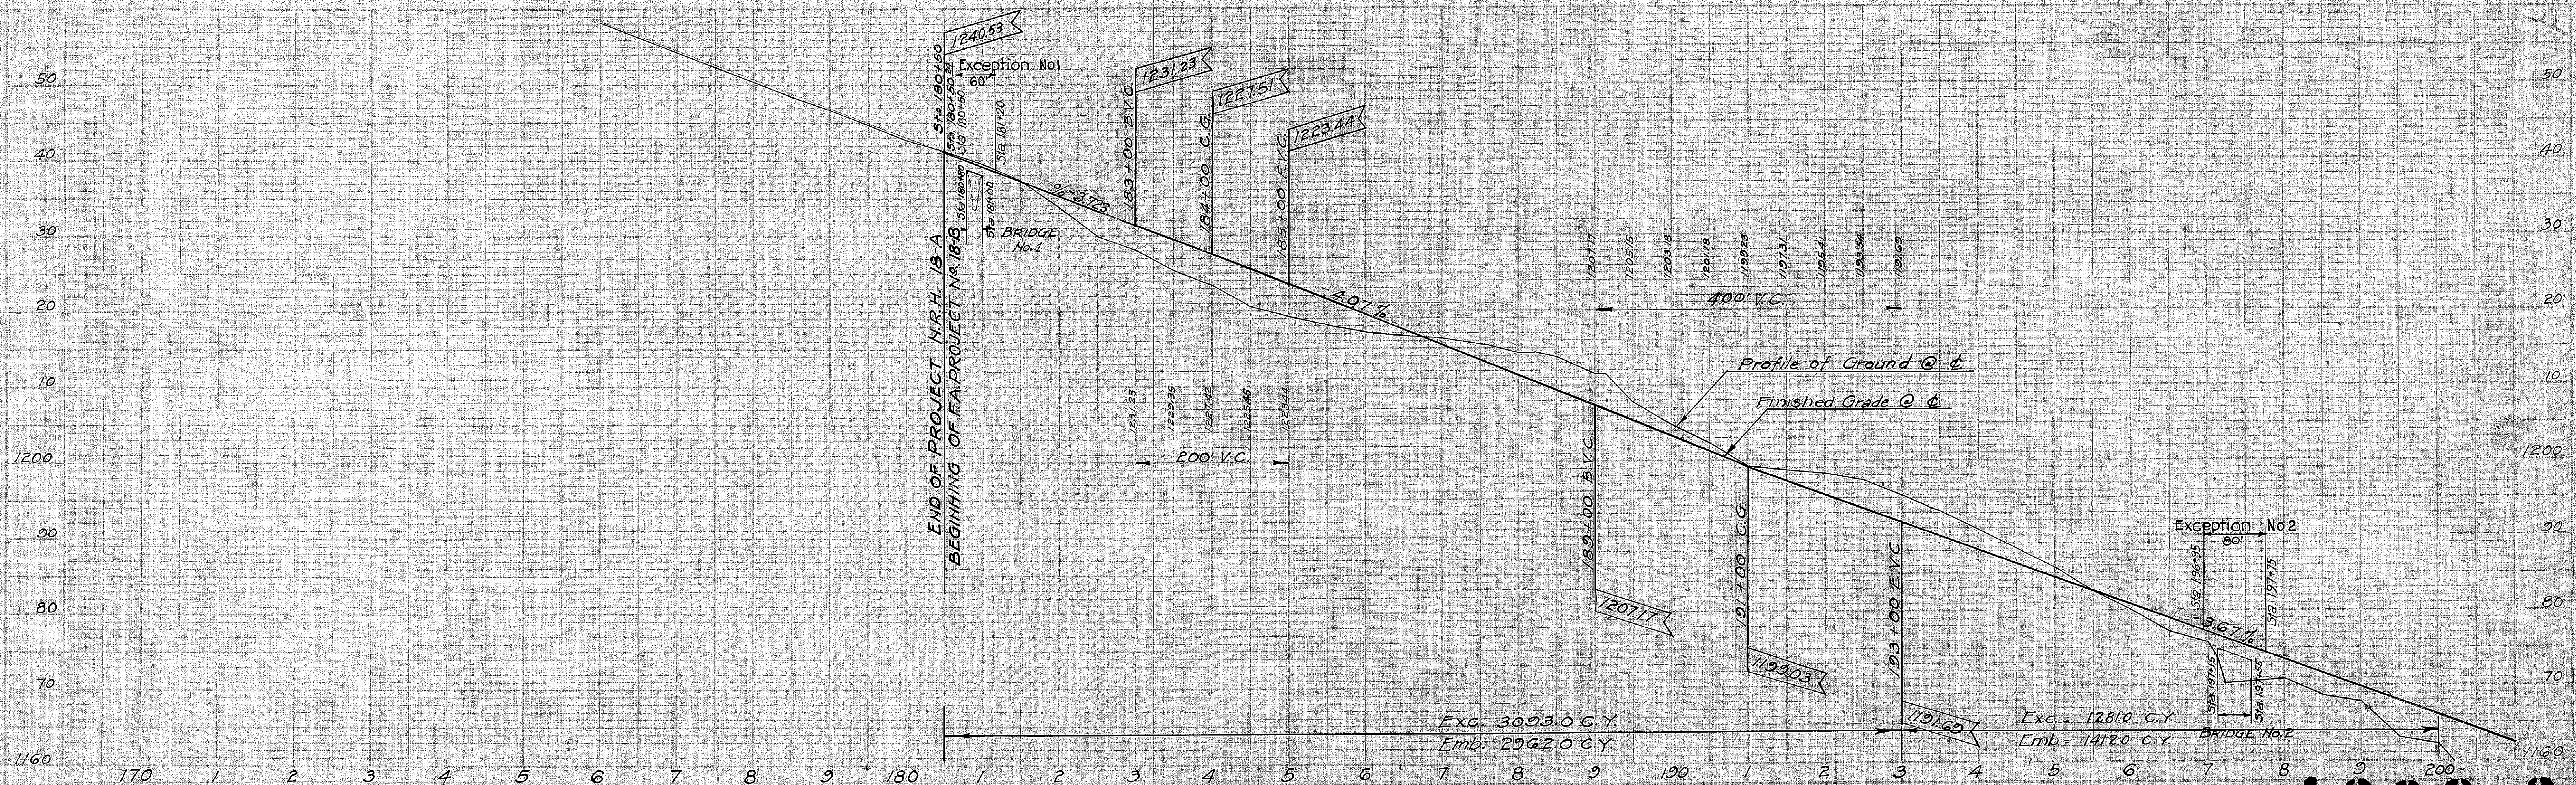


4386.3

DATE: 9/24/36
 DRAWN BY: GIBBERT, K. K.
 CHECKED BY: GIBBERT, K. K.
 NO. OF SHEETS: 39

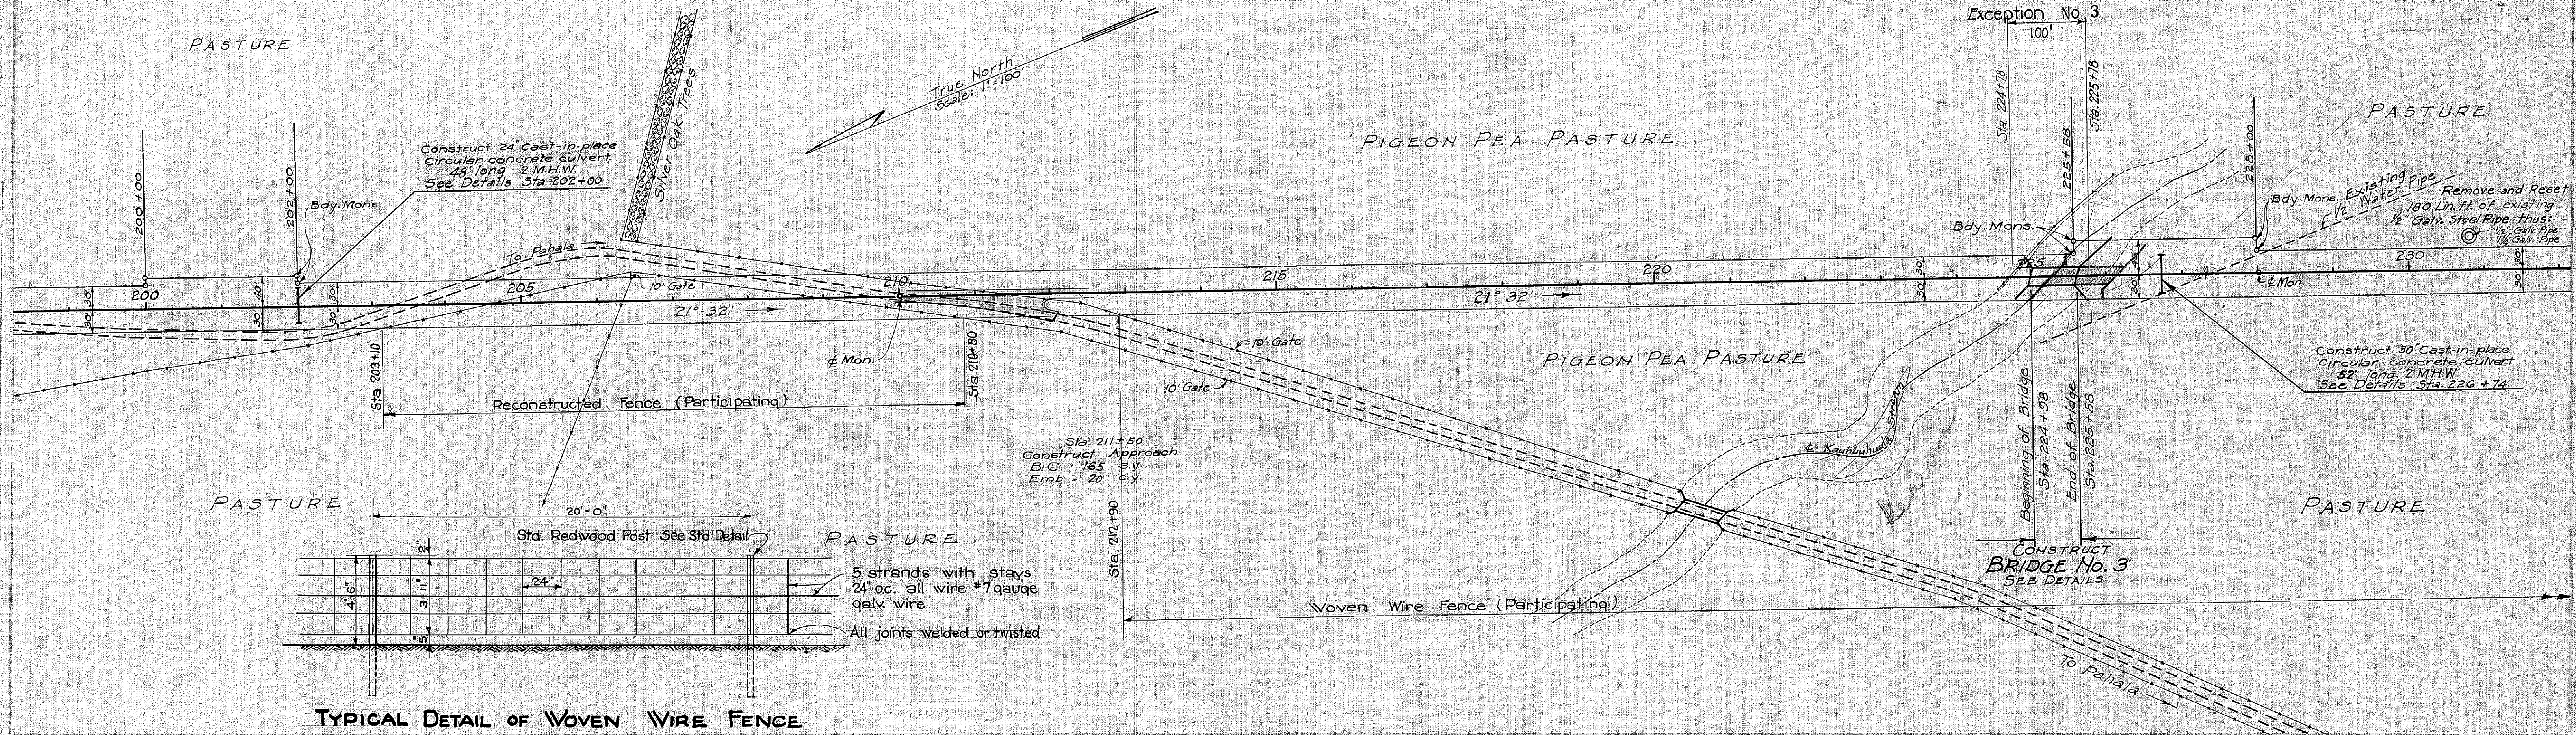


TYPICAL DETAIL OF WOVEN WIRE FENCE

DATE: 9/24/36
 DRAWN BY: R. K. K. & D. K. K.
 CHECKED BY: R. K. K. & D. K. K.
 NO. OF SHEETS: 39

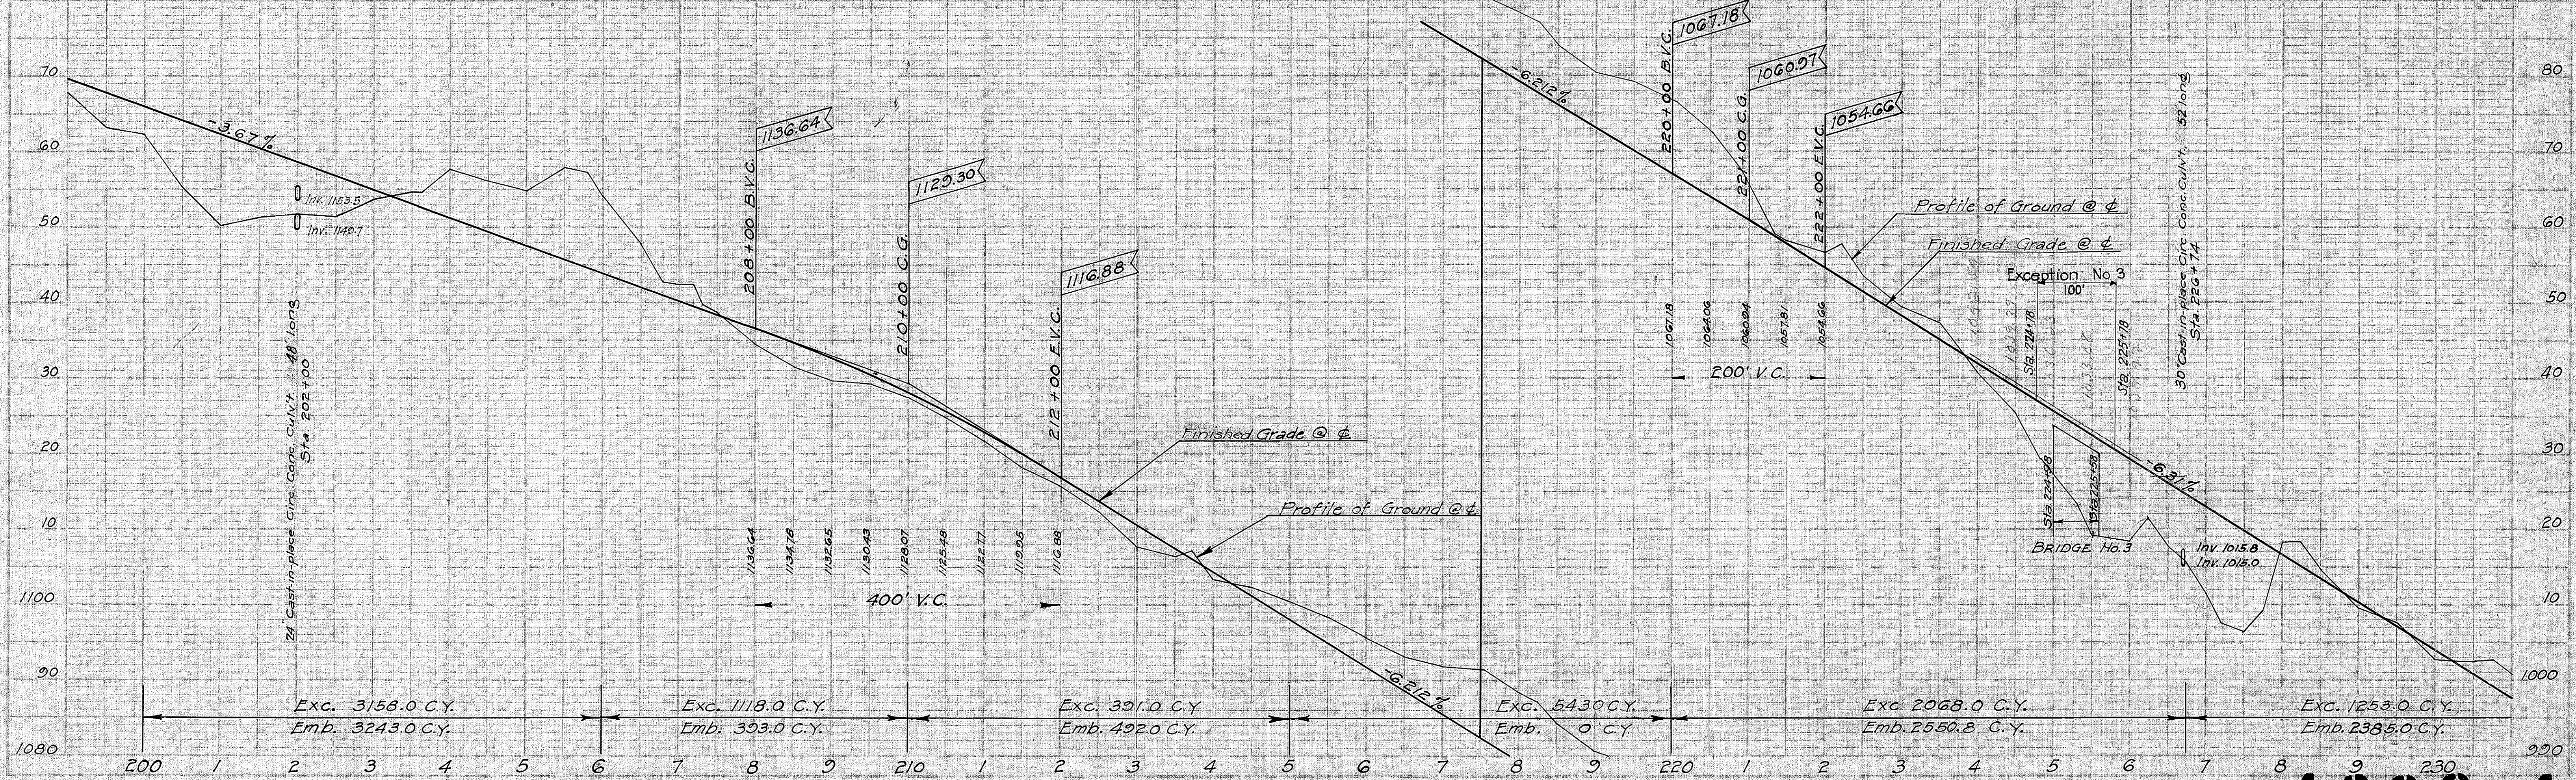


DATE
Sep. 36
DRAWN
SILBERT K. KATANI
CHECKED
NOTE BOOK
NO. OF WAY CHECKED


DATE
R. K. Kani, S. D. Kani, Sep. 36
DRAWN
SILBERT K. KATANI
CHECKED
NOTE BOOK
NO. OF WAY CHECKED

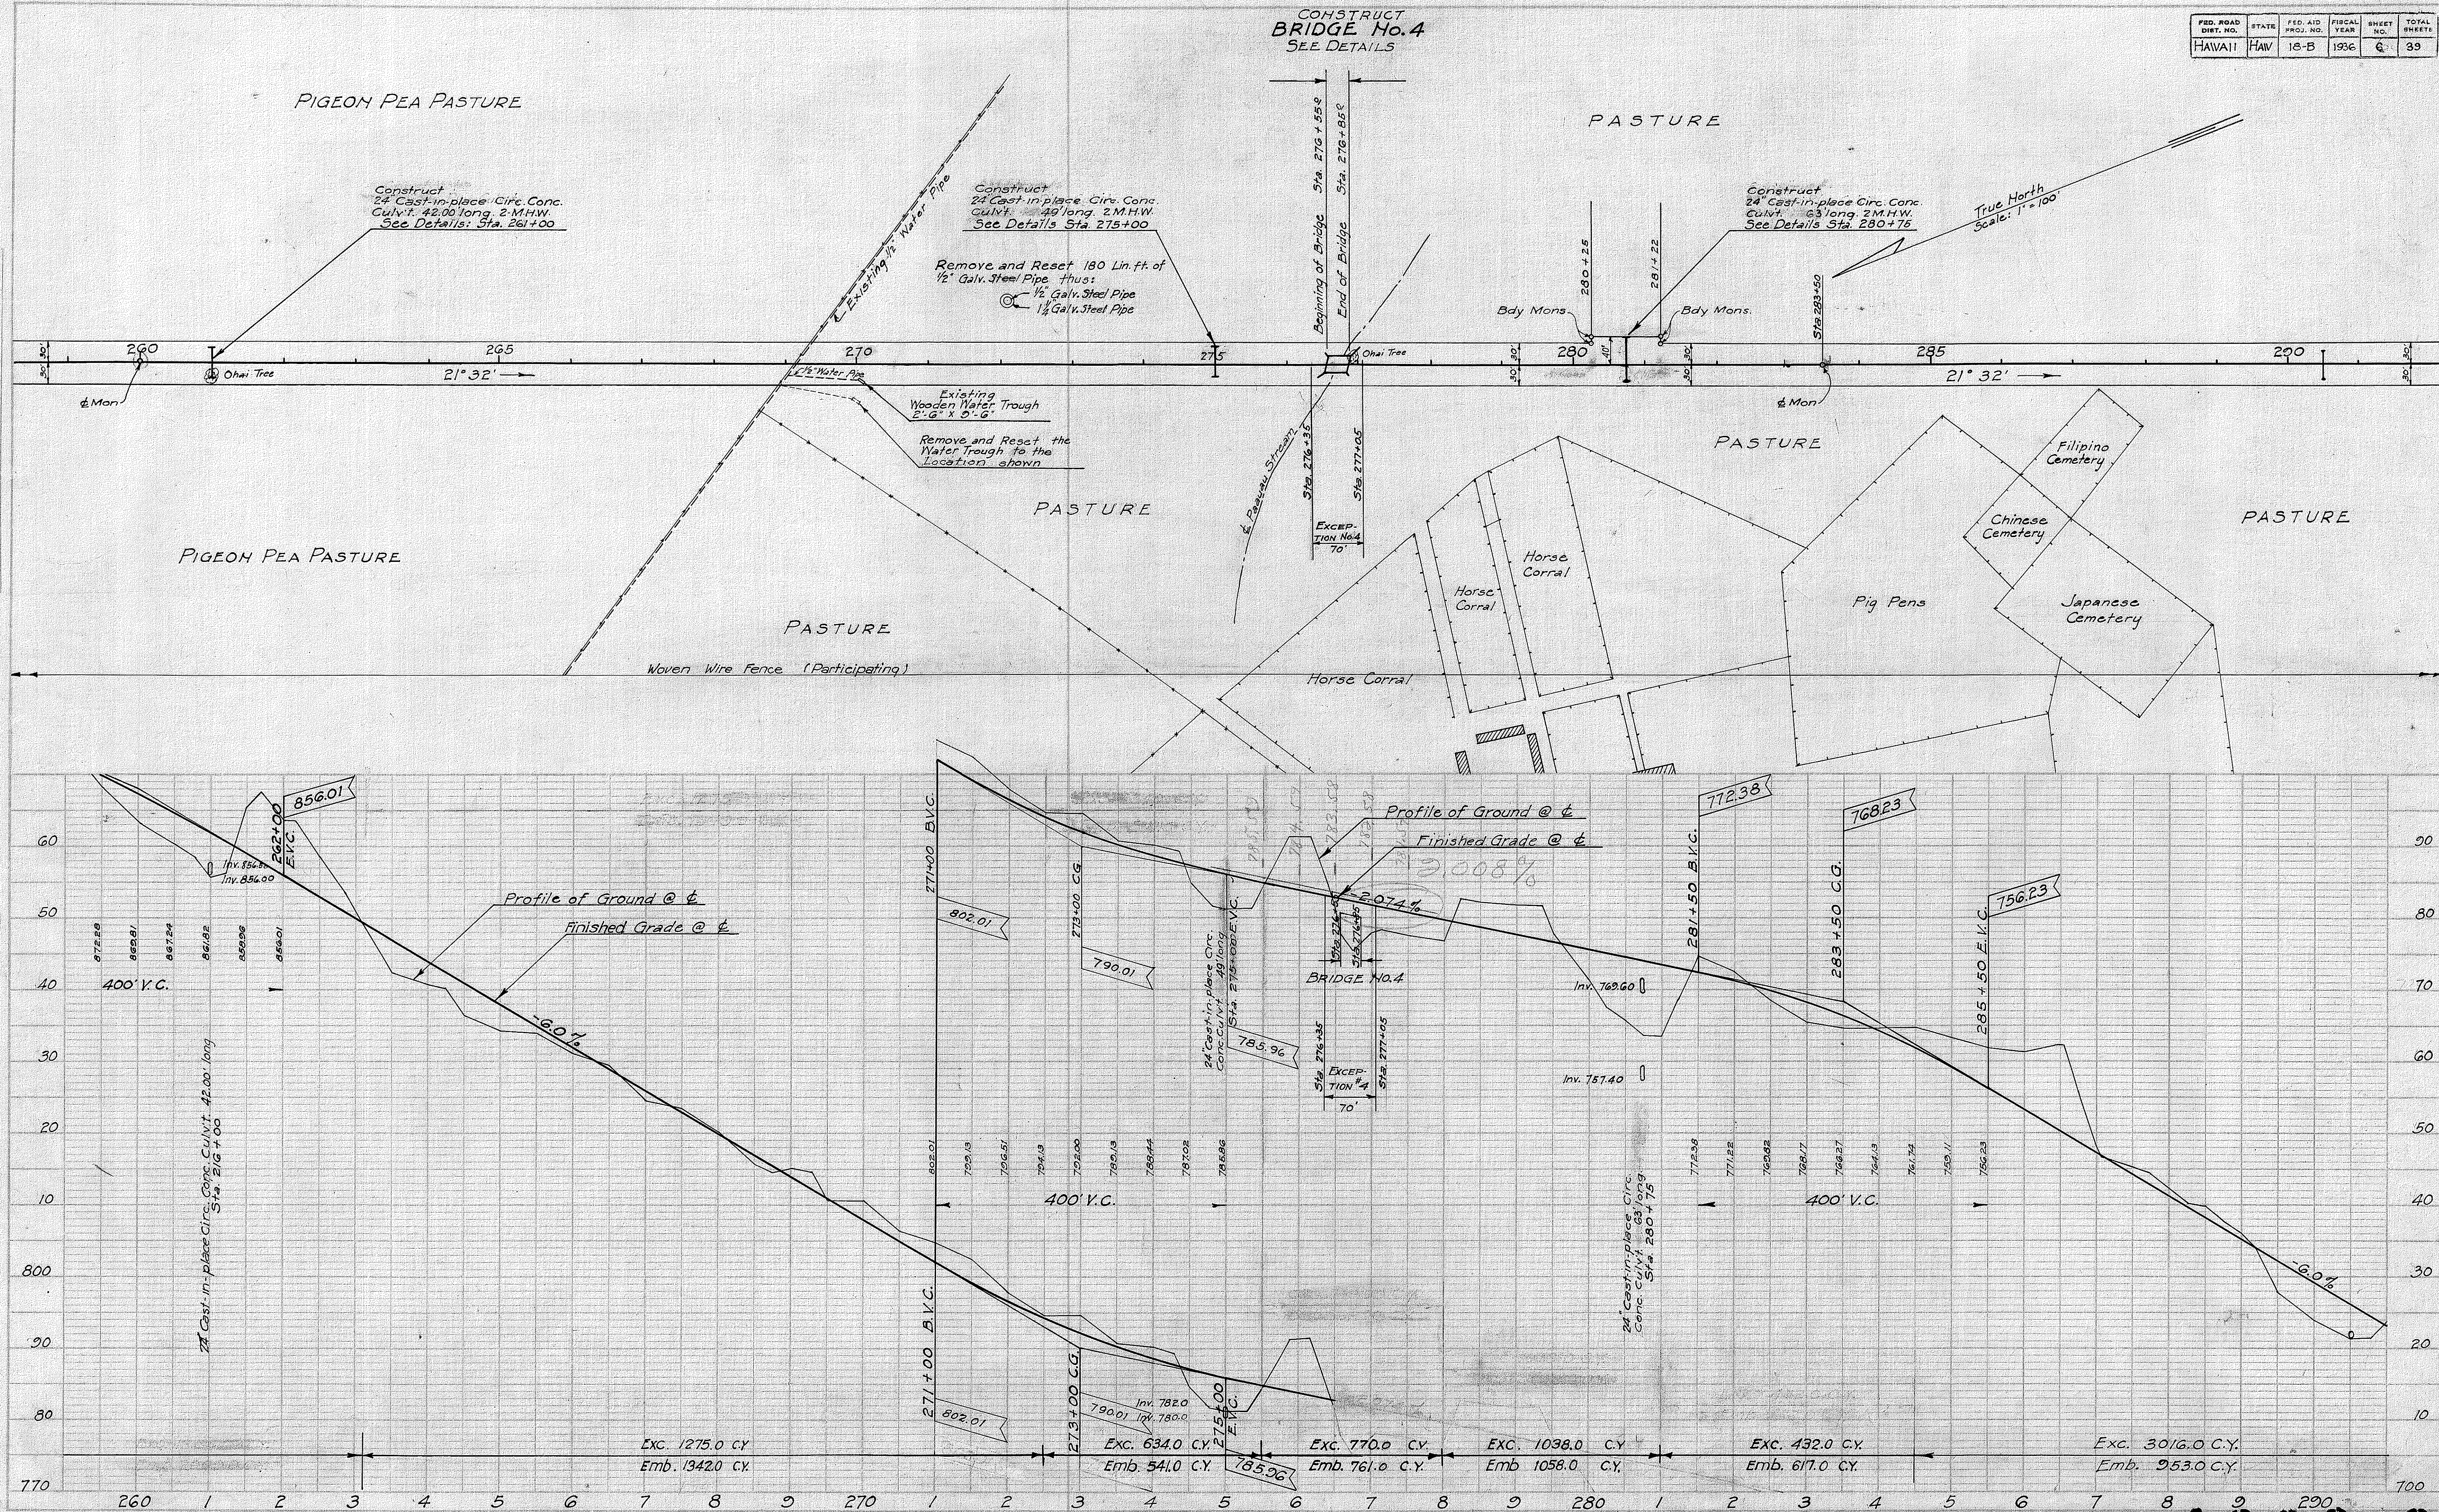

PLAN
 SURVEYED BY
 GILBERT IRABARAKE
 DATE
 SEP. 36
 NOTE BOOK ALLOCATION CHECKED
 BY
 GILBERT IRABARAKE
 DATE
 SEP. 36
 NO. OF V.M. CHECKED
 BY
 GILBERT IRABARAKE
 DATE
 SEP. 36

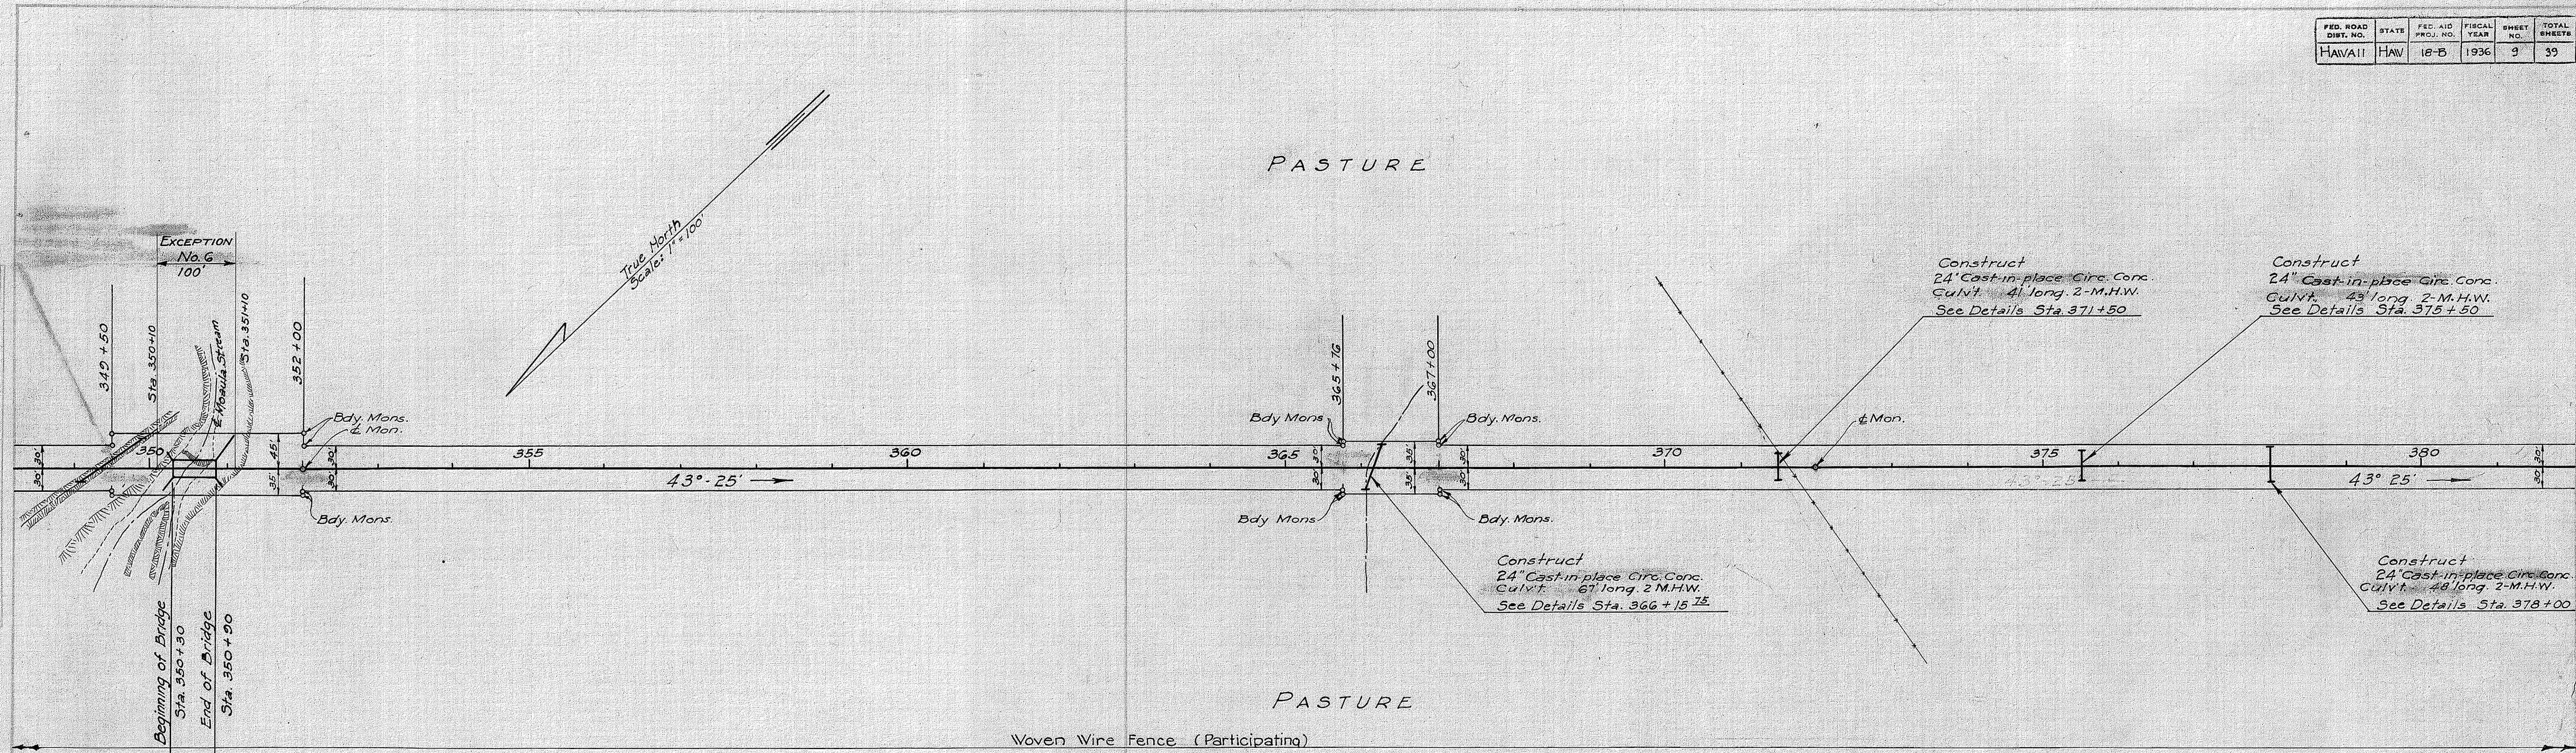


PROFILE
 SURVEYED BY
 K. KATANI & D. KALIMAI
 DATE
 SEP. 36
 NOTE BOOK ALLOCATION CHECKED
 BY
 K. KATANI & D. KALIMAI
 DATE
 SEP. 36
 NO. OF V.M. CHECKED
 BY
 K. KATANI & D. KALIMAI
 DATE
 SEP. 36

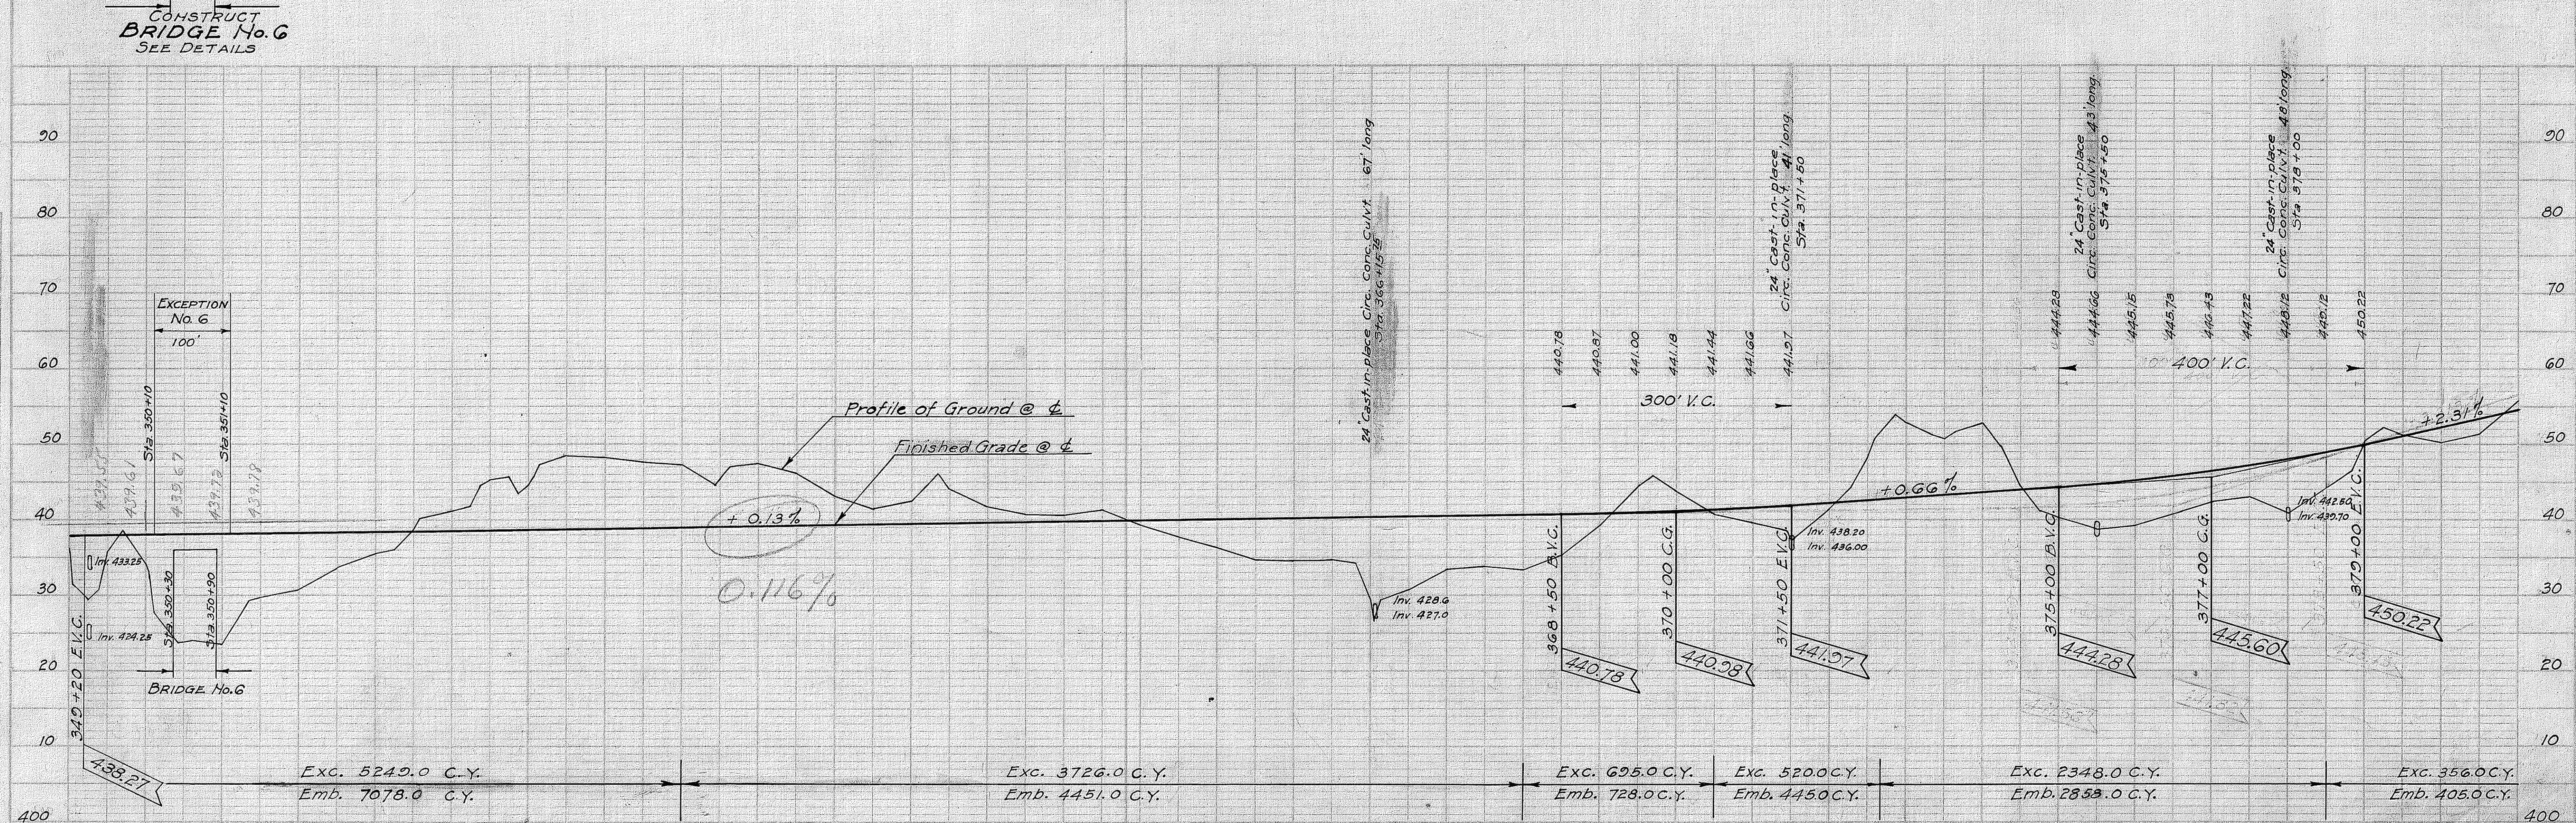


4386.9

FED. ROAD DIST. NO.	STATE	FED. AID PROJ. NO.	FISCAL YEAR	SHEET NO.	TOTAL SHEETS
HAWAII	HAW	18-B	1936	10	39

DATE	BY	CHKD.	APP'D.
SEP. 26	SAUBERT	KATASHKE	
NO.			

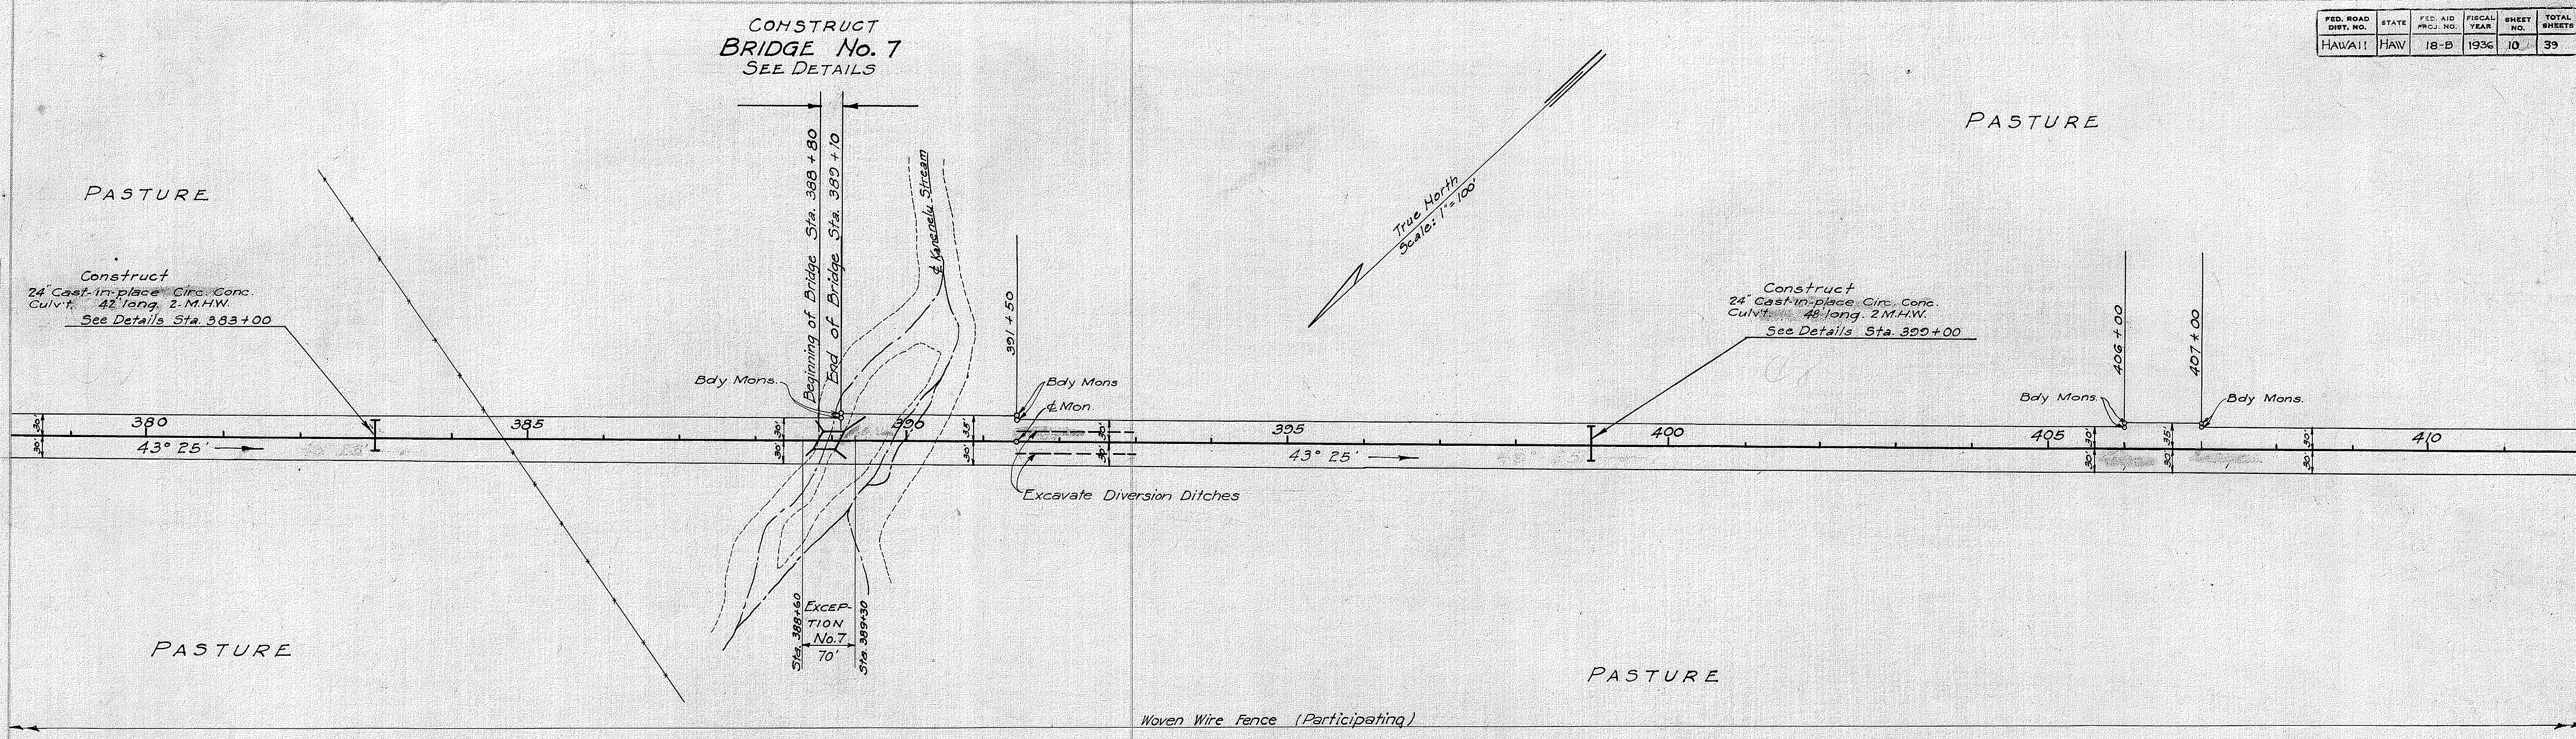

DATE	BY	CHKD.	APP'D.
SEP. 26	SAUBERT	KATASHKE	
NO.			

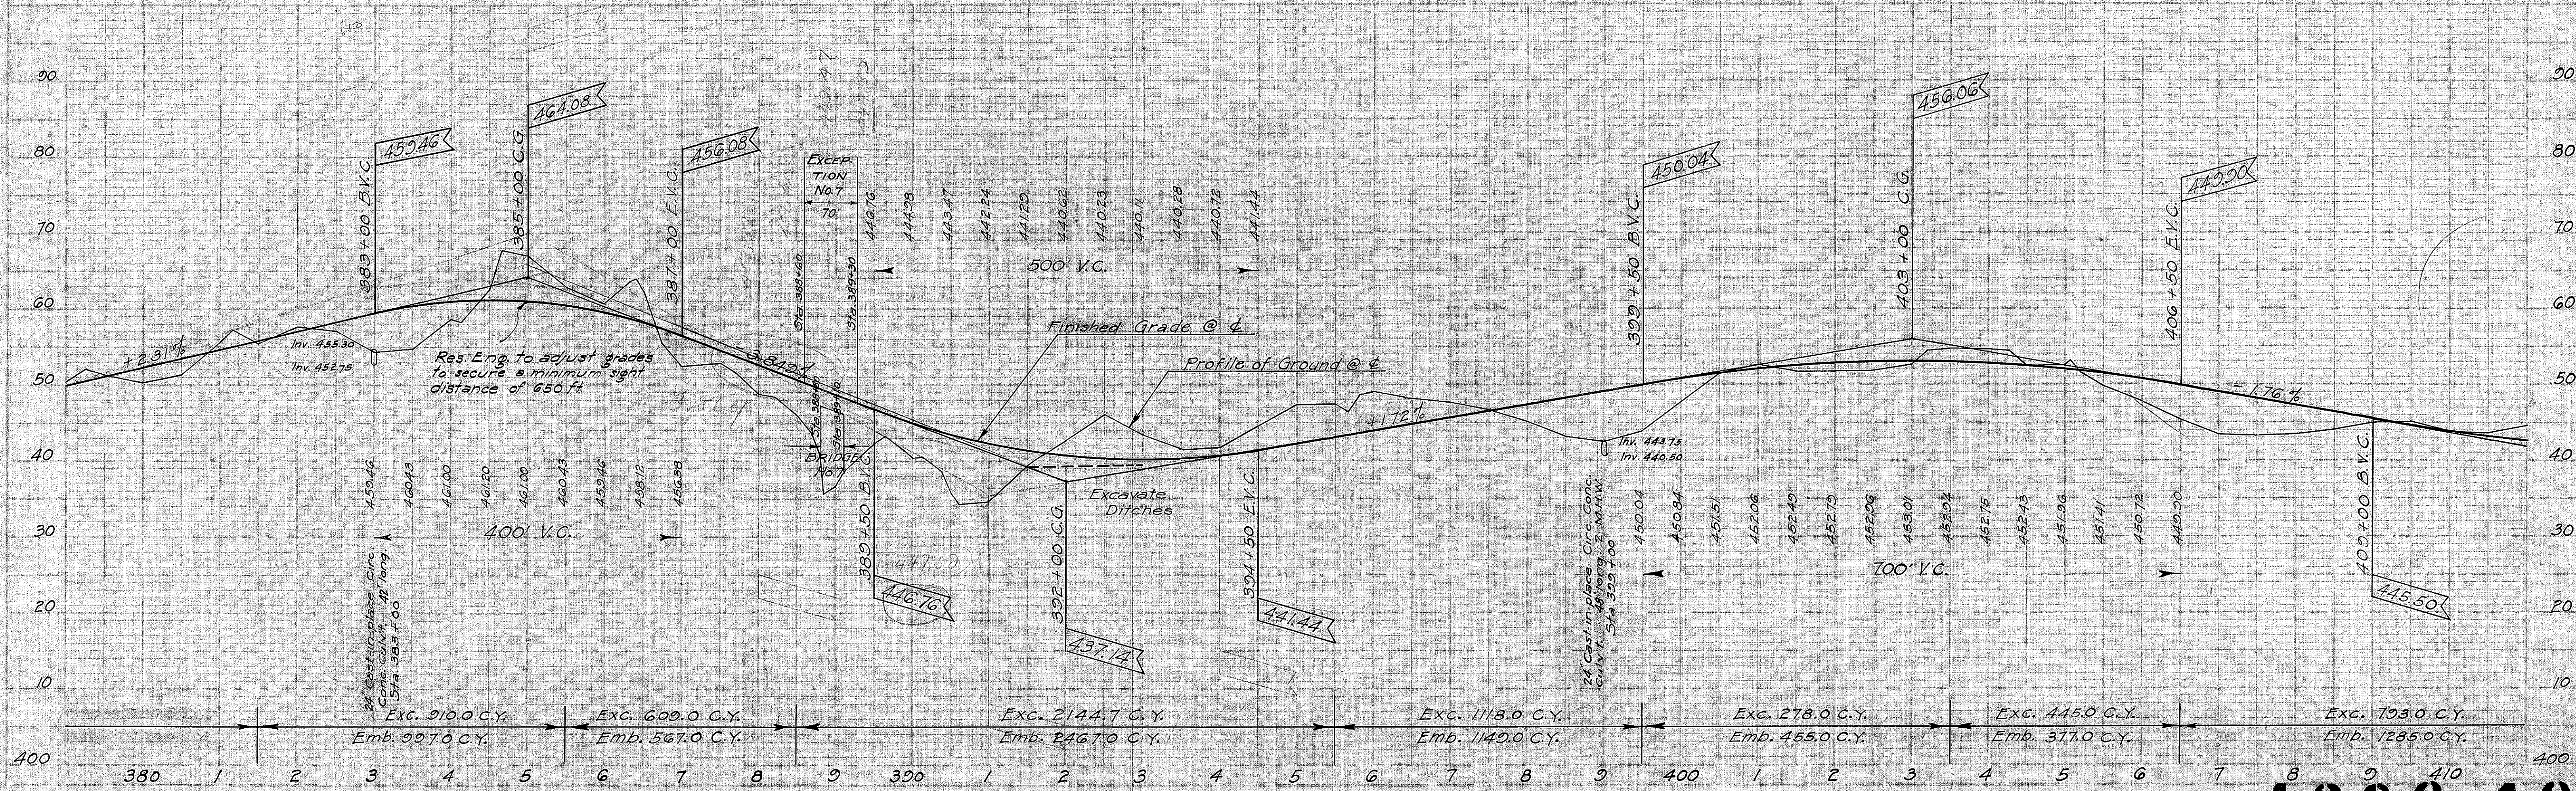


4386.10

FED. ROAD DIST. NO.	STATE	FED. AID PROJ. NO.	FISCAL YEAR	SHEET NO.	TOTAL SHEETS
HAWAII	HAW	18-B	1936	11	39

DATE	3/1/36
BY	Gibert Kabalake
CHECKED	
APPROVED	
NOTED	
DATE	3/1/36
BY	
CHECKED	
APPROVED	
NOTED	

DATE	3/1/36
BY	R. K. K. & D. K. K.
CHECKED	
APPROVED	
NOTED	
DATE	3/1/36
BY	
CHECKED	
APPROVED	
NOTED	

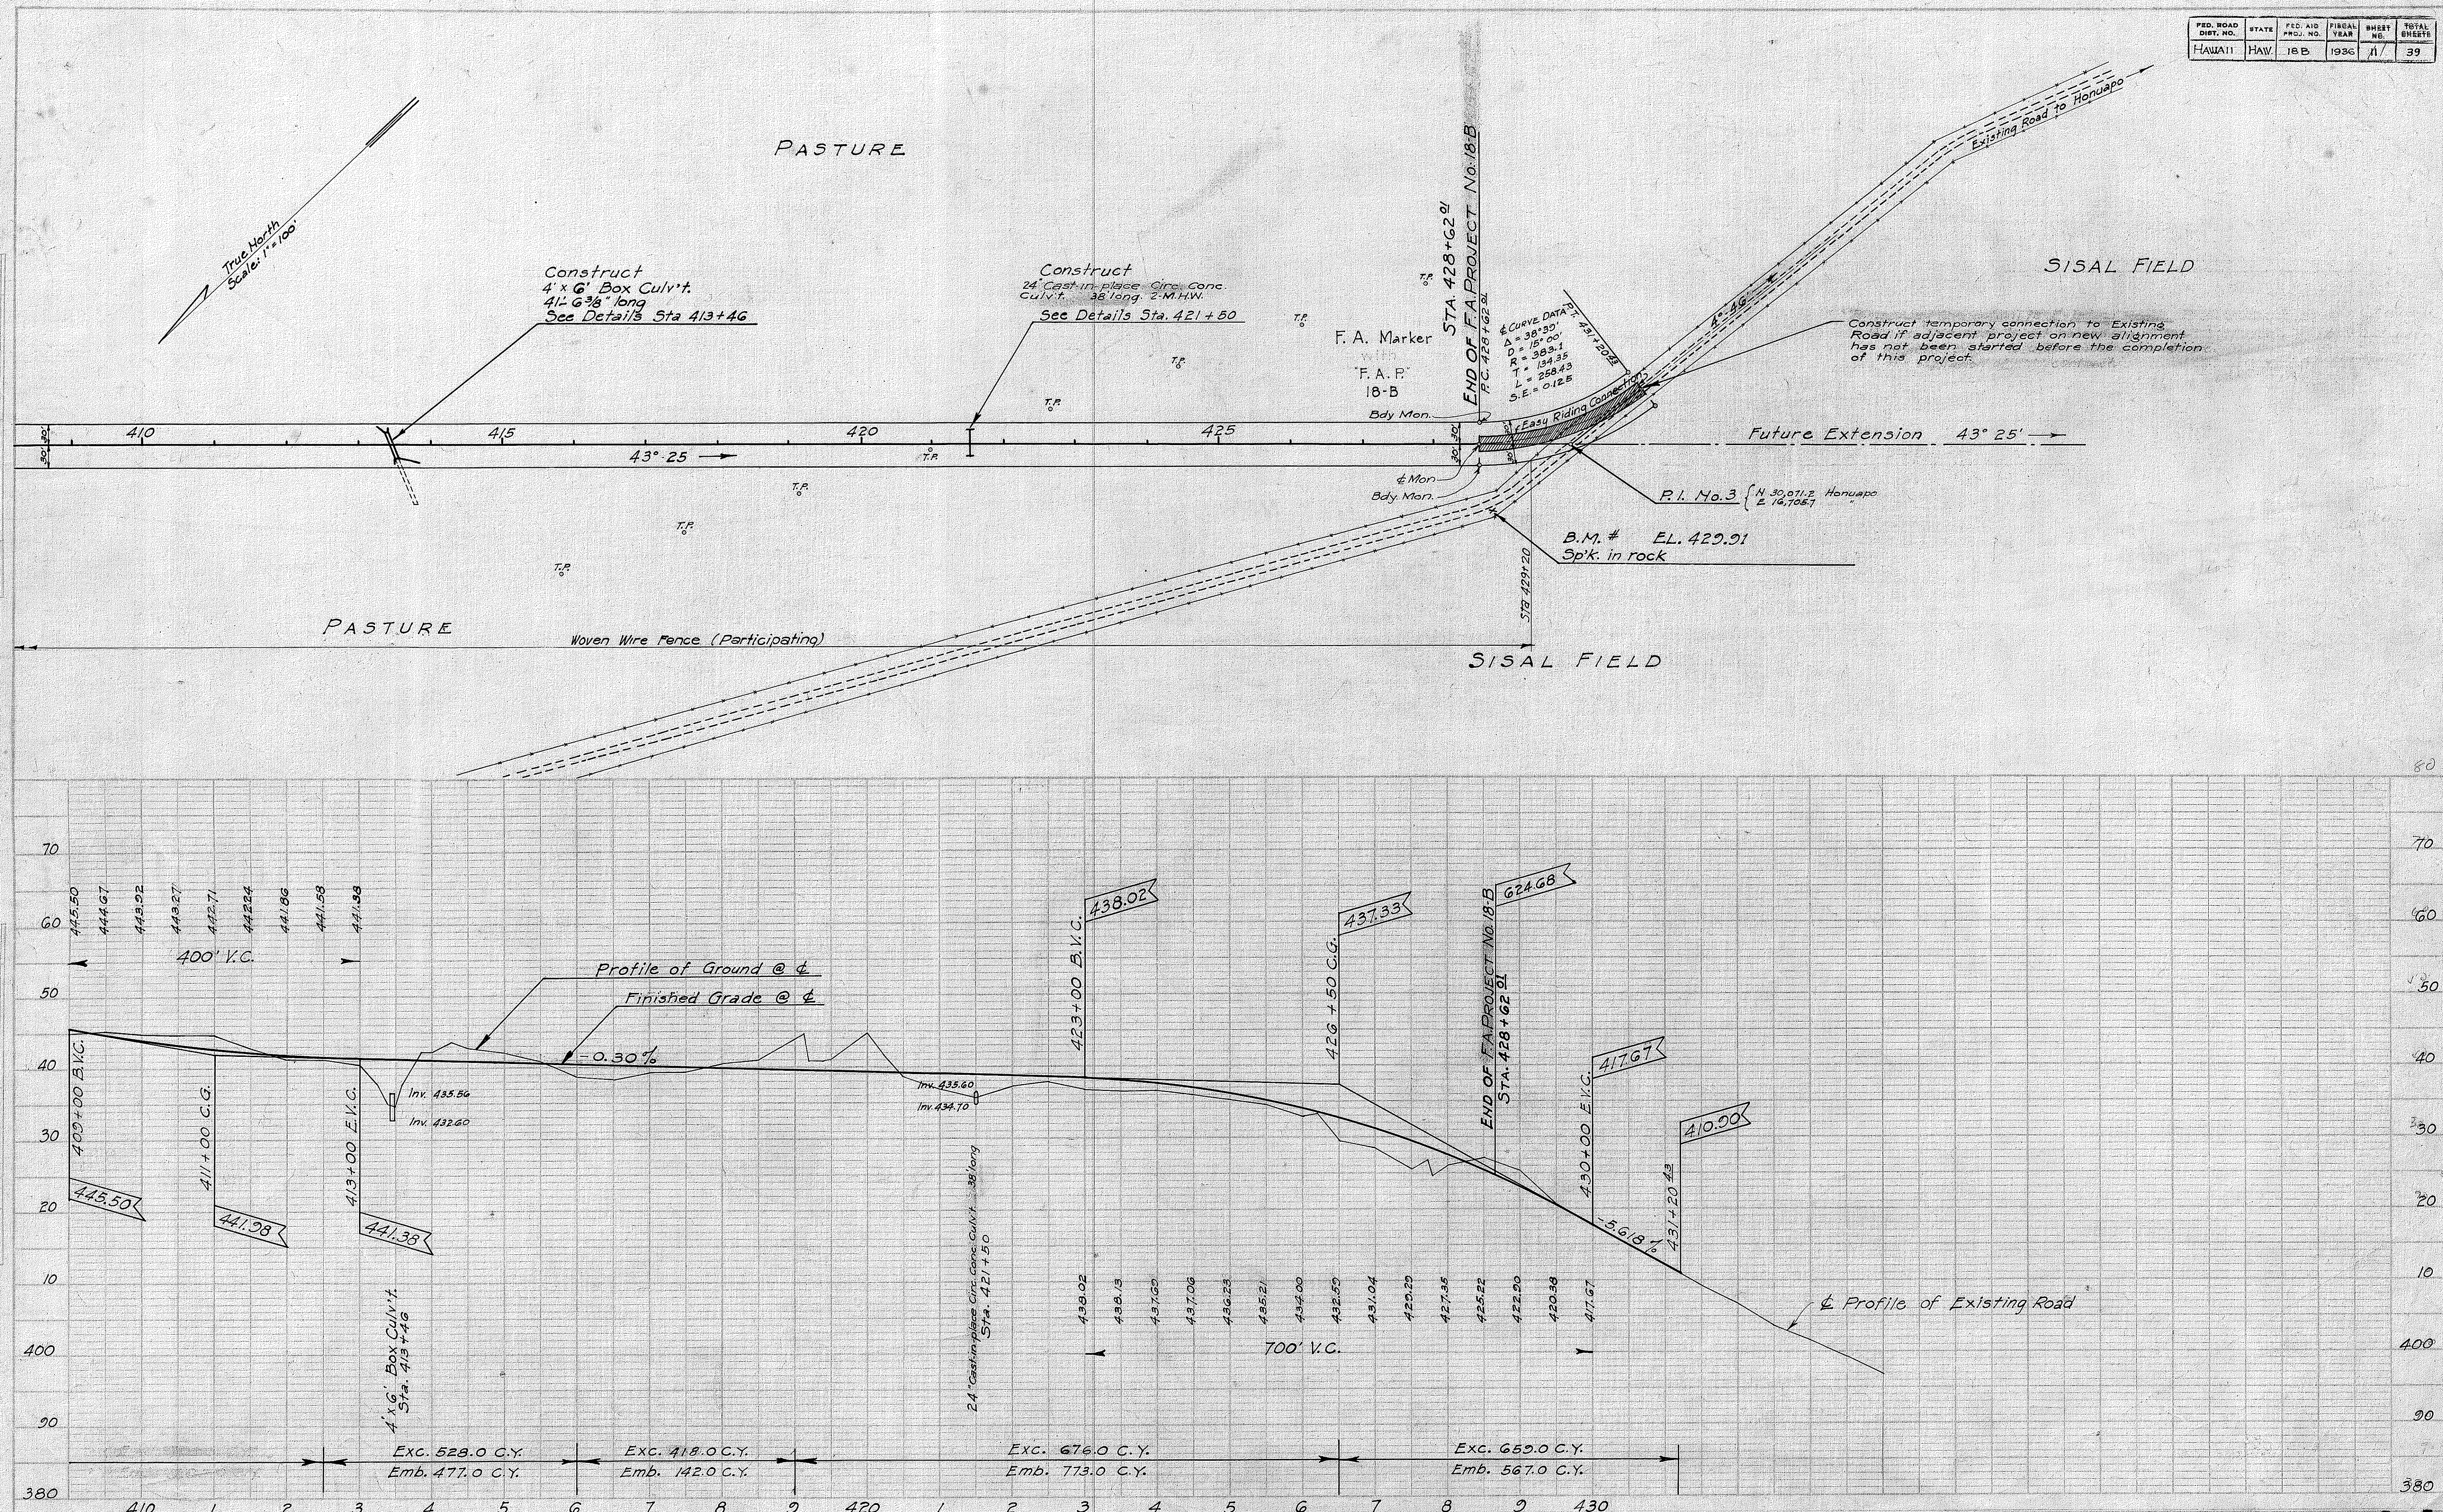

4386.11