
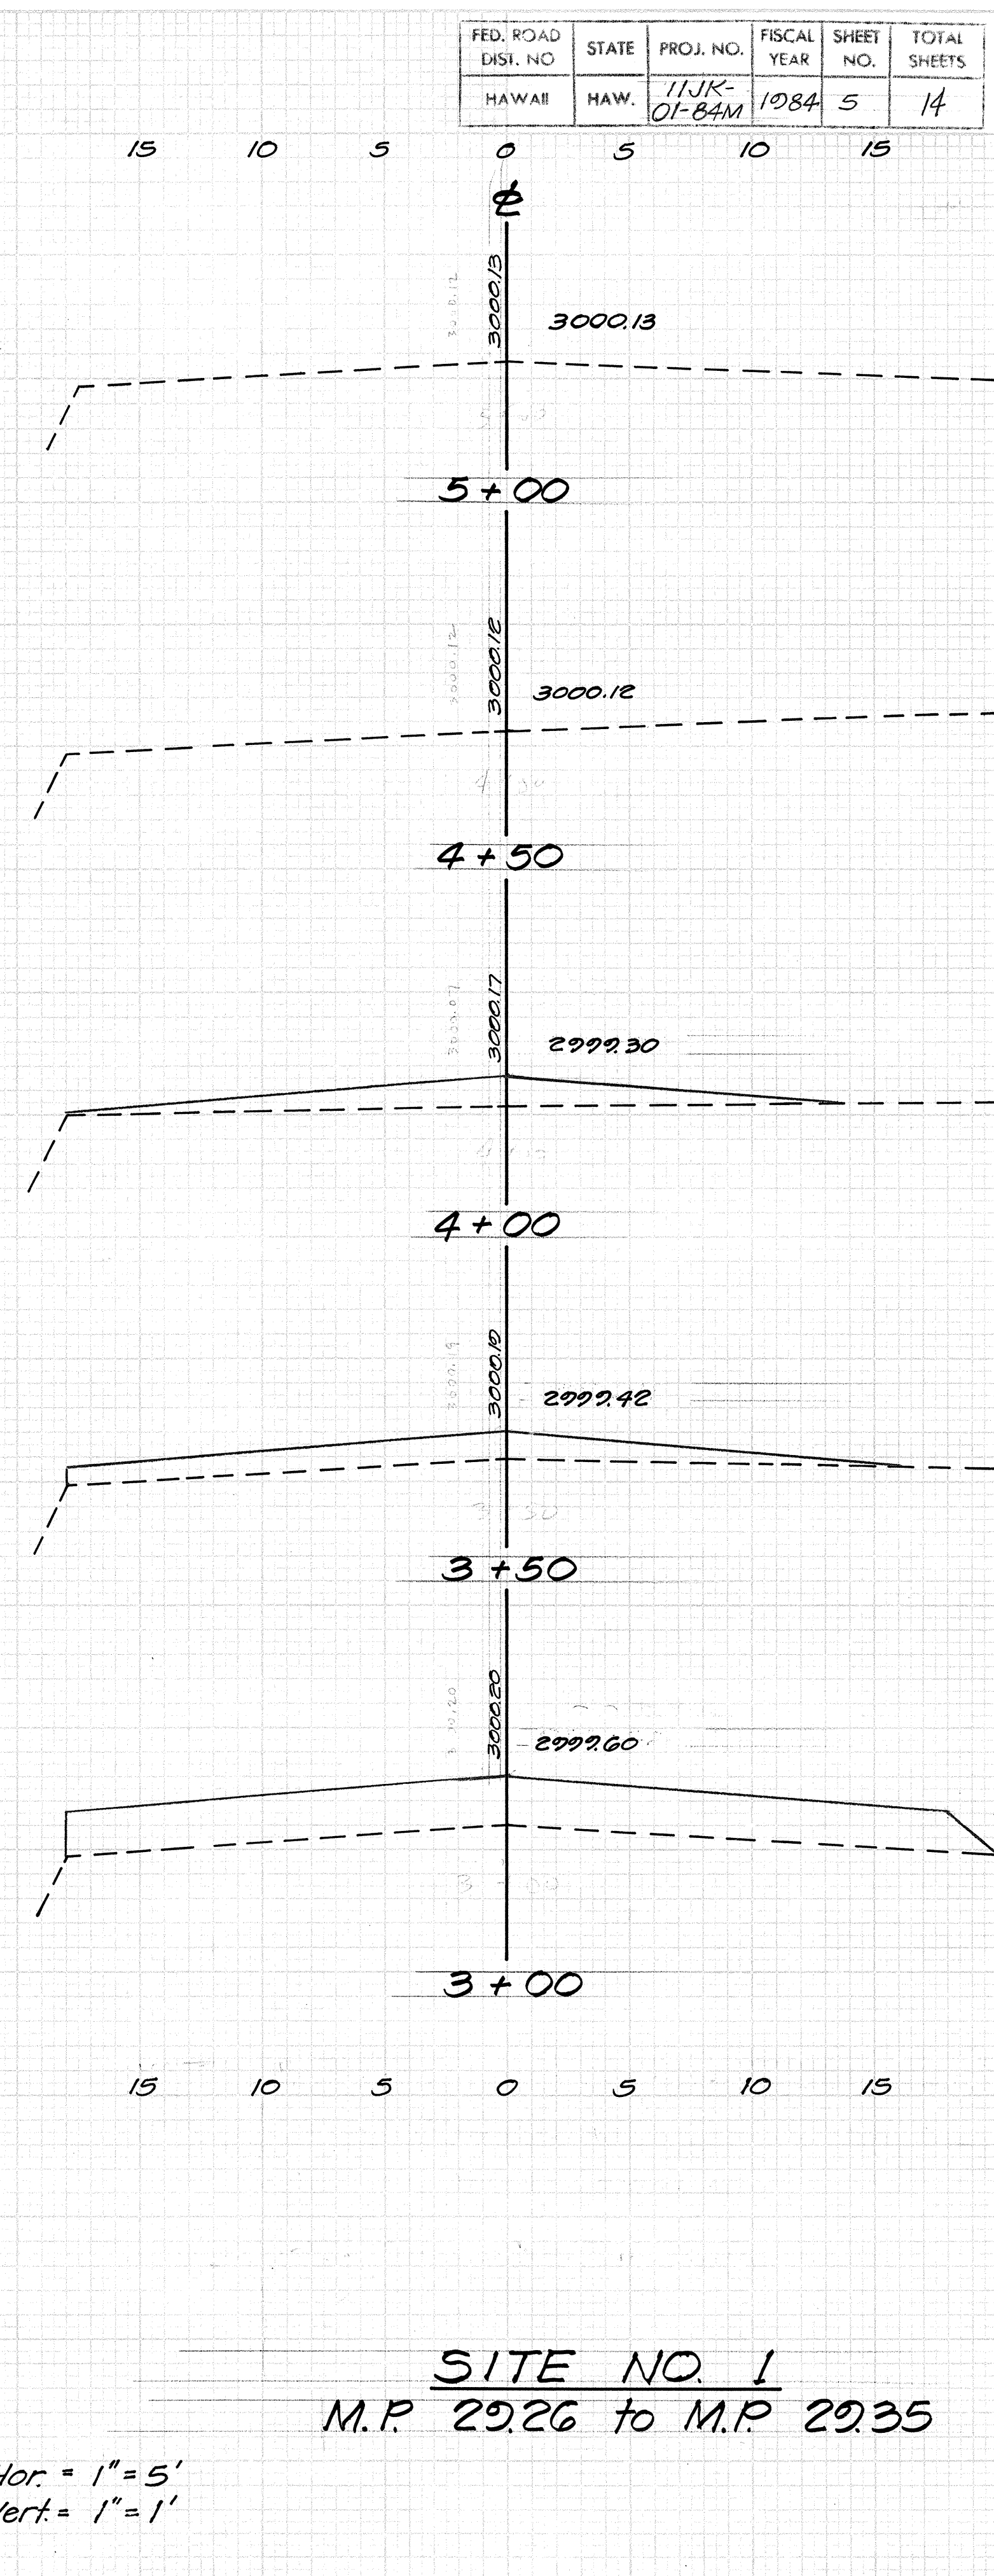
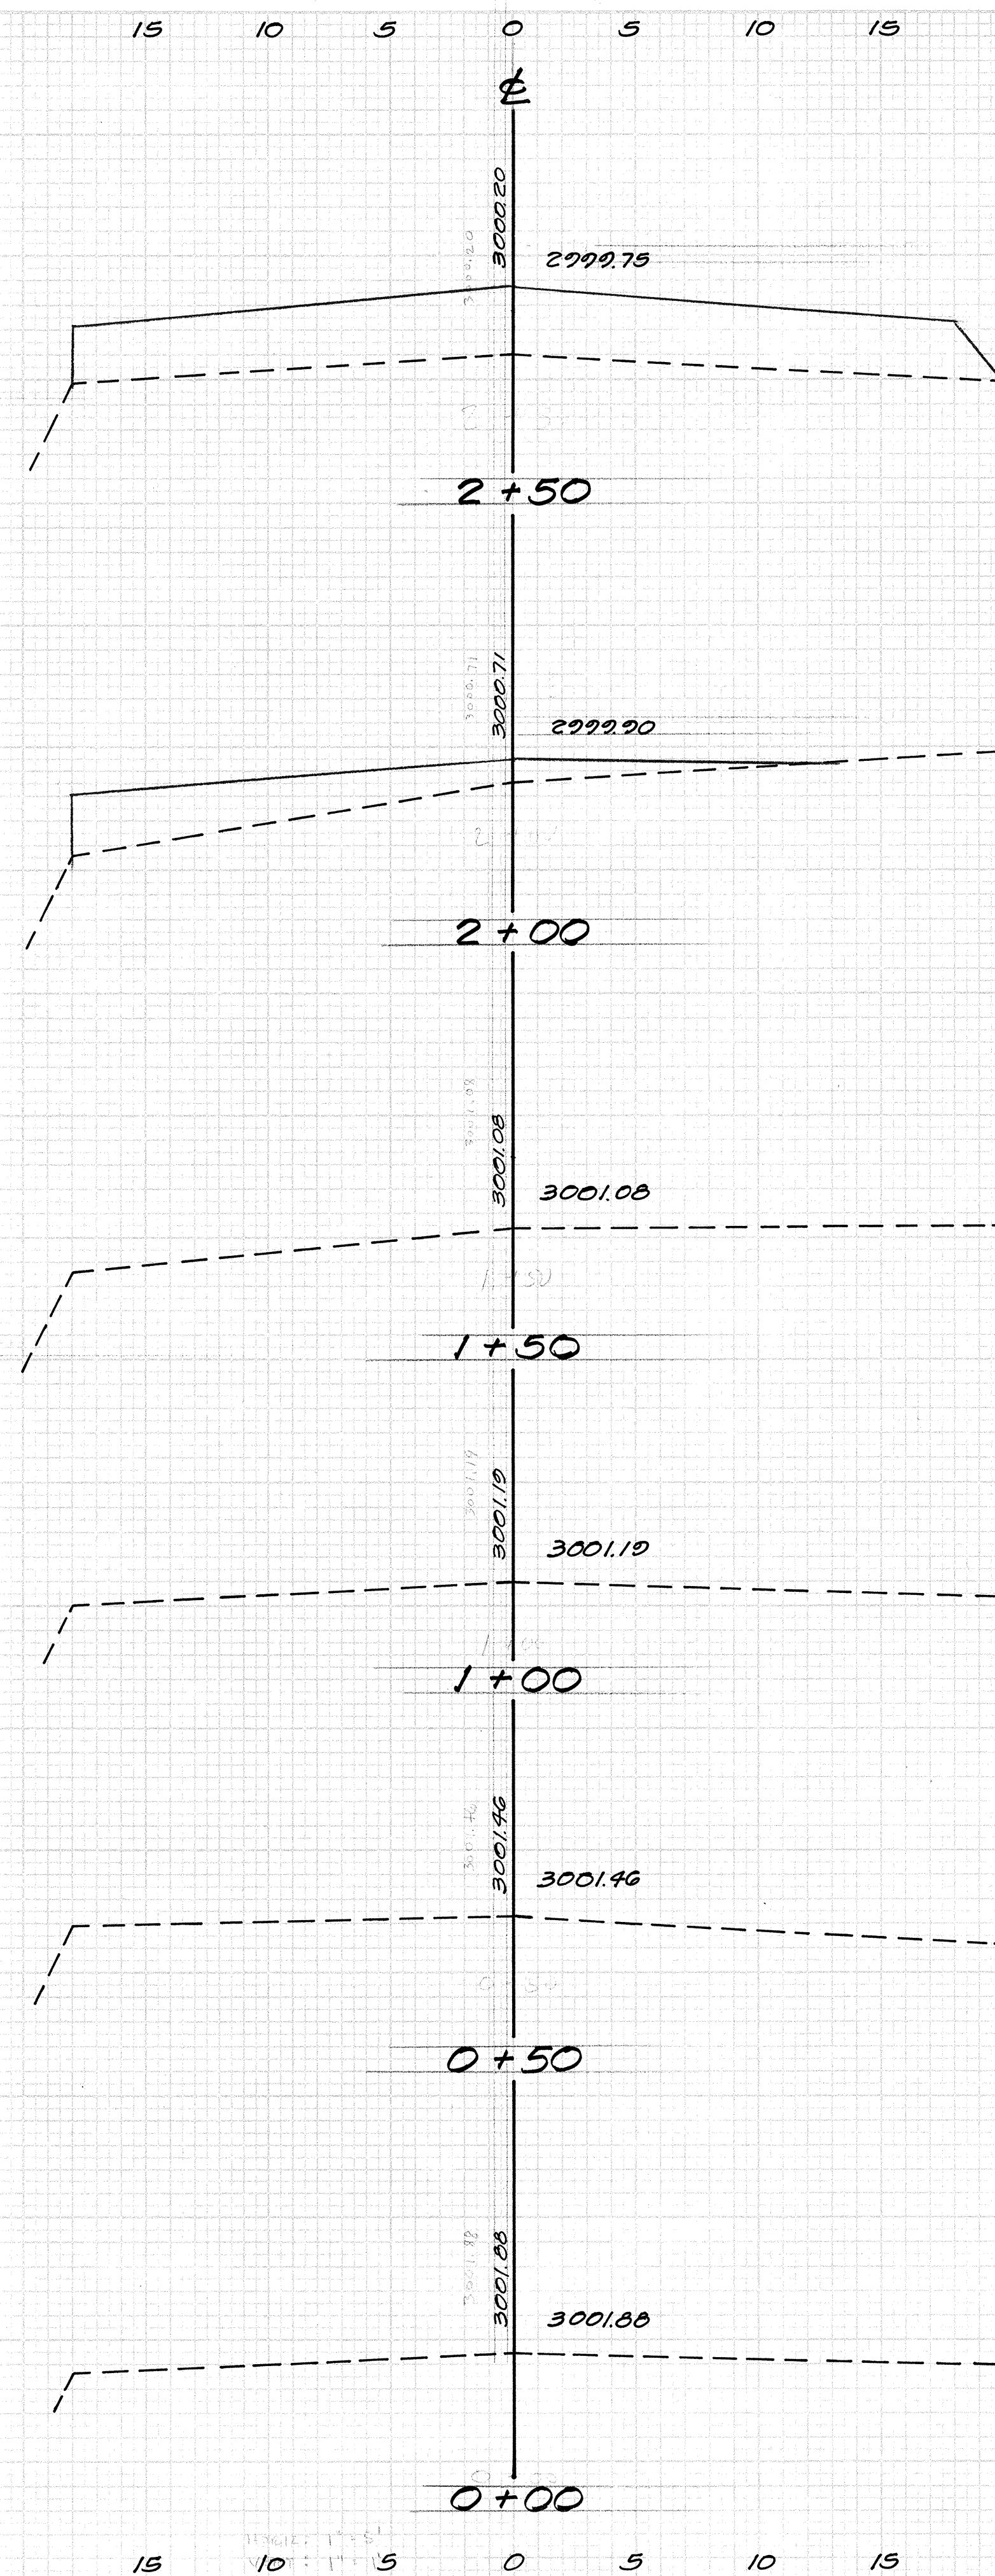


DATE	
BY	
REVISIONS	
NO.	
DESCRIPTION	
DATE	
BY	
REVISIONS	
NO.	
DESCRIPTION	
DATE	
BY	
REVISIONS	
NO.	
DESCRIPTION	

DATE	
BY	
REVISIONS	
NO.	
DESCRIPTION	
DATE	
BY	
REVISIONS	
NO.	
DESCRIPTION	
DATE	
BY	
REVISIONS	
NO.	
DESCRIPTION	

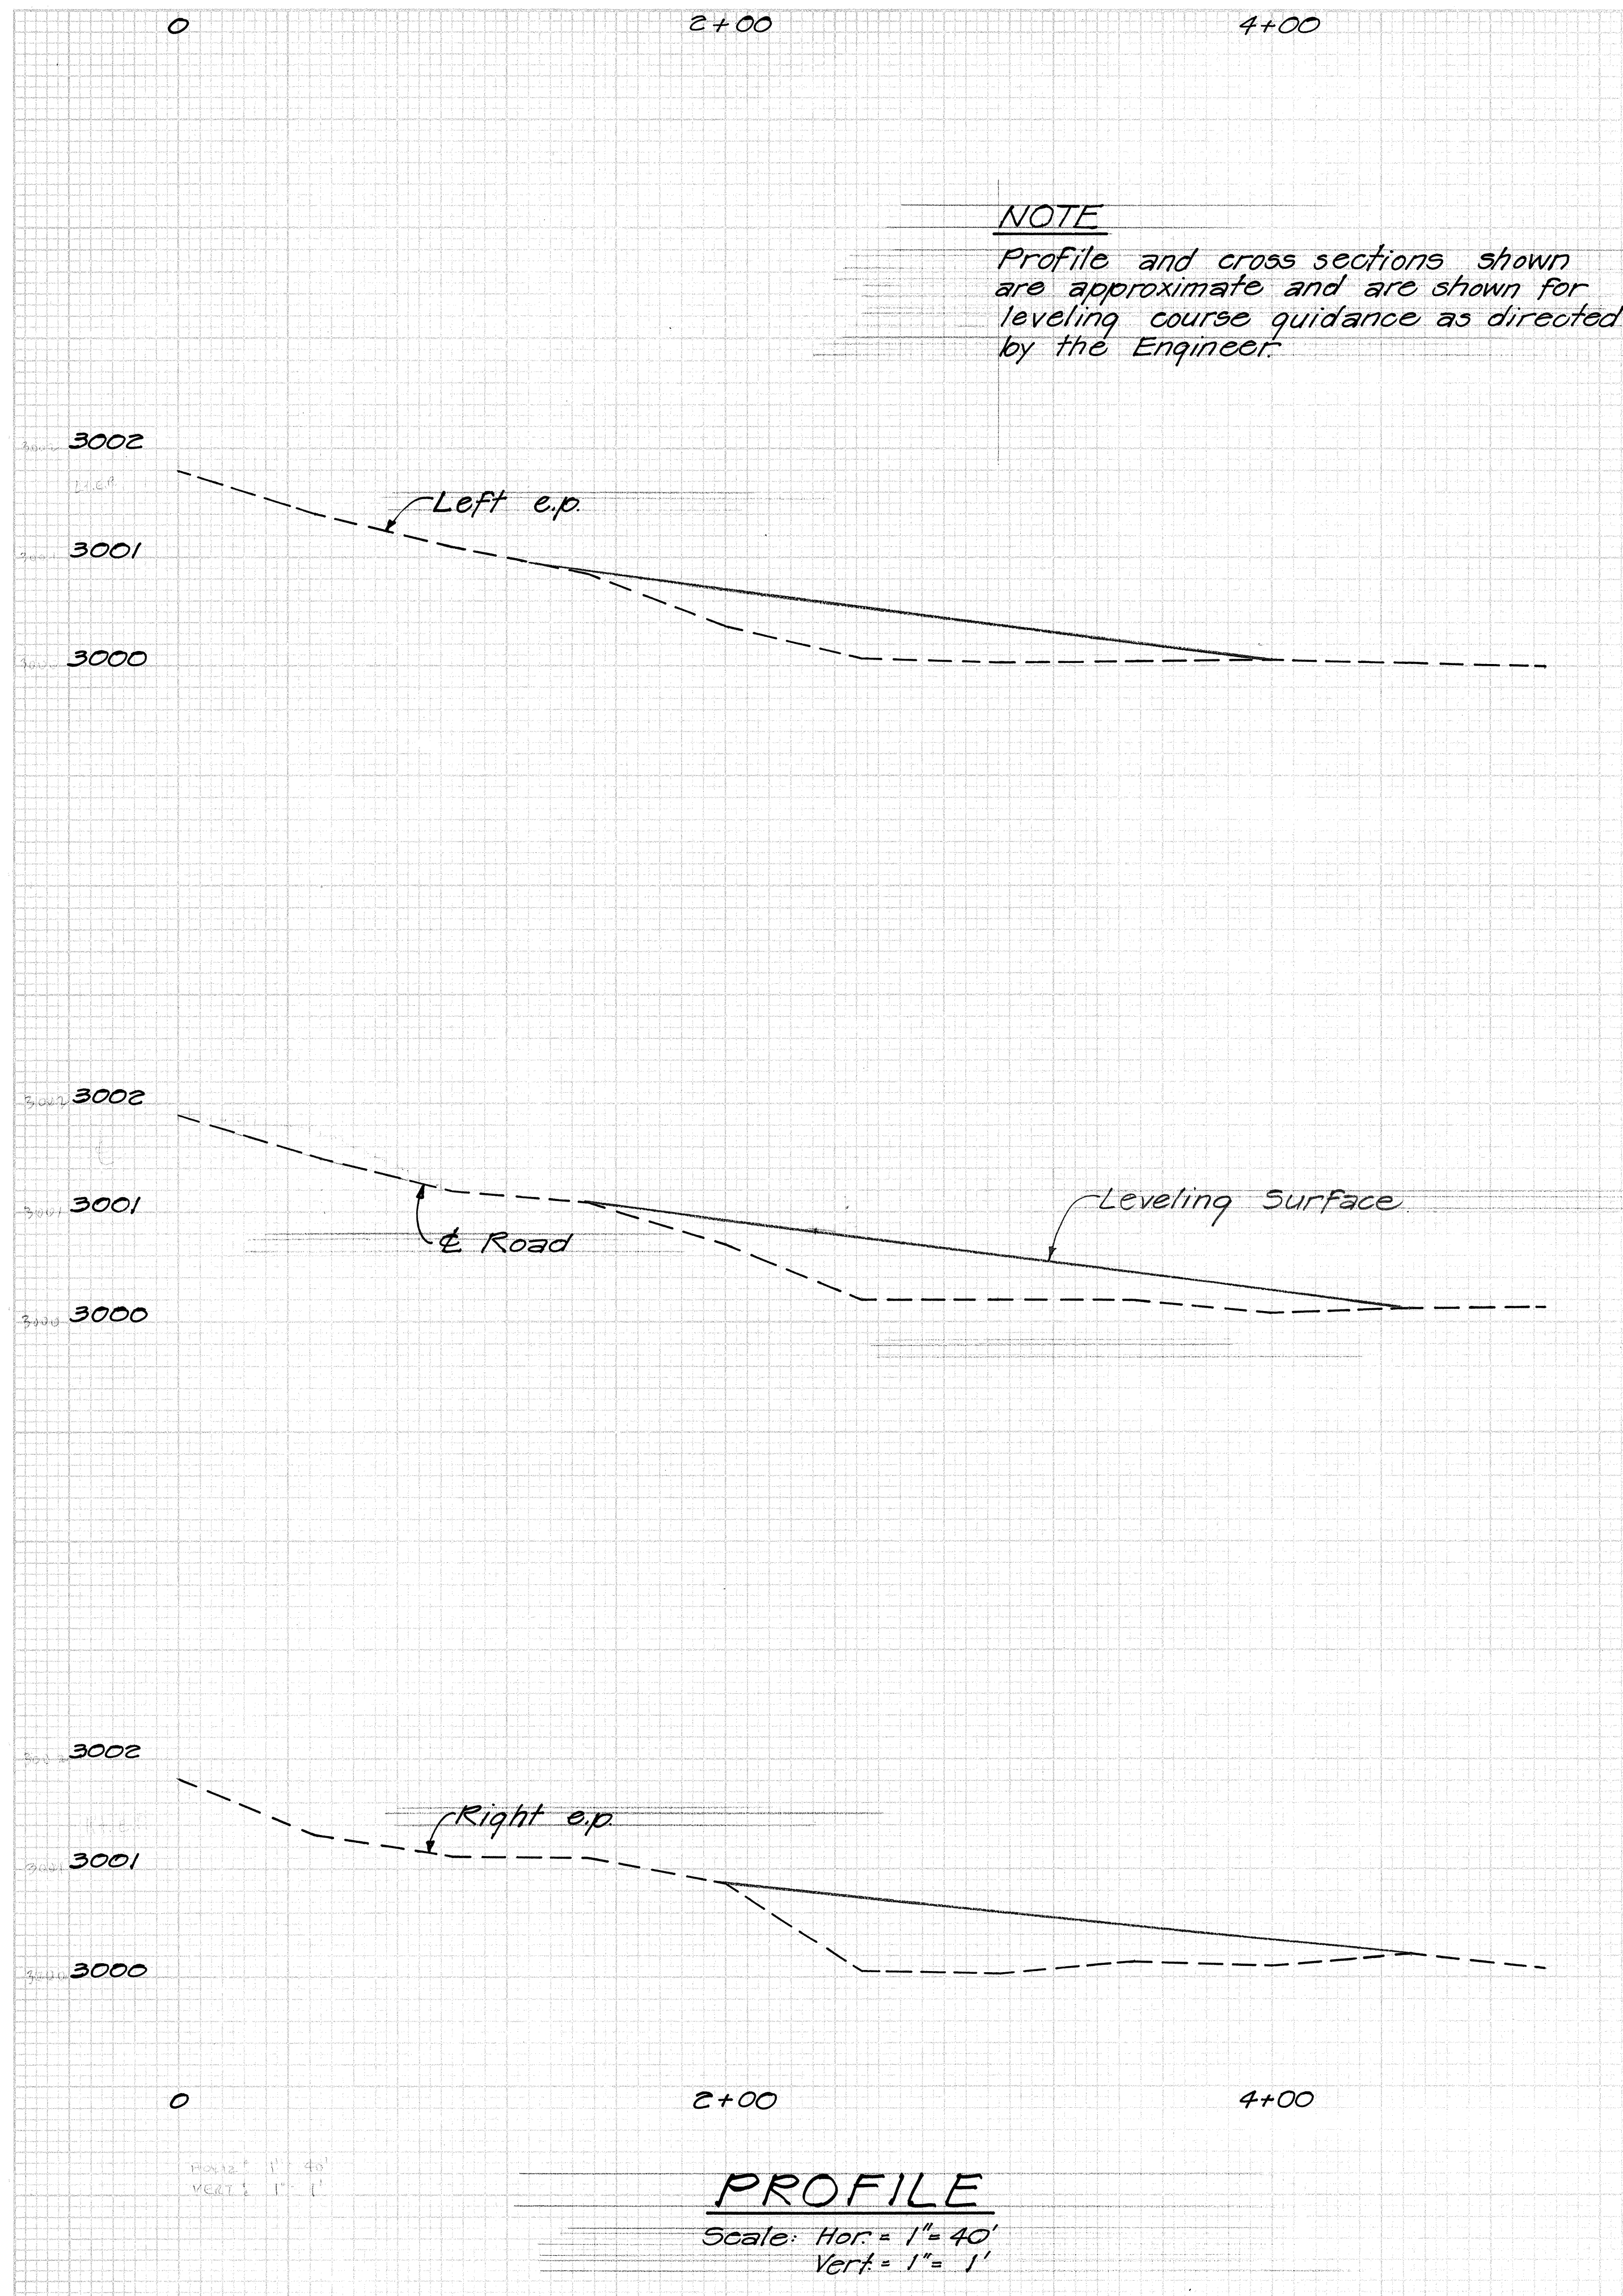


SITE NO. 1
M.P. 29.26 to M.P. 29.35

Scale: Hor. = 1" = 5'
Vert. = 1" = 1'

FED. ROAD DIST. NO.	STATE	PROJ. NO.	FISCAL YEAR	SHEET NO.	TOTAL SHEETS
HAWAII	HAW.	111K-01-B4M	1984	6	14


NOTE

Profiles and Cross Sections shown are approximate and are shown for leveling course guidance as directed by the Engineer.

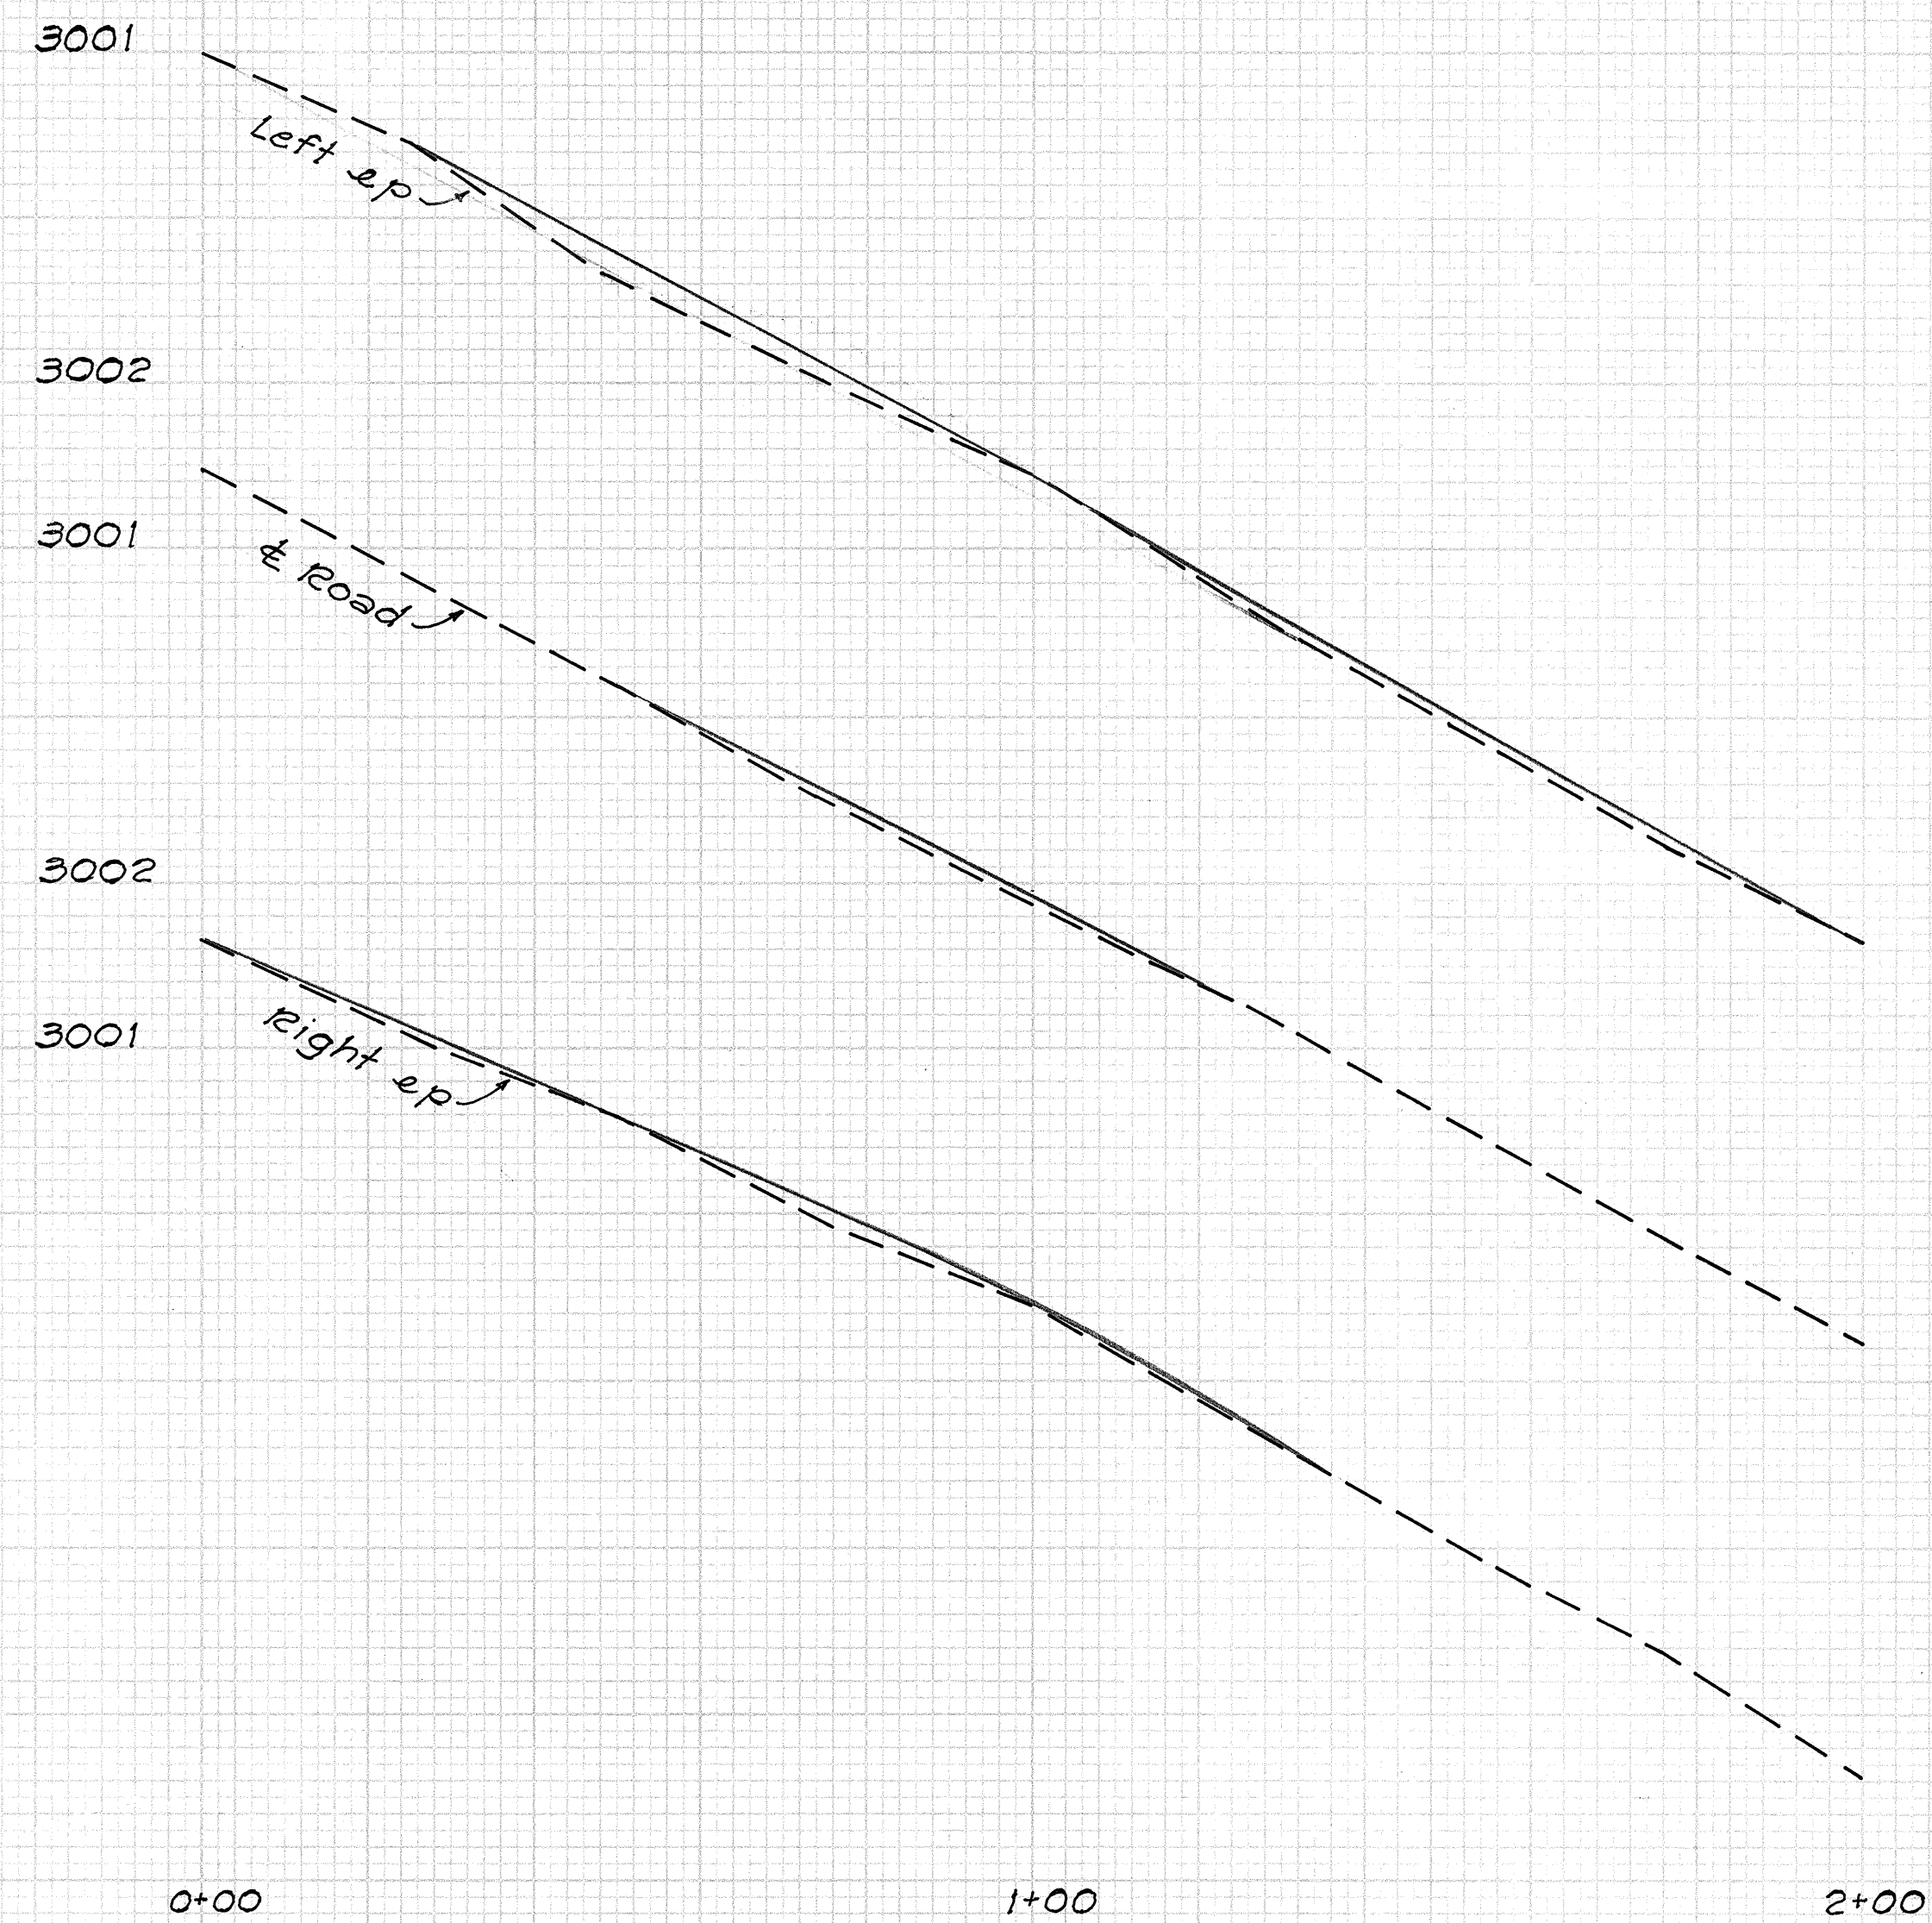


PROFILE

Scale: Hor.-1"=20'
Vert.-1"=1'

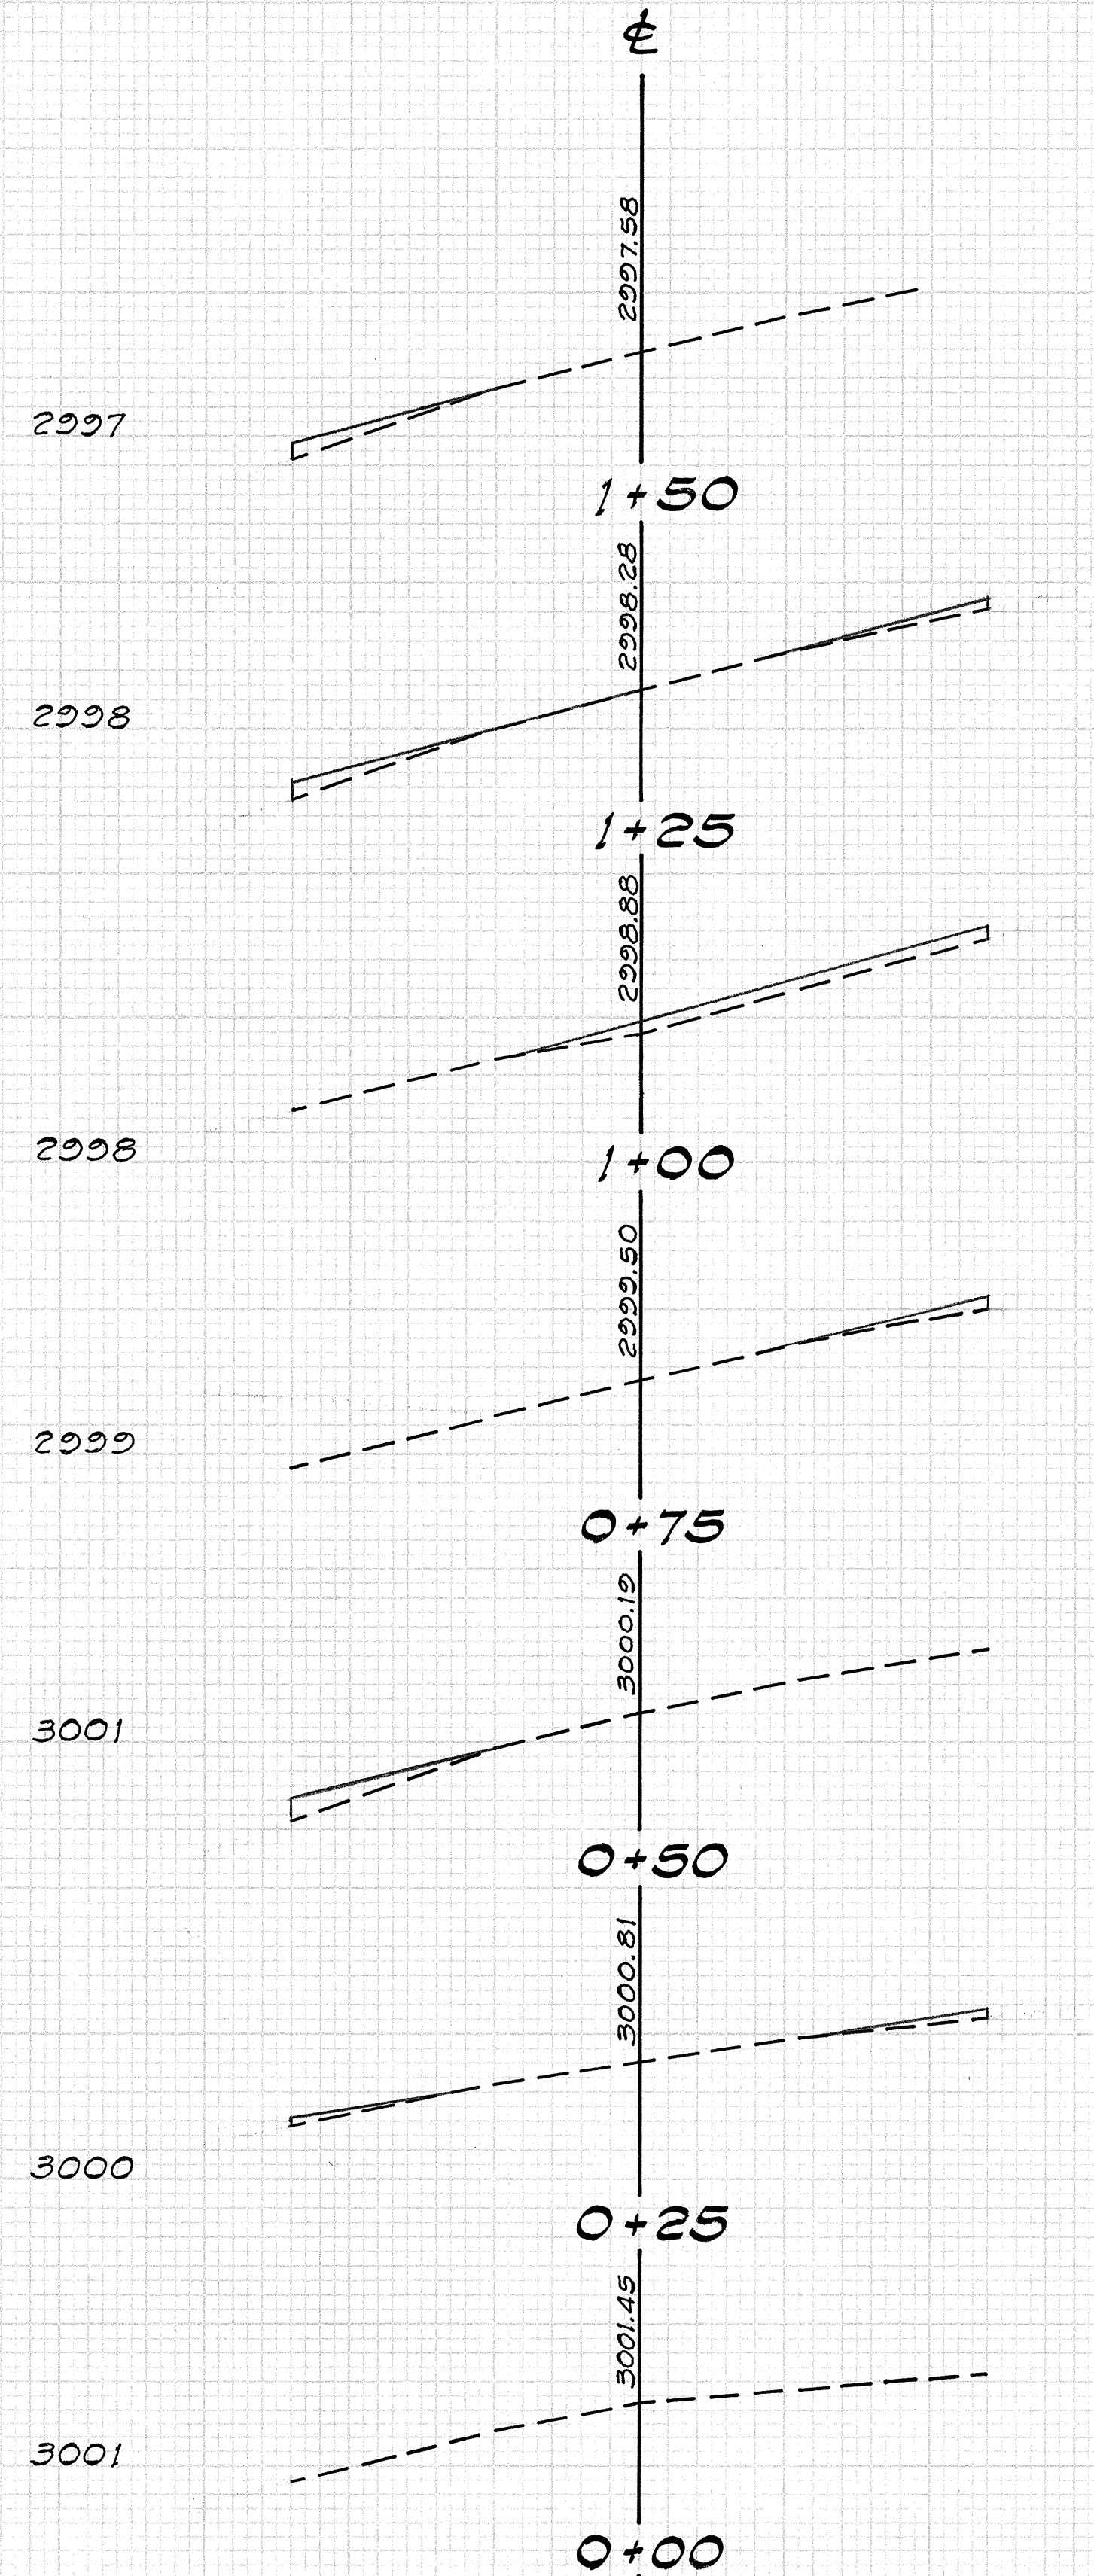

Scale: Hor.-1"=5'
Vert.-1"=1'

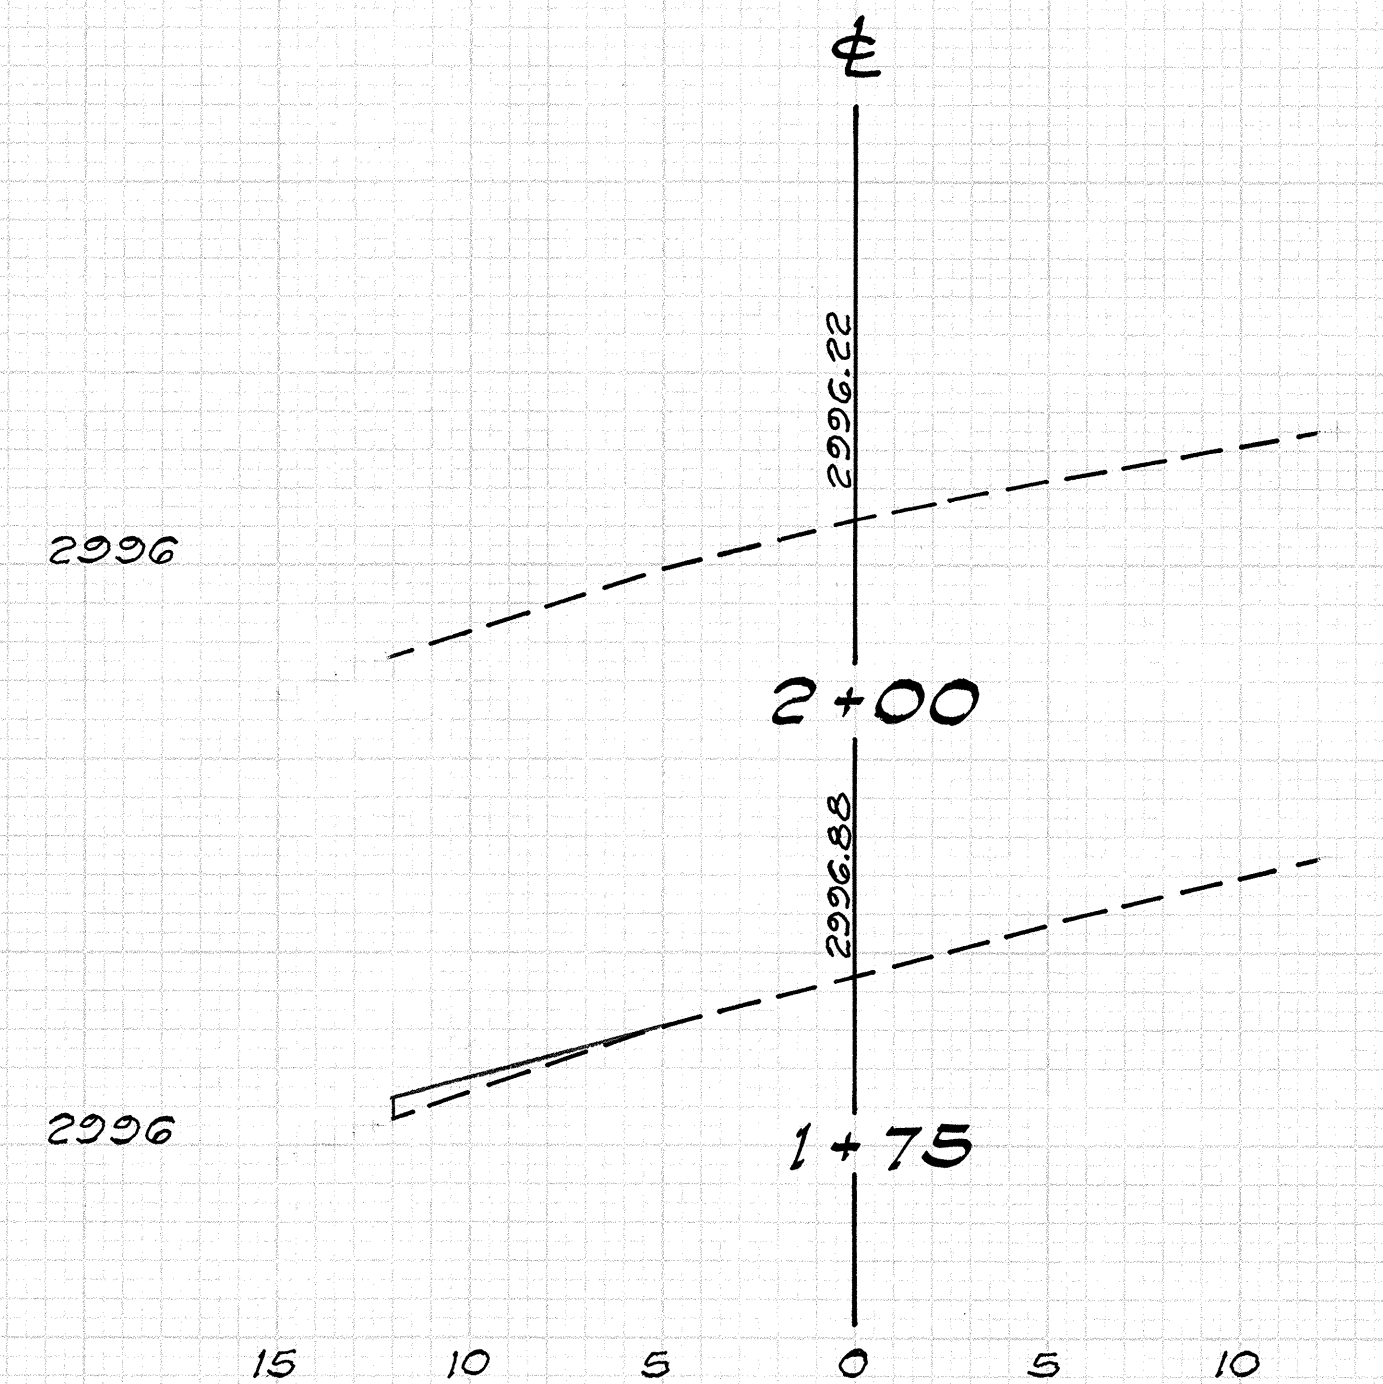

SITE NO. 7
MP 33.92 - MP 33.88

ORIGINAL	SURVIVED	BY	DATE
SURVEY			
NOTE BOOK			
PLOTTED			
TEMPLE			
#1287:			
ANGUS			
ANGUS CHECKED			
23-24, 41-43			

7


SUBMITTED	BY	DATE
PLOTTED		
TEMPLATE		
AREAS		
CHECKED		

ORIGINAL SURVEY	DATE
SURVEYED	
PLOTTED	
TEMPLATE	
AREAS	
AREAS CHECKED	

Profile and cross sections shown are approximate and are shown for leveling course guidance as directed by the Engineer.




Scale: Hor. = 1" = 40'
Vert. = 1" = 1'

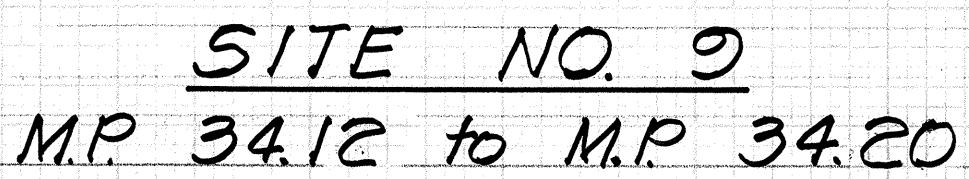

FED. ROAD DIST. NO.	STATE	PROJ. NO.	FISCAL YEAR	SHEET NO.	TOTAL SHEETS
HAWAII	HAW.	11JK-01-84M	1984	9	14



NOTE

Profile and cross sections shown are approximate and are shown for leveling course guidance as directed by the Engineer.

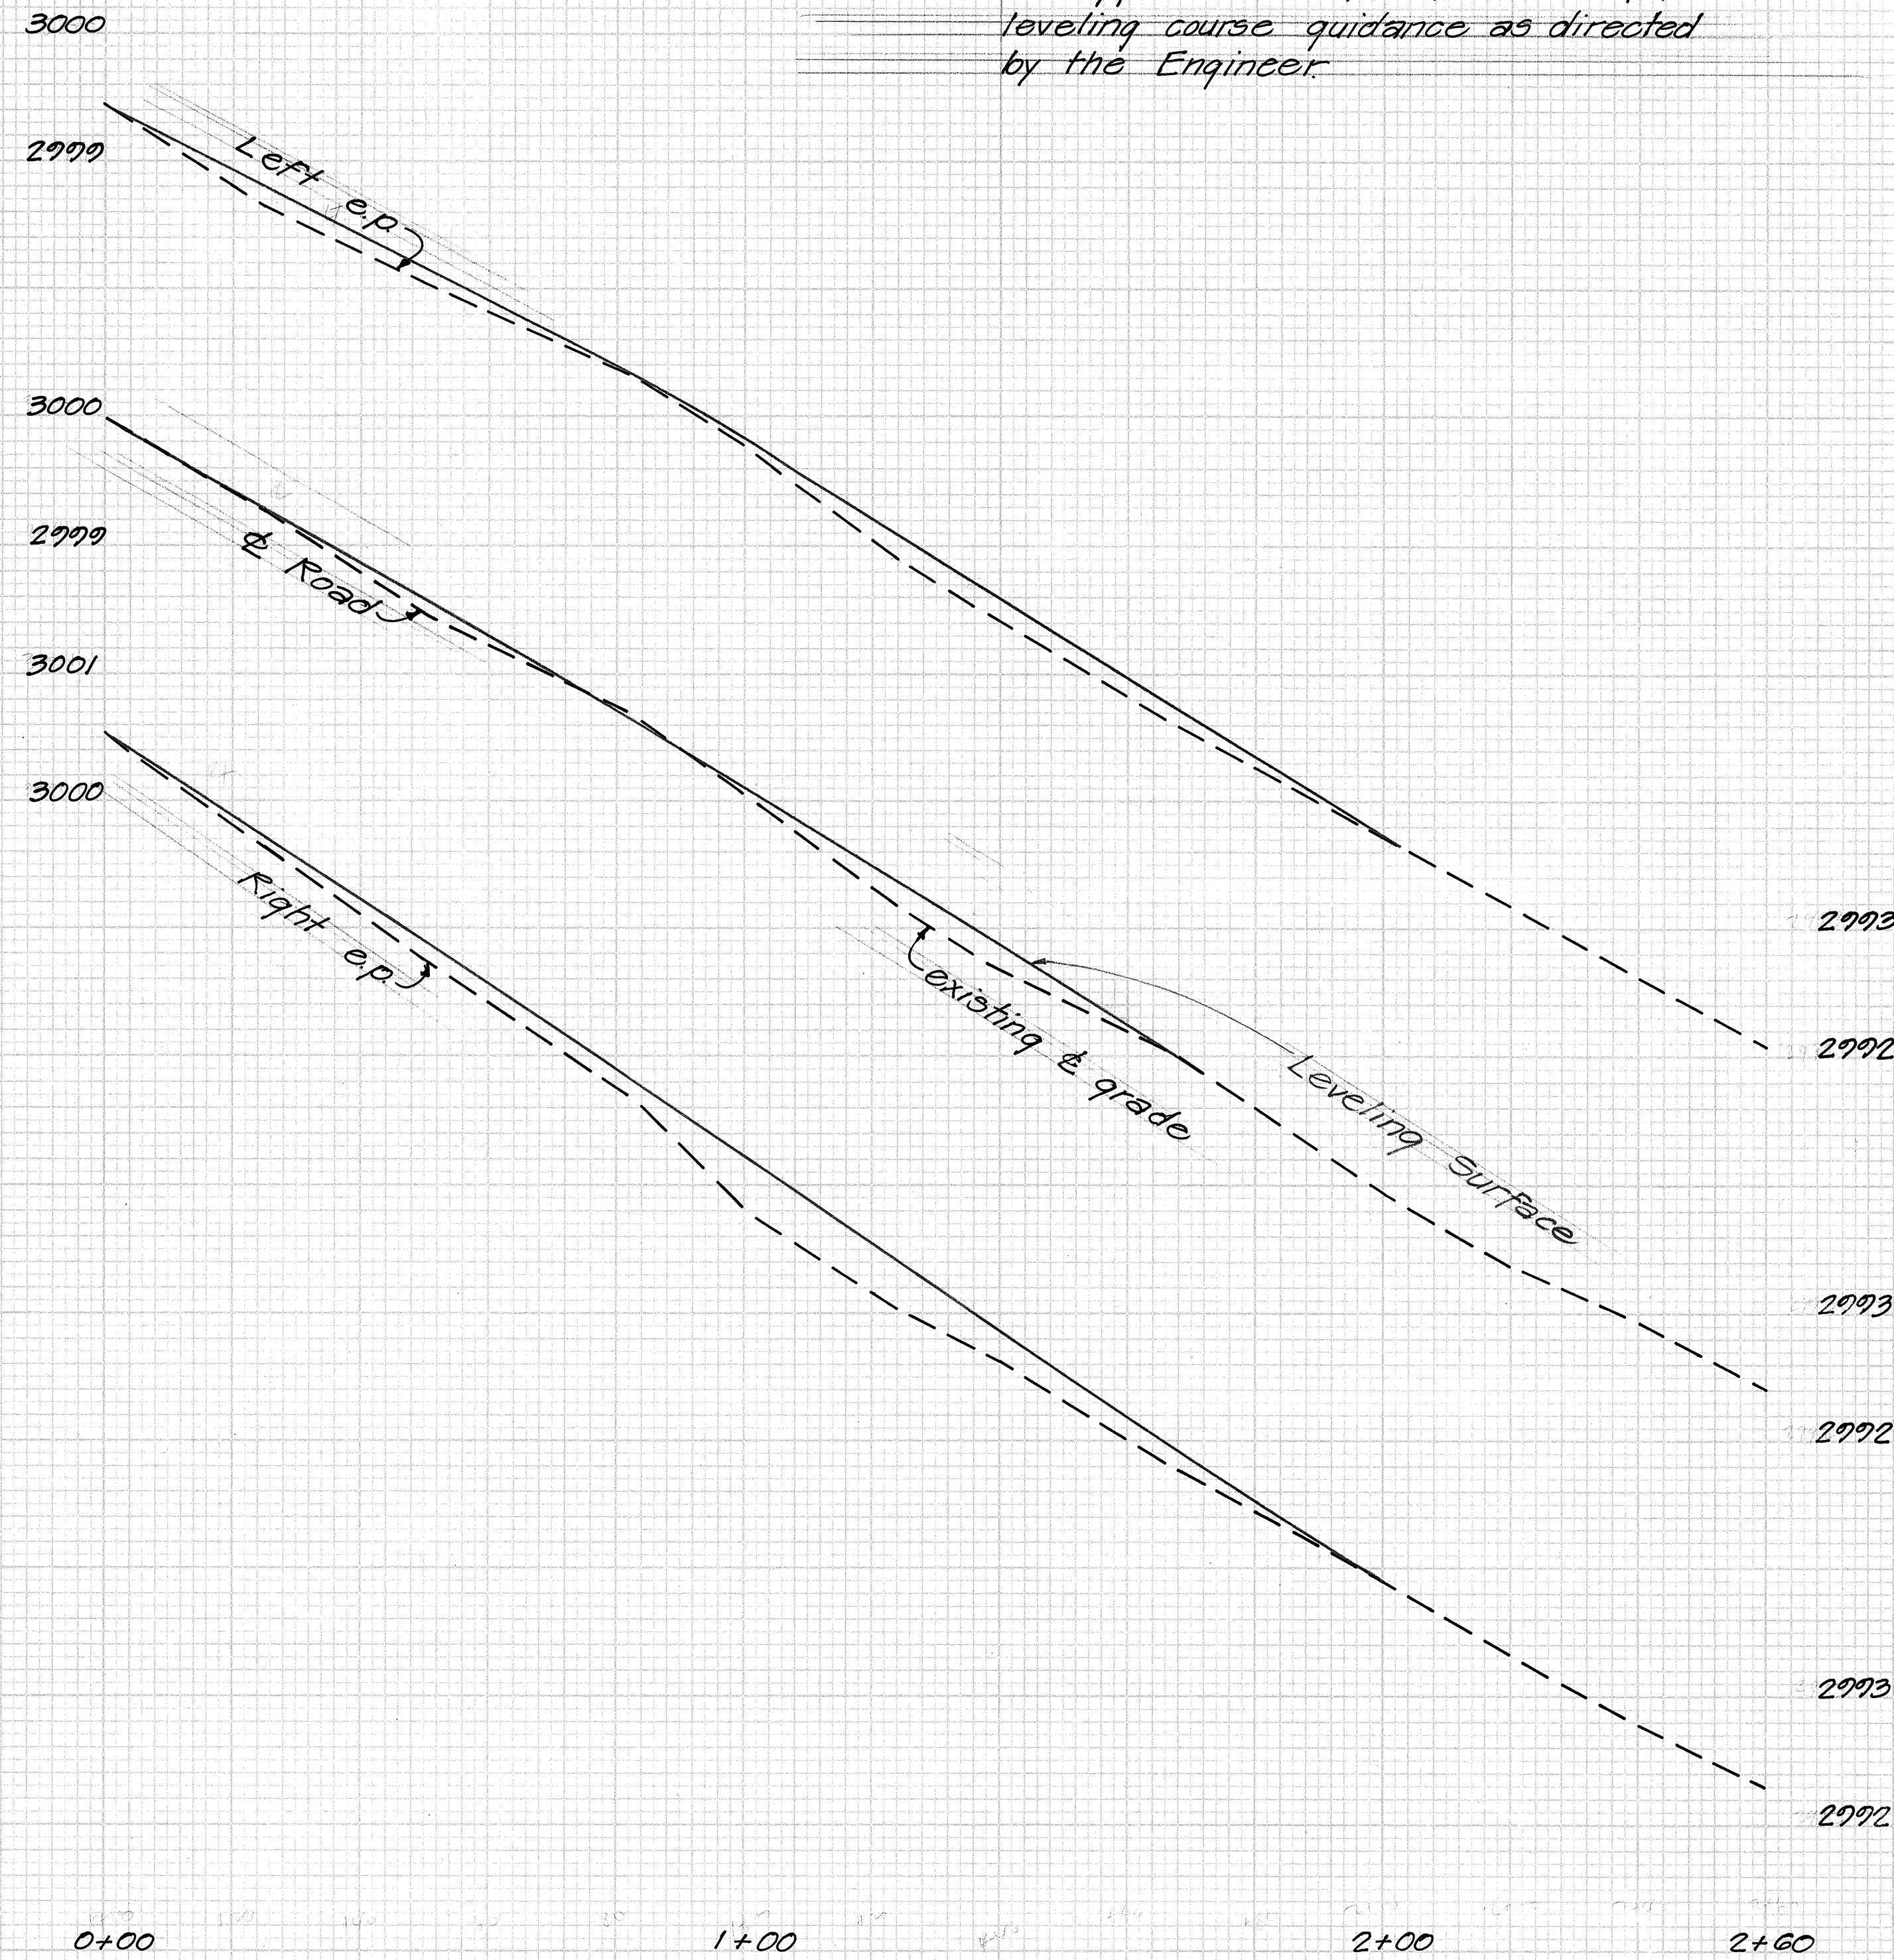

PROFILE

Scale: Hor. = 1" = 20'
Vert. = 1" = 1'

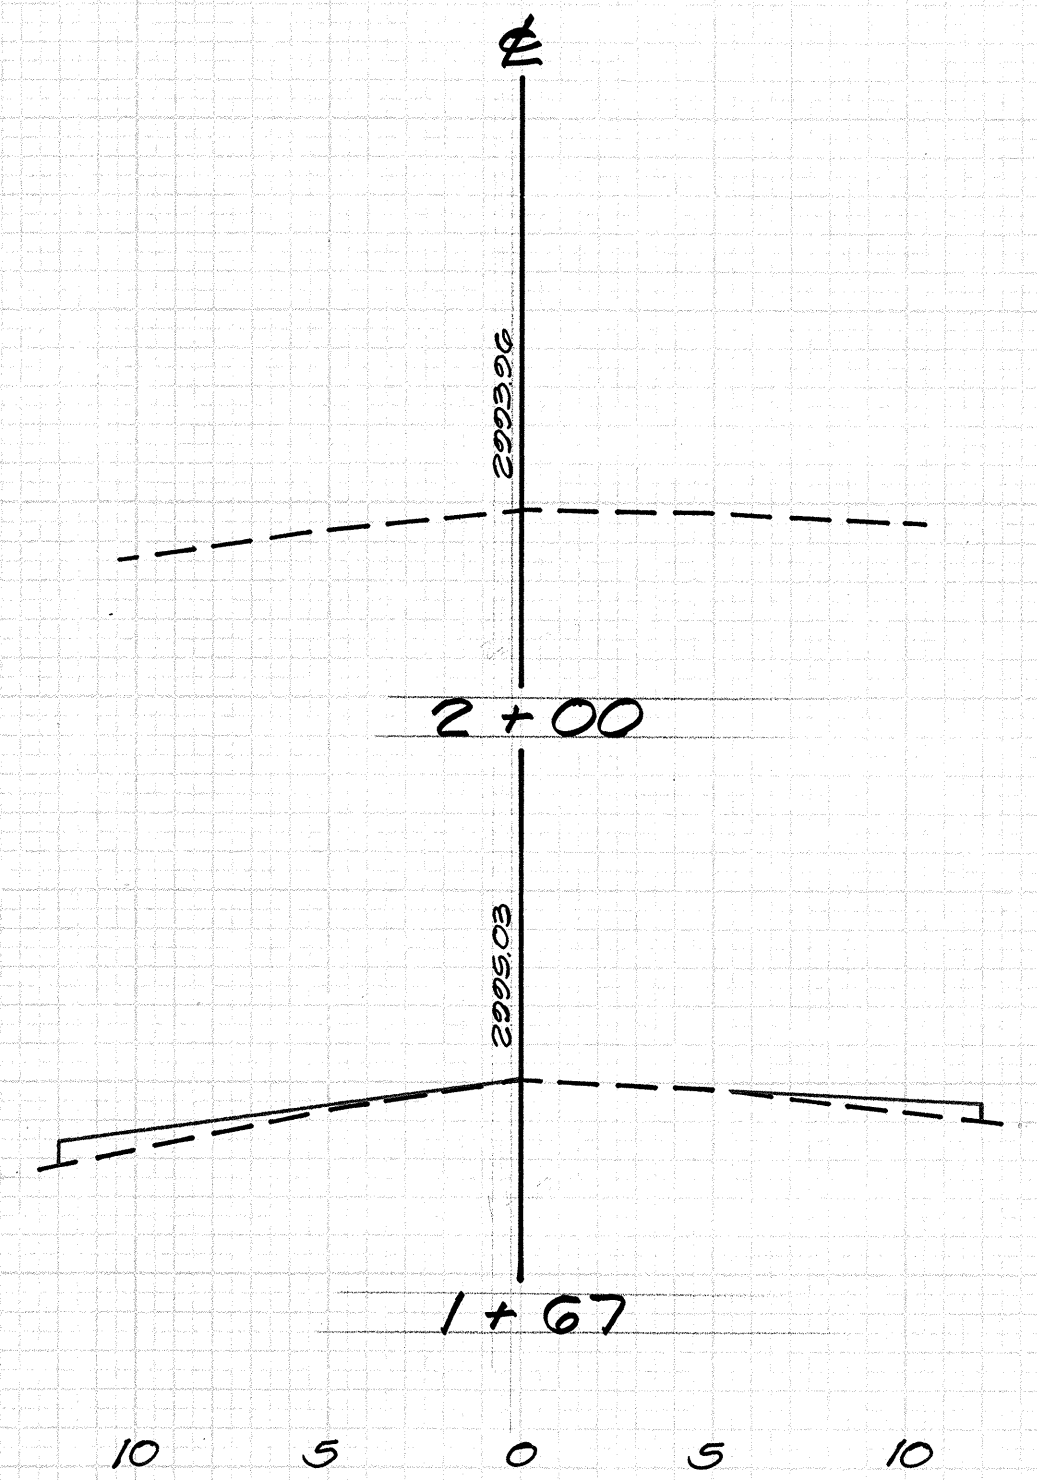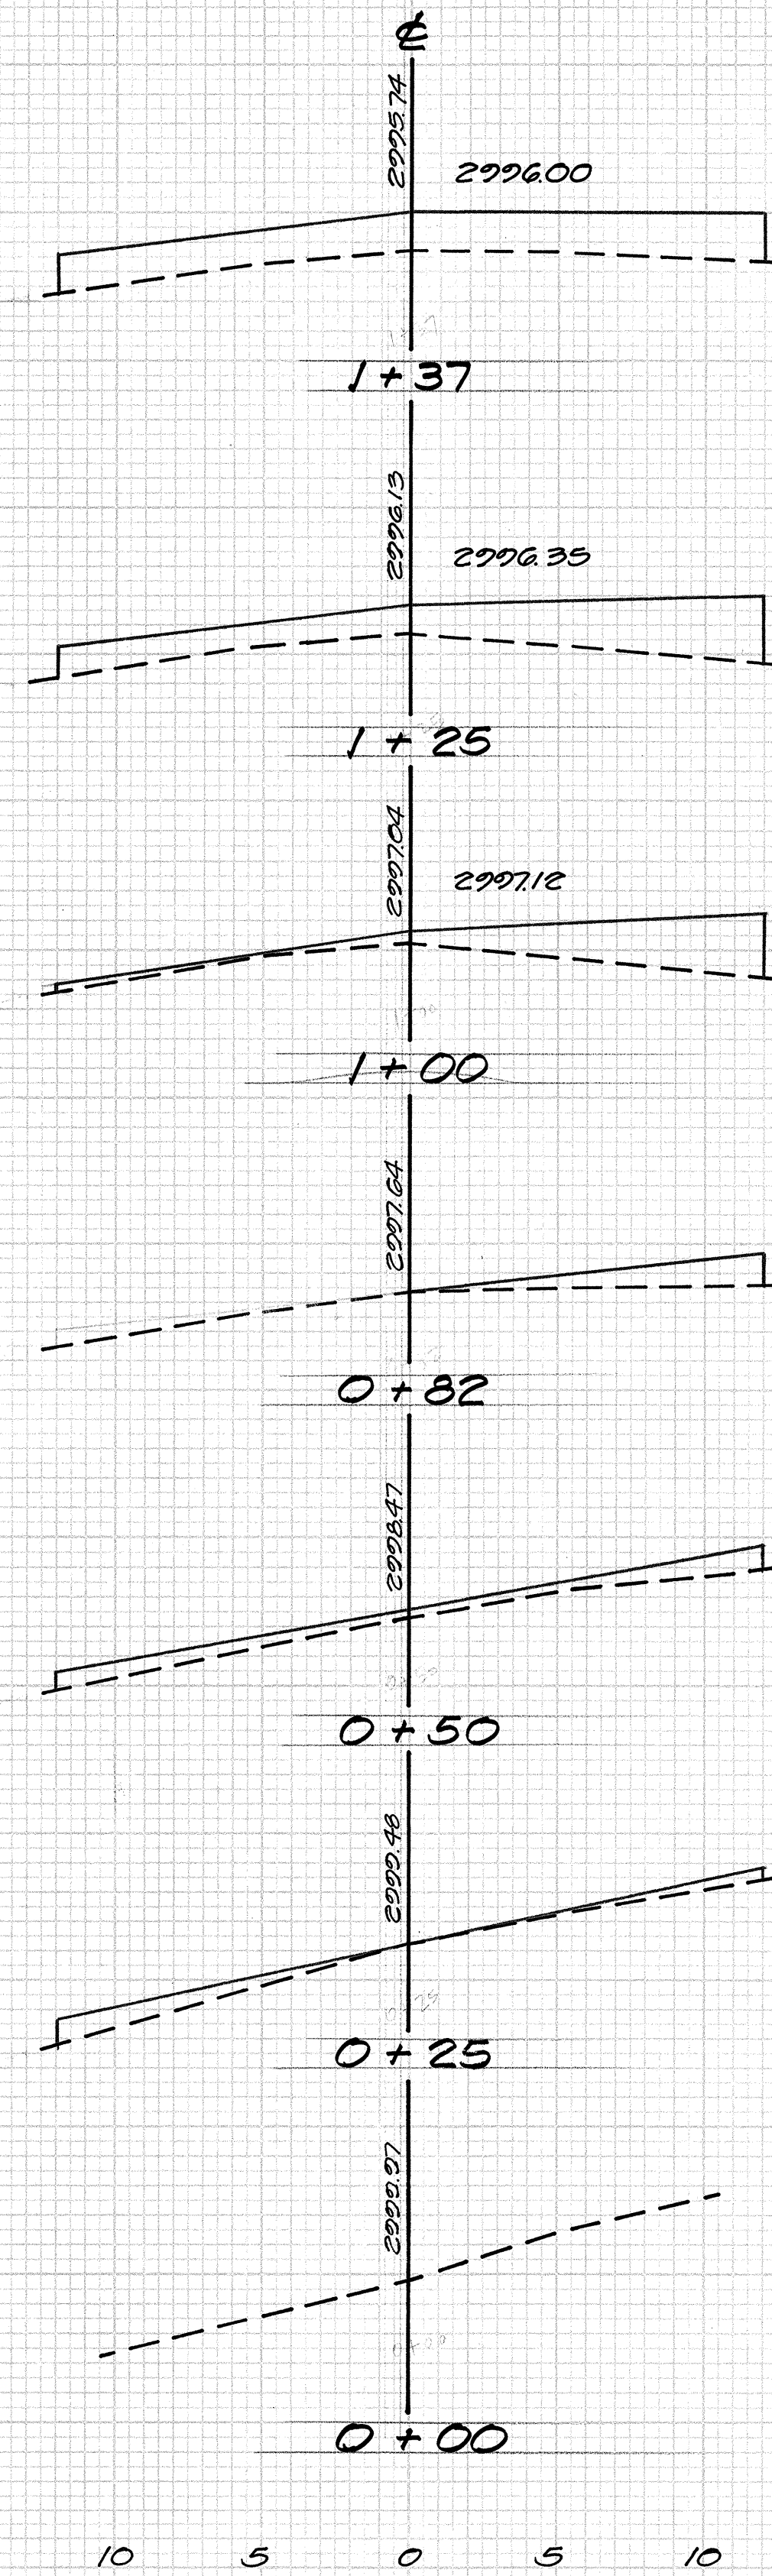

Scale: Hor. = 1" = 5'
Vert. = 1" = 1'

SITE NO. 10
M.P. 34.41 to M.P. 34.45

FINAL	BY	DATE
SURVEY		
DATE BOOK	SIGNED	
	FILED	
	TEMPLE	
	AREAS	
	AREAS CHECKED	
WFO		

OPREHAL SURVEY	SURVEYED	BY	DATE
ROUTE BOOK	PLATTED		
#1287:	TEMPLATE		
29-50	AREAS		
	AREAS CHECKED		

Profiles and Cross Sections shown are approximate and are shown for leveling course guidance as directed by the Engineer.



Scale: Hor. - 1" = 20'
Vert. - 1" = 1'



SITE NO. 11
MP 34.56 - MP 34.50