FED. ROAD DIST. NO.	STATE	FED. AID PROJ. NO.	FISCAL YEAR	SHEET NO.	TOTAL SHEETS
HAWAI'I	HAW.	FLH–019–1(26)	2000	1	46

STATE OF HAWAI'I

DEPARTMENT OF TRANSPORTATION

HIGHWAYS DIVISION

HONOLULU, HAWAI'I

PLANS FOR

QUEEN KA'AHUMANU HIGHWAY

INTERSECTION IMPROVEMENTS TO KALOKO–HONOKŌHAU NATIONAL HISTORICAL PARK

FED. AID PROJECT NO. FLH–019–1(26)

DISTRICT OF NORTH KONA

ISLAND OF HAWAI'I

INDEX TO DRAWINGS

SHEET NO.	DESCRIPTION
1	TITLE SHEET
2	STANDARD PLANS SUMMARY
3	GENERAL NOTES
4	LEGEND
5	TYPICAL SECTION
6 – 8	ROADWAY PLAN
9	INTERSECTION DETAILS
10	PLAN & PROFILE – KAHO NHP ACCESS ROAD
11	KING'S TRAIL PRESERVATION
12	SIGN NOTES AND STANDARDS
13	SIGN DETAILS
14	PAVEMENT MARKING LEGEND
15	PAVEMENT MARKING REMOVAL
16	STRIPING & PAVEMENT MARKING
17	SIGN SCHEDULE
18	MISCELLANEOUS SCHEDULES
19 – 33	NOTES & GUARDRAIL DETAILS
34	CONSTRUCTION SIGN PLAN
35	TRAFFIC CONTROL PLAN
36 – 41	CROSS SECTIONS – QUEEN KA'AHUMANU HIGHWAY
42	CROSS SECTIONS – KAHO NHP ACCESS ROAD
43	NPDES NOTES
44 – 46	WATERLINE DETAILS

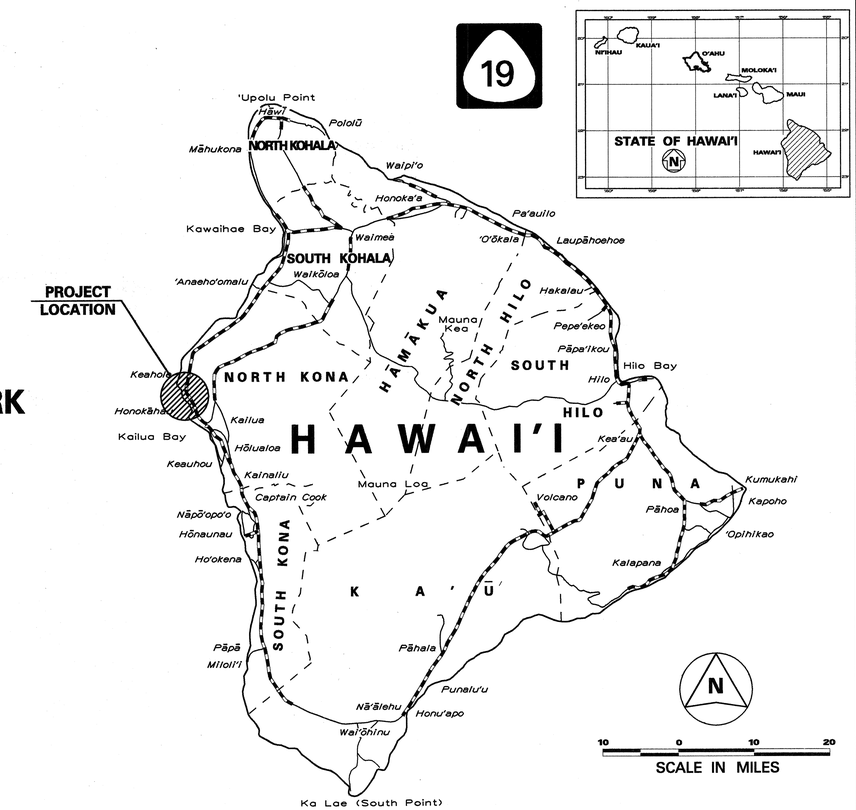

FEDERAL AID PROJECTS PREVIOUSLY CONSTRUCTED OR UNDER CONSTRUCTION

MILE POST 97.22 TO MILE POST 96.84

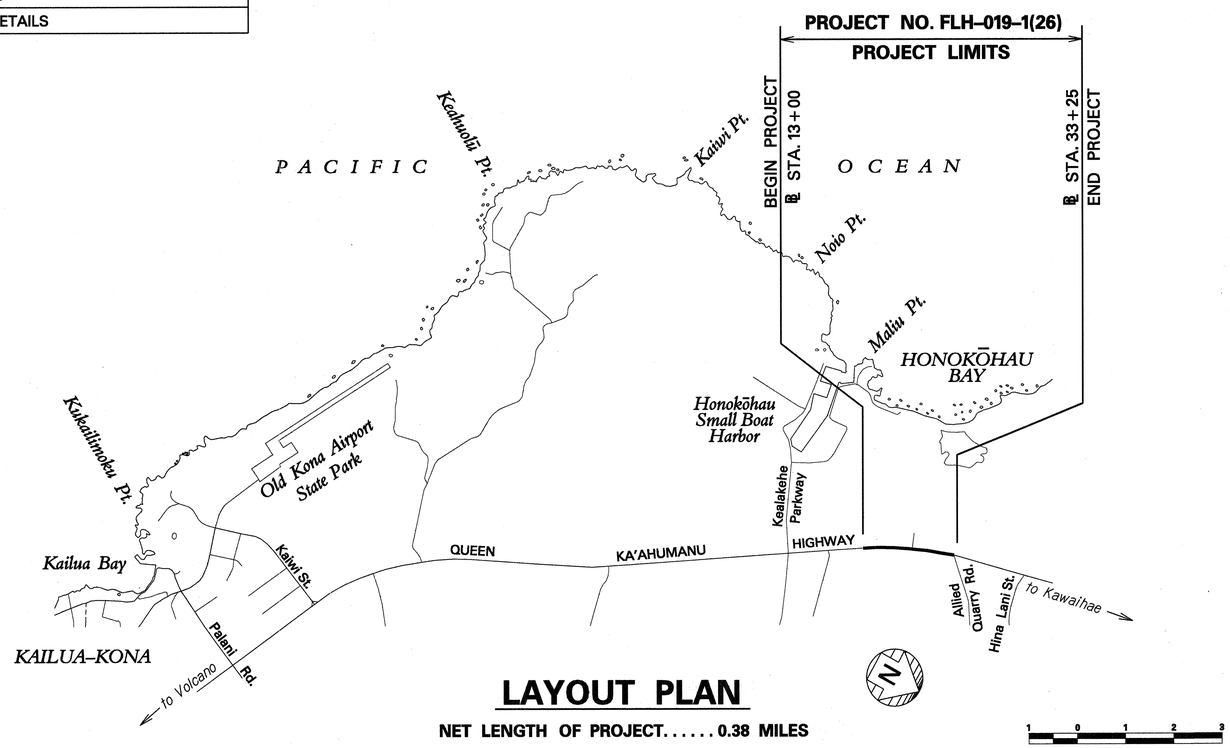

LAYOUT PLAN

NET LENGTH OF PROJECT..... 0.38 MILES

DESIGN DESIGNATION

ADT (1998).....17,560
ADT (2018).....30,818
DHV 2,620
D 60/40
T .....5.5 %
V .....50 M.P.H.

HAWAII DISTRICT / DESIGNED BY	HWY–DD/UNIT D / P. S. & E. BY	692–7578 / PHONE	Jan., 2000 / DATE

DEPARTMENT OF TRANSPORTATION STATE OF HAWAI'I	
APPROVED: Kazu Hayashida	7/1/00
DIR. OF TRANSPORTATION	DATE