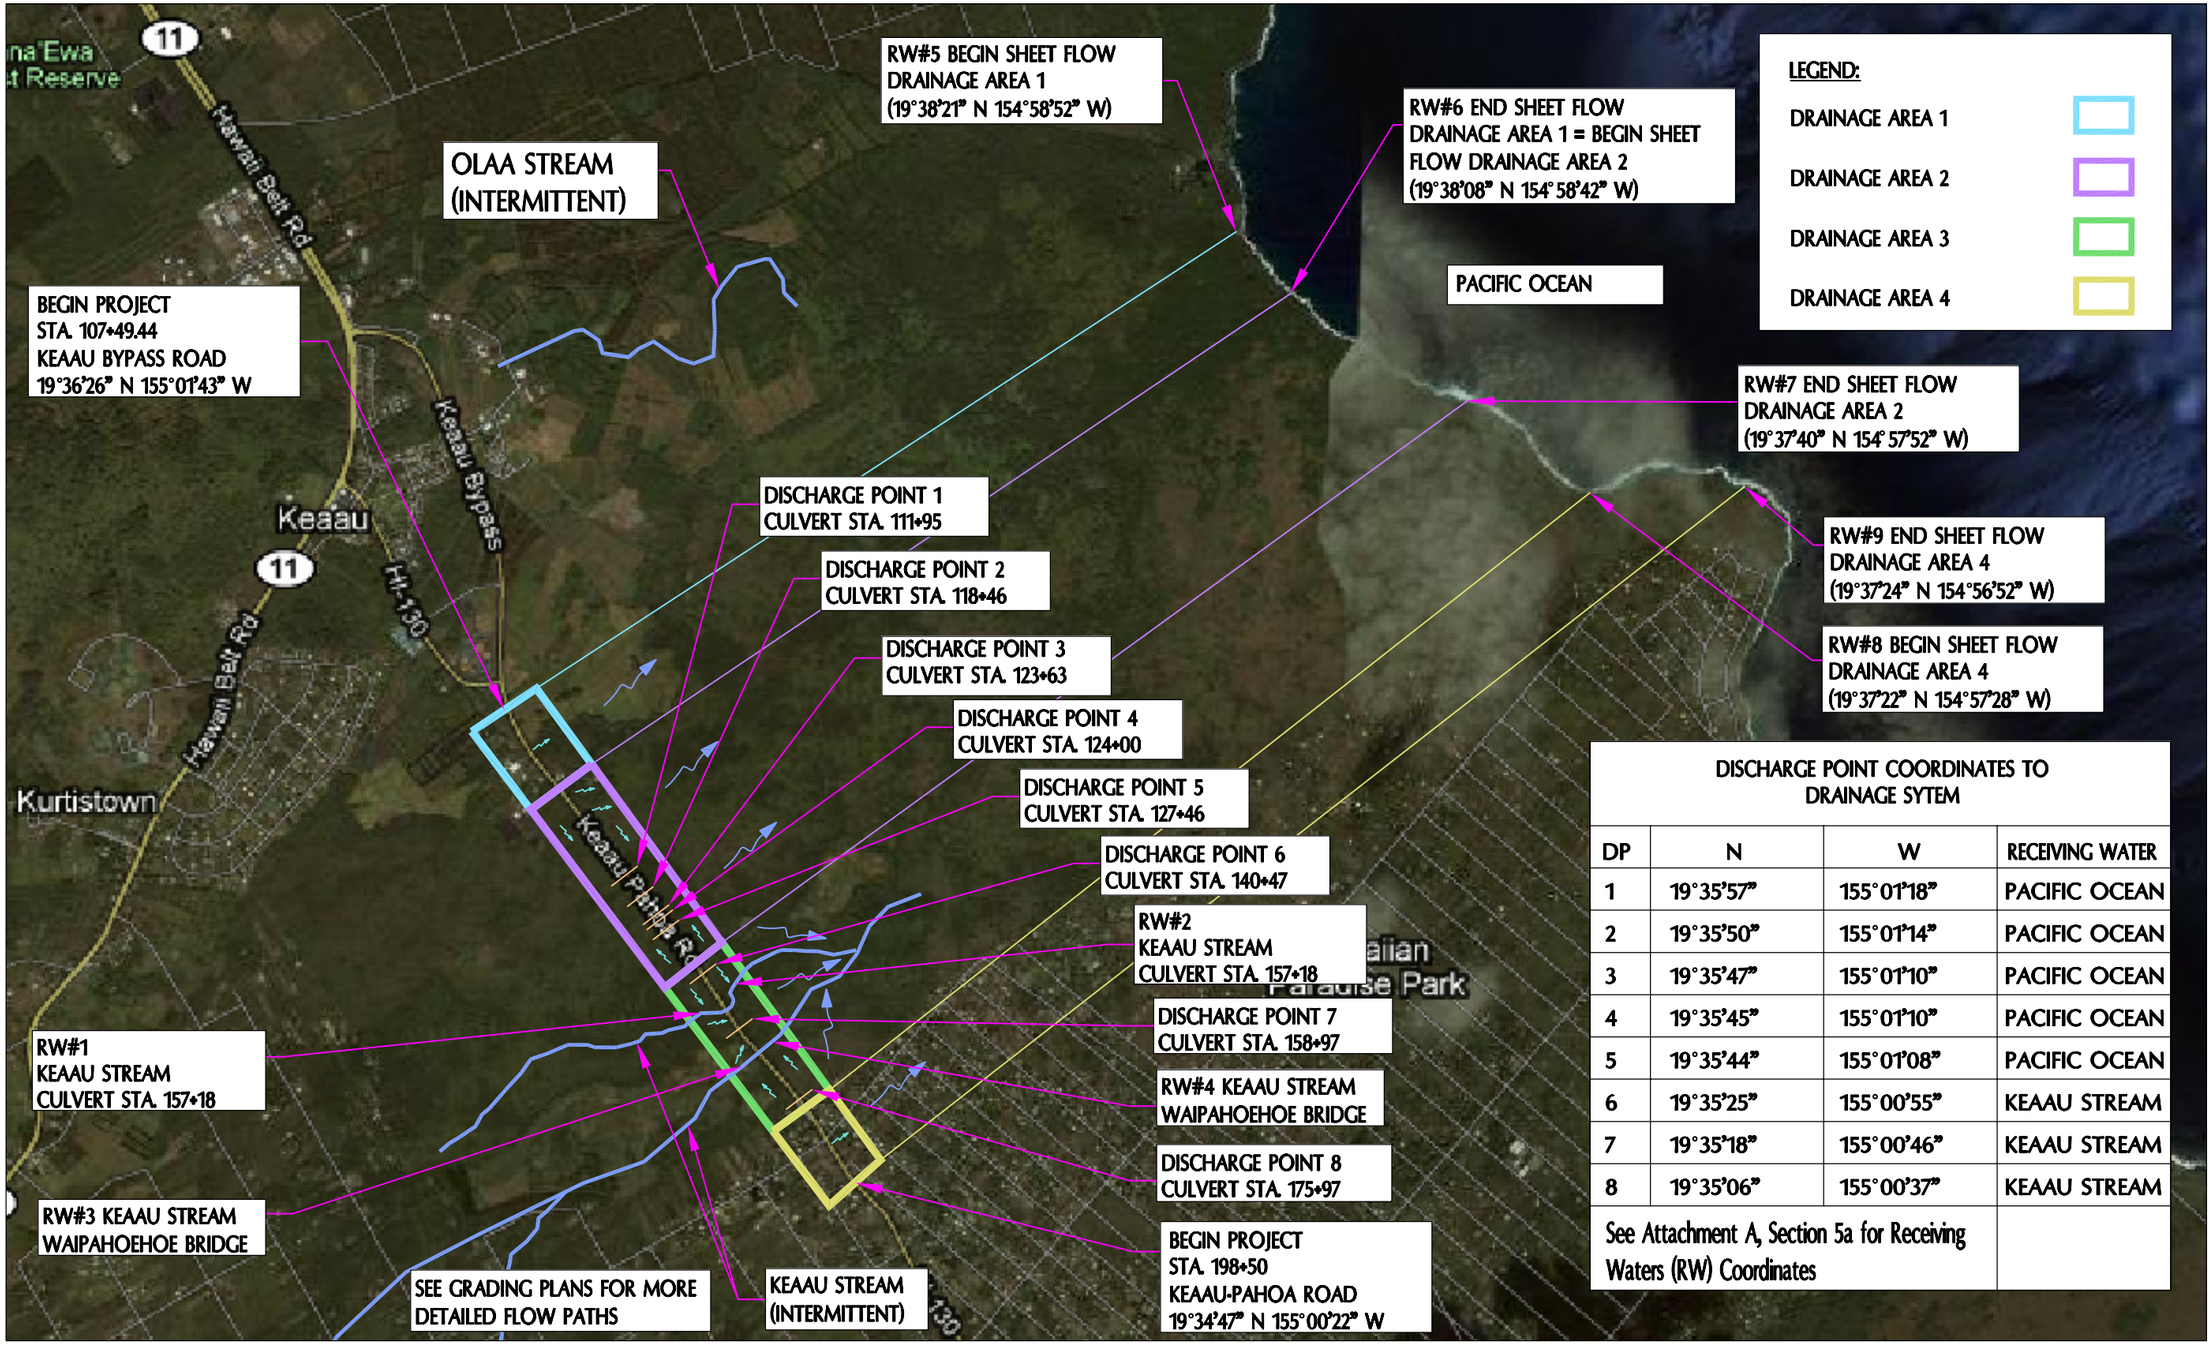

DISCHARGE POINT COORDINATES TO DRAINAGE SYTEM

DP	N	W	RECEIVING WATER
1	19°35'57"	155°01'18"	PACIFIC OCEAN
2	19°35'50"	155°01'14"	PACIFIC OCEAN
3	19°35'47"	155°01'10"	PACIFIC OCEAN
4	19°35'45"	155°01'10"	PACIFIC OCEAN
5	19°35'44"	155°01'08"	PACIFIC OCEAN
6	19°35'25"	155°00'55"	KEAAU STREAM
7	19°35'18"	155°00'46"	KEAAU STREAM
8	19°35'06"	155°00'37"	KEAAU STREAM
See Attachment A, Section 5a for Receiving Waters (RW) Coordinates			

NOT TO SCALE

WILSON OKAMOTO CORPORATION
ENGINEERS · PLANNERS

KEAAU-PAHOA ROAD SHOULDER LANE CONVERSION

RECEIVING WATERS MAP

FIGURE
2