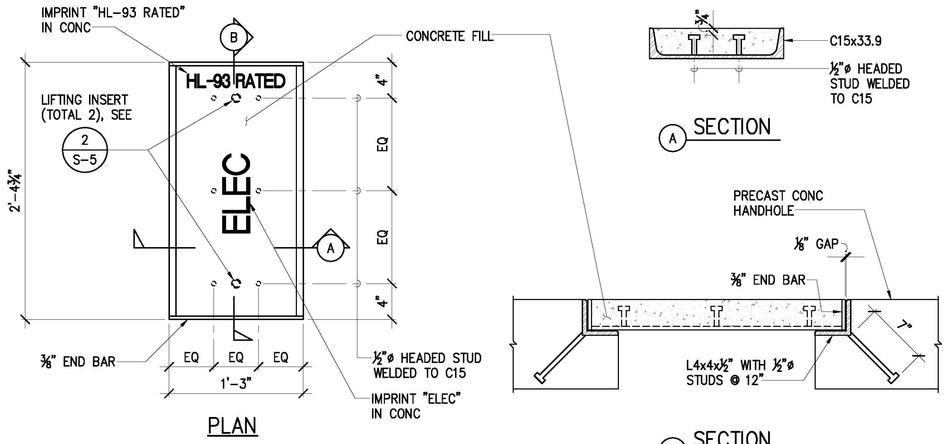

PLAN

A SECTION

B SECTION

NOTES:

1. HOT DIP GALVANIZE STEEL ASSEMBLY AFTER FABRICATION. INSTALL LIFTING INSERT AFTER GALVANIZED.
2. APPROXIMATE WEIGHT OF COVER PLATE IS 210 LBS.

1 S-5 CONC-FILLED HANDHOLE COVER PLATE

SCALE: 1 1/2" = 1'-0"

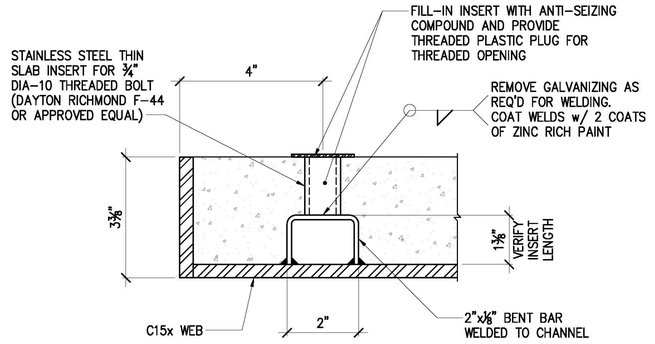

2 S-5 LIFTING INSERT DETAIL

SCALE: 6" = 1'-0"

REVISION	DATE	DESCRIPTION	BY	APPROVED

GRANT J. OKUHARA LICENSED PROFESSIONAL ENGINEER No. 13001-S HAWAII U.S.A.

THIS WORK WAS PREPARED BY ME OR UNDER MY SUPERVISION
EXP. 4-30-24
MKE ASSOCIATES LLC

STATE OF HAWAII
DEPARTMENT OF TRANSPORTATION
HARBORS DIVISION

JOB TITLE
REPAIR LIGHT POLES AND PEDESTALS AT NAWILIWILI HARBOR, KAUAI, HAWAII

SHEET TITLE
TYPICAL ACCESSORY DETAILS

DESIGNED BY:	GO
DRAWN BY:	DL
CHECKED BY:	GM
DATE:	04/2023
SCALE:	AS SHOWN

JOB NUMBER S70146

SHEET S-5

7 OF 17 SHTS.

Plotted: Apr 28, 2023 3:56pm