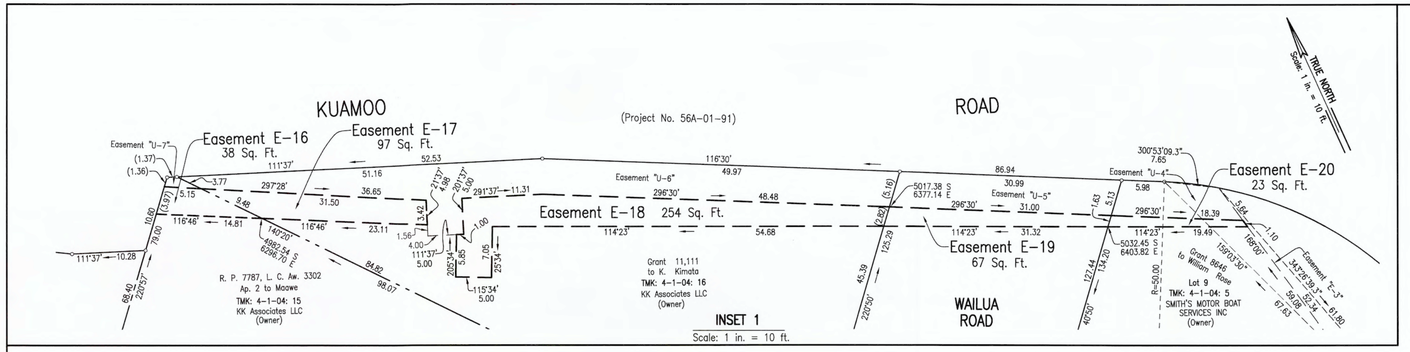

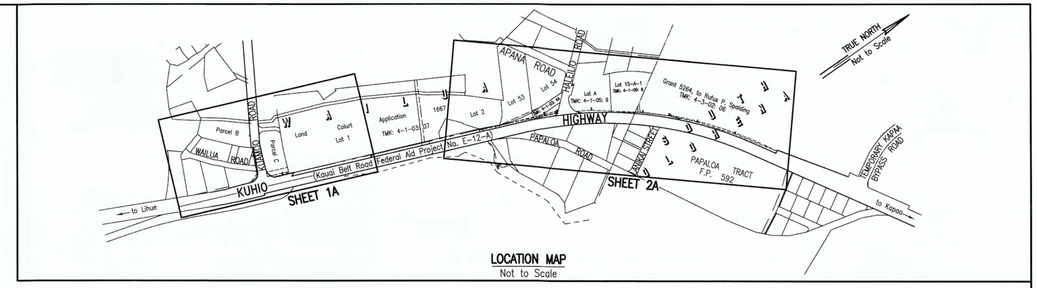

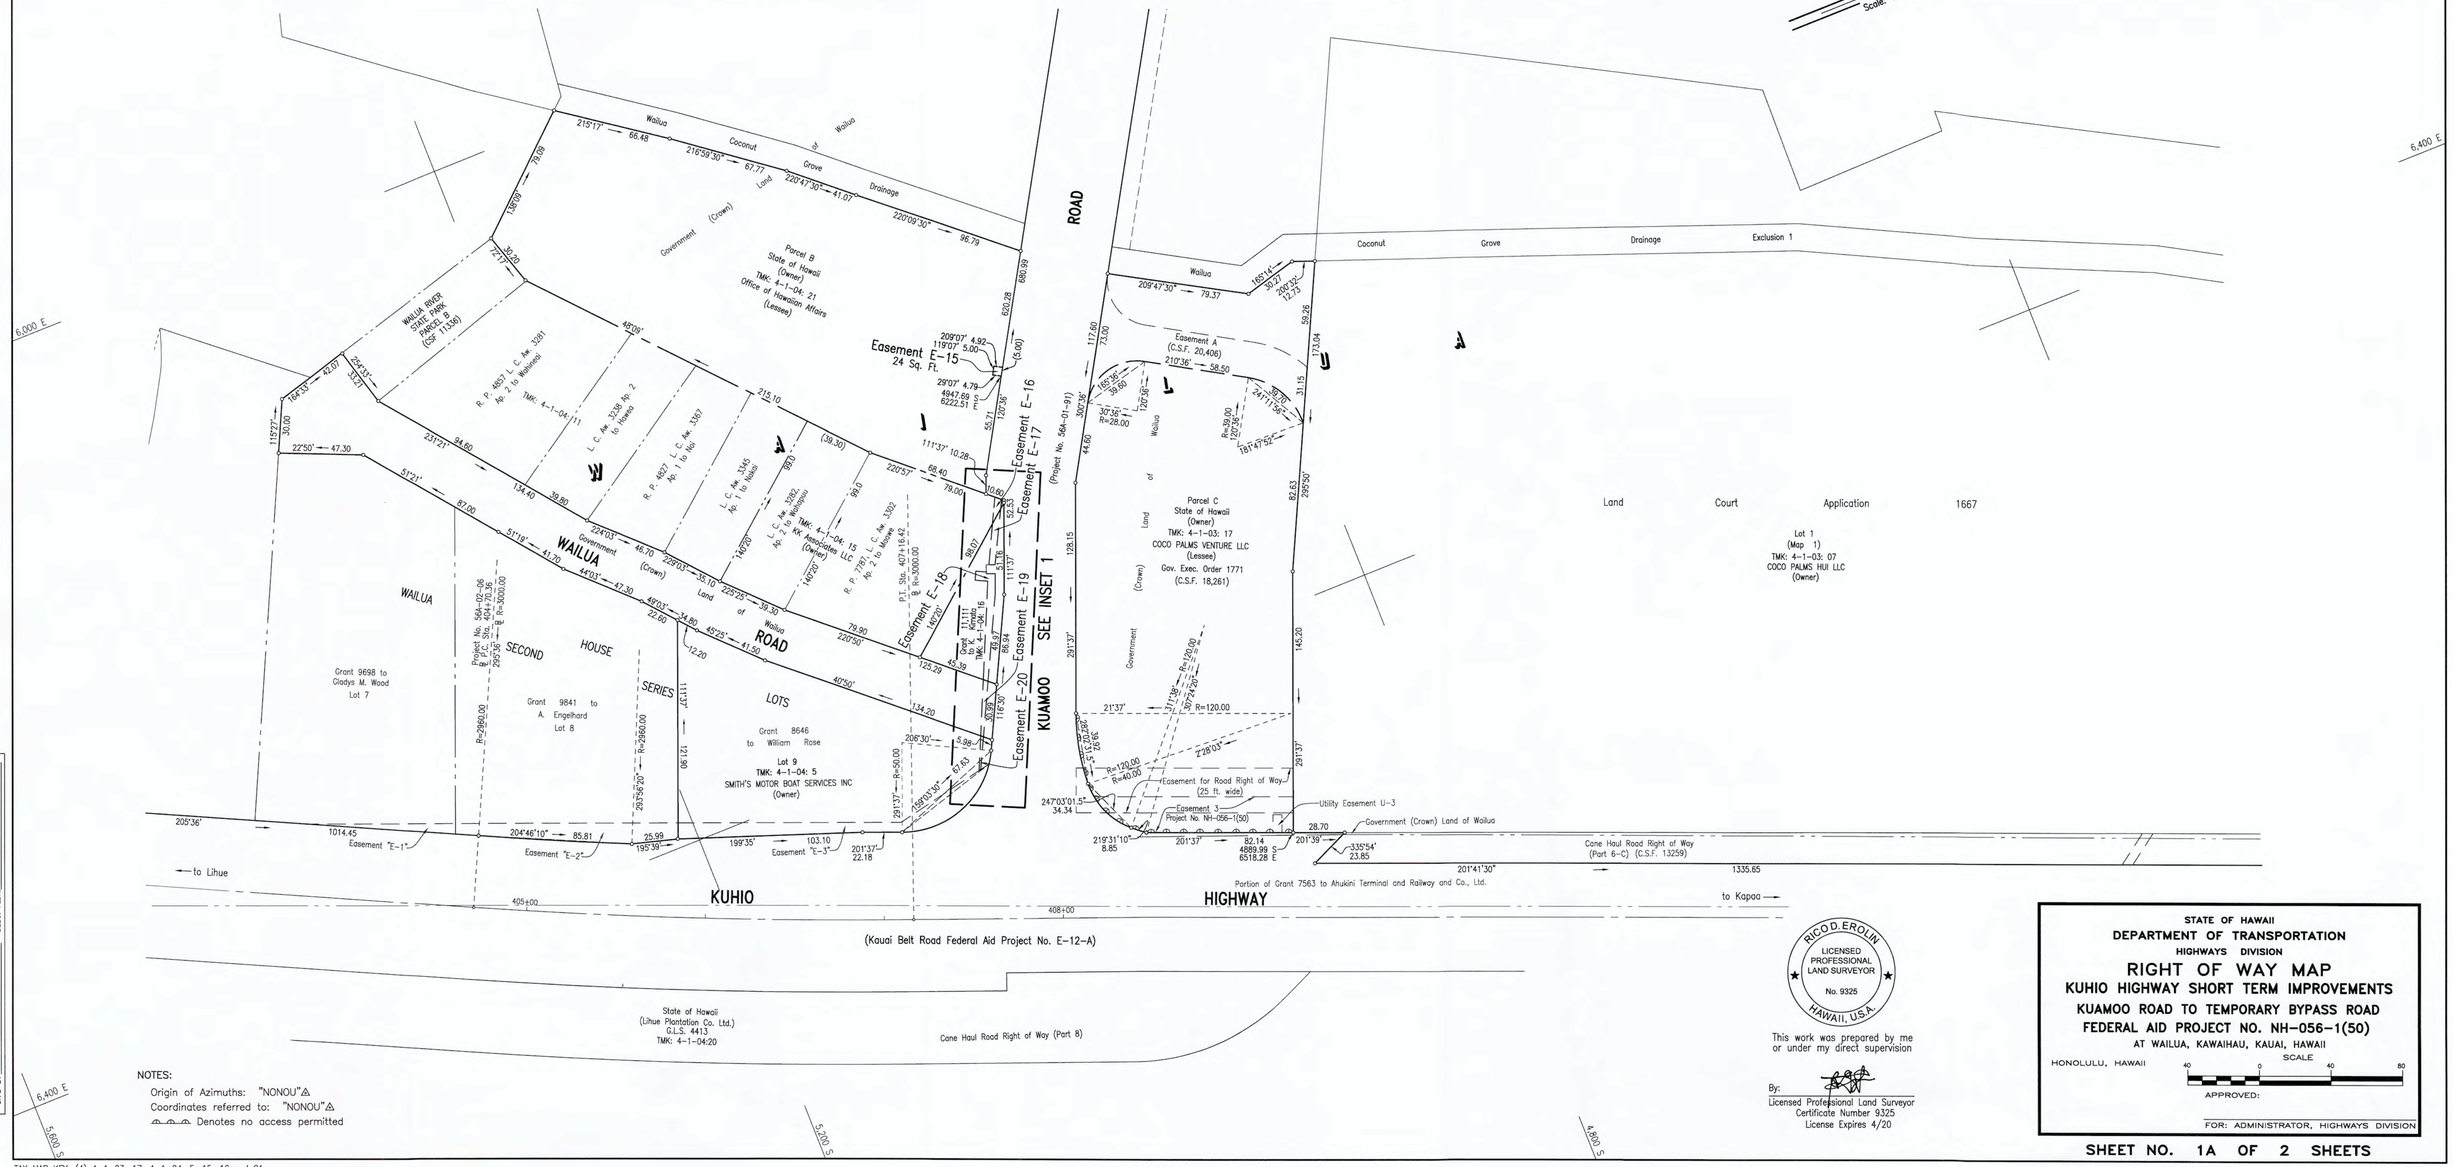

NOTES:
Origin of Azimuths: "NONOU"
Coordinates referred to: "NONOU"
Denotes no access permitted

DATA FLDR.
FIELD BOOKS
FIELD NOTES
W.S. NO.
CERT. FLDR.
DESC. FLDR.
PROJ. ENGINEER
FIELD CHIEF
PLOTTER
DRAFTSMAN
CK'D BY

RICO D. EROLIN
LICENSED PROFESSIONAL LAND SURVEYOR
No. 9325
HAWAII, U.S.A.

This work was prepared by me or under my direct supervision

By:
Licensed Professional Land Surveyor
Certificate Number 9325
License Expires 4/20

STATE OF HAWAII
DEPARTMENT OF TRANSPORTATION
HIGHWAYS DIVISION

RIGHT OF WAY MAP

KUHIO HIGHWAY SHORT TERM IMPROVEMENTS
KUAMOO ROAD TO TEMPORARY BYPASS ROAD
FEDERAL AID PROJECT NO. NH-056-1(50)

AT WAILUA, KAWAIHAU, KAUAI, HAWAII

HONOLULU, HAWAII

SCALE
40 0 40 80

APPROVED:

FOR: ADMINISTRATOR, HIGHWAYS DIVISION

SHEET NO. 1A OF 2 SHEETS

TAX MAP KEY: (4) 4-1-03: 17, 4-1-04: 5, 15, 16 and 21
Job No. 17008-02-1 FN: 17008-02-1_5-26-18.dwg

22" x 36" = 5.5 SQ. FT.

P.H. 798

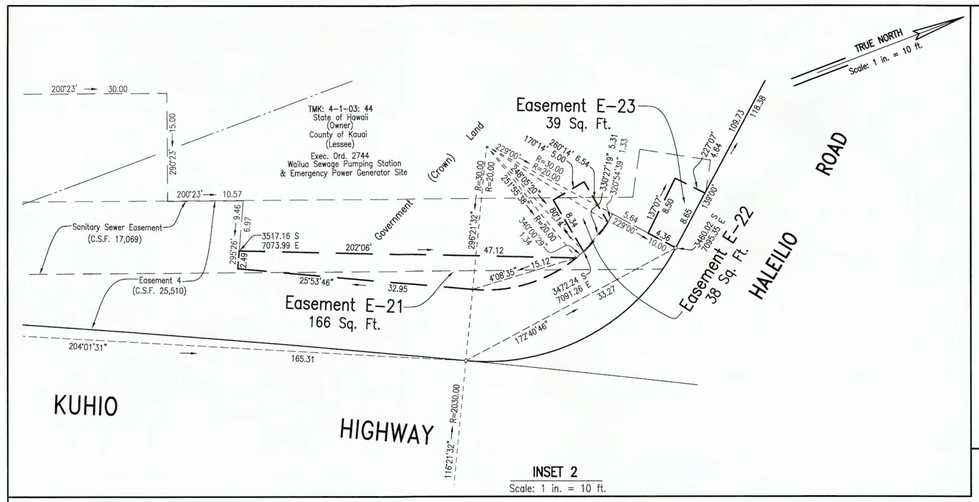

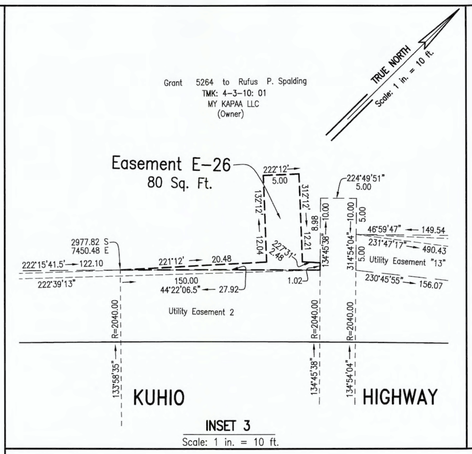

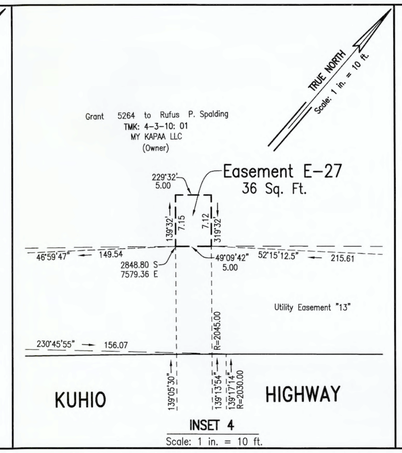

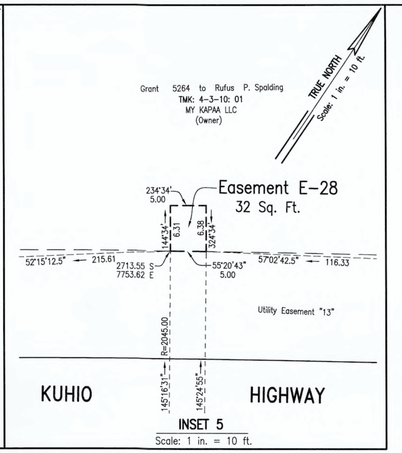

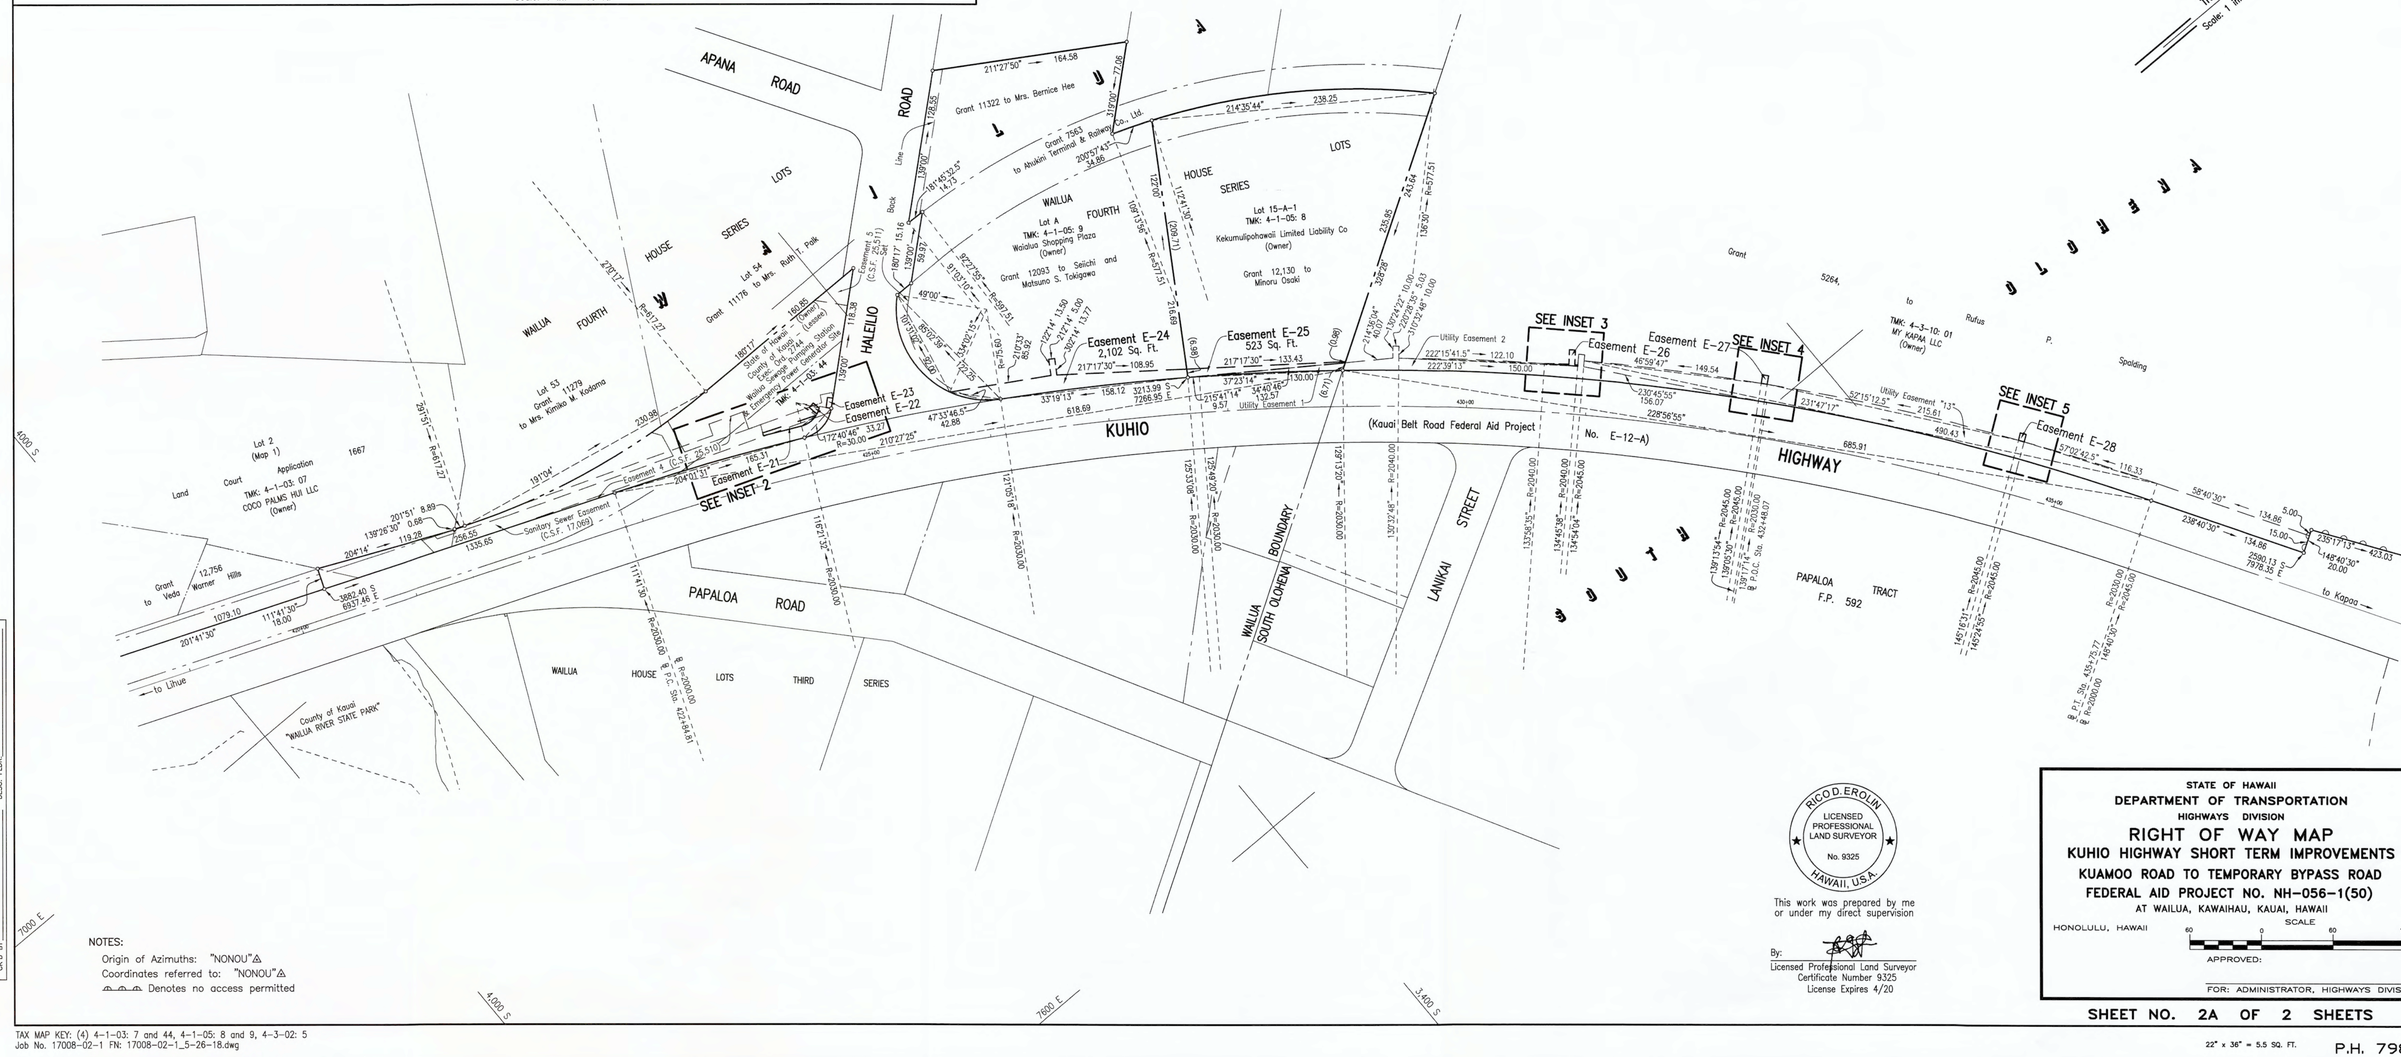

NOTES:
Origin of Azimuths: "NONOU"
Coordinates referred to: "NONOU"
Denotes no access permitted

DATA FLOR. 925
FIELD BOOKS
FLOPPY NO.
W.S. NO.
CERT. FLOR.
DESC. FLOR.
PROJ. ENGINEER
FIELD CHIEF
COMPUTER
RODMAN
DRAFTSMAN
CKD'D BY

RICO D. EROLIN
LICENSED PROFESSIONAL LAND SURVEYOR
No. 9325
HAWAII, U.S.A.

This work was prepared by me or under my direct supervision

By:
Licensed Professional Land Surveyor
Certificate Number 9325
License Expires 4/20

STATE OF HAWAII
DEPARTMENT OF TRANSPORTATION
HIGHWAYS DIVISION

RIGHT OF WAY MAP

KUHIO HIGHWAY SHORT TERM IMPROVEMENTS
KUAMOO ROAD TO TEMPORARY BYPASS ROAD
FEDERAL AID PROJECT NO. NH-056-1(50)

AT WAILUA, KAWAIHAU, KAUAI, HAWAII

HONOLULU, HAWAII

SCALE 60 0 60 120

APPROVED:

FOR: ADMINISTRATOR, HIGHWAYS DIVISION

SHEET NO. 2A OF 2 SHEETS

TAX MAP KEY: (4) 4-1-03: 7 and 44, 4-1-05: 8 and 9, 4-3-02: 5
Job No. 17008-02-1 FN: 17008-02-1_5-26-18.dwg

22" x 36" = 5.5 SQ. FT.

P.H. 798