


FED. ROAD DIST. NO.	STATE	FEDERAL AID PROJ. NO.	FISCAL YEAR	SHEET NO.	TOTAL SHEETS
HAWAII	HAW.	ER-24(004)	2024	15	49

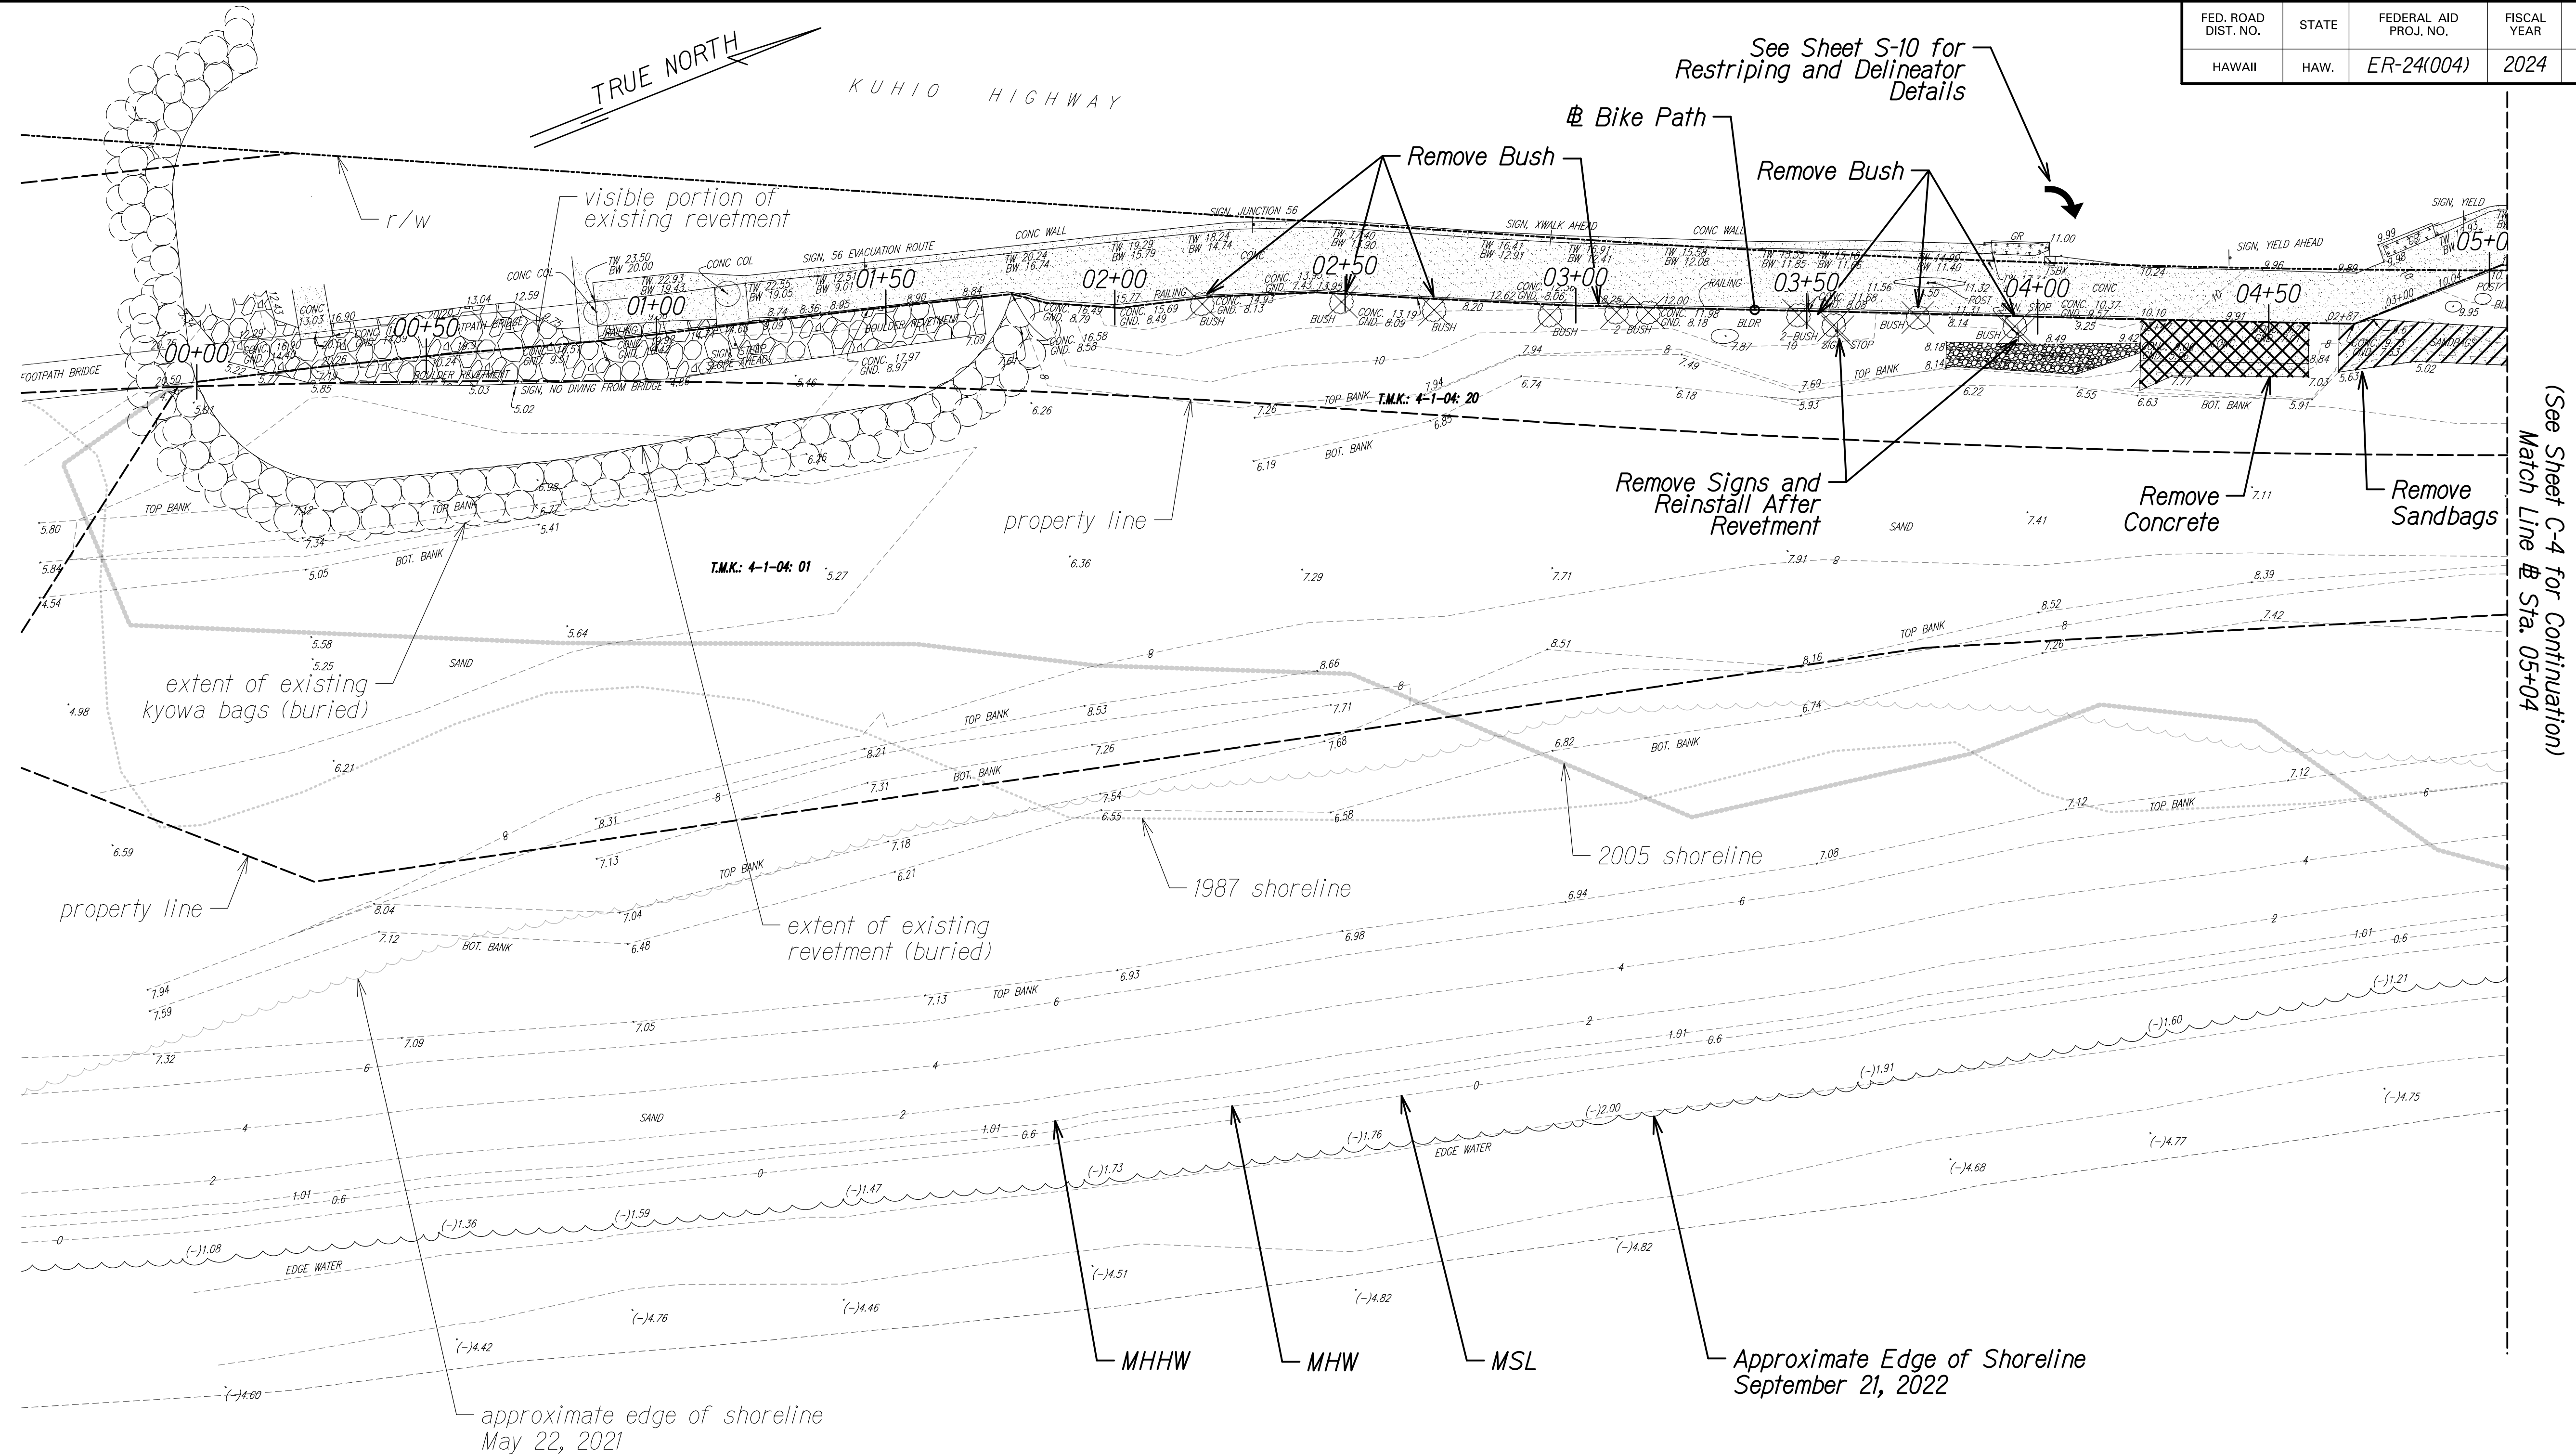

NOTE:

- The Total Amount of Debris May Differ from what is Shown here in the Plans when Construction Starts. Therefore, Debris Removal shall be Paid as a Force Account Item.
- The Sand Detailed/Shown on these Sheets is Susceptible to Movement and will most likely Differ during Time of Construction.

EXISTING & DEMOLITION PLAN

Scale: 1" = 20'-0"

PACIFIC OCEAN

SURVEY PLOTTED BY	DATE
DRAWN BY	DATE
DESIGNED BY	DATE
CHECKED BY	DATE

JAMES I. KINCAID
LICENSED PROFESSIONAL ENGINEER
No. 12562-CE
HAWAII, U.S.A.

THIS WORK WAS PREPARED BY ME OR UNDER MY SUPERVISION.
SIGNATURE: *[Signature]* EXPIRATION DATE OF THE LICENSE: 12/31/2024

STATE OF HAWAII
DEPARTMENT OF TRANSPORTATION
HIGHWAYS DIVISION

EXISTING & DEMOLITION PLAN


KUHIO HIGHWAY
Emergency Shoreline Mitigation
Fed. Aid Project No. ER-24(004)

Scale: As Noted Date: Dec. 2023

SHEET No. C-3 OF 6 SHEETS

(See Sheet C-4 for Continuation)
Match Line @ Sta. 05+04

FED. ROAD DIST. NO.	STATE	FEDERAL AID PROJ. NO.	FISCAL YEAR	SHEET NO.	TOTAL SHEETS
HAWAII	HAW.	ER-24(004)	2024	16	49

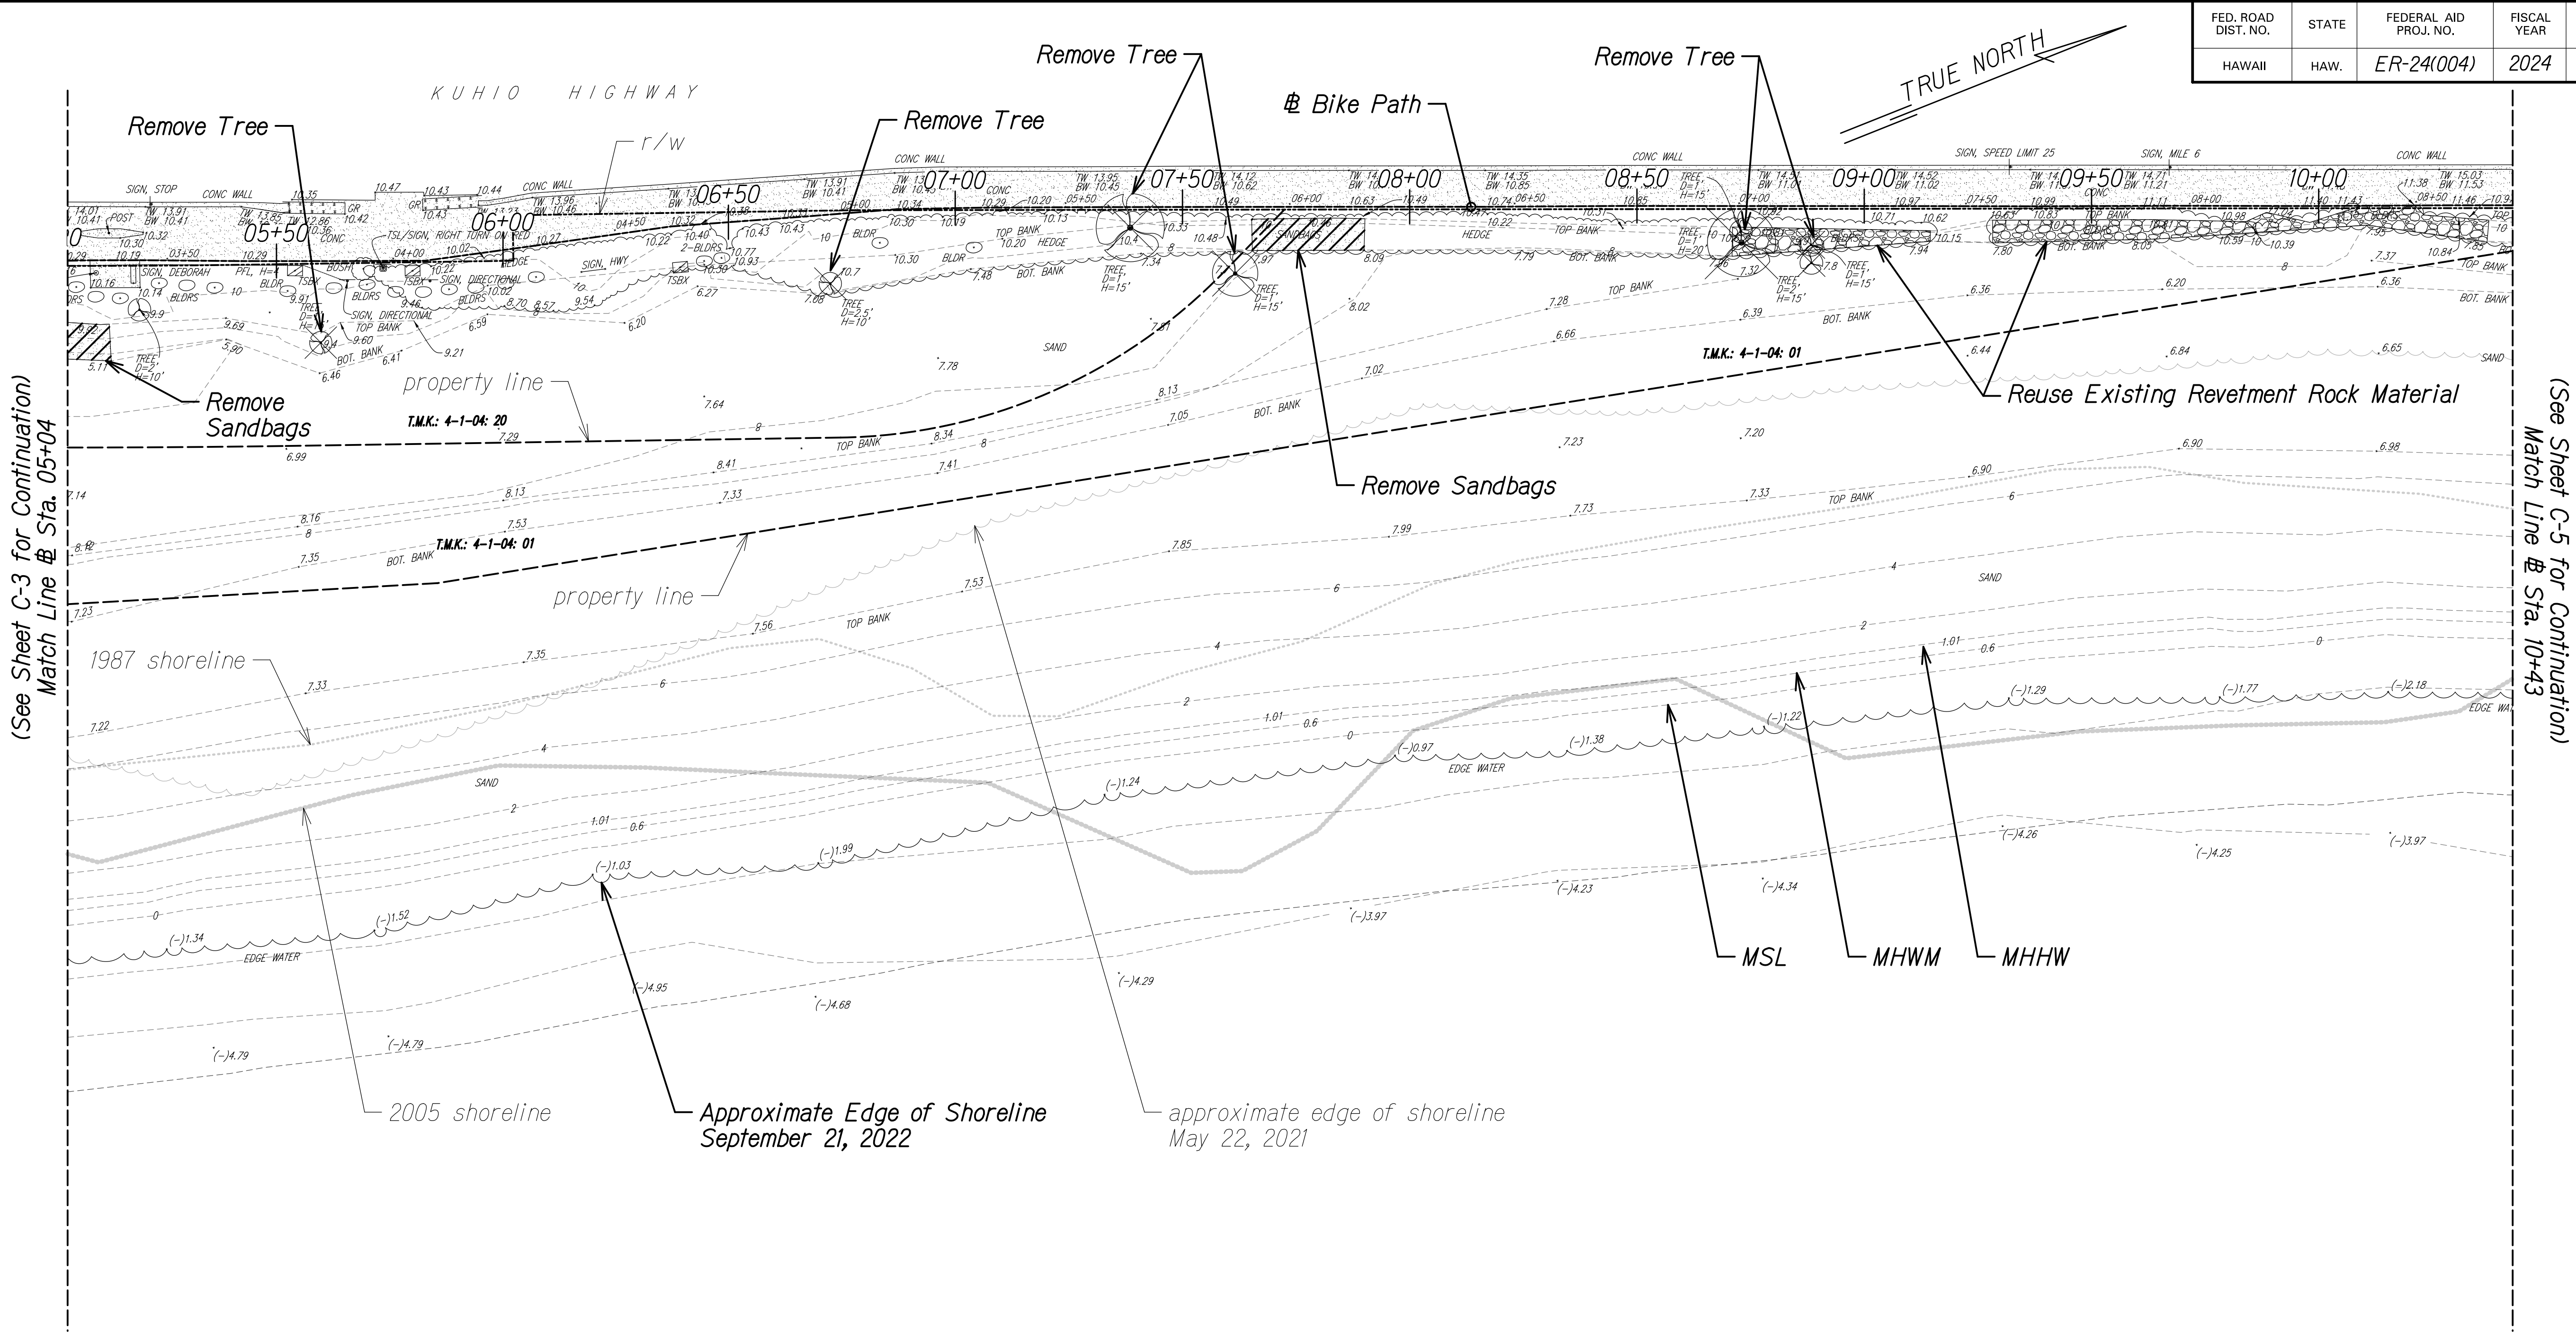

(See Sheet C-3 for Continuation)
Match Line @ Sta. 05+04

(See Sheet C-5 for Continuation)
Match Line @ Sta. 10+43

EXISTING & DEMOLITION PLAN
Scale: 1" = 20'-0"

- NOTE:**
- The Total Amount of Debris May Differ from what is Shown here in the Plans when Construction Starts. Therefore, Debris Removal shall be Paid as a Force Account Item.
 - The Sand Detailed/Shown on these Sheets is Susceptible to Movement and will most likely Differ during Time of Construction.

SURVEY PLOTTED BY	DATE
DRAWN BY	DATE
DESIGNED BY	DATE
CHECKED BY	DATE
ORIGINAL PLAN	
NOTE BOOK	
NA	

THIS WORK WAS PREPARED BY ME OR UNDER MY SUPERVISION

SIGNATURE: *James I. Kincaid* EXPIRATION DATE OF THE LICENSE: 12/31/2025


STATE OF HAWAII
DEPARTMENT OF TRANSPORTATION
HIGHWAYS DIVISION

EXISTING & DEMOLITION PLAN

KUHIO HIGHWAY
Emergency Shoreline Mitigation
Fed. Aid Project No. ER-24(004)

Scale: As Noted Date: Dec. 2023

FED. ROAD DIST. NO.	STATE	FEDERAL AID PROJ. NO.	FISCAL YEAR	SHEET NO.	TOTAL SHEETS
HAWAII	HAW.	ER-24(004)	2024	17	49

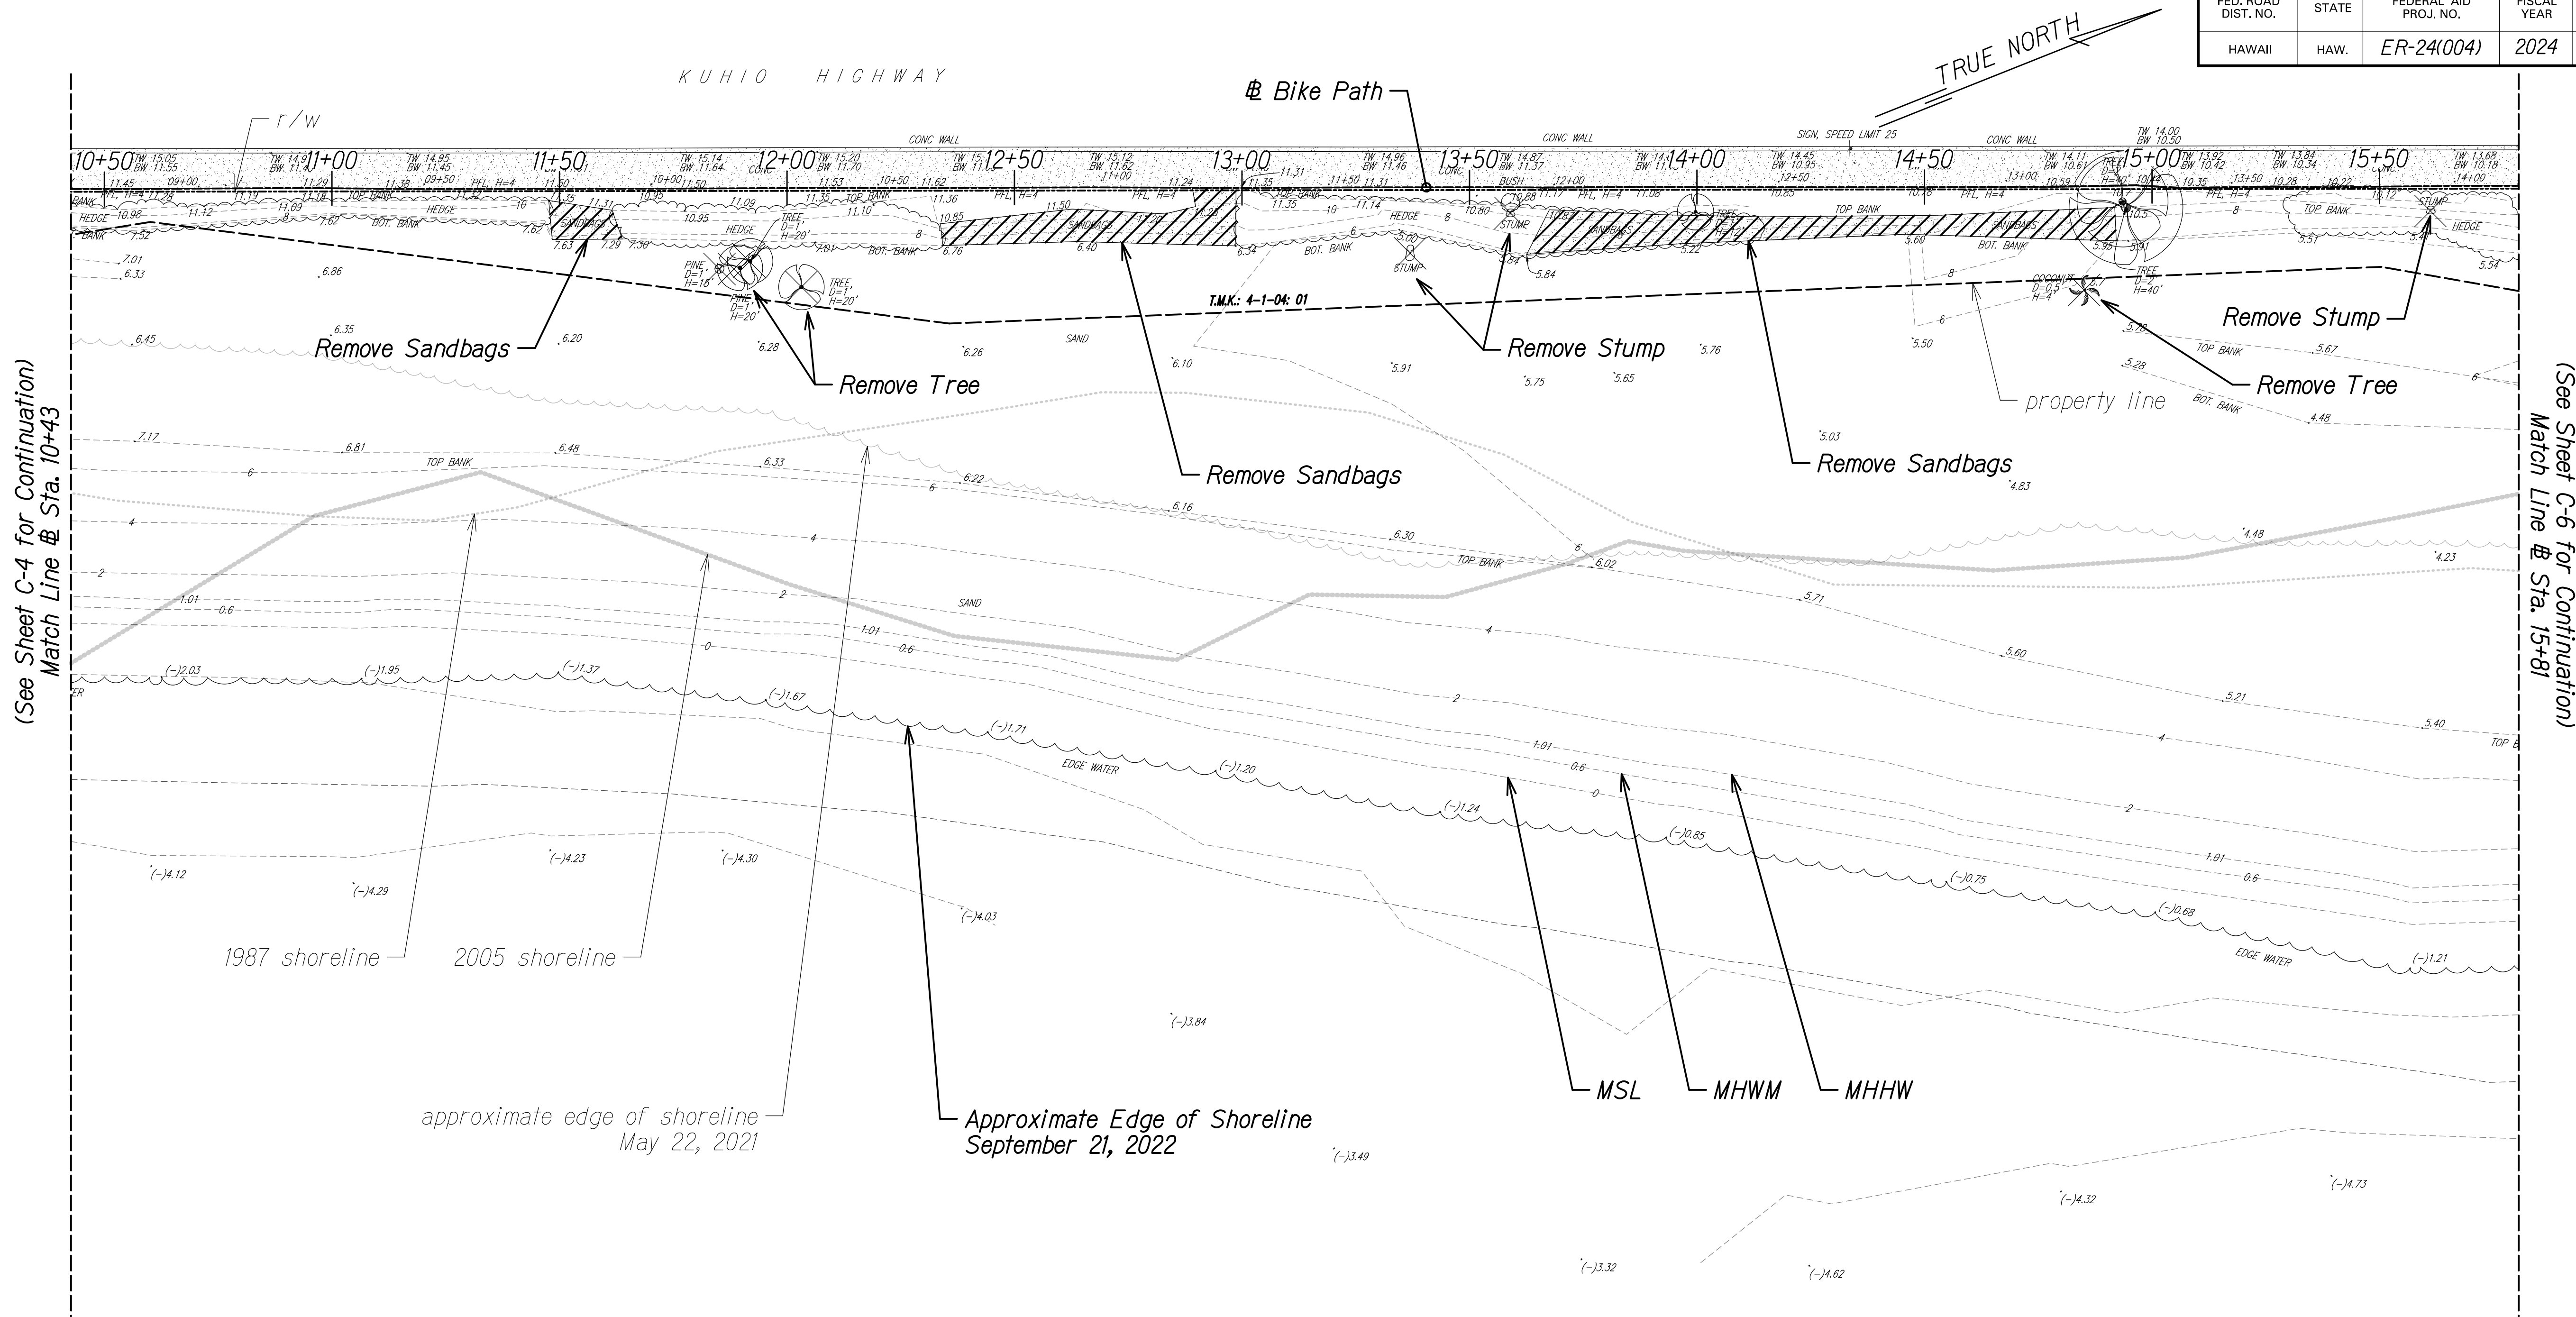

EXISTING & DEMOLITION PLAN


Scale: 1" = 20'-0"

PACIFIC OCEAN

NOTE:

- The Total Amount of Debris May Differ from what is Shown here in the Plans when Construction Starts. Therefore, Debris Removal shall be Paid as a Force Account Item.
- The Sand Detailed/Shown on these Sheets is Susceptible to Movement and will most likely Differ during Time of Construction.

ORIGINAL PLAN	DATE
SURVEY PLOTTED BY	December 2023
DRAWN BY	December 2023
DESIGNED BY	December 2023
CHECKED BY	December 2023
NOTED BY	December 2023
DATE	December 2023

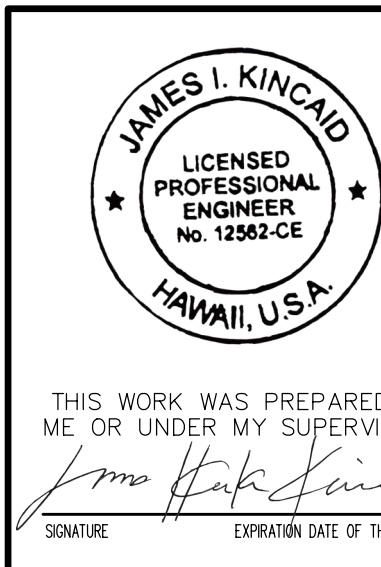

STATE OF HAWAII
DEPARTMENT OF TRANSPORTATION
HIGHWAYS DIVISION


EXISTING & DEMOLITION PLAN

KUHIO HIGHWAY
Emergency Shoreline Mitigation
Fed. Aid Project No. ER-24(004)

Scale: As Noted Date: Dec. 2023

SHEET No. C-5 OF 6 SHEETS

FED. ROAD DIST. NO.	STATE	FEDERAL AID PROJ. NO.	FISCAL YEAR	SHEET NO.	TOTAL SHEETS
HAWAII	HAW.	ER-24(004)	2024	18	49

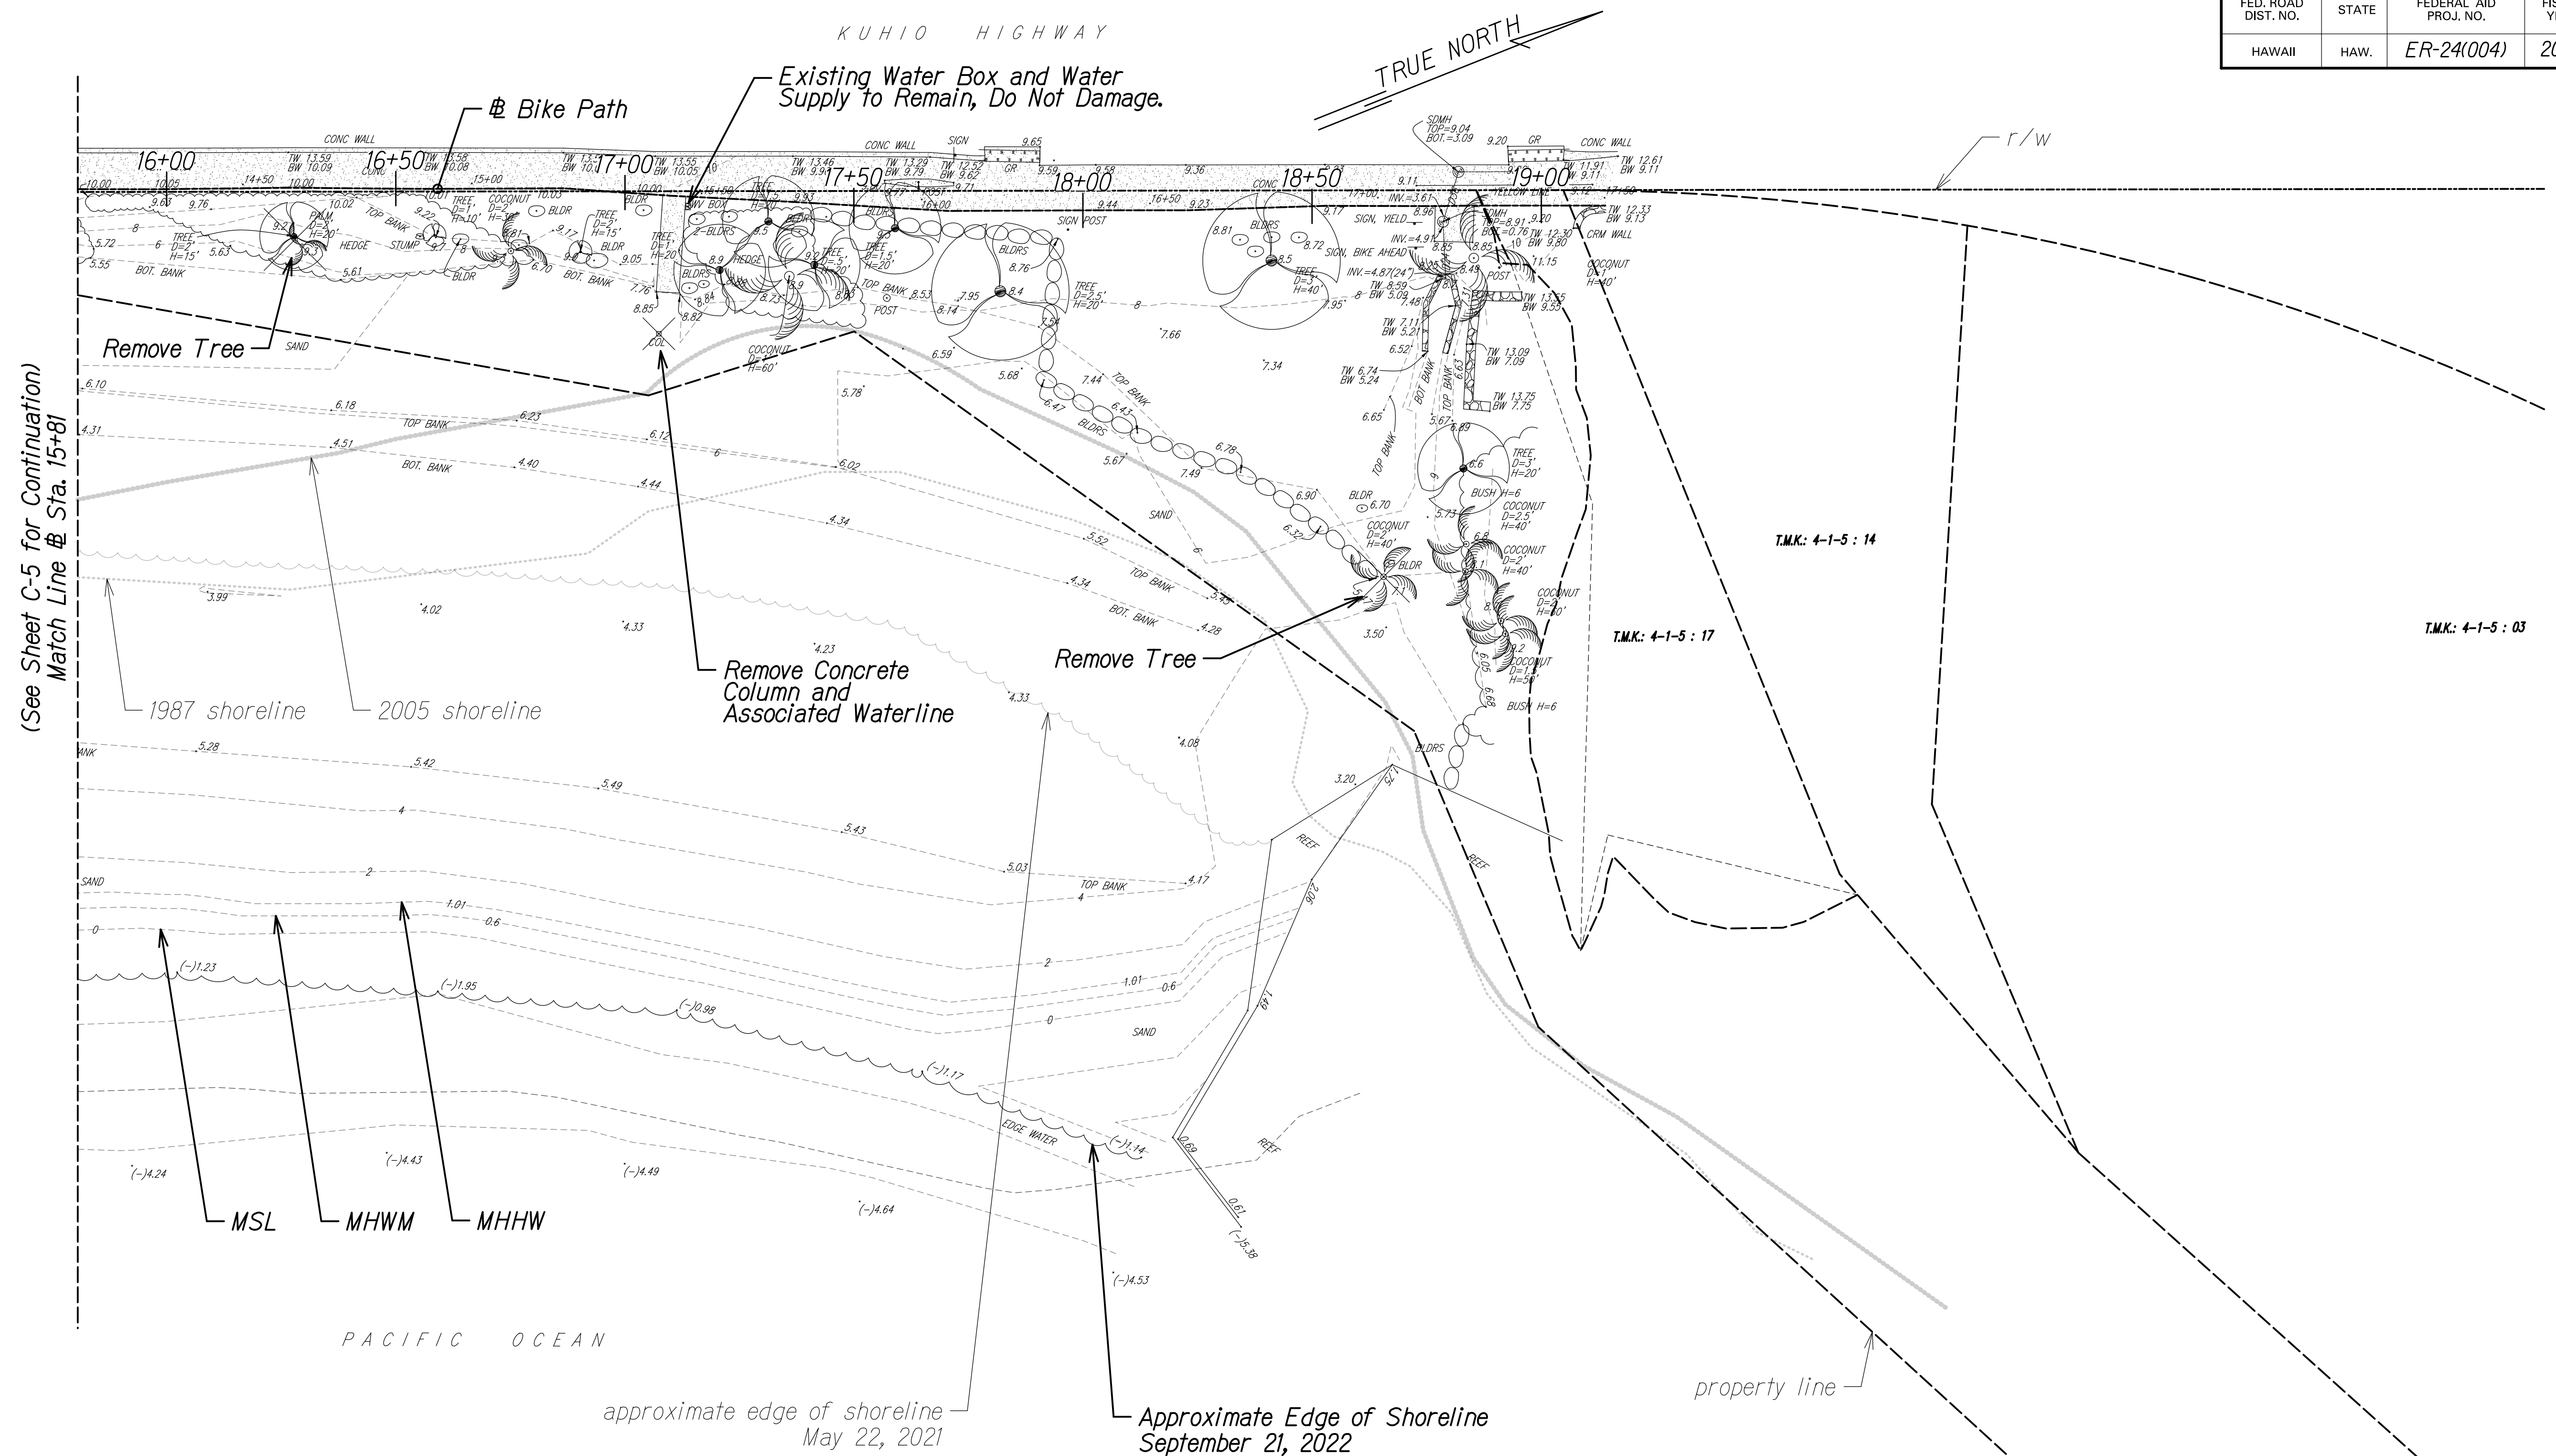

NOTE:

- The Total Amount of Debris May Differ from what is Shown here in the Plans when Construction Starts. Therefore, Debris Removal shall be Paid as a Force Account Item.
- The Sand Detailed/Shown on these Sheets is Susceptible to Movement and will most likely Differ during Time of Construction.

EXISTING & DEMOLITION PLAN
Scale: 1" = 20'-0"

JAMES I. KINCAID
LICENSED PROFESSIONAL ENGINEER
No. 12562-CE
HAWAII, U.S.A.

THIS WORK WAS PREPARED BY ME, OR UNDER MY SUPERVISION.
James I. Kincaid
SIGNATURE EXPIRATION DATE OF THE LICENSE

STATE OF HAWAII
DEPARTMENT OF TRANSPORTATION
HIGHWAYS DIVISION

EXISTING & DEMOLITION PLAN

KUHIO HIGHWAY
Emergency Shoreline Mitigation
Fed. Aid Project No. ER-24(004)

Scale: As Noted Date: Dec. 2023

SHEET No. C-6 OF 6 SHEETS