FED. ROAD DIST. NO.	STATE	PROJ. NO.	FISCAL YEAR	SHEET NO.	TOTAL SHEETS
KAUAI	HAW.	580A-01-22M	2023	8	26

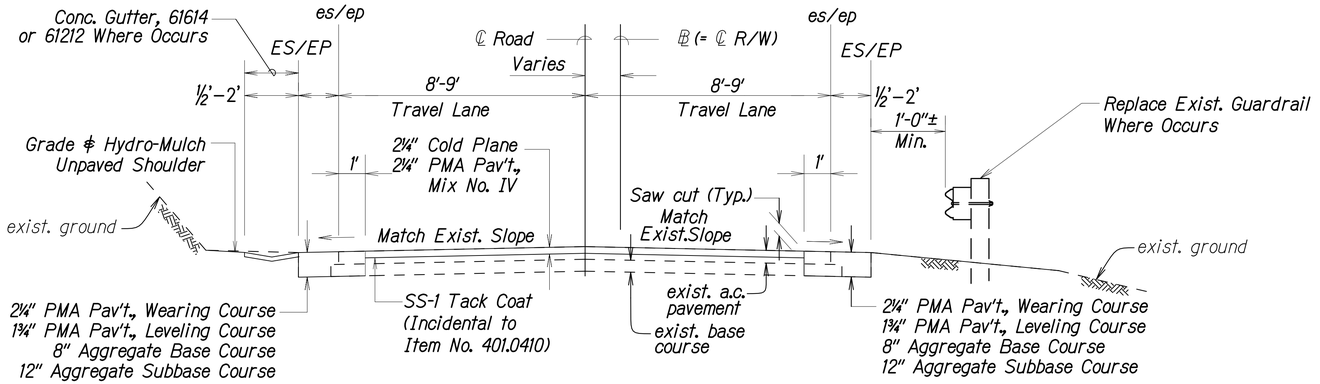

Note:
See Plan Sht. No. 11
Table of Widening Width

TYPICAL SECTION ON TANGENT

Scale: ½" = 1'-0"

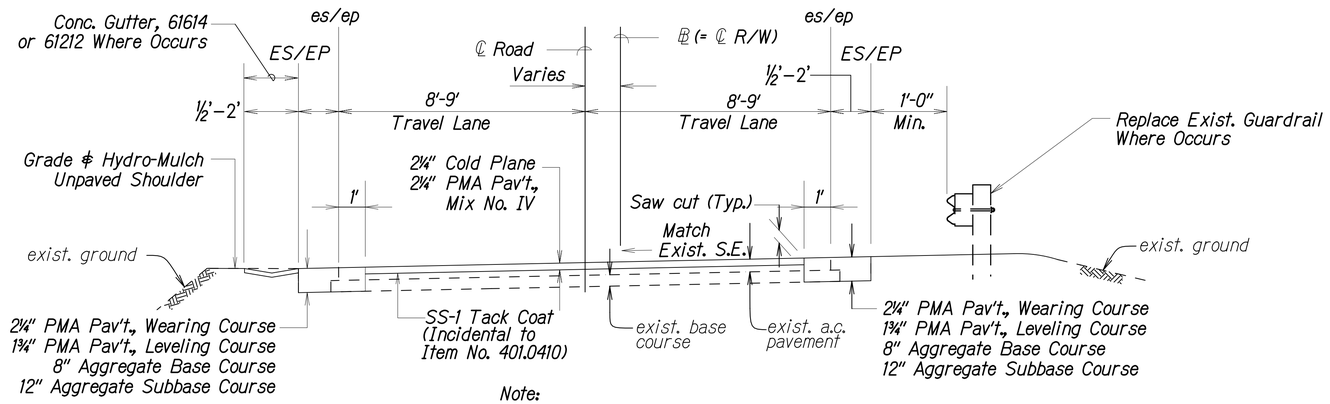

Note:
See Plan Sht. No. 11
Table of Widening Width

TYPICAL SECTION ON CURVE

Scale: ½" = 1'-0"

ORIGINAL PLAN	SURVEY PLOTTED BY	DATE
NOTE BOOK	DRAWN BY X	
No. grad/dsdp	TRACED BY	
	DESIGNED BY X	
	QUANTITIES BY	
	CHECKED BY	

STATE OF HAWAII
DEPARTMENT OF TRANSPORTATION
HIGHWAYS DIVISION

TYPICAL SECTIONS

KUAMOO ROAD RESURFACING
Vicinity of UH Agricultural Station to
End of Kuamoo Road
Project No. 580A-01-22M
Date: APRIL 2023

SHEET No. 1 OF 3 SHEETS

FED. ROAD DIST. NO.	STATE	PROJ. NO.	FISCAL YEAR	SHEET NO.	TOTAL SHEETS
KAUAI	HAW.	580A-01-22M	2023	9	26

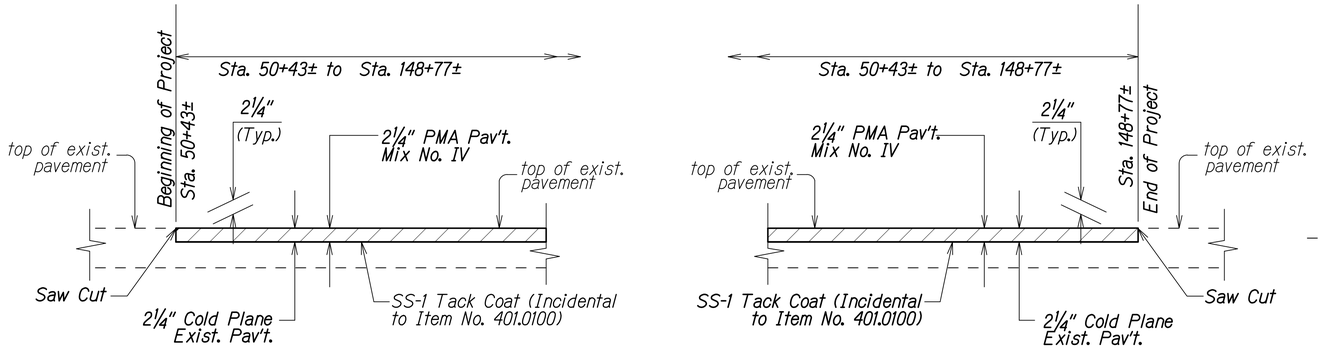

COLD PLANED TRANSITION TO EXISTING A.C. PAVEMENT AT THE BEGINNING AND END OF PROJECT

Not to Scale

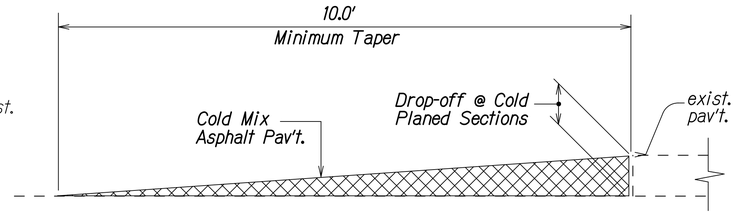

TEMPORARY TRANSITION AT COLD PLANED AREAS

Not to Scale

Note: Contractor shall construct temporary pavement taper to prevent sharp pavement drop-offs at all cold planed sections. Prior to final PMA Pavement, Mix No. IV placement, temporary pavement taper shall be removed.

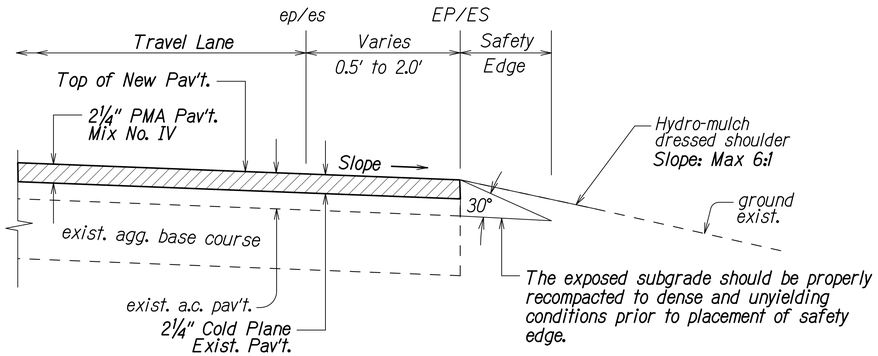

TYPICAL PAVEMENT EDGE DETAIL

Not to Scale

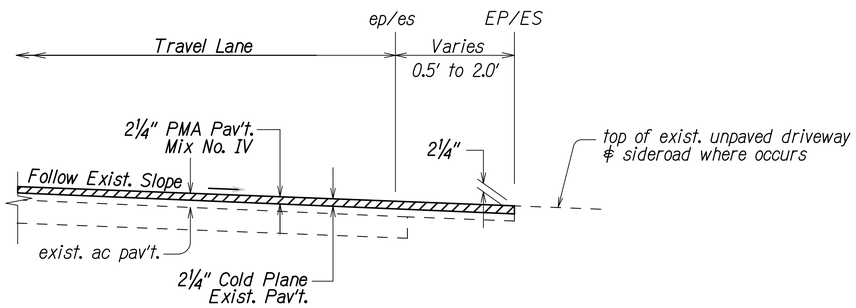

RESURFACING AT UNPAVED SIDEROADS/DRIVEWAYS

Not to Scale

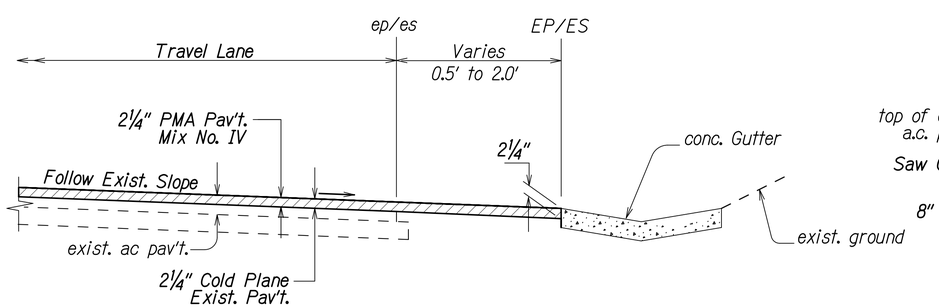

RESURFACING AT CONCRETE GUTTER

Not to Scale

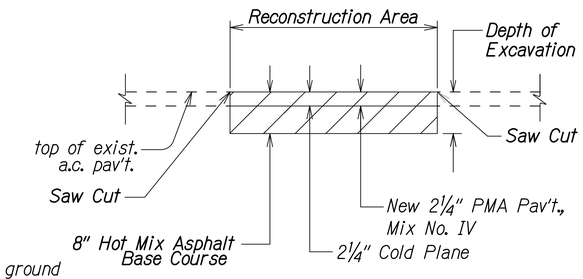

A.C. PAVEMENT RECONSTRUCTION DETAIL

Not to Scale

Notes for Reconstruction Detail:

1. Reconstruct weakened pavement areas prior to cold planing
2. The exposed base course or subbase materials should be properly recompacted to dense and unyielding conditions prior to placement of the asphalt concrete base layer.

ORIGINAL PLAN
NOTE BOOK
SURVEY PLOTTED BY
DRAWN BY
TRACED BY
DESIGNED BY
QUANTITIES BY
CHECKED BY
DATE

STATE OF HAWAII
DEPARTMENT OF TRANSPORTATION
HIGHWAYS DIVISION

TYPICAL SECTIONS

KUAMOO ROAD RESURFACING
Vicinity of UH Agricultural Station to End of Kuamoo Road
Project No. 580A-01-22M
Date: APRIL 2023

SHEET No. 2 OF 3 SHEETS

FED. ROAD DIST. NO.	STATE	PROJ. NO.	FISCAL YEAR	SHEET NO.	TOTAL SHEETS
KAUAI	HAW.	580A-01-22M	2023	10	26

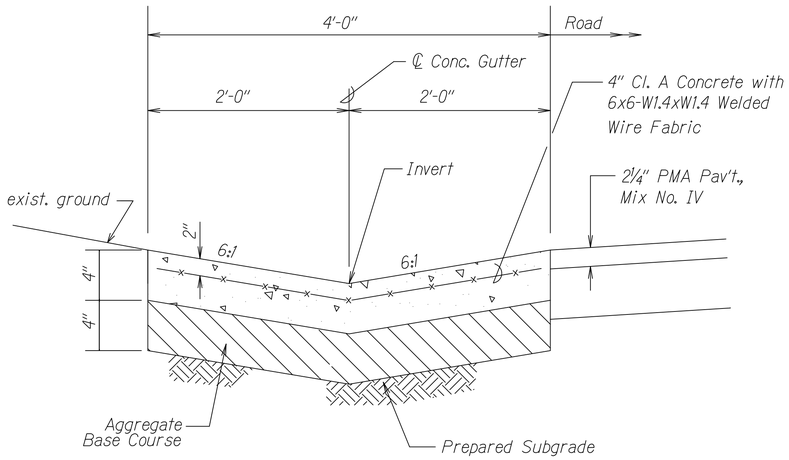

Note: Excavation and Backfill, Aggregate Base, and Welded Wire Fabric shall not be paid for separately, but shall be considered incidental to Item No. 503.1010-Concrete Gutter 61614.

CONCRETE Gutter, (61614)
NOT TO SCALE

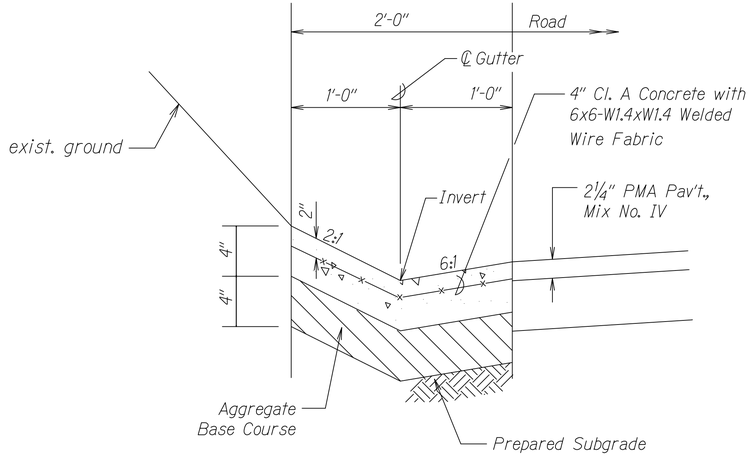

Note: Excavation and Backfill, Aggregate Base, and Welded Wire Fabric shall not be paid for separately, but shall be considered incidental to Item No. 503.1020-Concrete Gutter 61212.

CONCRETE Gutter, (61212)
NOT TO SCALE

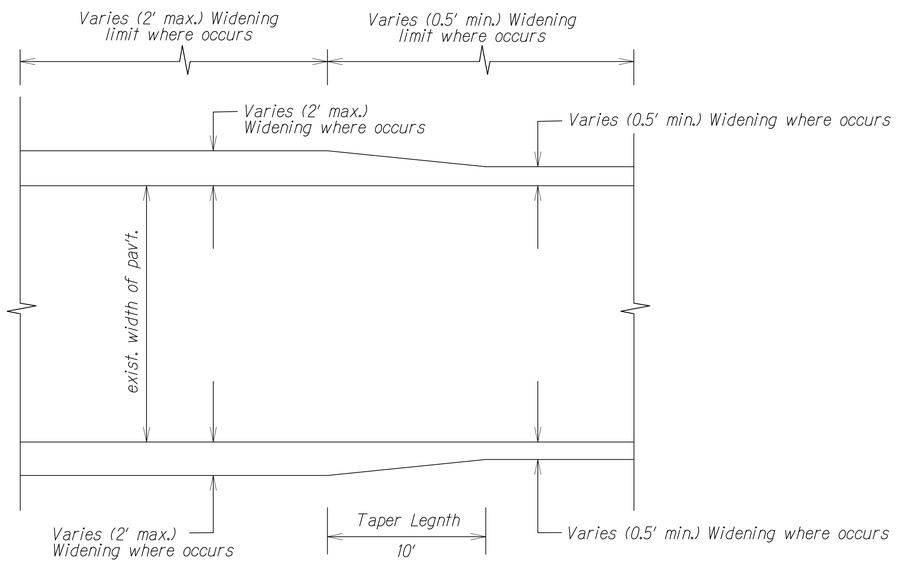

TRANSITION DETAIL OF WIDENING
NOT TO SCALE

ORIGINAL PLAN	SURVEY PLOTTED BY	DATE
	DRAWN BY X	
NOTE BOOK	TRACED BY	
	DESIGNED BY X	
No.	QUANTITIES BY	
	CHECKED BY	

STATE OF HAWAII
DEPARTMENT OF TRANSPORTATION
HIGHWAYS DIVISION

TYPICAL SECTIONS

KUAMOO ROAD RESURFACING
Vicinity of UH Agricultural Station to End of Kuamoo Road
Project No. 580A-01-22M
Date: APRIL 2023

SHEET No. 3 OF 3 SHEETS