FED. ROAD DIST. NO.	STATE	FED. AID PROJ. NO.	FISCAL YEAR	SHEET NO.	TOTAL SHEETS
HAWAII	HAW.	RS-0460(1)	1978	10	23

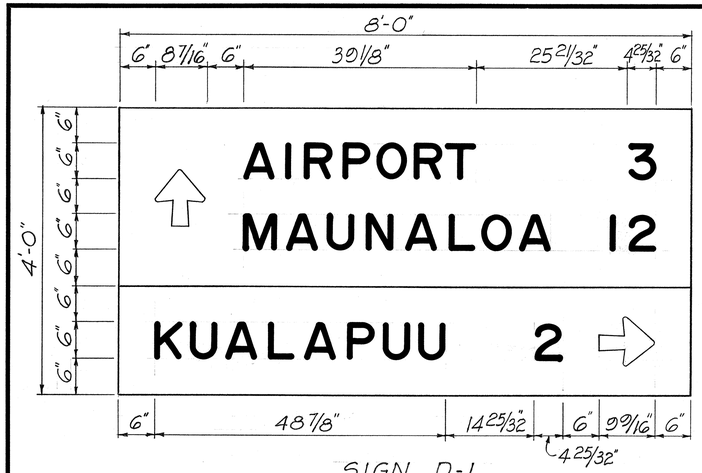

SIGN D-1

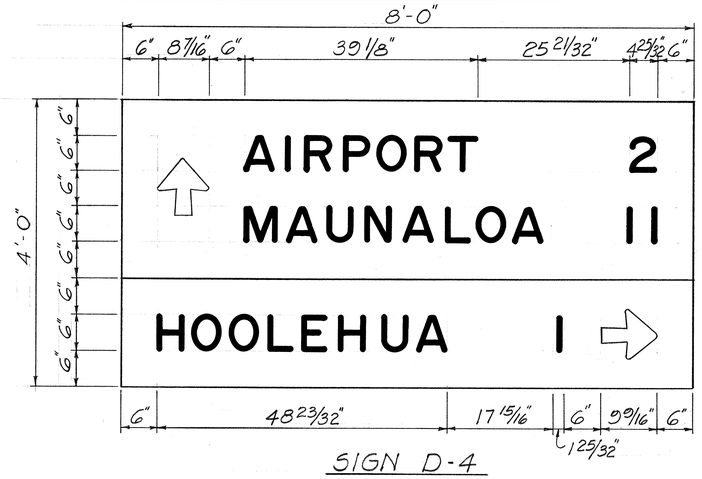

SIGN D-4

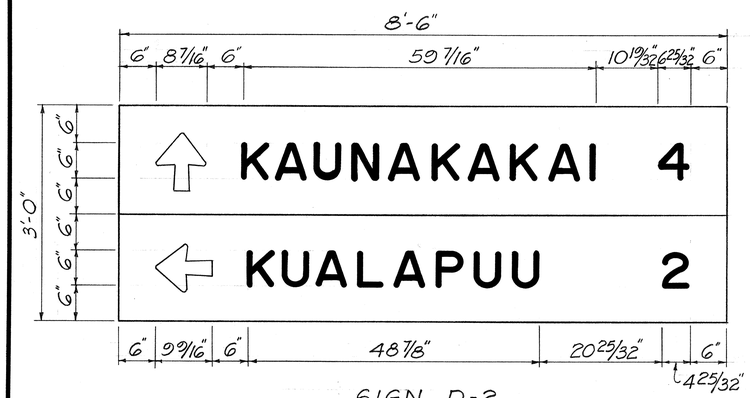

SIGN D-2

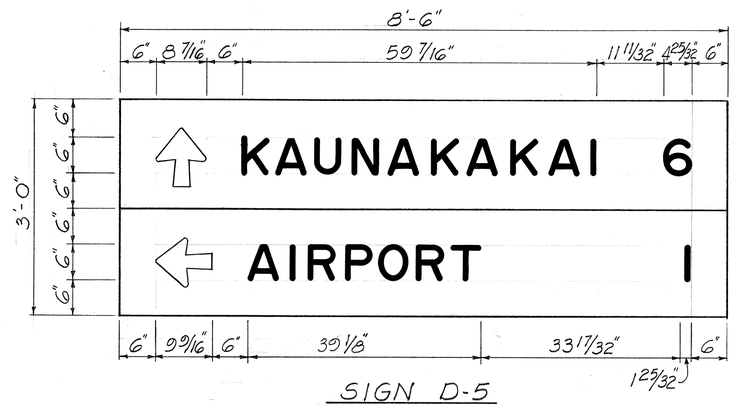

SIGN D-5

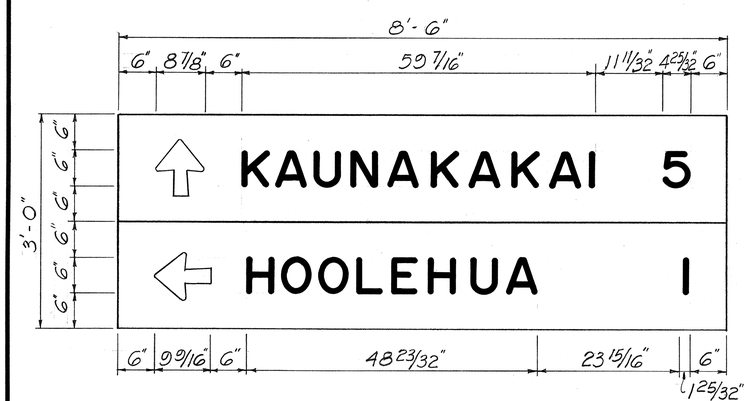

SIGN D-3

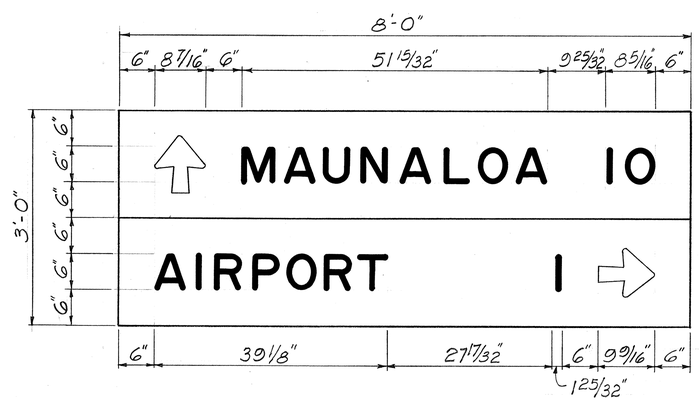

SIGN D-6

NOTES

1. Sign message shall be lettered in upper case according to "Standard Alphabets for Highway Signs" Bureau of Public Roads, 1966. Use Series "E" letters and numerals unless otherwise noted.
2. Arrows shall conform with details as shown on Plans.
3. All borders shall conform with details as shown on Plans.
4. Letters, numerals, symbols and borders shall be reflectorized cut-outs.
5. All reflectorized cut-outs and demountable copies shall be fastened on sign panel with blind rivets. See Special Provisions.
6. All destination signs shall be mounted on 4 I 7.7 break-away posts. See Standard Detail DT 204.
7. Letter to be white on green reflectorized background.

SIGN SUMMARY

SIGN NO.	MESSAGE	AREA ☐'
D-1	AIRPORT, MAUNALOA, KUALAPUU	32.0
D-2	KAUNAKAKAI, KUALAPUU	25.5
D-3	KAUNAKAKAI, HOOLEHUA	25.5
D-4	AIRPORT, MAUNALOA, HOOLEHUA	32.0
D-5	KAUNAKAKAI, AIRPORT	25.5
D-6	MAUNALOA, AIRPORT	24.0
D-7	EAST MOLOKAI, KAUNAKAKAI, WHARF	36.0
D-8	KAUNAKAKAI, MAUNALOA	25.5
	TOTAL AREA	226.0

NOTE:
Sign D-7 & D-8 on Sht. 9

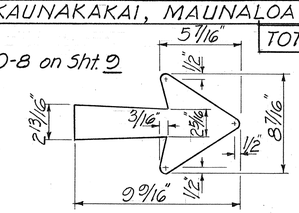

TYPICAL ARROW DETAIL

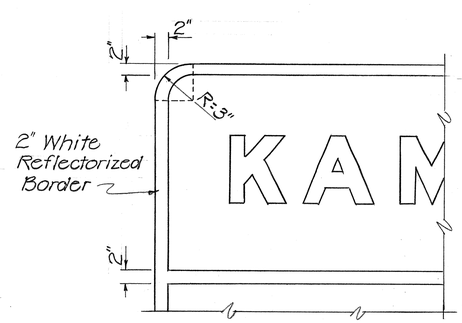

TYPICAL CORNER AND BORDER DETAIL

NOTE
Area outside corner radius need not be trimmed

STATE OF HAWAII
DEPARTMENT OF TRANSPORTATION
HIGHWAYS DIVISION

DESTINATION SIGN DETAILS

RESURFACING MAUNALOA HWY.
PROJ. Nº RS-0460(1)
SCALE: NO SCALE JAN. 1978

SHEET No. 1 OF 1 SHEETS

ORIGINAL PLAN	SURVEY PLOTTED BY	DATE
	DRAWN BY	"
	TRACED BY	"
NOTE BOOK	DESIGNED BY	"
	QUANTITIES BY	"
No.	CHECKED BY	"