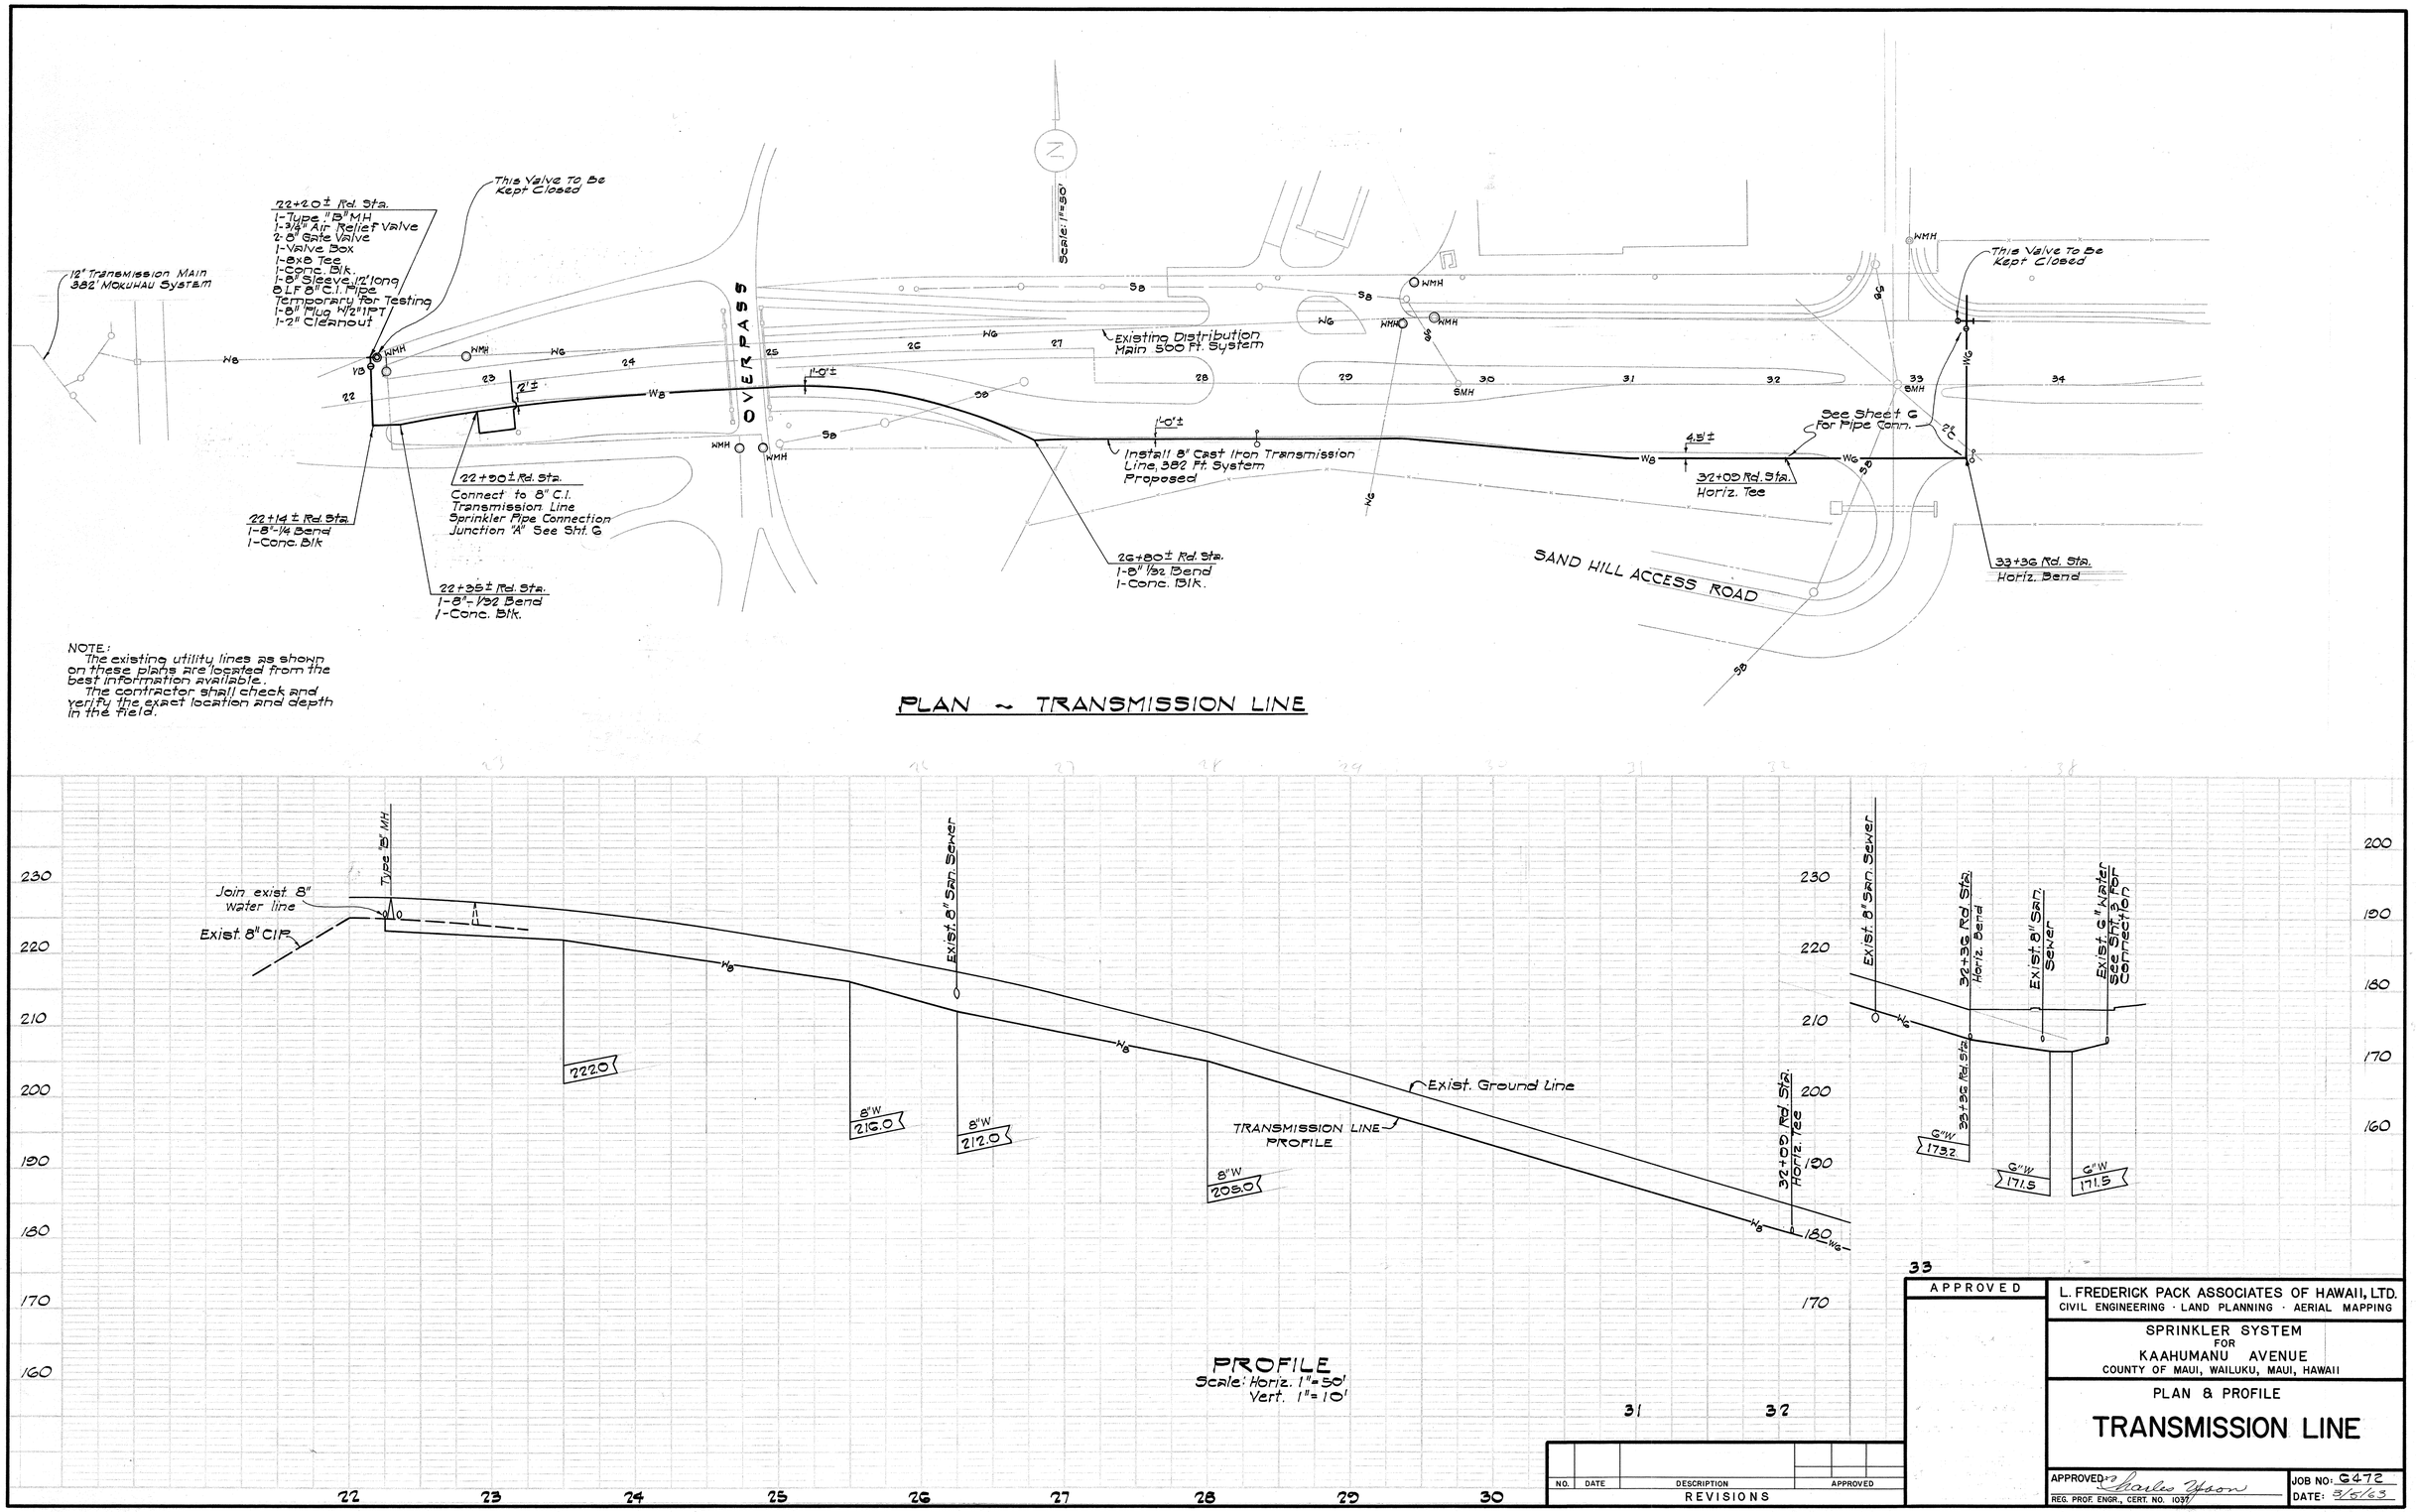

NO.	DATE	DESCRIPTION	APPROVED

REVISIONS

APPROVED

L. FREDERICK PACK ASSOCIATES OF HAWAII, LTD.
CIVIL ENGINEERING · LAND PLANNING · AERIAL MAPPING

SPRINKLER SYSTEM
FOR
KAAHUMANU AVENUE
COUNTY OF MAUI, WAILUKU, MAUI, HAWAII

PLAN & PROFILE

TRANSMISSION LINE

APPROVED: Charles Yoshioka
REG. PROF. ENGR., CERT. NO. 1037

JOB NO: 6472
DATE: 3/5/63