



FED. ROAD DIST. NO.	STATE	PROJ. NO.	FISCAL YEAR	SHEET NO.	TOTAL SHEETS
HAWAII	HAW.	3400A-02-91	1994	37	46

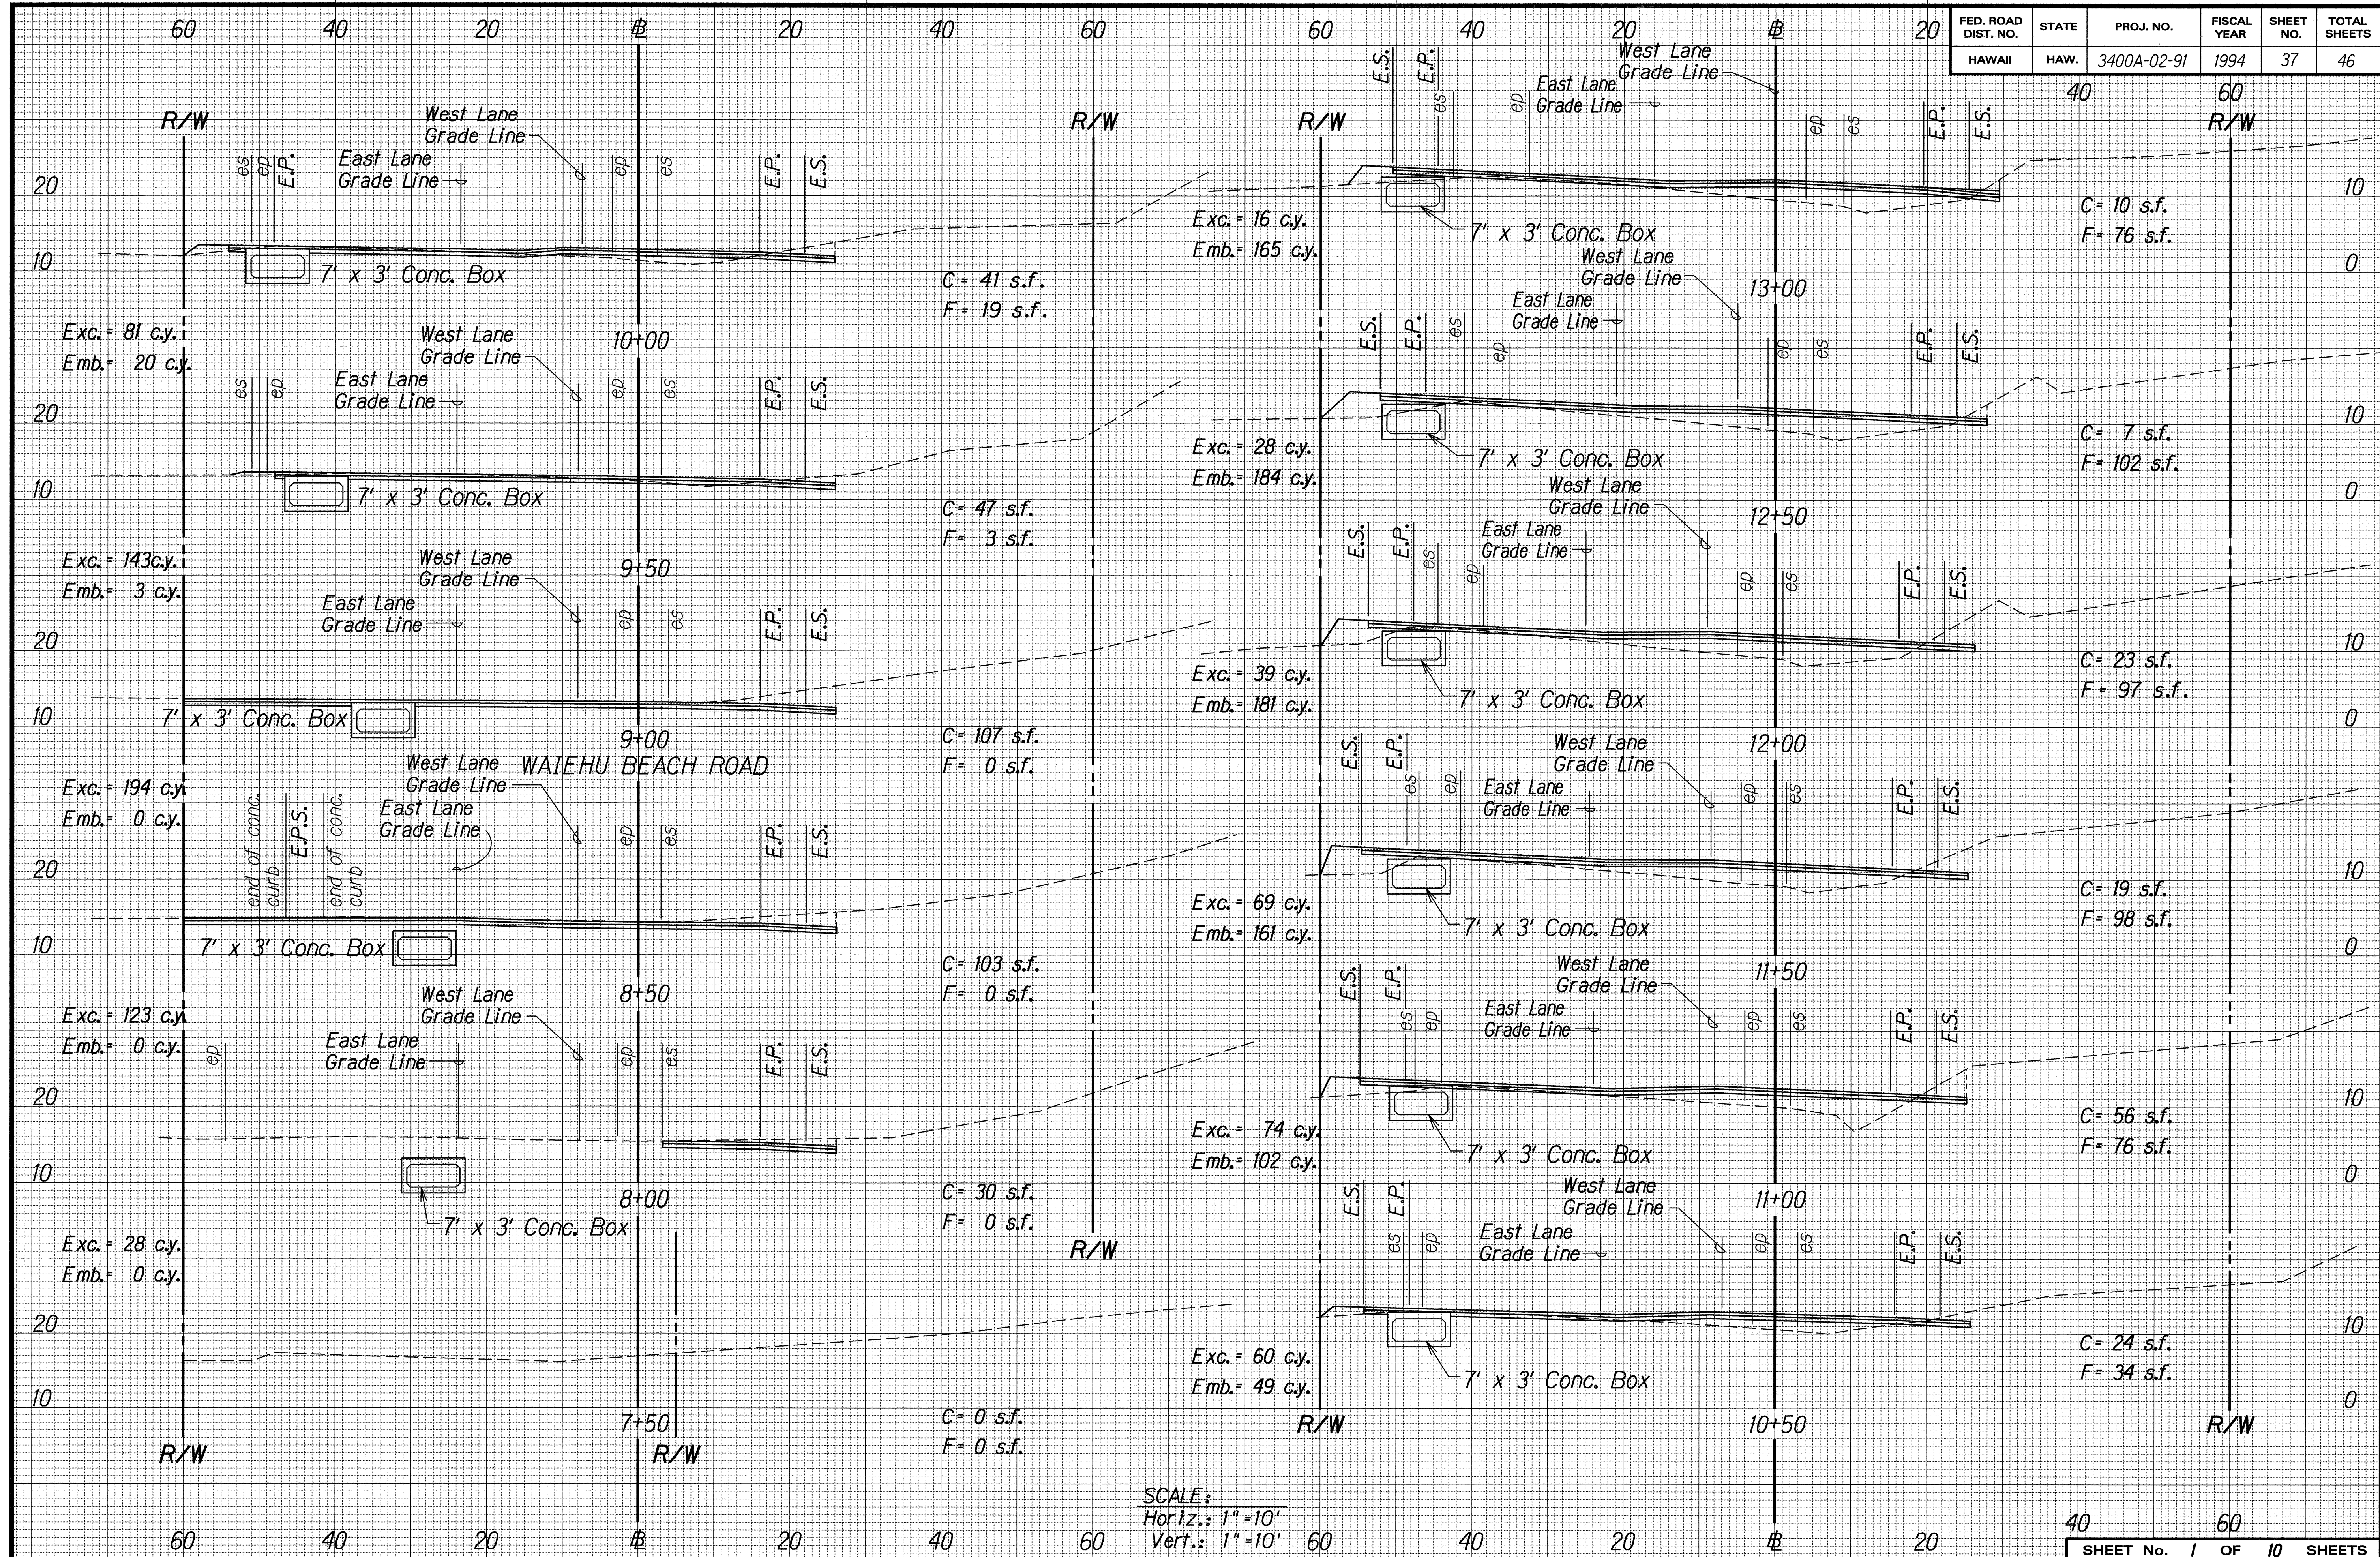

ORIGINAL PLAN	DATE: 12-21-94
DRAWN BY: S. Alvarado	
NOTED BY: J. Sawa	
QUANTITIES BY: J. Sawa	
CHECKED BY: J. Sawa	


FED. ROAD DIST. NO.	STATE	PROJ. NO.	FISCAL YEAR	SHEET NO.	TOTAL SHEETS
HAWAII	HAW.	3400A-02-91	1994	38	46

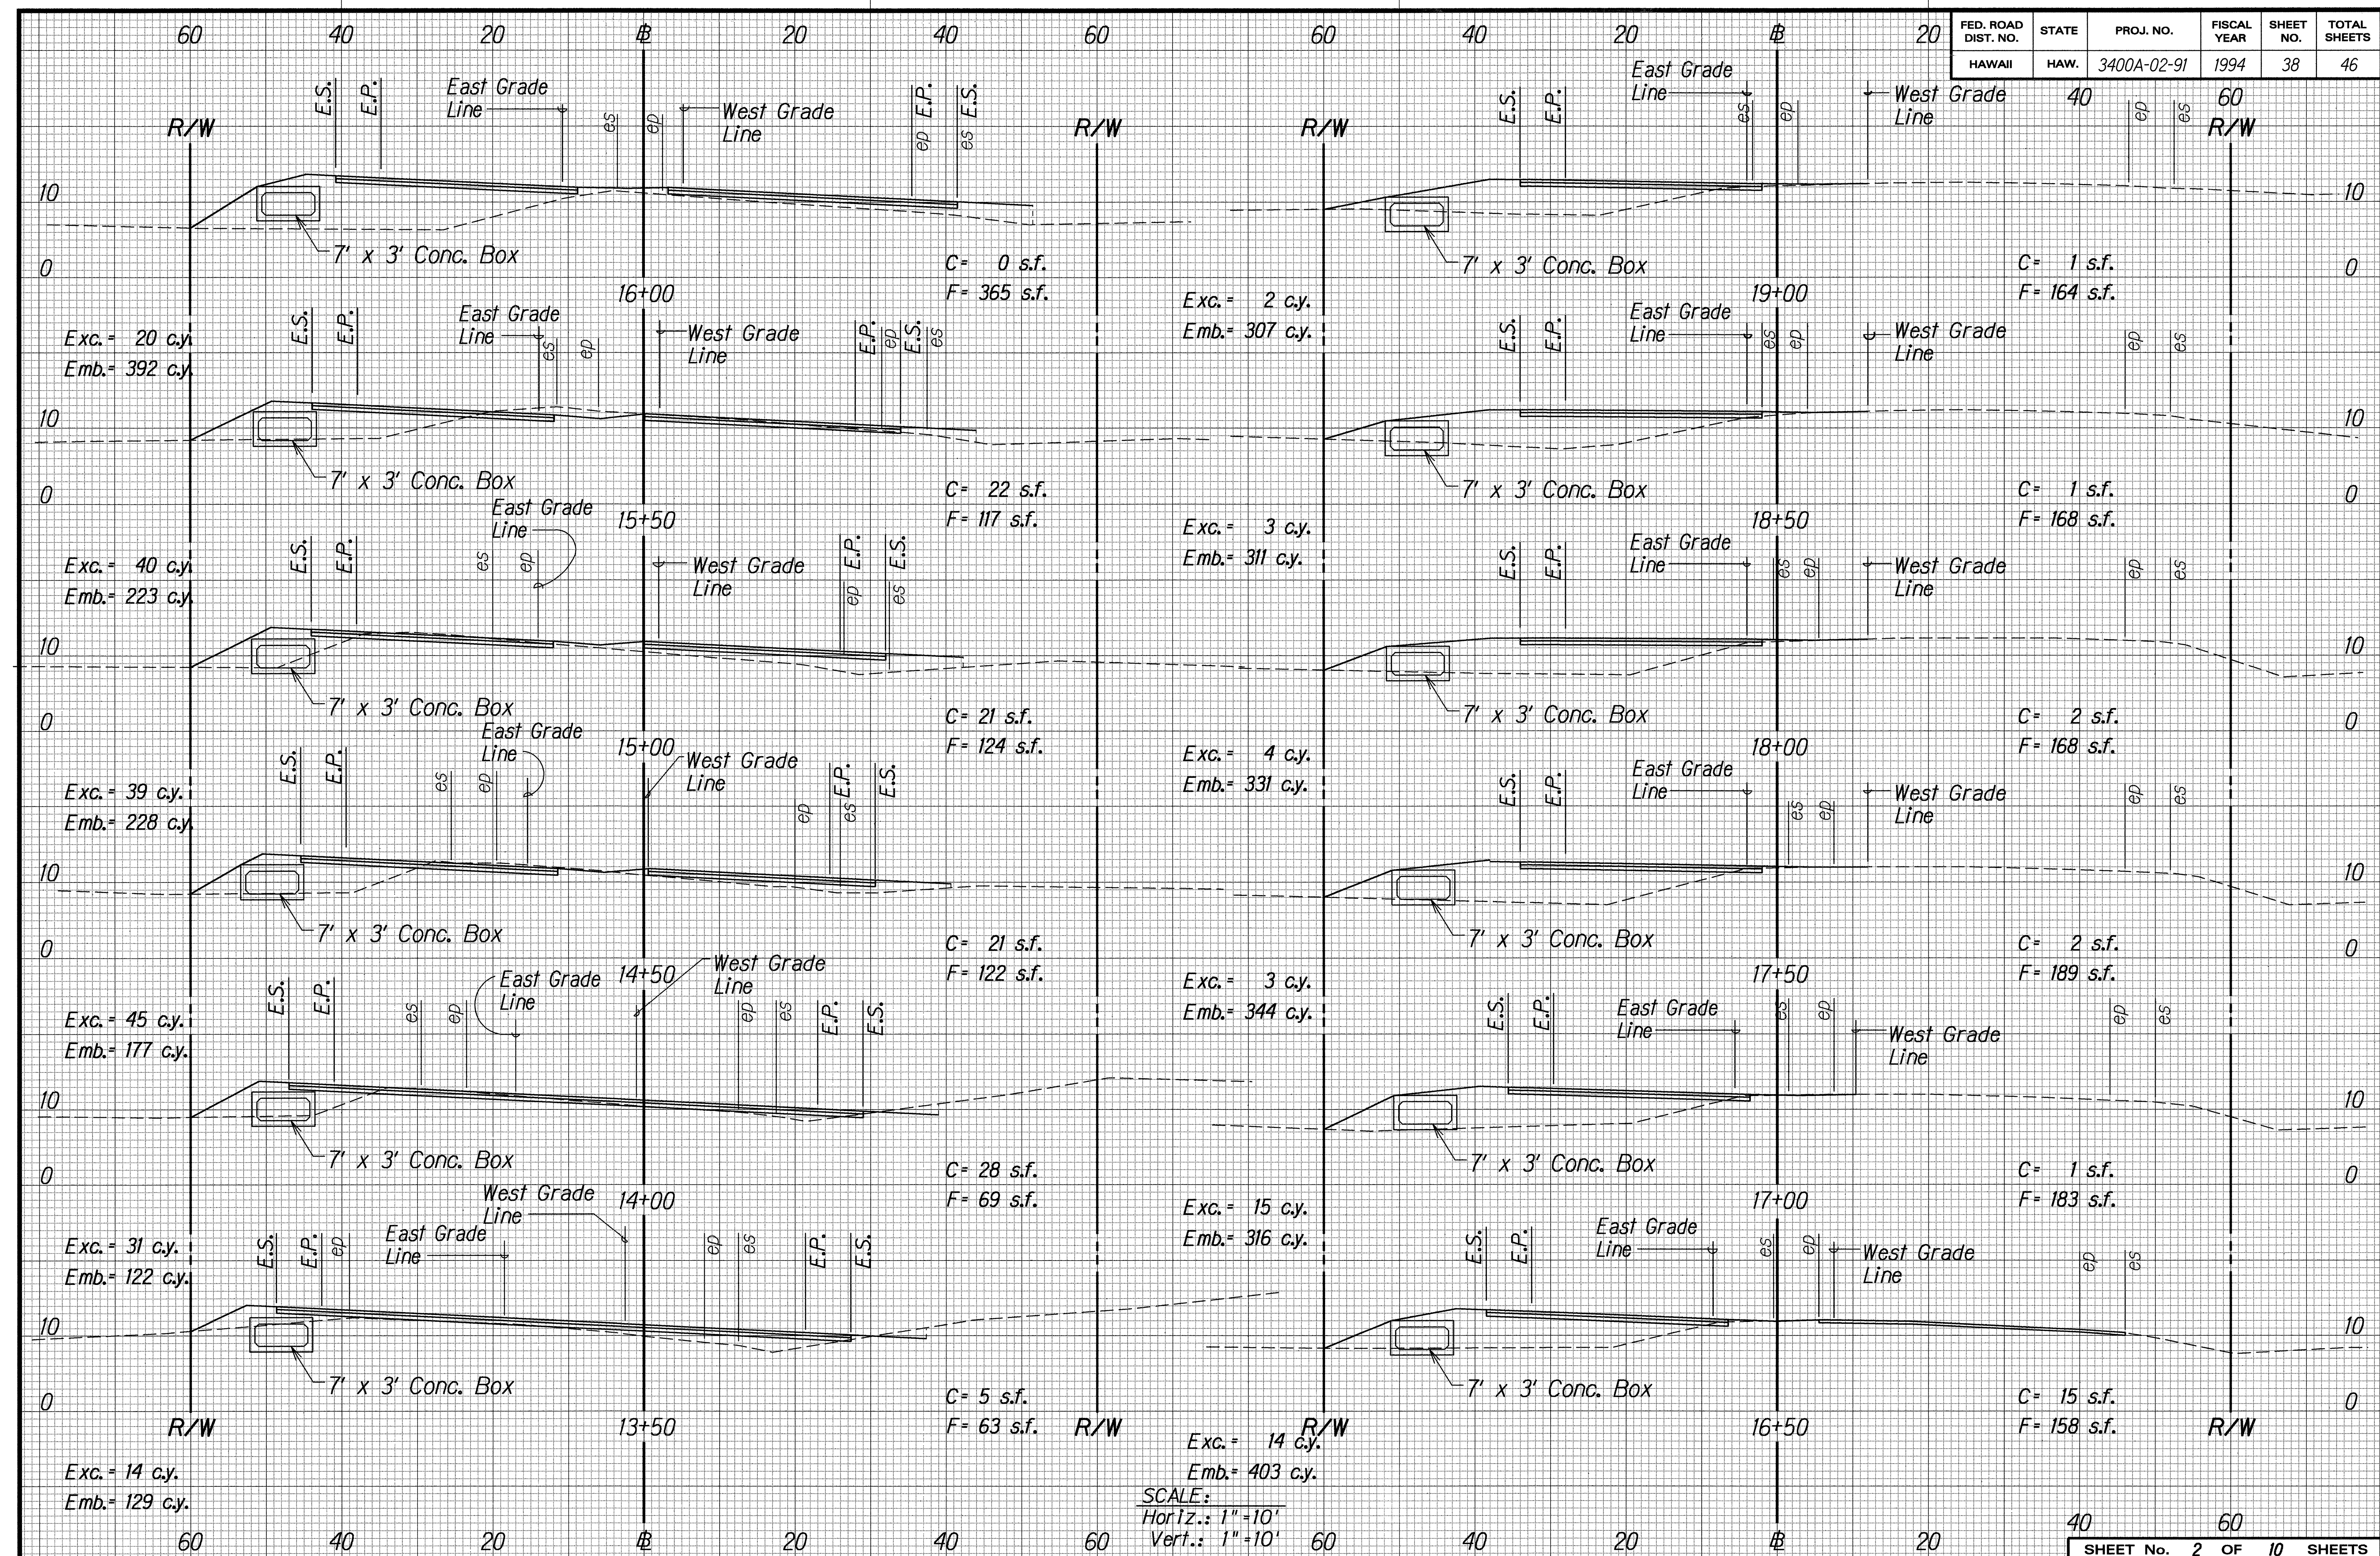

SURVEY PLOTTED BY: DATE: 12-2-94
 DRAWN BY: S. H. H. H.
 CHECKED BY: R. H. H. H.
 QUANTITIES BY: S. H. H. H.
 CHECKED BY: R. H. H. H.


SCALE:
 Horiz.: 1"=10'
 Vert.: 1"=10'

FED. ROAD DIST. NO.	STATE	PROJ. NO.	FISCAL YEAR	SHEET NO.	TOTAL SHEETS
HAWAII	HAW.	3400A-02-91	1994	39	46

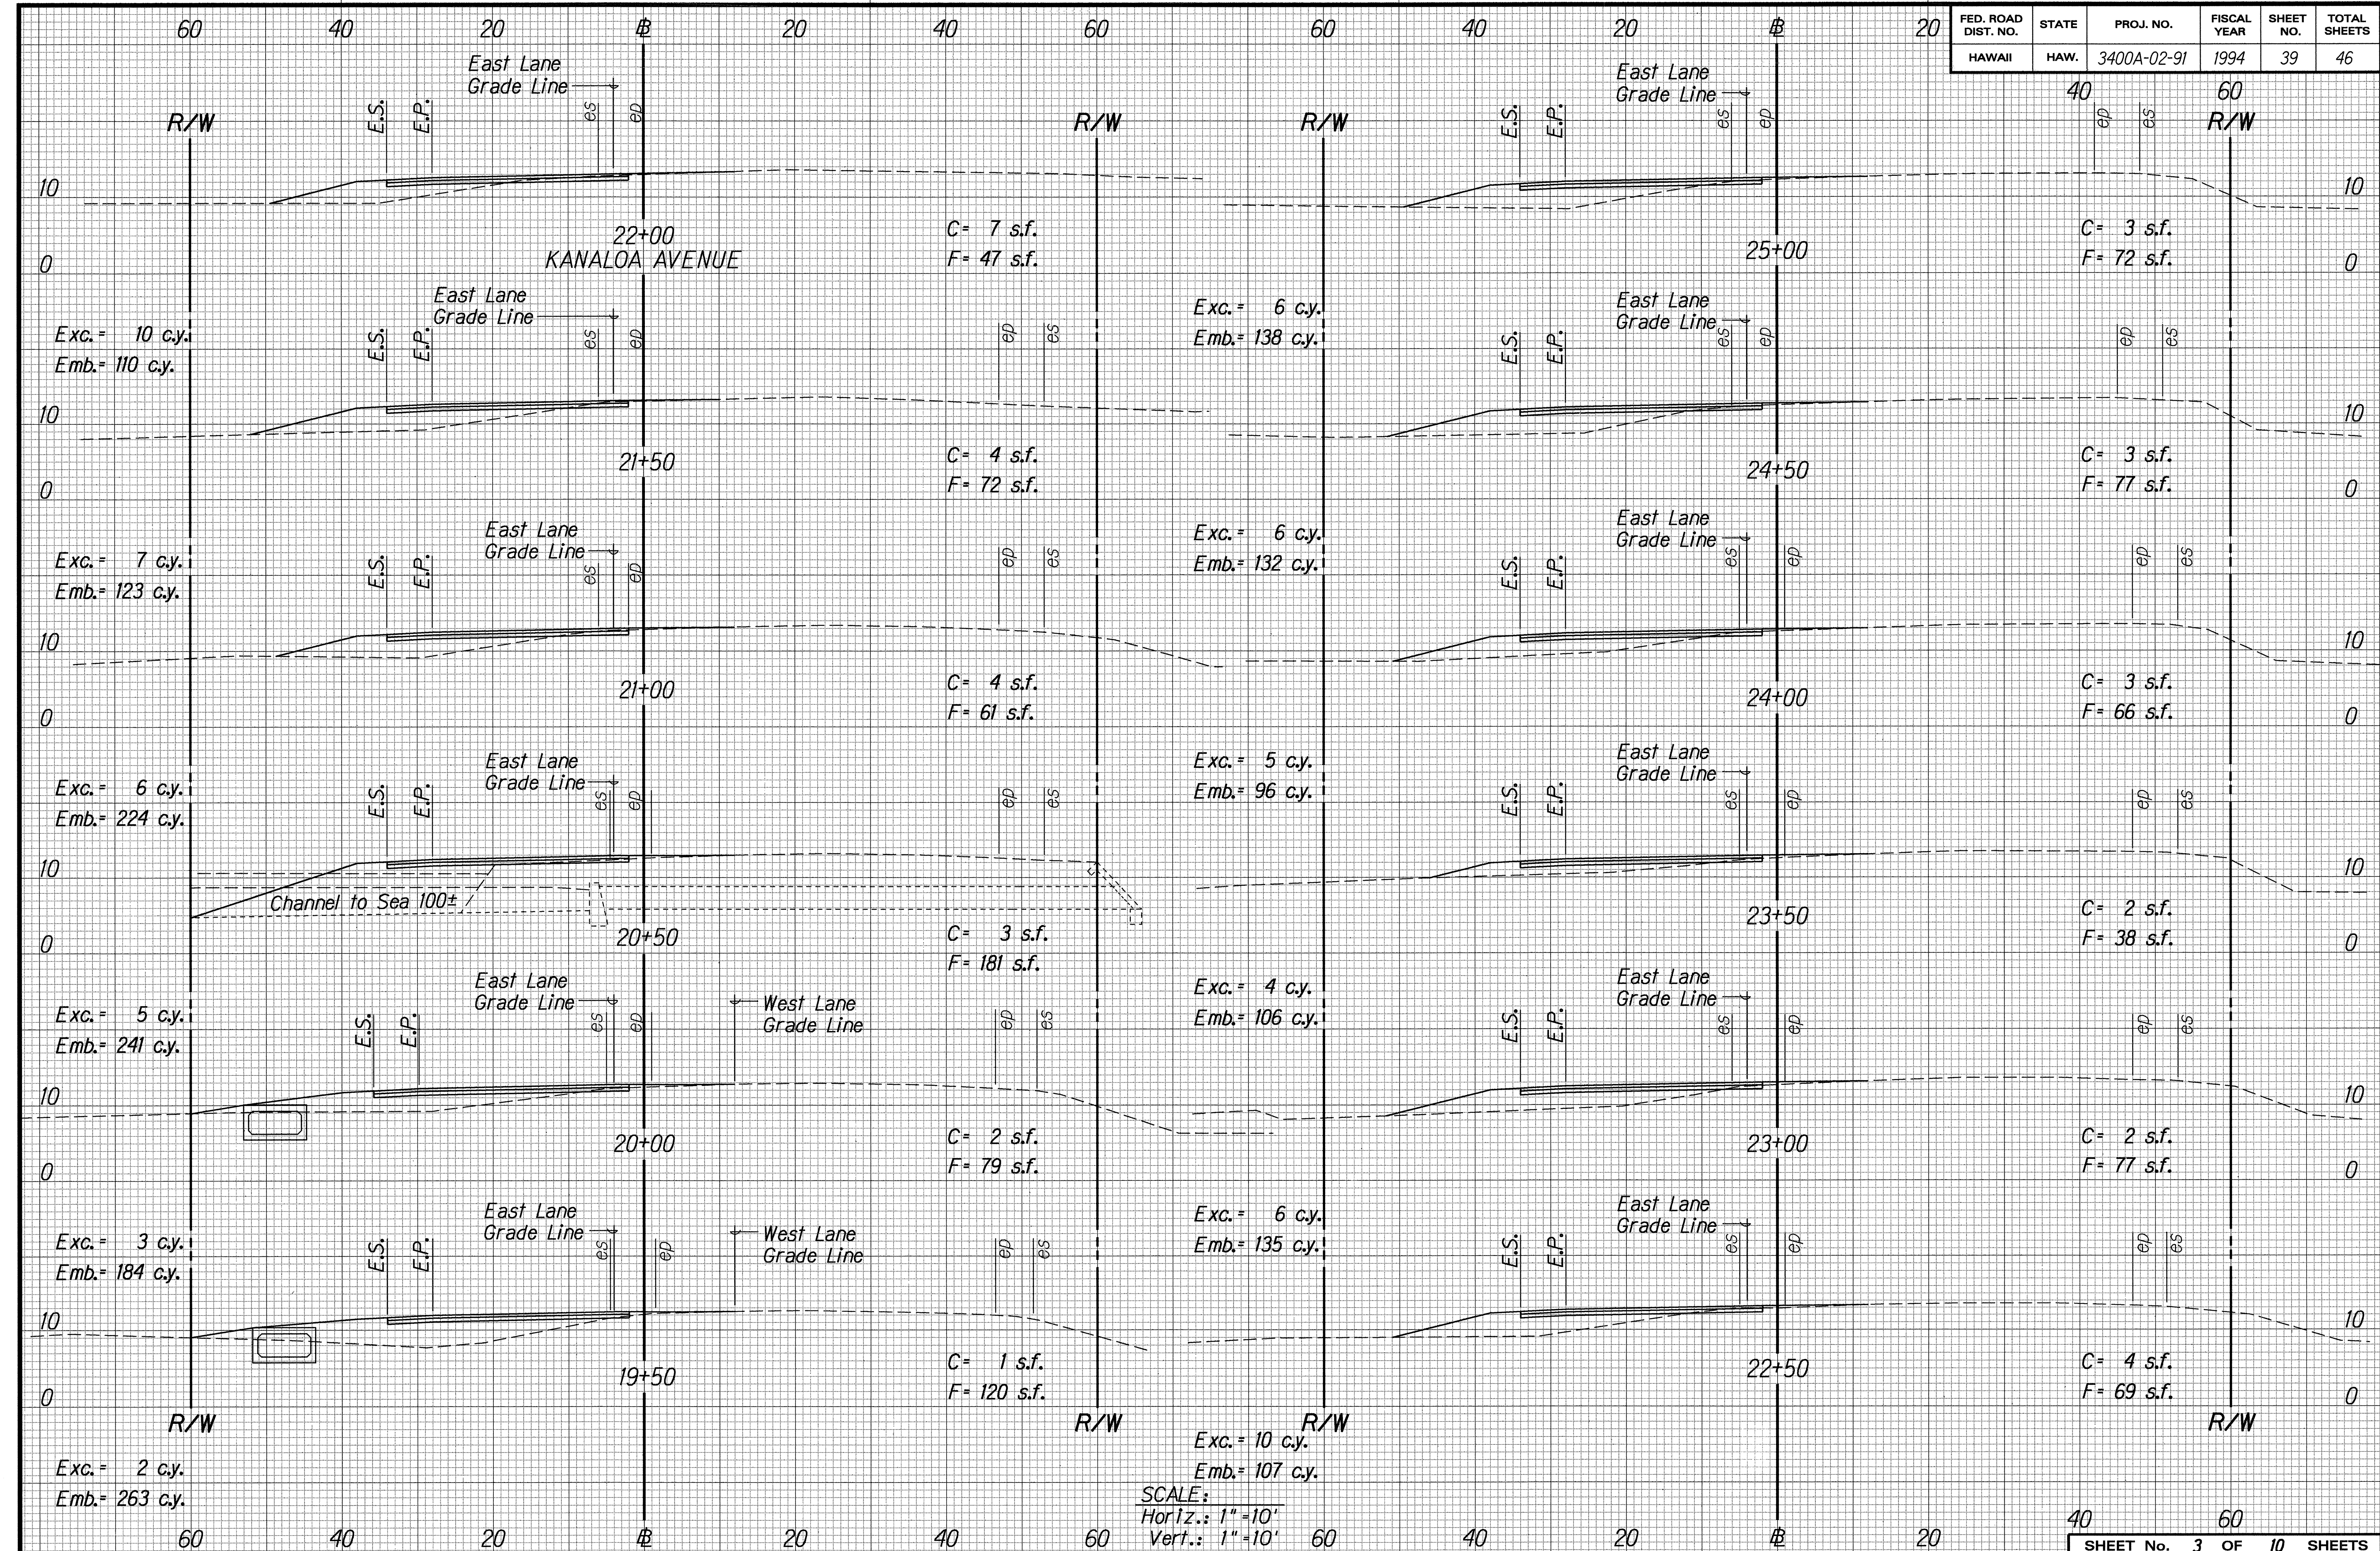


SURVEY PLOTTED BY: DATE: 12/23/94
 DRAWN BY: S. H. H. H.
 NOTE BOOK: R. H. H. H.
 QUANTITIES BY: S. H. H. H.
 CHECKED BY: S. H. H. H.

SCALE:
 Horiz.: 1"=10'
 Vert.: 1"=10'

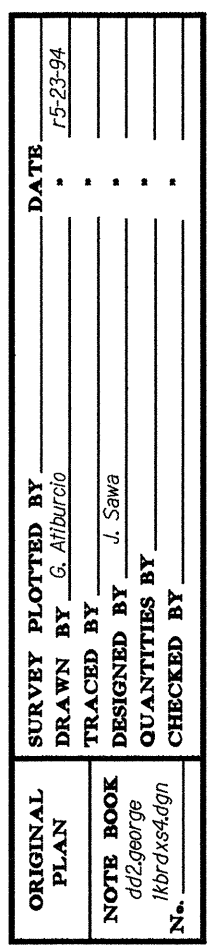


FED. ROAD DIST. NO.	STATE	PROJ. NO.	FISCAL YEAR	SHEET NO.	TOTAL SHEETS
HAWAII	HAW.	3400A-02-91	1994	41	46

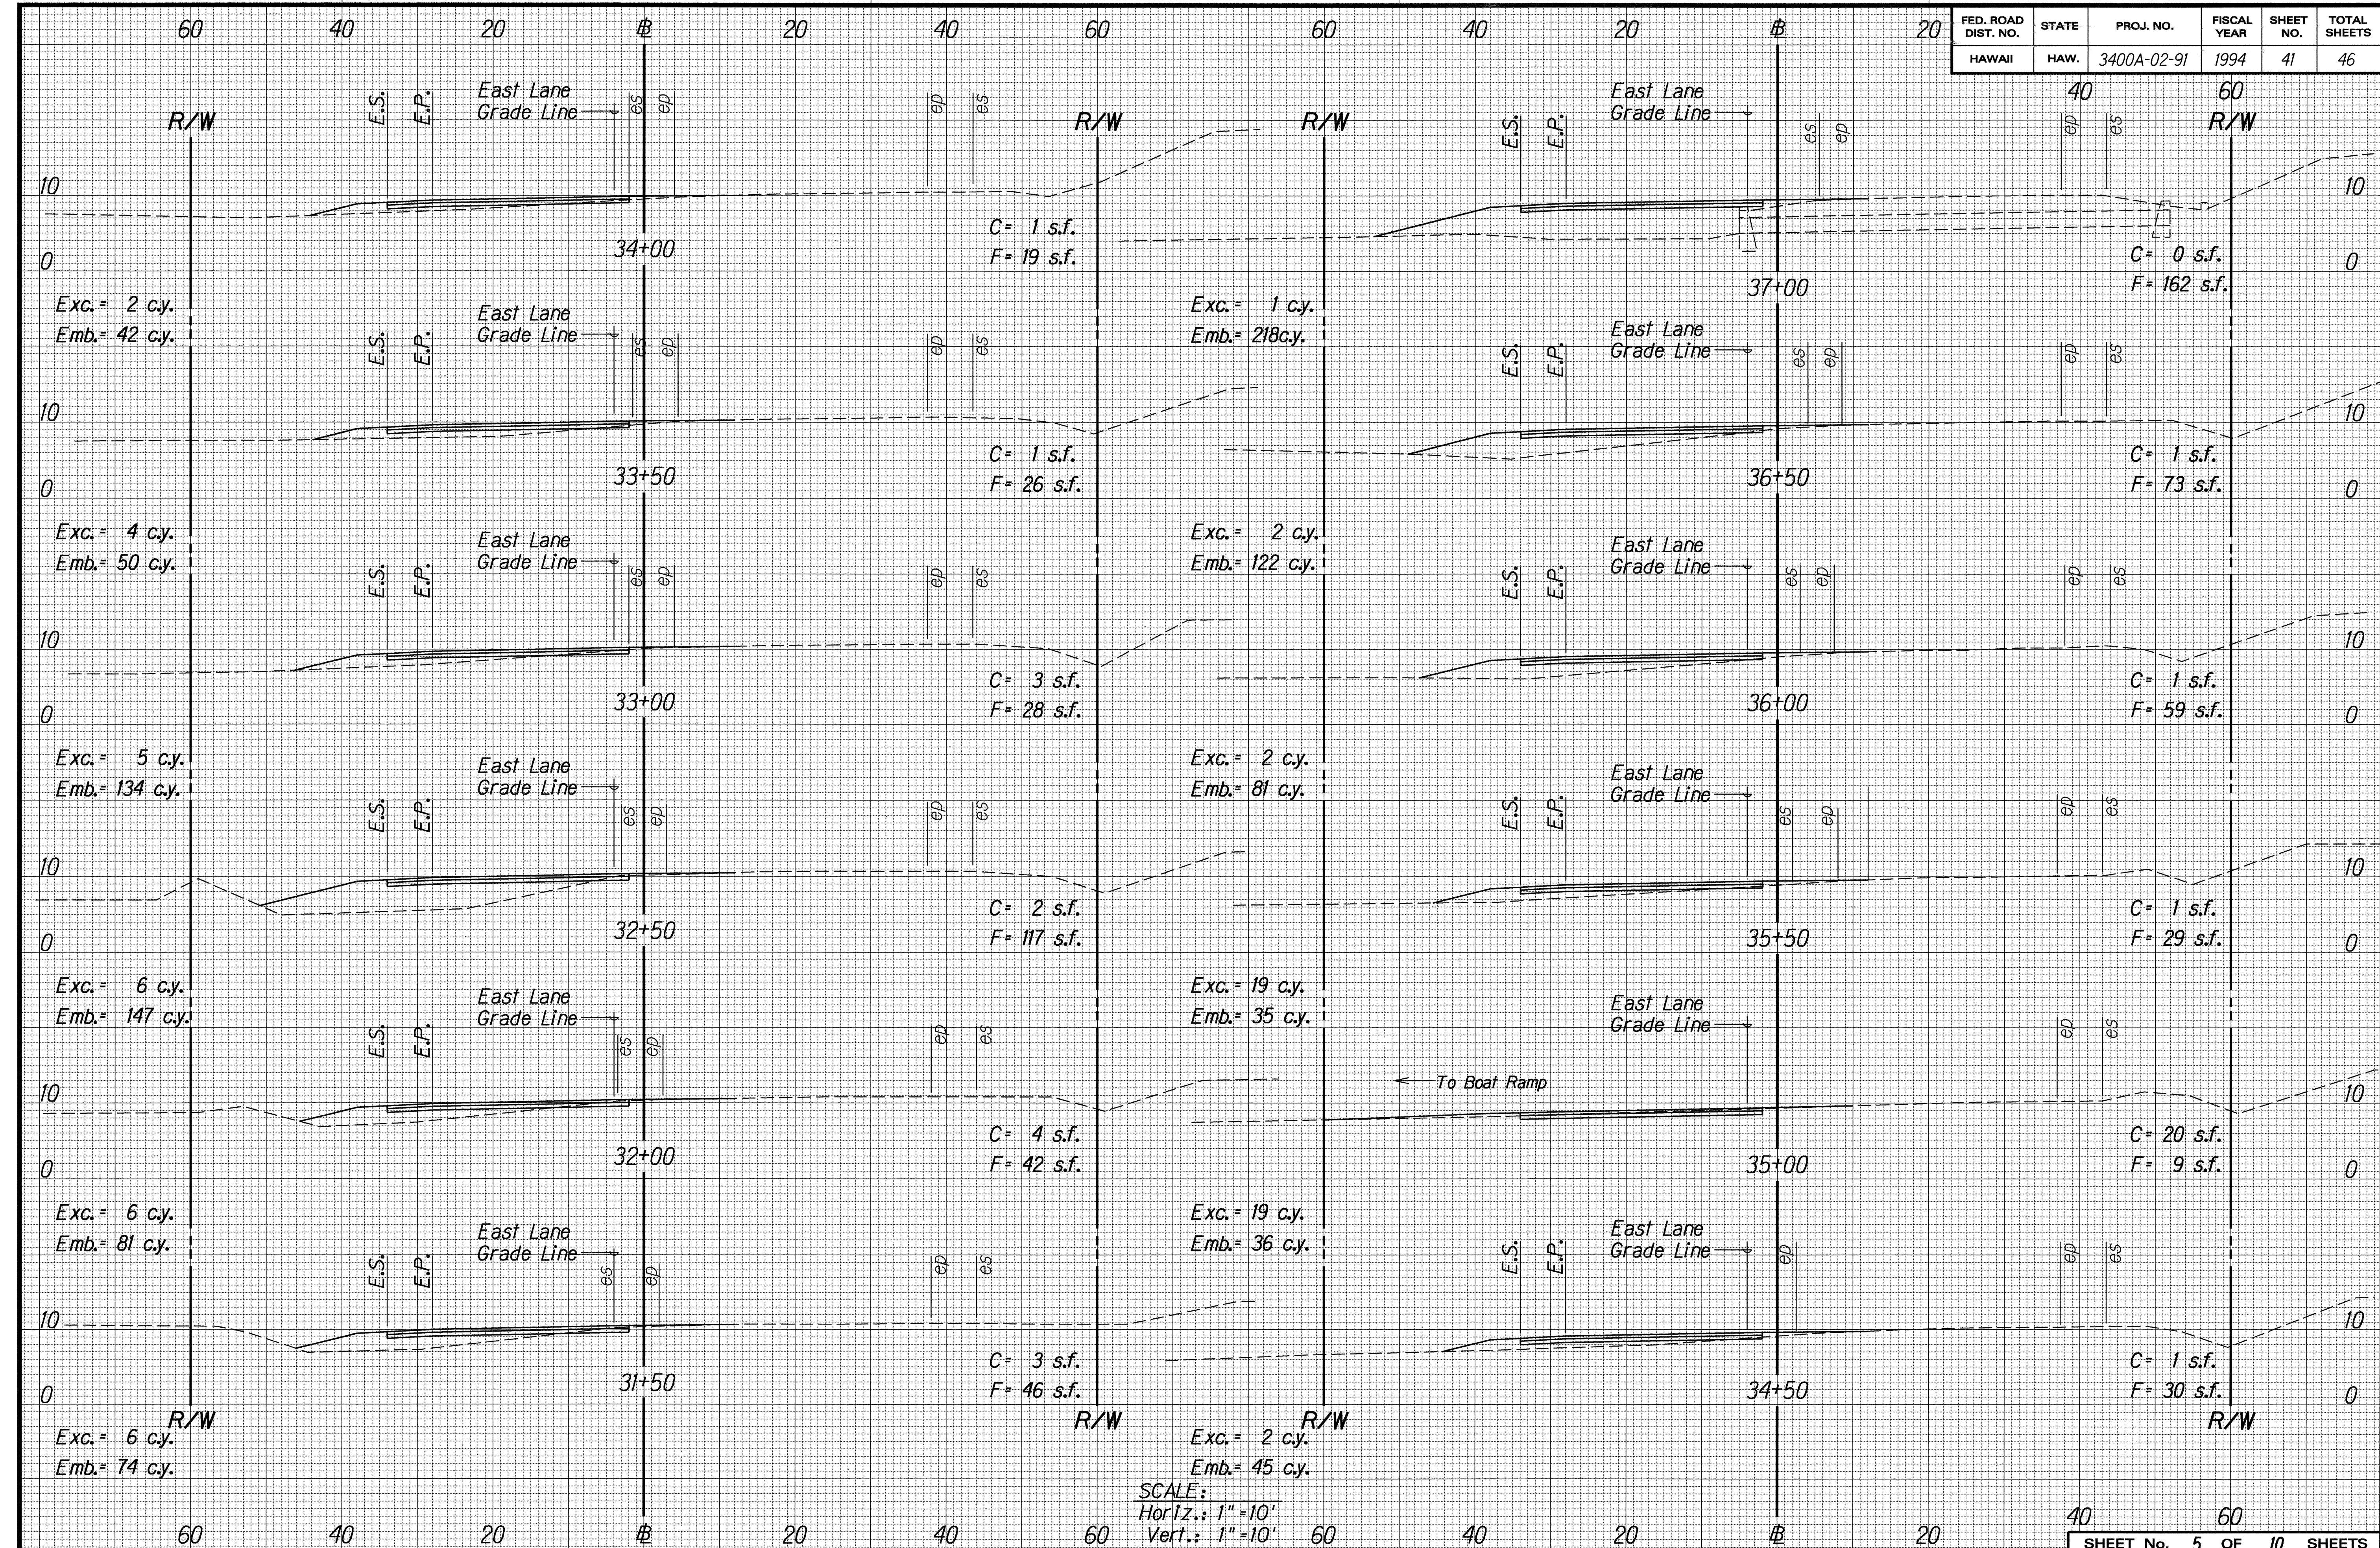

SURVEY PLOTTED BY: _____ DATE: 12/23/94
 DRAWN BY: S. Alvarado
 CHECKED BY: J. Sawa
 QUANTITIES BY: J. Sawa
 CHECKED BY: J. Sawa
 ORIGINAL PLAN: _____
 NOTE BOOK: 00220000
 No. _____


SCALE:
 Horiz.: 1" = 10'
 Vert.: 1" = 10'

FED. ROAD DIST. NO.	STATE	PROJ. NO.	FISCAL YEAR	SHEET NO.	TOTAL SHEETS
HAWAII	HAW.	3400A-02-91	1994	42	46

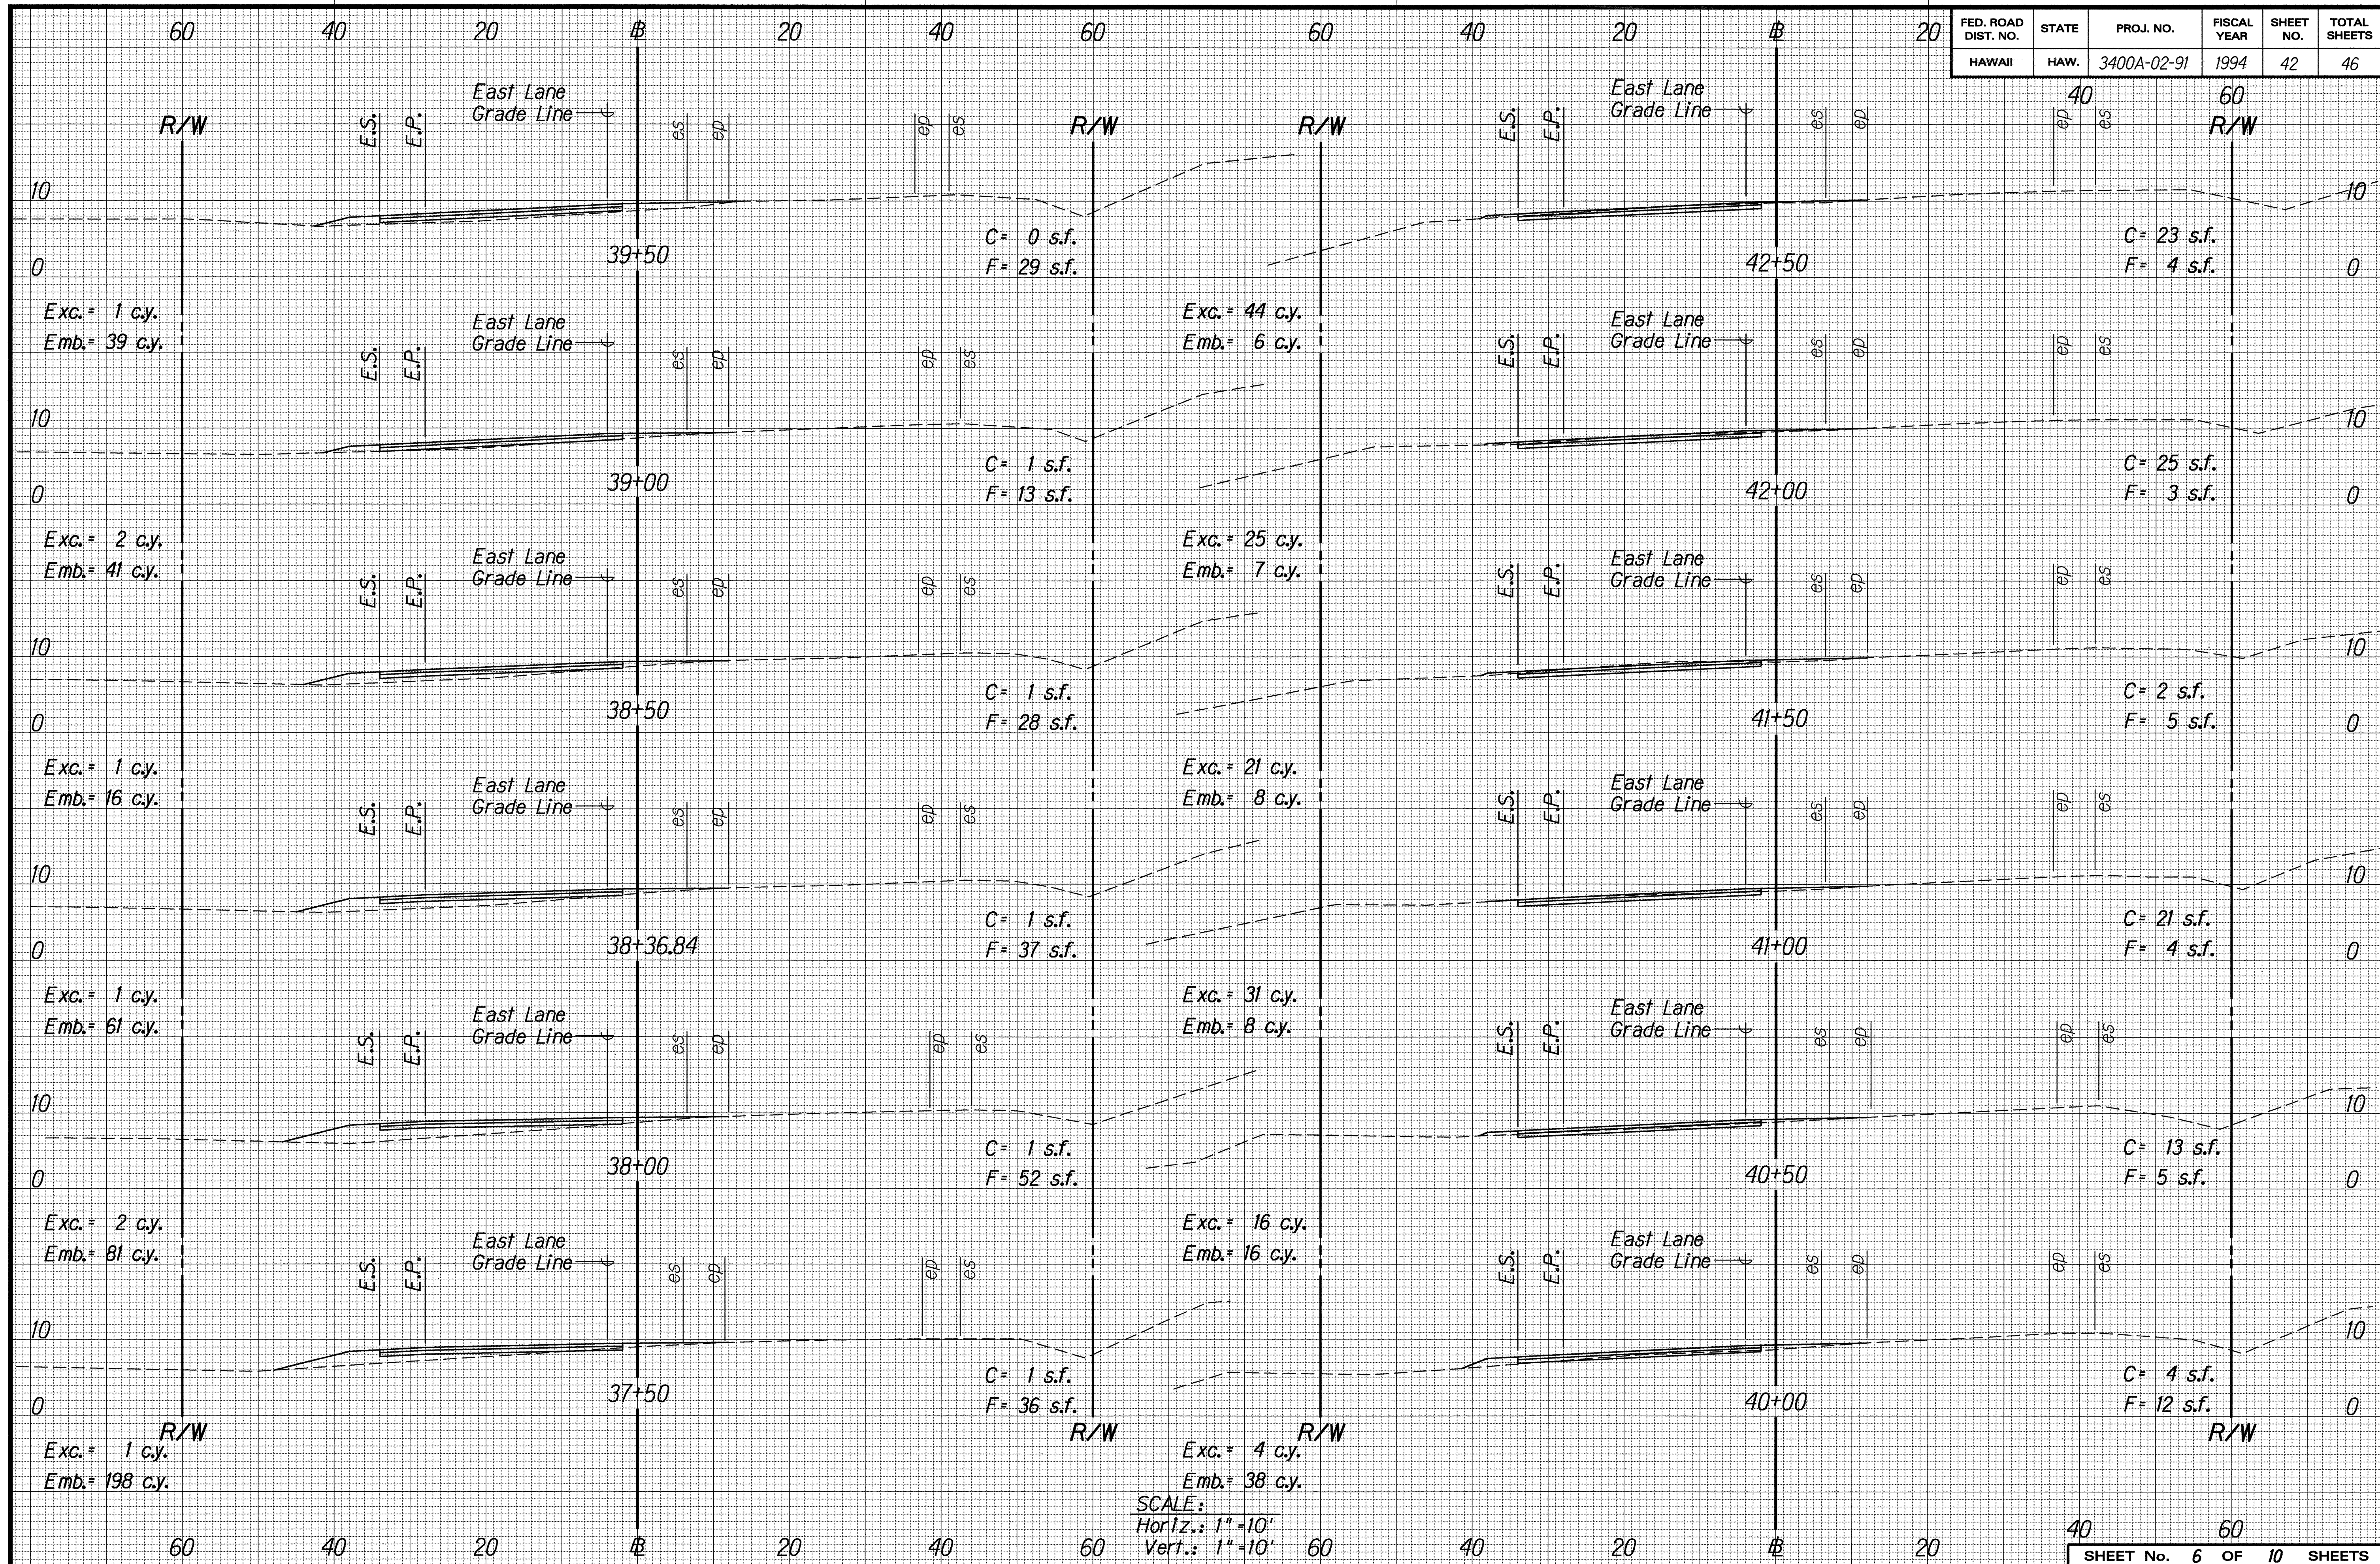

SURVEY PLOTTED BY: DATE: 12-23-94
 DRAWN BY: S. Alvarado
 CHECKED BY: J. Sawa
 QUANTITIES BY: J. Sawa
 ORIGINAL PLAN: 012/0000
 NO. 1


FED. ROAD DIST. NO.	STATE	PROJ. NO.	FISCAL YEAR	SHEET NO.	TOTAL SHEETS
HAWAII	HAW.	3400A-02-91	1994	43	46

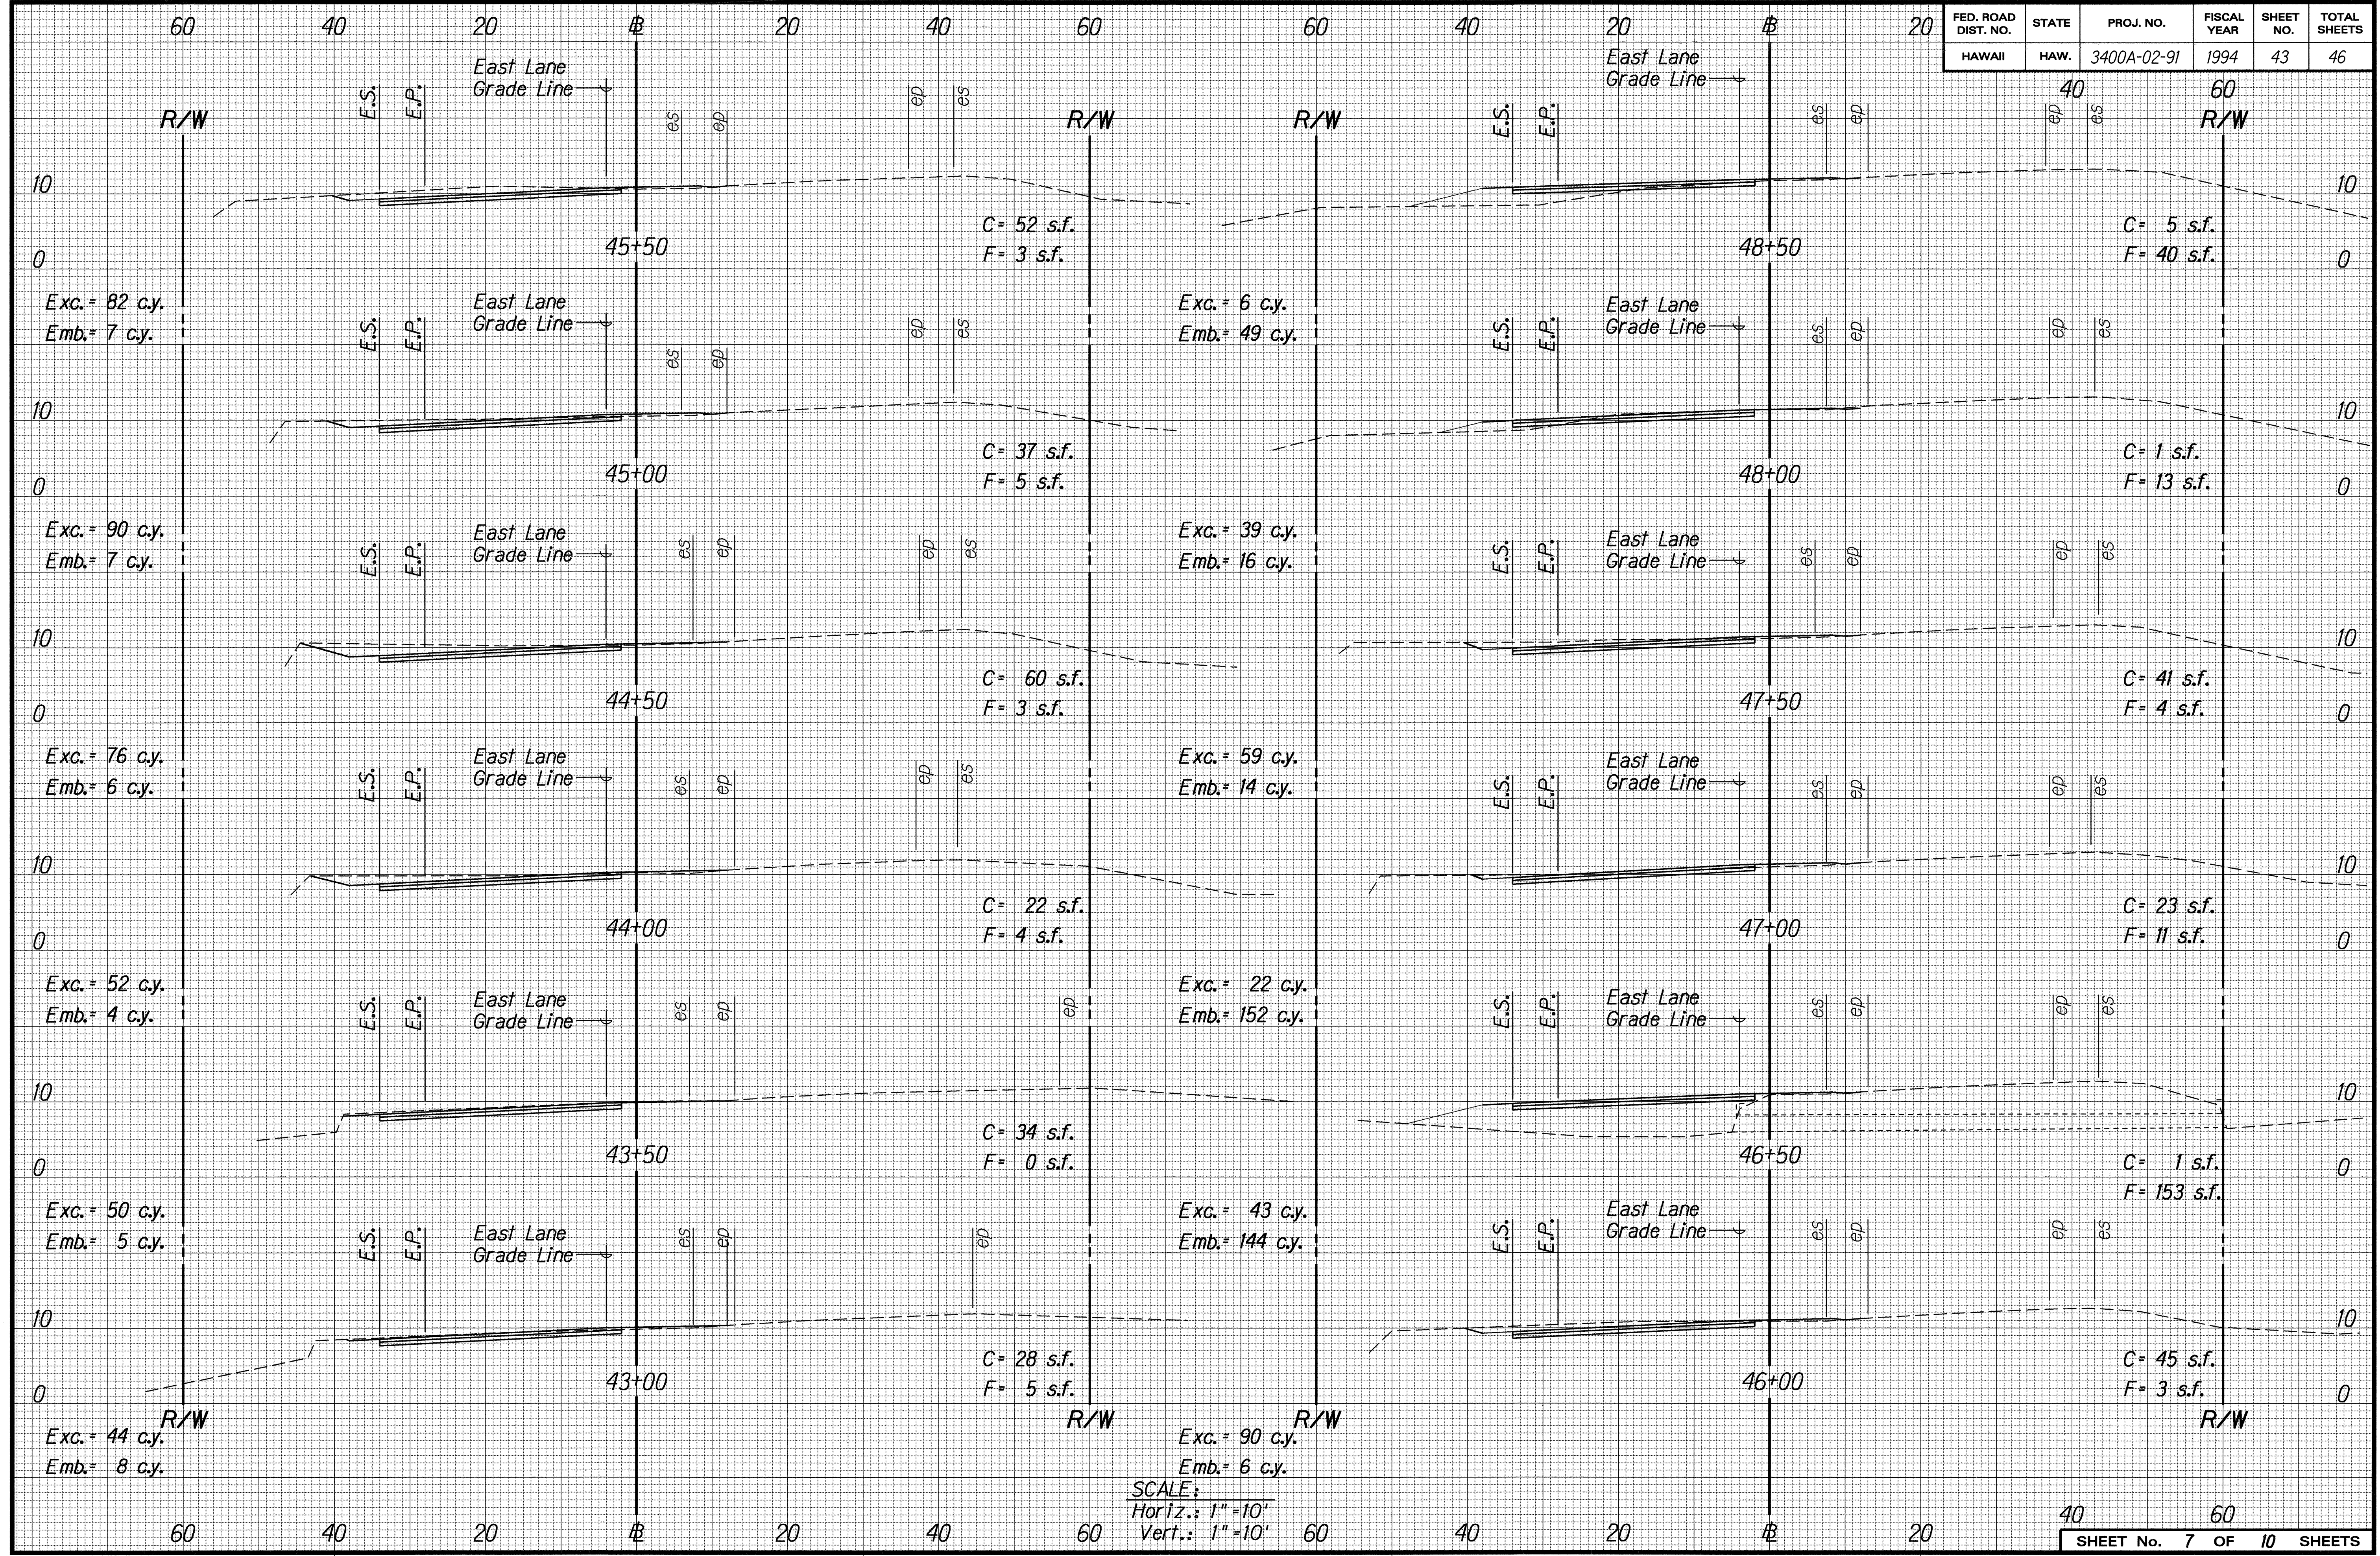

ORIGINAL PLAN
 SURVEY PLOTTED BY
 DRAWN BY
 TRACED BY
 DESIGNED BY
 QUANTITIES BY
 CHECKED BY

SCALE:
 Horiz.: 1"=10'
 Vert.: 1"=10'


FED. ROAD DIST. NO.	STATE	PROJ. NO.	FISCAL YEAR	SHEET NO.	TOTAL SHEETS
HAWAII	HAW.	3400A-02-91	1994	44	46

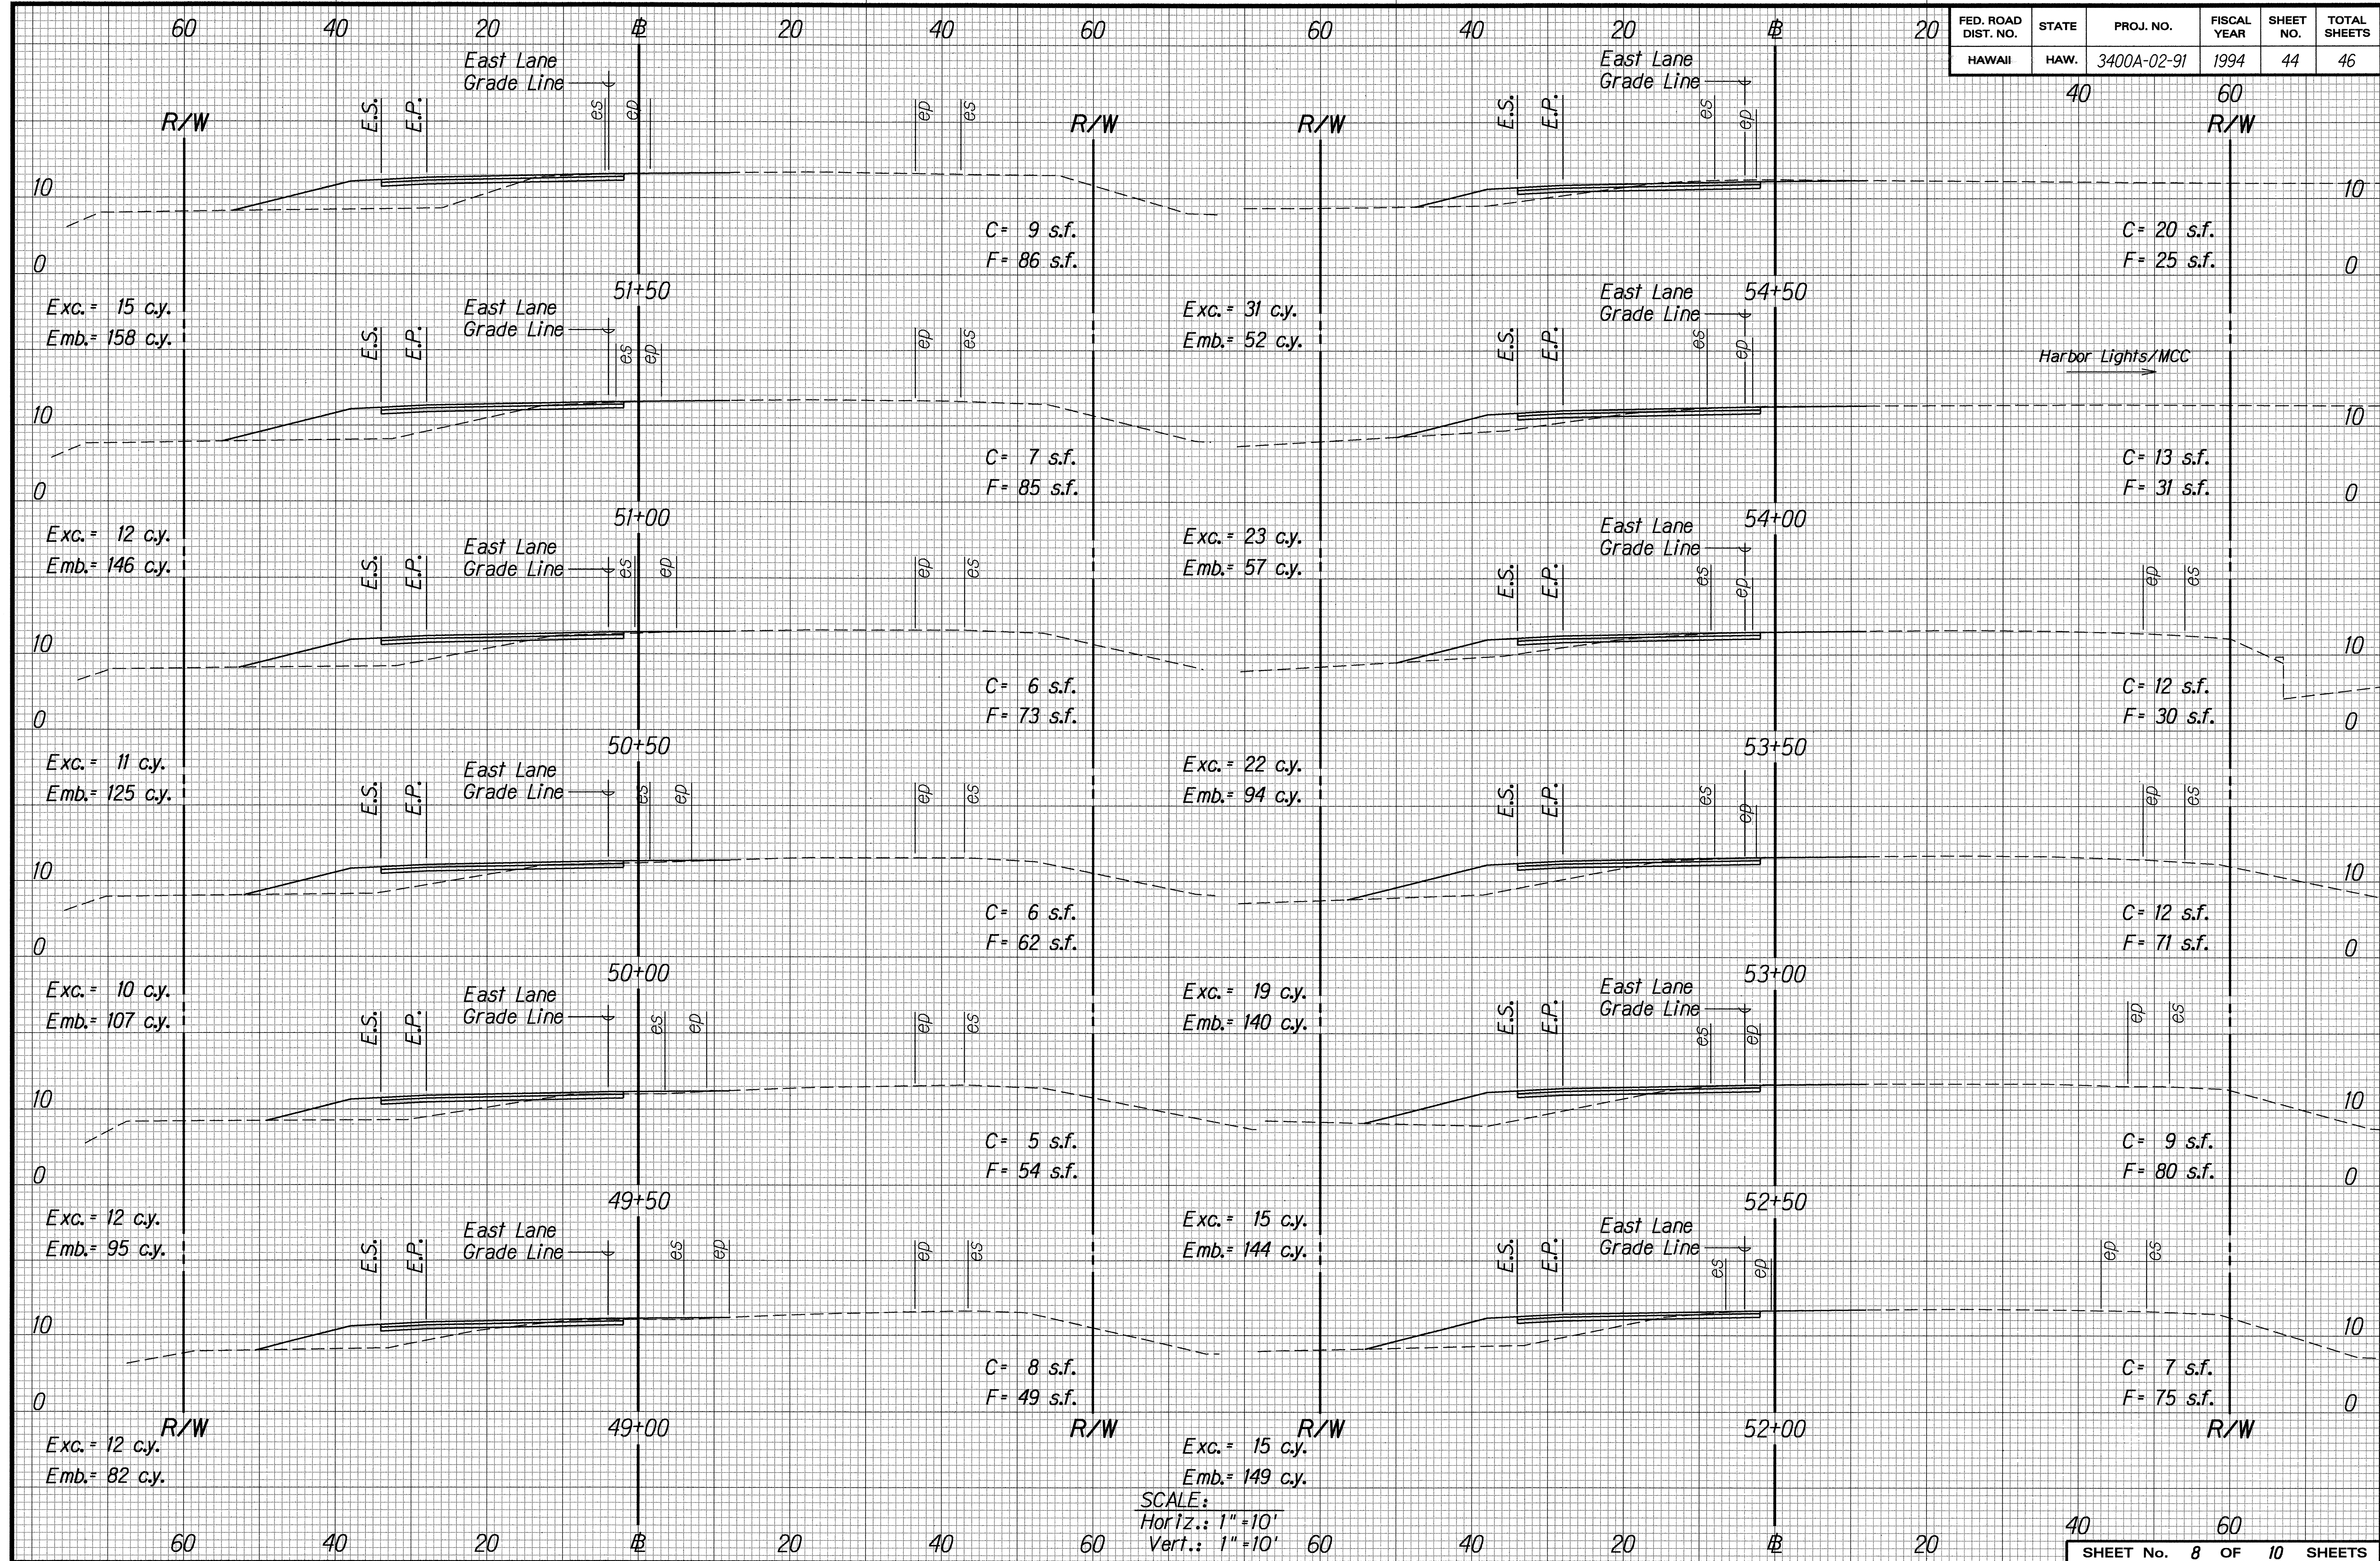


SURVEY PLOTTED BY: DATE: 7-19-94
 DRAWN BY: G. Albrecht
 CHECKED BY: J. Sawa
 QUANTITIES BY: J. Sawa
 NOTED BY: J. Sawa
 NO. 1

SCALE:
 Horiz.: 1"=10'
 Vert.: 1"=10'

FED. ROAD DIST. NO.	STATE	PROJ. NO.	FISCAL YEAR	SHEET NO.	TOTAL SHEETS
HAWAII	HAW.	3400A-02-91	1994	45	46

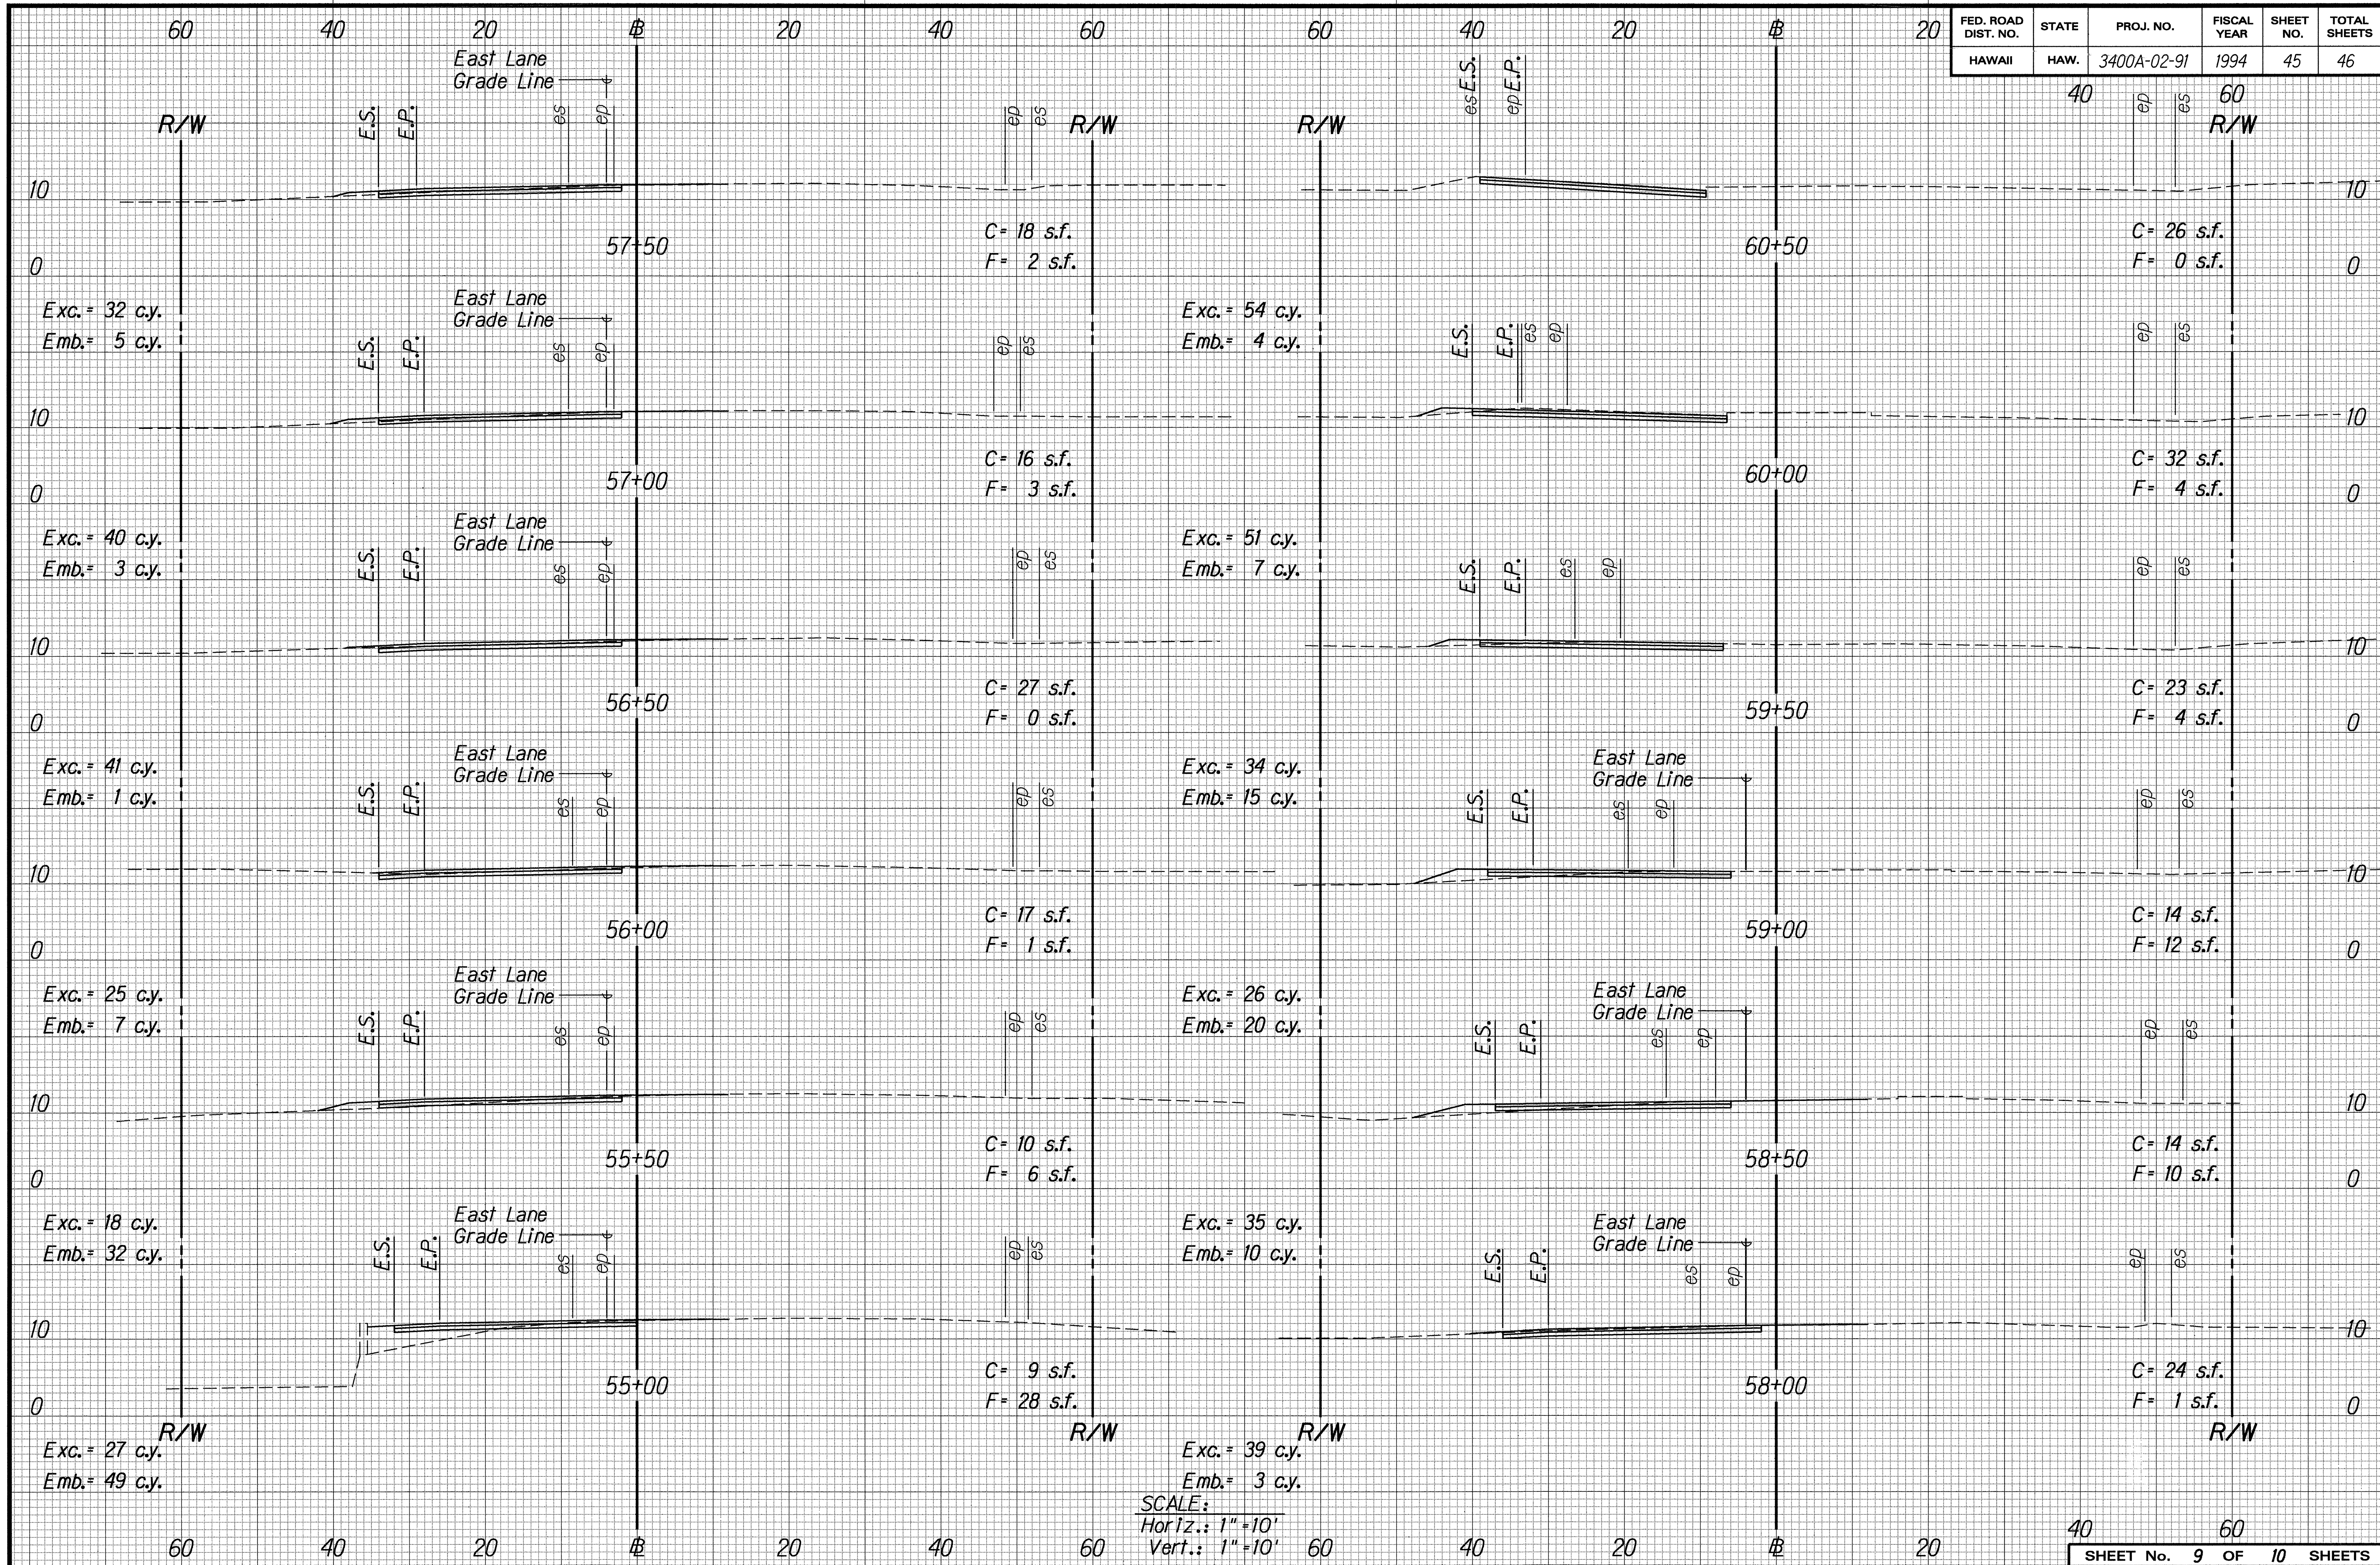

ORIGINAL PLAN	SURVEY PLOTTED BY	DATE
DRAWN BY	G. Alfaro	11/2/93
DESIGNED BY	P. Hernandez, L. Sano	
CHECKED BY	N. Hernandez	

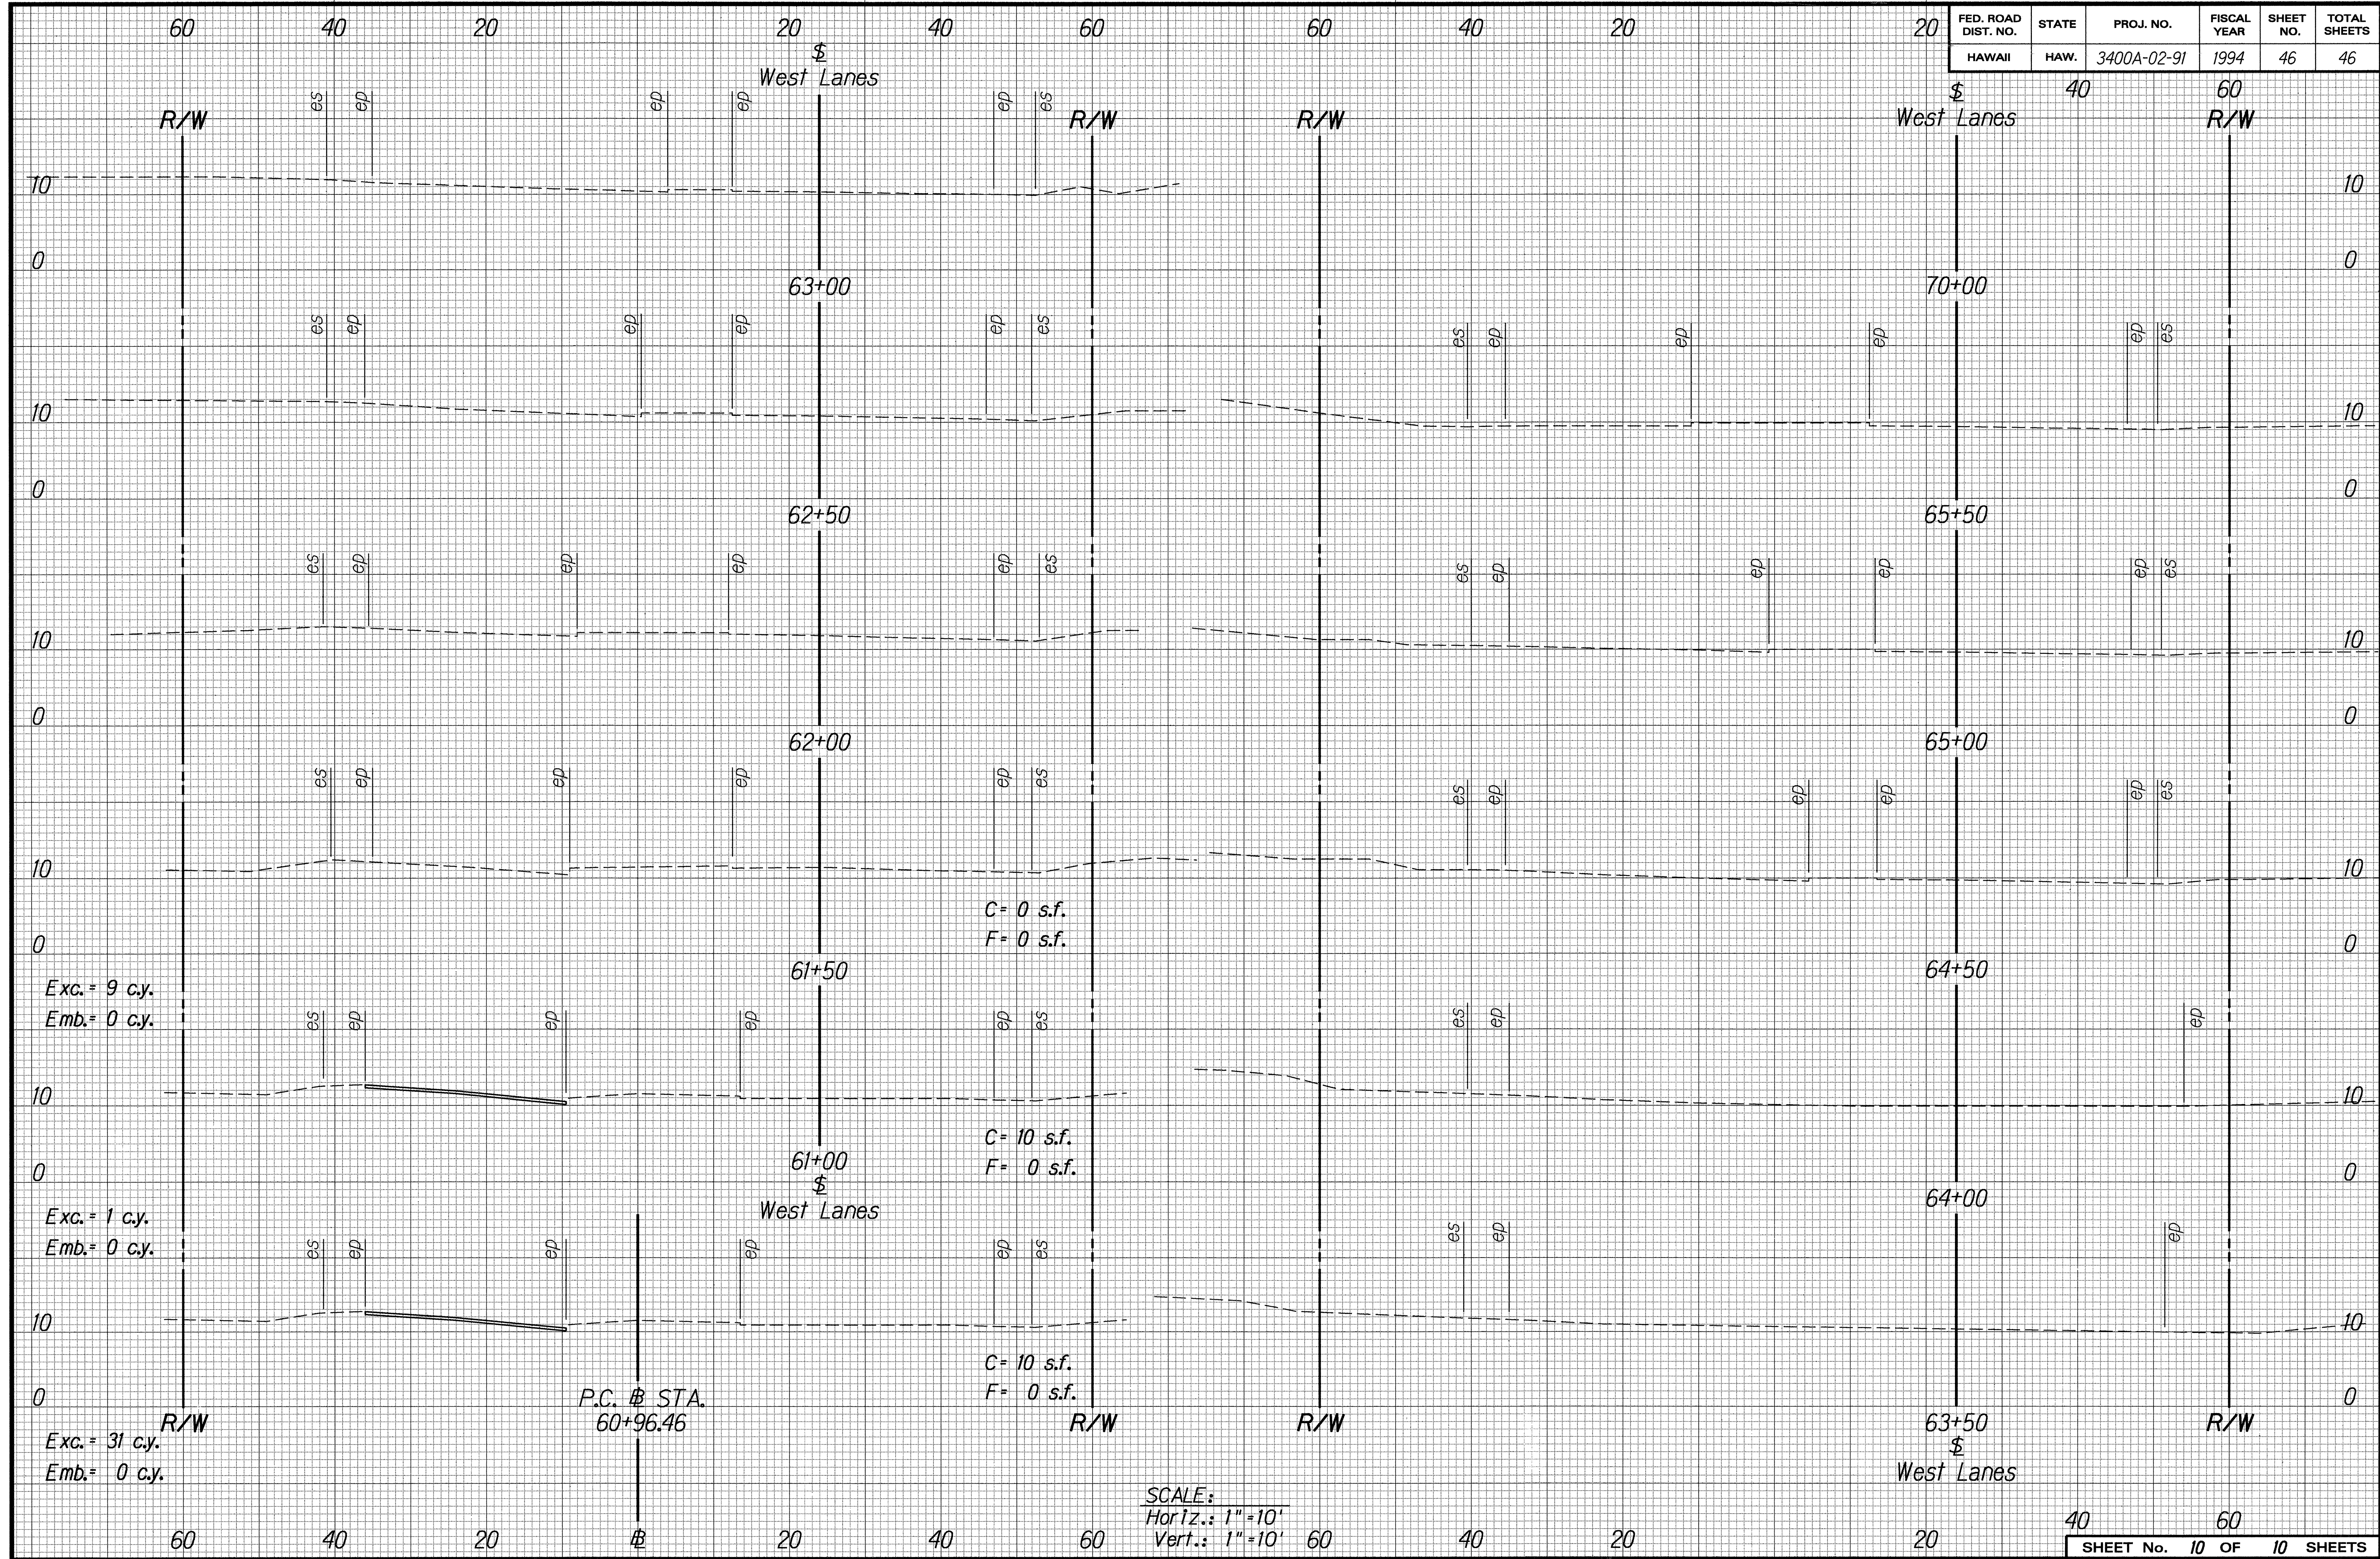

FED. ROAD DIST. NO.	STATE	PROJ. NO.	FISCAL YEAR	SHEET NO.	TOTAL SHEETS
HAWAII	HAW.	3400A-02-91	1994	46	46

ORIGINAL PLAN	SURVEY PLOTTED BY	DATE	11-2-91
NOTE BOOK	DRAWN BY		
60240000	DESIGNED BY		
60240000	CHECKED BY		

SCALE:
Horiz.: 1"=10'
Vert.: 1"=10'