



FED. ROAD DIST. NO.	STATE	FED. AID PROJ. NO.	FISCAL YEAR	SHEET NO.	TOTAL SHEETS
HAWAII	HAW.	NH-0380(10)	2013	45	166

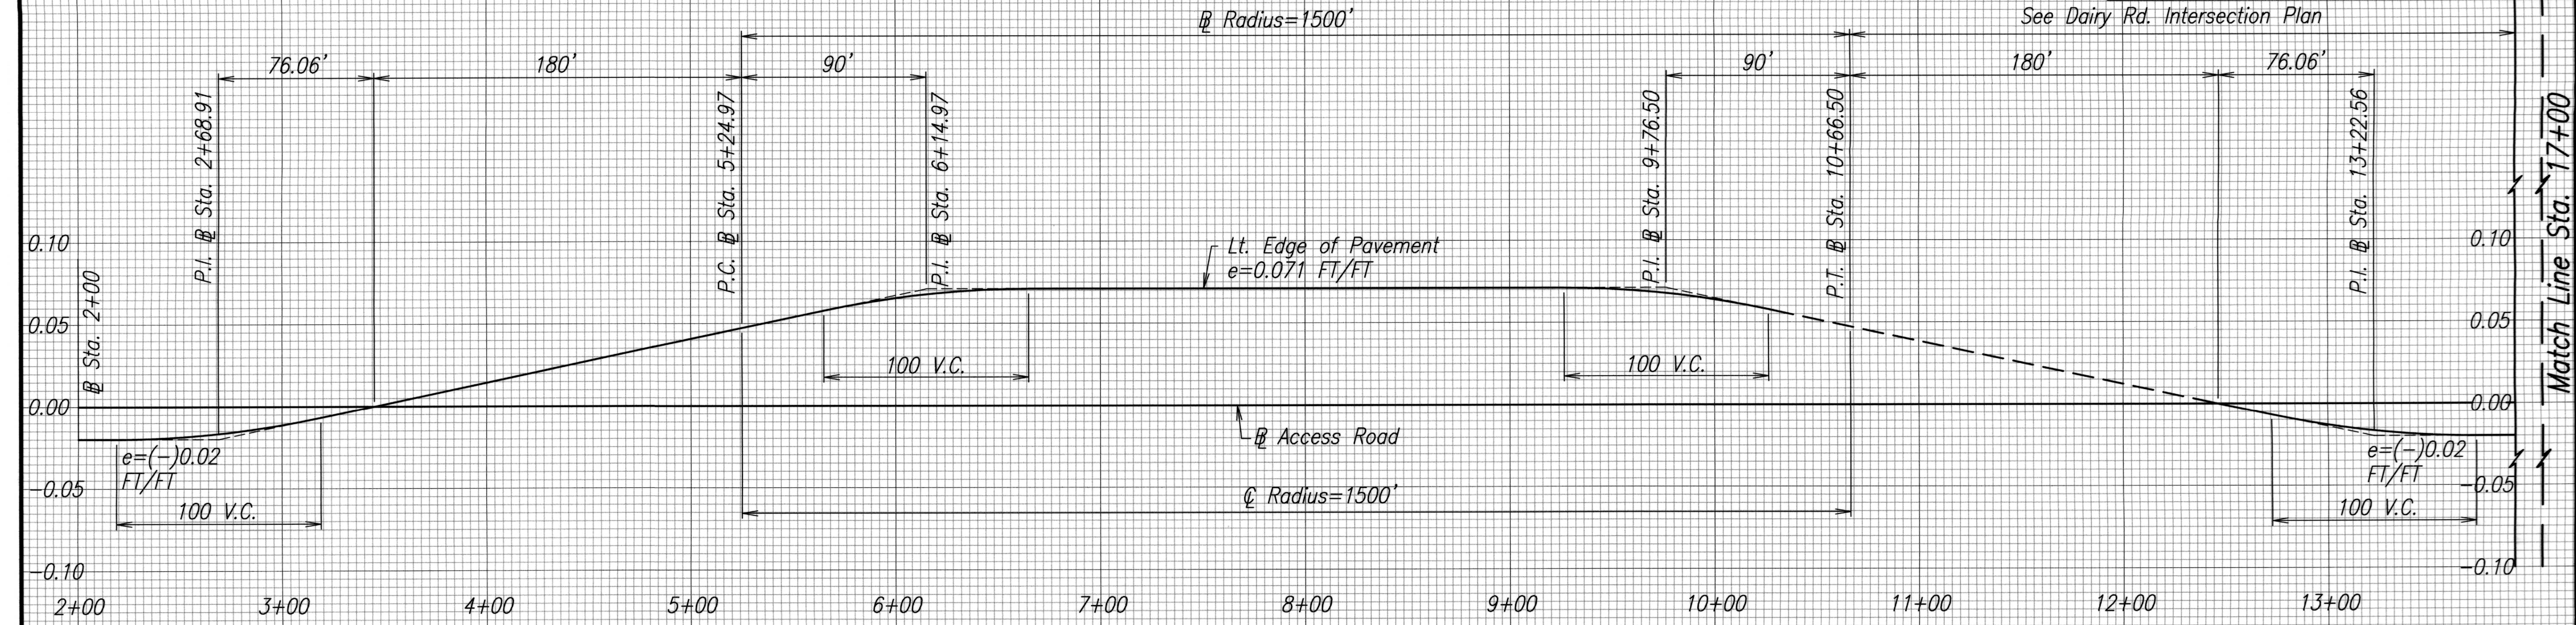


SUPERELEVATION DIAGRAM – MAIN ACCESS ROAD (OUTBOUND LANES)
SCALE: HORIZ. 1"=40'
VERT. 1"=0.05 FT/FT

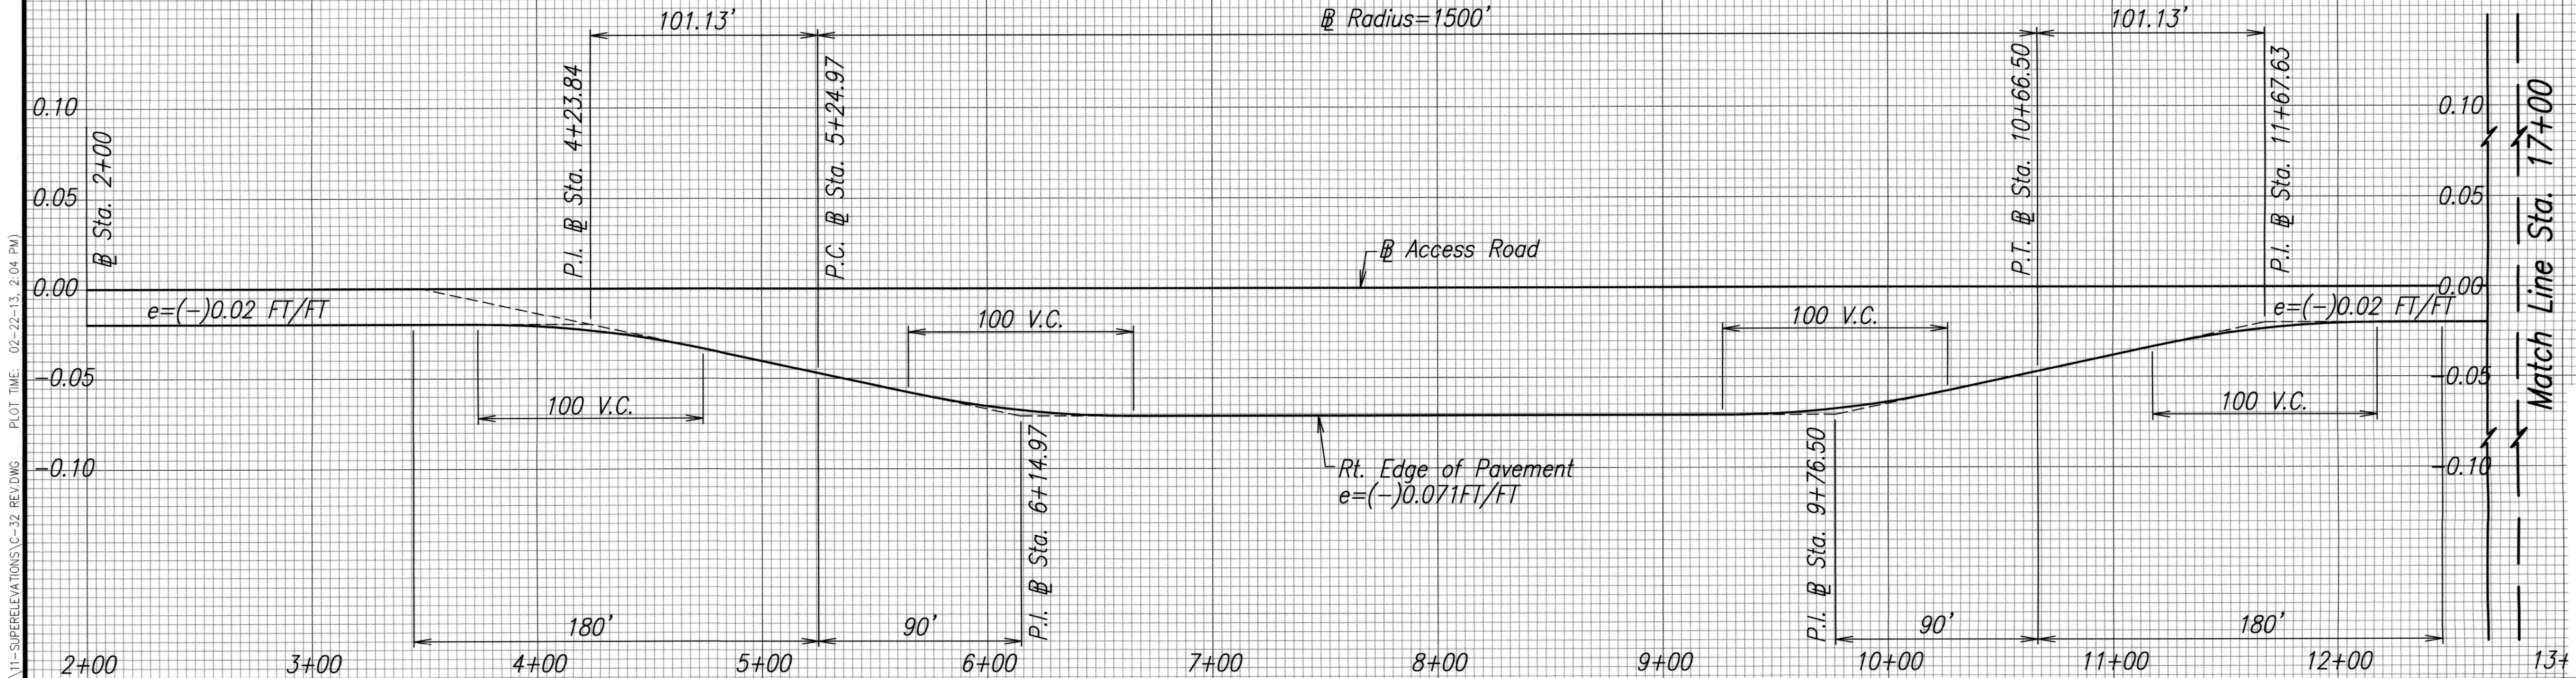

SUPERELEVATION DIAGRAM – MAIN ACCESS ROAD (INBOUND LANES)
SCALE: HORIZ. 1"=40'
VERT. 1"=0.05 FT/FT

SURVEY PLOTTED BY	DATE
DRAWN BY	
DESIGNED BY	
CHECKED BY	
ORIGINAL PLAN	
NOTE BOOK	
No.	

DRAWING NAME: C:\PROJECTS\KAHULUI-2011\PLANS\11-SUPERELEVATIONS\C-32 REV.DWG PLOT TIME: 02-22-13, 2:04 PM

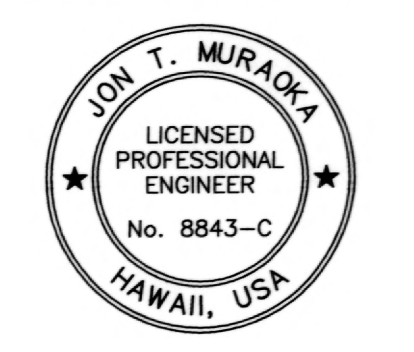


THIS WORK WAS PREPARED BY ME OR UNDER MY SUPERVISION.
FURUNAGA & ASSOCIATES, INC. APRIL 30, 2014 L.C. EXP. DATE


STATE OF HAWAII
DEPARTMENT OF TRANSPORTATION
HIGHWAYS DIVISION
**SUPERELEVATION DIAGRAM
ACCESS ROAD**

KAHULUI AIRPORT
ACCESS ROAD, PHASE I
Federal Aid Project No. NH-0380(10)
Scale: As Shown Date: February 2013
SHEET No. C-32 OF 93 SHEETS

FED. ROAD DIST. NO.	STATE	FED. AID PROJ. NO.	FISCAL YEAR	SHEET NO.	TOTAL SHEETS
HAWAII	HAW.	NH-0380(10)	2013	46	166

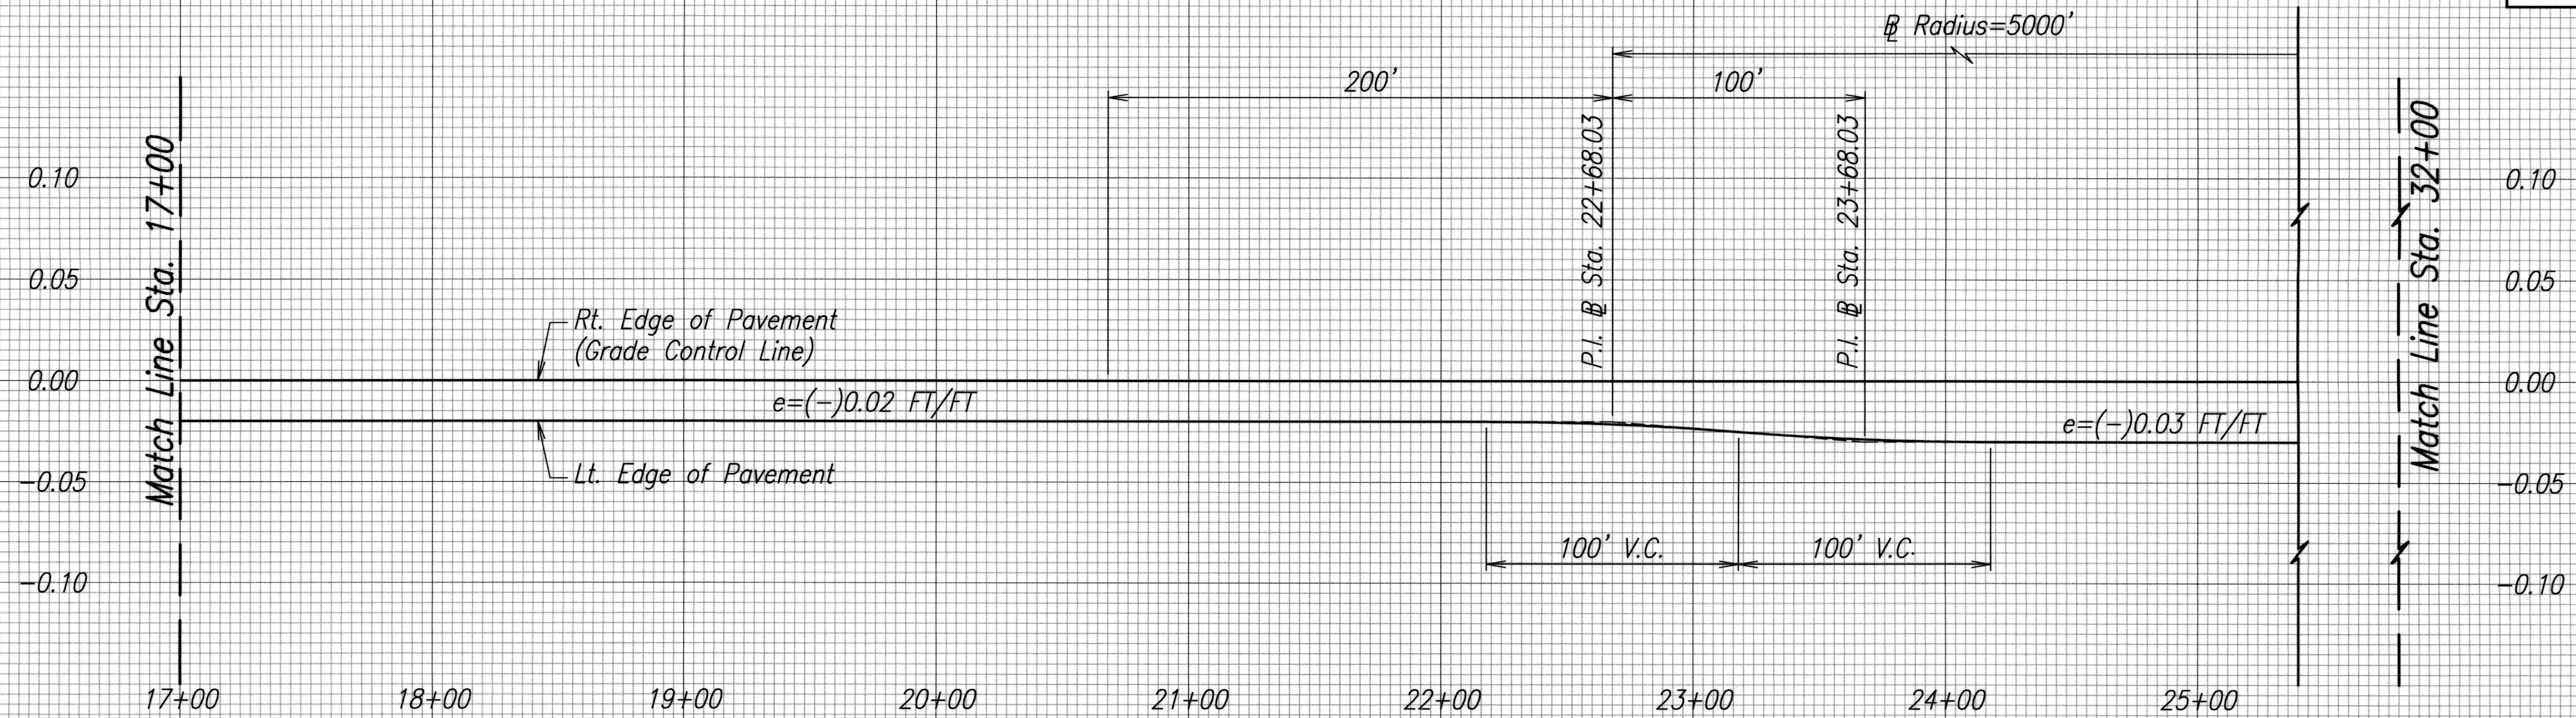

SUPERELEVATION DIAGRAM – MAIN ACCESS ROAD (OUTBOUND LANES)
 SCALE: HORIZ. 1"=40'
 VERT. 1"=0.05 FT/FT

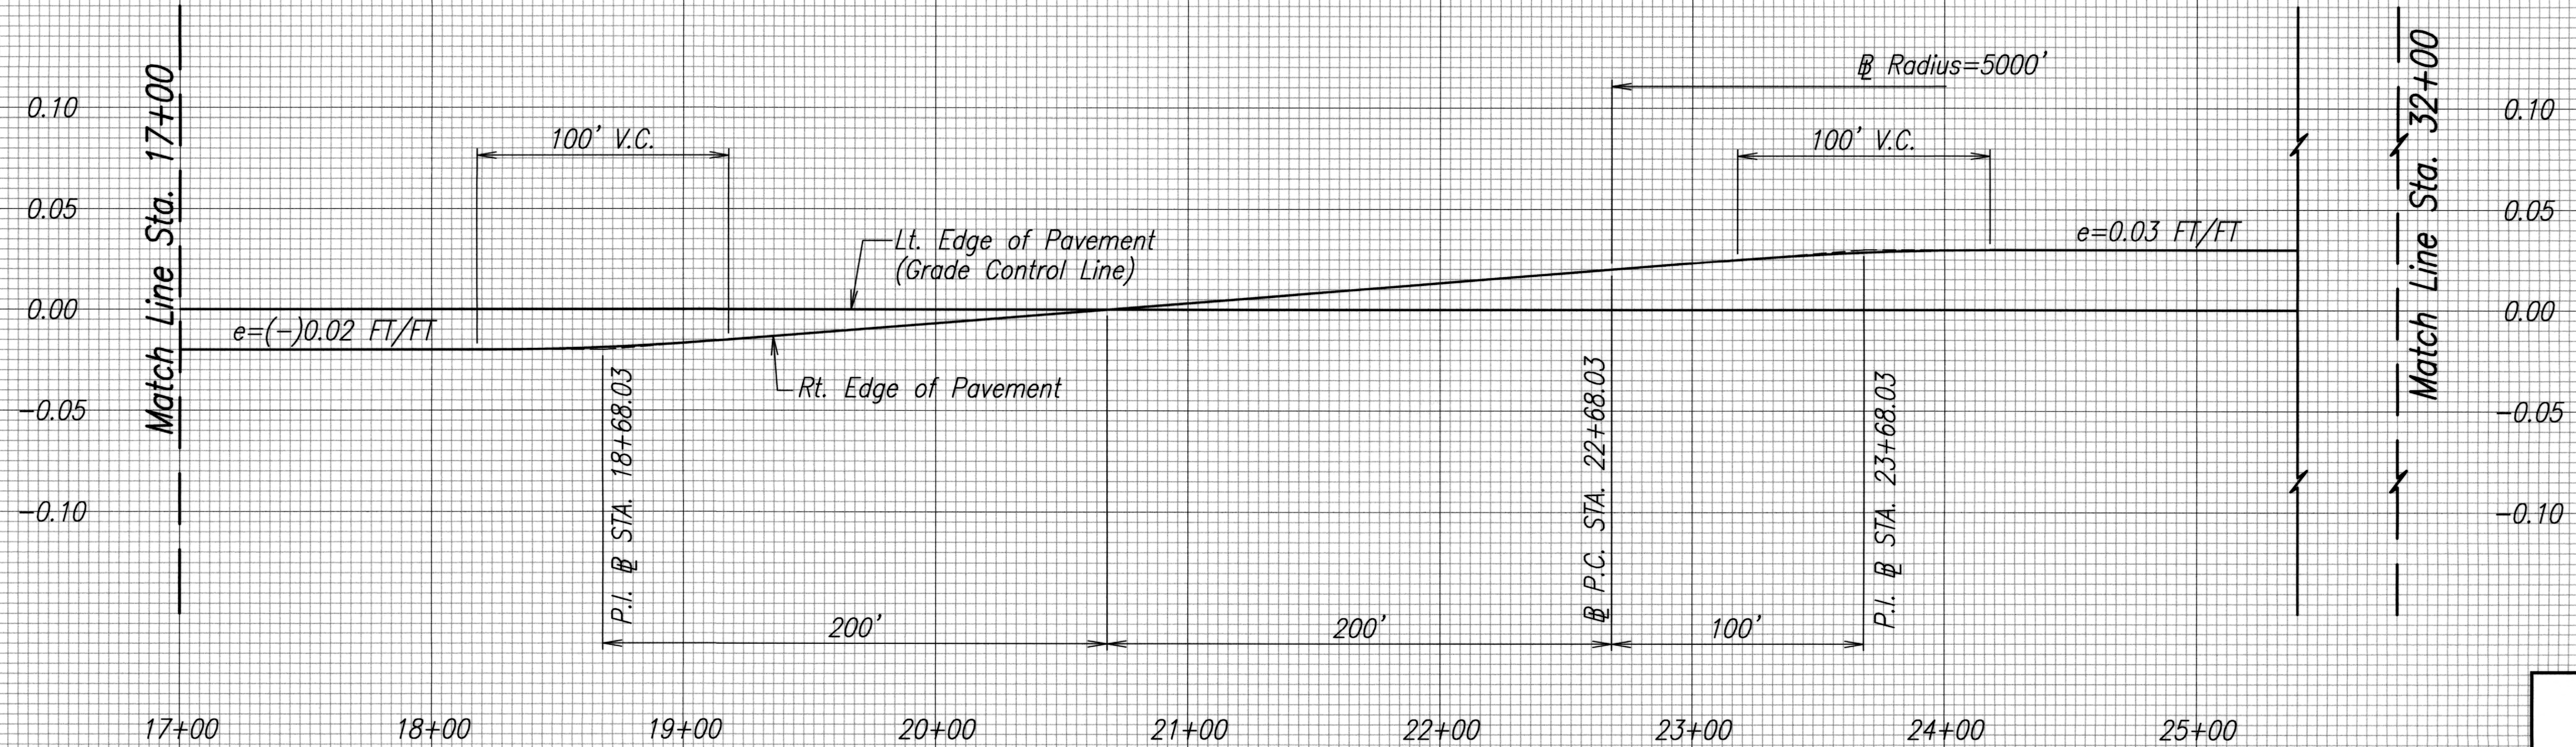

SUPERELEVATION DIAGRAM – MAIN ACCESS ROAD (INBOUND LANES)
 SCALE: HORIZ. 1"=40'
 VERT. 1"=0.05 FT/FT

ORIGINAL PLAN	SURVEY PLOTTED BY	DATE
NOTE BOOK	DRAWN BY	
No.	TRACED BY	
	QUANTITIES BY	
	CHECKED BY	


DRAWING NAME: C-33 PROJECTS/KAHULUI-2011/PLANS/11-SUPERELEVATIONS/C-33 REV'DWG PLOT TIME: 02-22-13, 2:05 PM



THIS WORK WAS PREPARED BY ME OR UNDER MY SUPERVISION.
 APRIL 30, 2014
 FUKUNAGA & ASSOCIATES, INC. LIC. EXP. DATE


STATE OF HAWAII
 DEPARTMENT OF TRANSPORTATION
 HIGHWAYS DIVISION
SUPERELEVATION DIAGRAM
ACCESS ROAD
 KAHULUI AIRPORT
 ACCESS ROAD, PHASE I
 Federal Aid Project No. NH-0380(10)
 Scale: As Shown Date: February 2013
 SHEET No. C-33 OF 93 SHEETS

FED. ROAD DIST. NO.	STATE	FED. AID PROJ. NO.	FISCAL YEAR	SHEET NO.	TOTAL SHEETS
HAWAII	HAW.	NH-0380(10)	2013	47	166

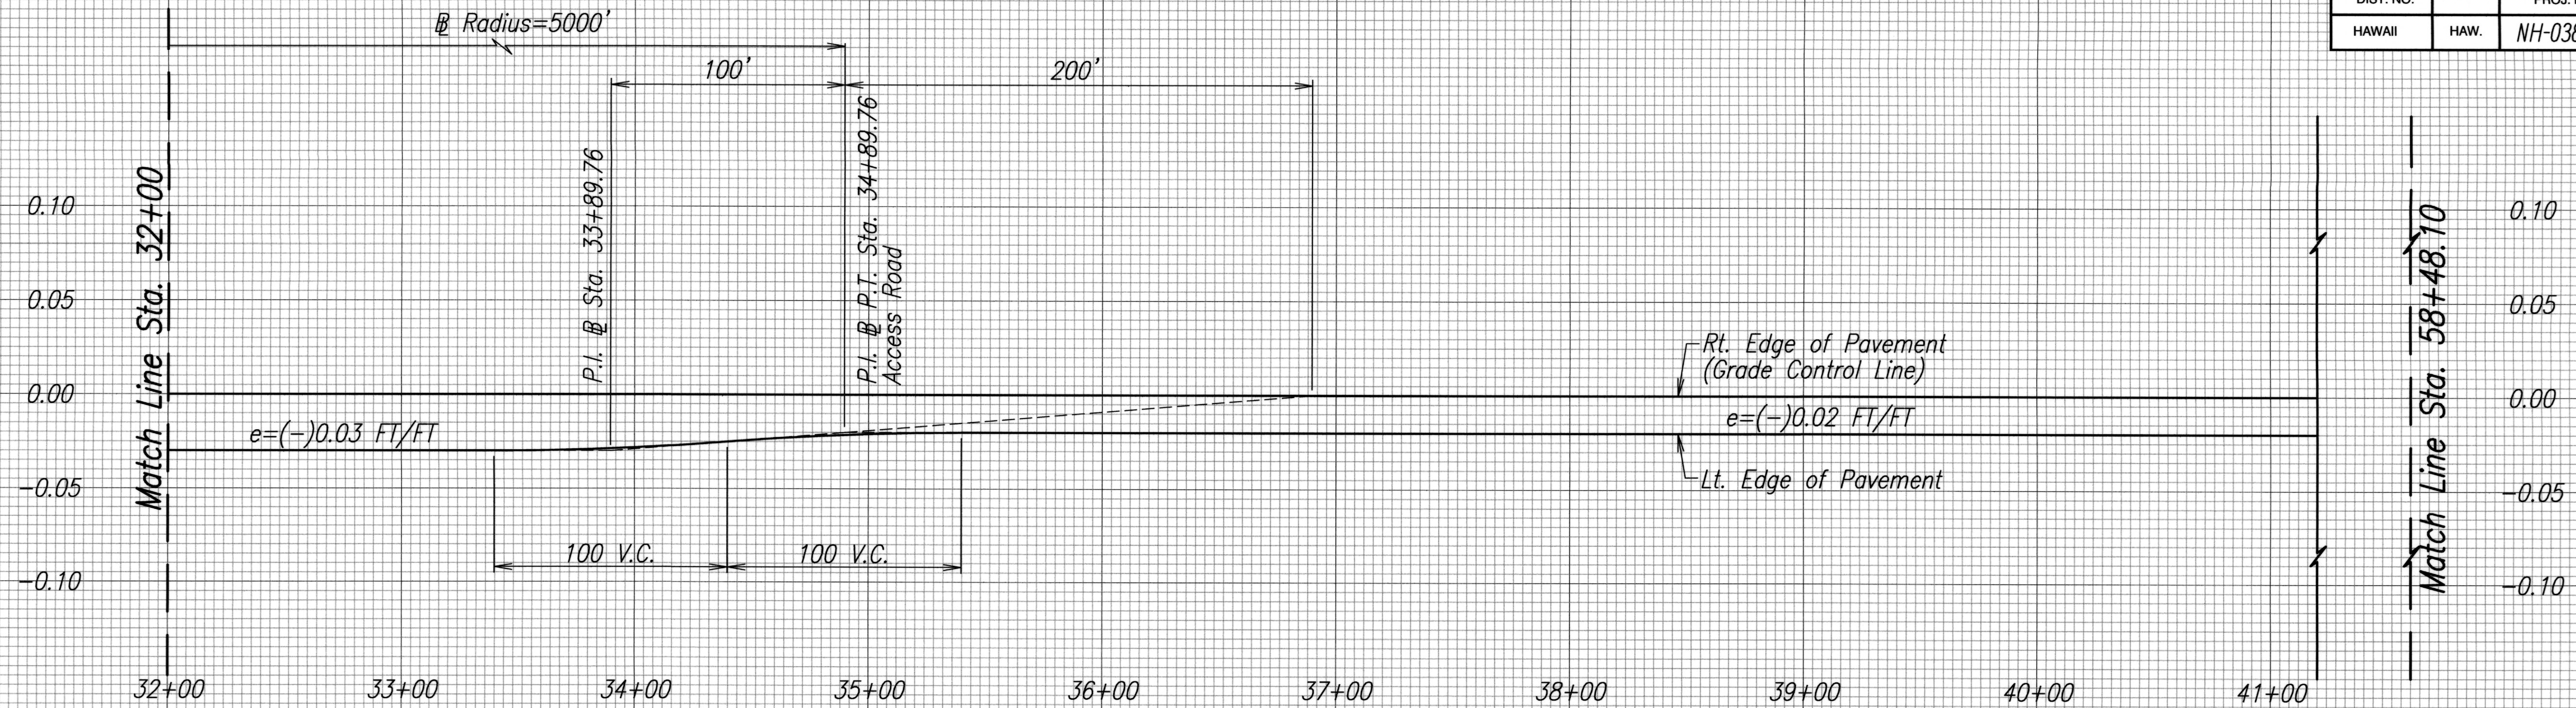

SUPERELEVATION DIAGRAM – MAIN ACCESS ROAD (OUTBOUND LANES)

SCALE: HORIZ. 1"=40'
VERT. 1"=0.05 FT/FT

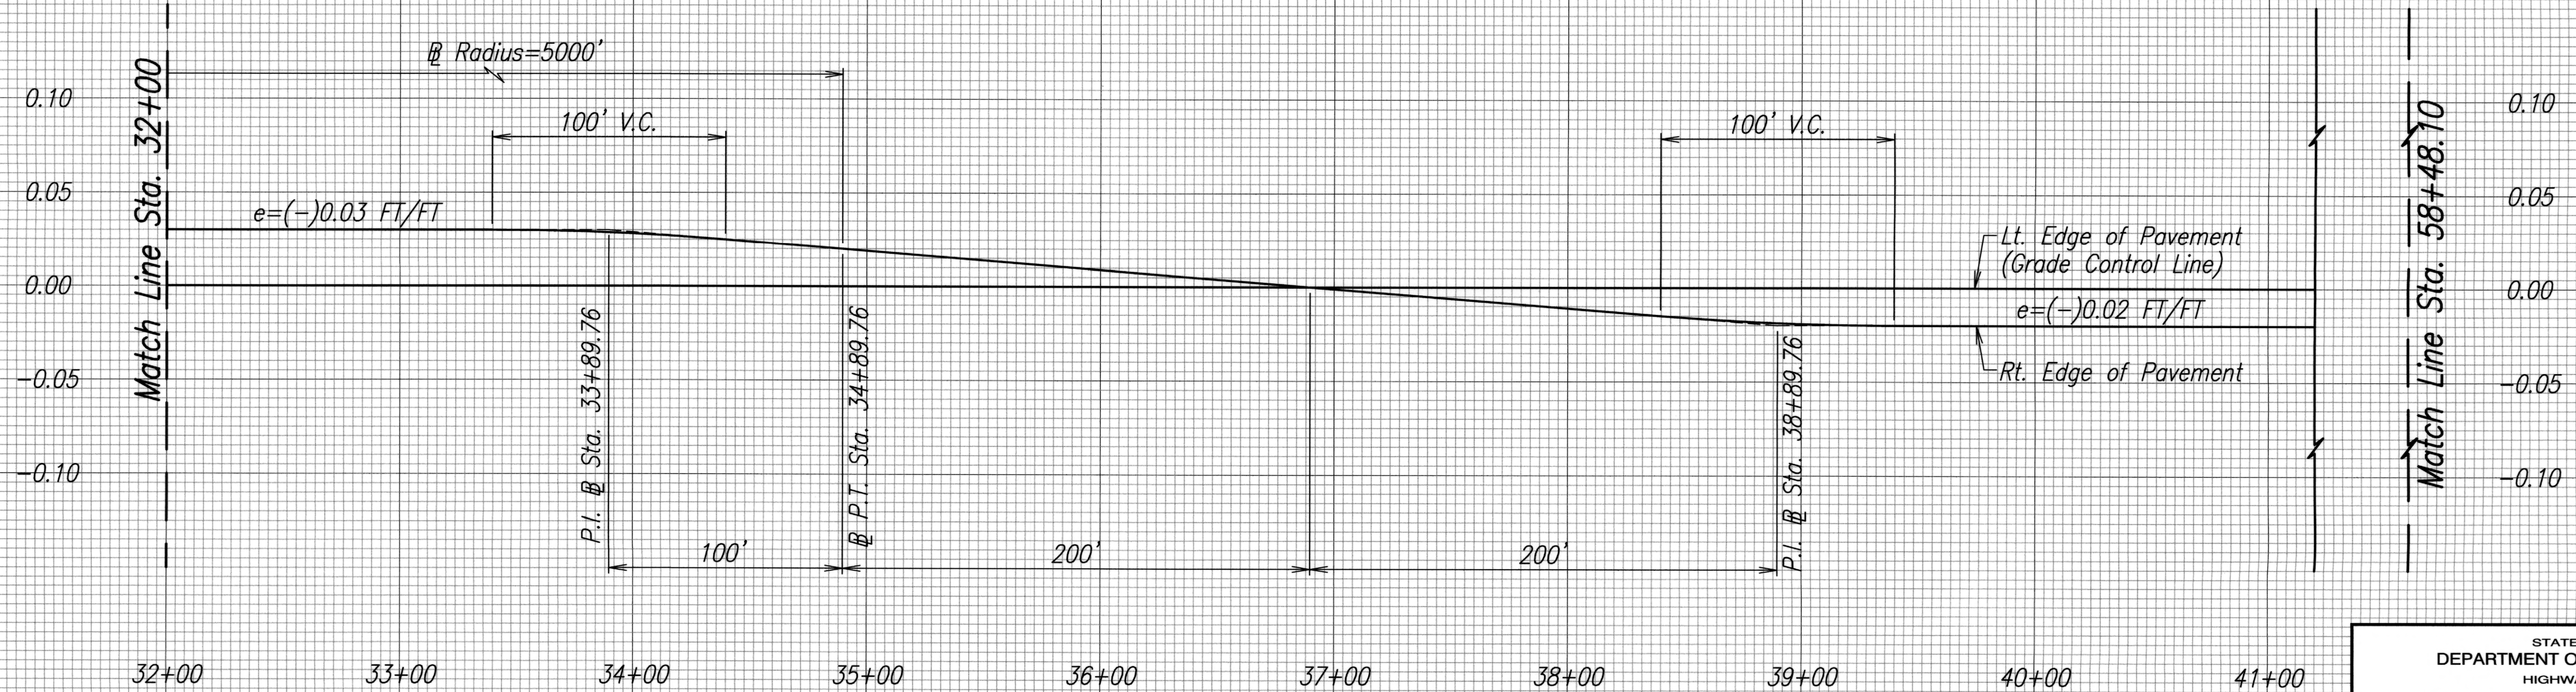

SUPERELEVATION DIAGRAM – MAIN ACCESS ROAD (INBOUND LANES)

SCALE: HORIZ. 1"=40'
VERT. 1"=0.05 FT/FT




THIS WORK WAS PREPARED BY ME
OR UNDER MY SUPERVISION.
APRIL 30, 2014
FUKUNAGA & ASSOCIATES, INC. LIC. EXP. DATE

STATE OF HAWAII
DEPARTMENT OF TRANSPORTATION
HIGHWAYS DIVISION
**SUPERELEVATION DIAGRAM
ACCESS ROAD**

KAHULUI AIRPORT
ACCESS ROAD, PHASE I
Federal Aid Project No. NH-0380(10)
Scale: As Shown Date: February 2013
SHEET No. C-34 OF 93 SHEETS

FED. ROAD DIST. NO.	STATE	FED. AID PROJ. NO.	FISCAL YEAR	SHEET NO.	TOTAL SHEETS
HAWAII	HAW.	NH-0380(10)	2013	48	166

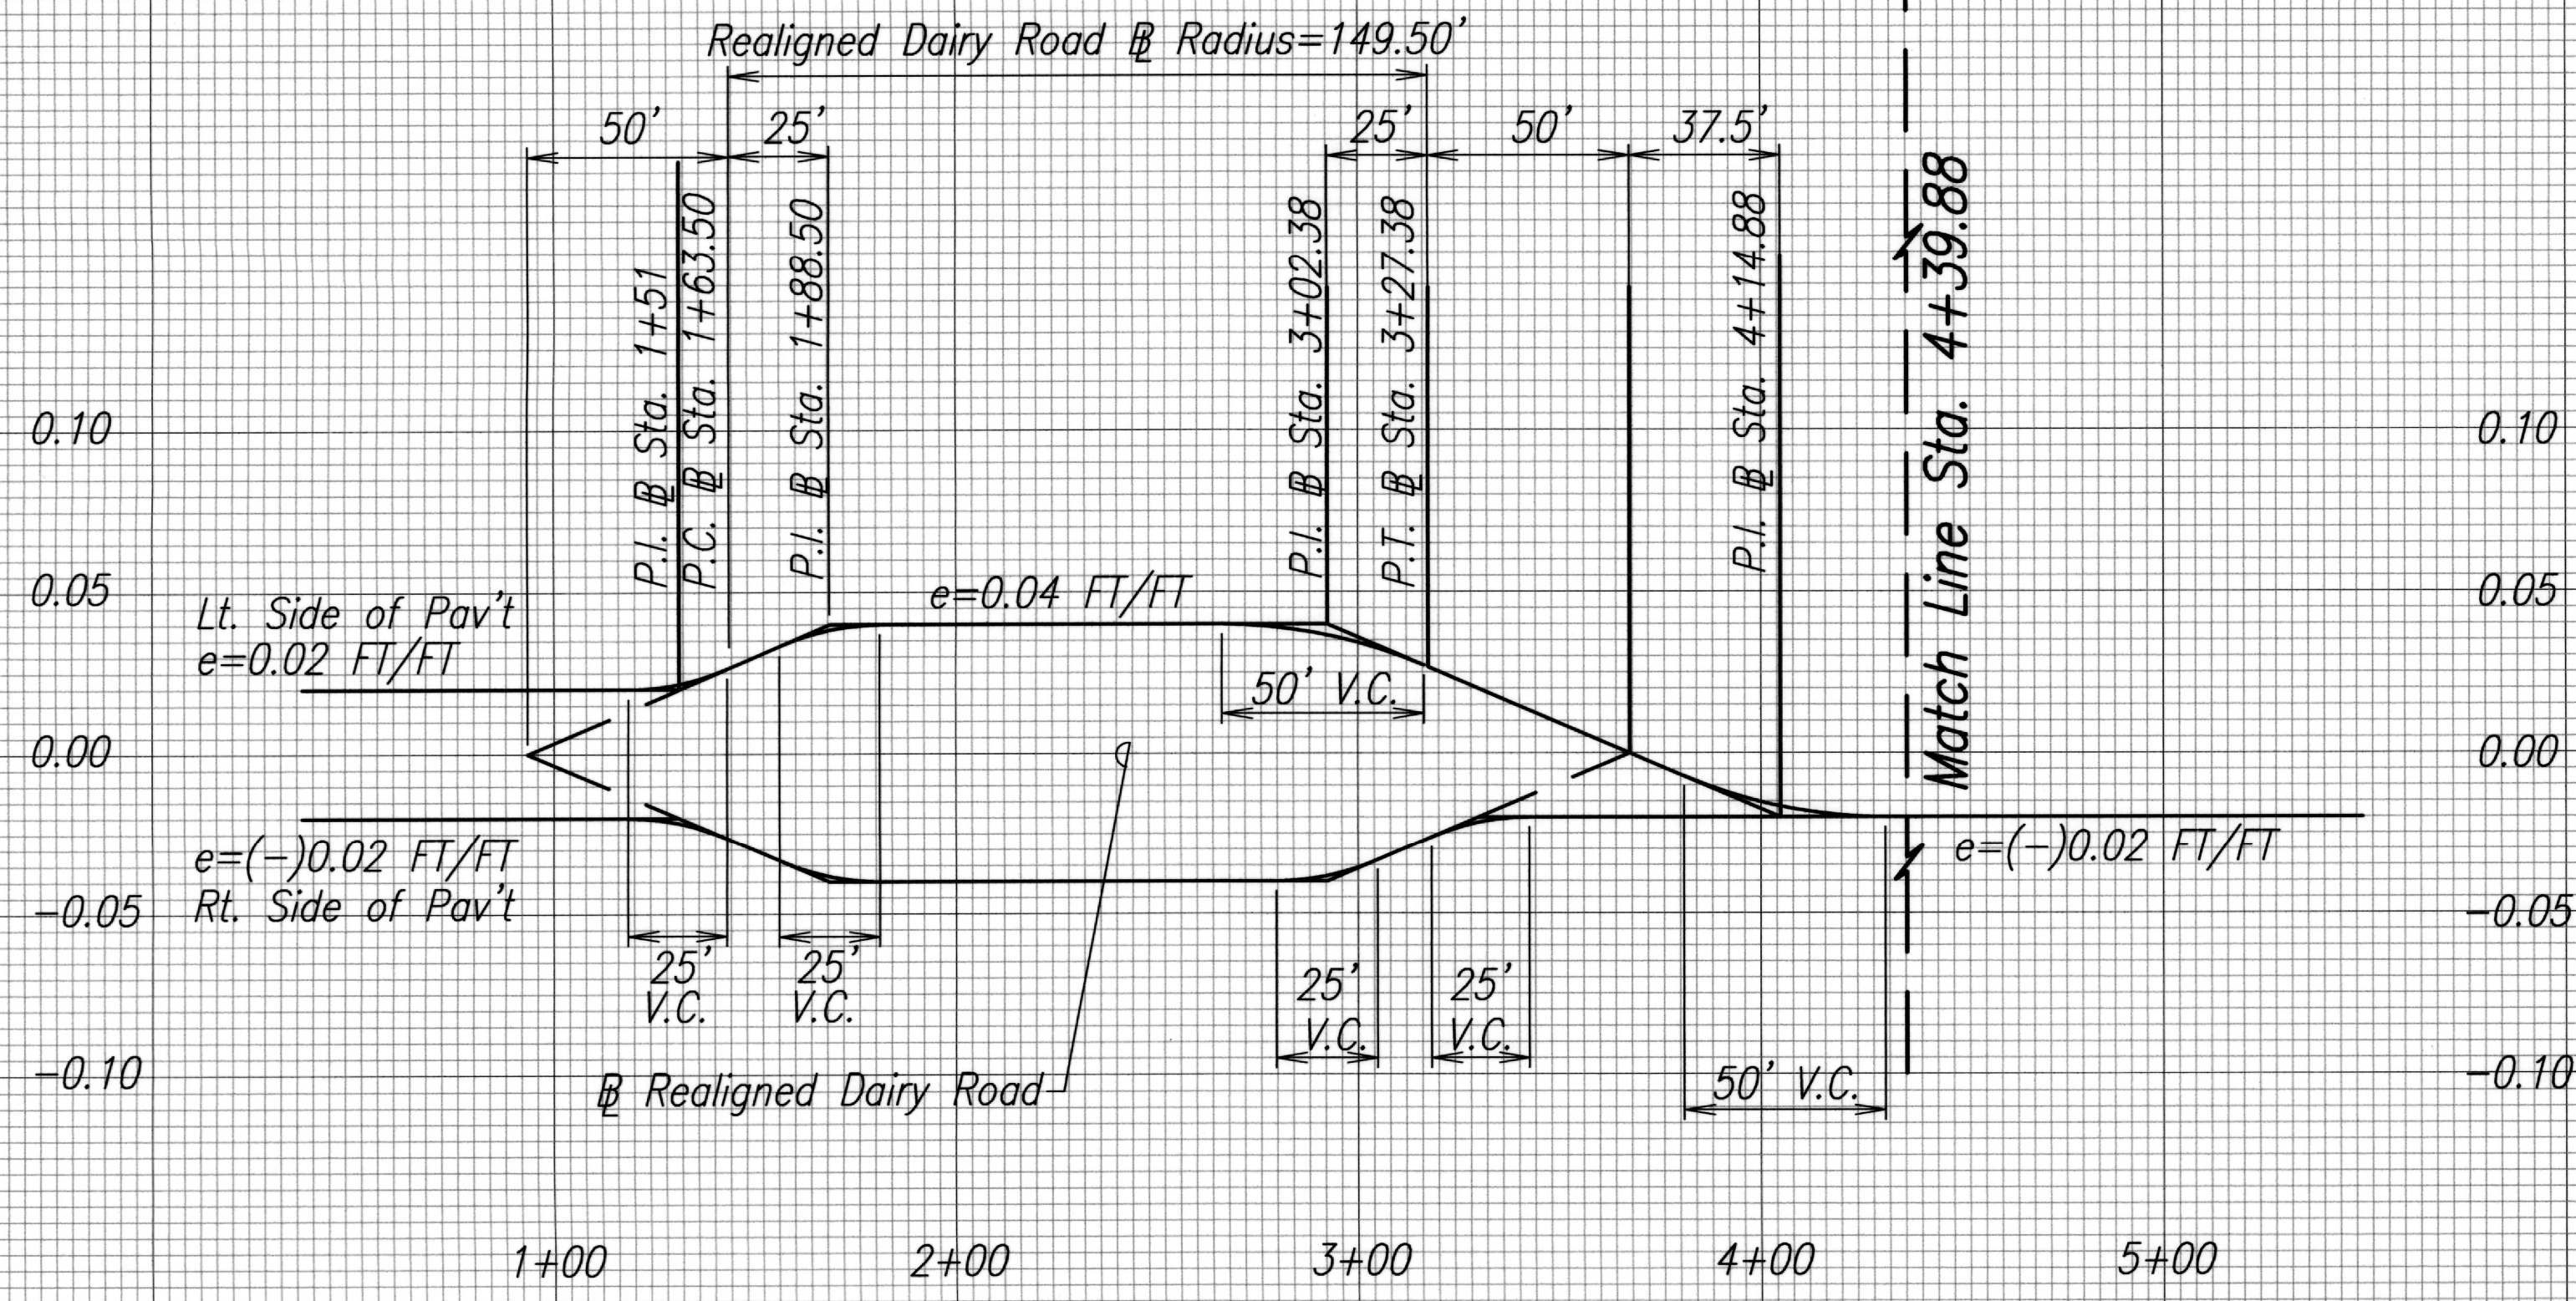

SUPERELEVATION DIAGRAM - REALIGNED DAIRY ROAD
SCALE: HORIZ. 1"=40'
VERT. 1"=0.05 FT/FT

ORIGINAL PLAN	SURVEY PLOTTED BY	DATE
NOTE BOOK	DRAWN BY	" "
No. _____	TRACED BY	" "
	QUANTITIES BY	" "
	CHECKED BY	" "

DRAWING NAME: C:\PROJECTS\KAHULUI-2011\PLANS\11-SUPERELEVATIONS\C-35 REV.DWG PLOT TIME: 02-22-13, 2:07 PM



THIS WORK WAS PREPARED BY ME
OR UNDER MY SUPERVISION.
[Signature]
FUKUNAGA & ASSOCIATES, INC. APRIL 30, 2014
LIC. EXP. DATE

STATE OF HAWAII
DEPARTMENT OF TRANSPORTATION
HIGHWAYS DIVISION

SUPERELEVATION DIAGRAM
DAIRY ROAD

KAHULUI AIRPORT
ACCESS ROAD, PHASE I
Federal Aid Project No. NH-0380(10)
Scale: As Shown Date: February 2013

SHEET No. C-35 OF 93 SHEETS