




FED. ROAD DIST. NO.	STATE	FED. AID PROJ. NO.	FISCAL YEAR	SHEET NO.	TOTAL SHEETS
HAWAII	HAW.	HA-115016	1979	208	236

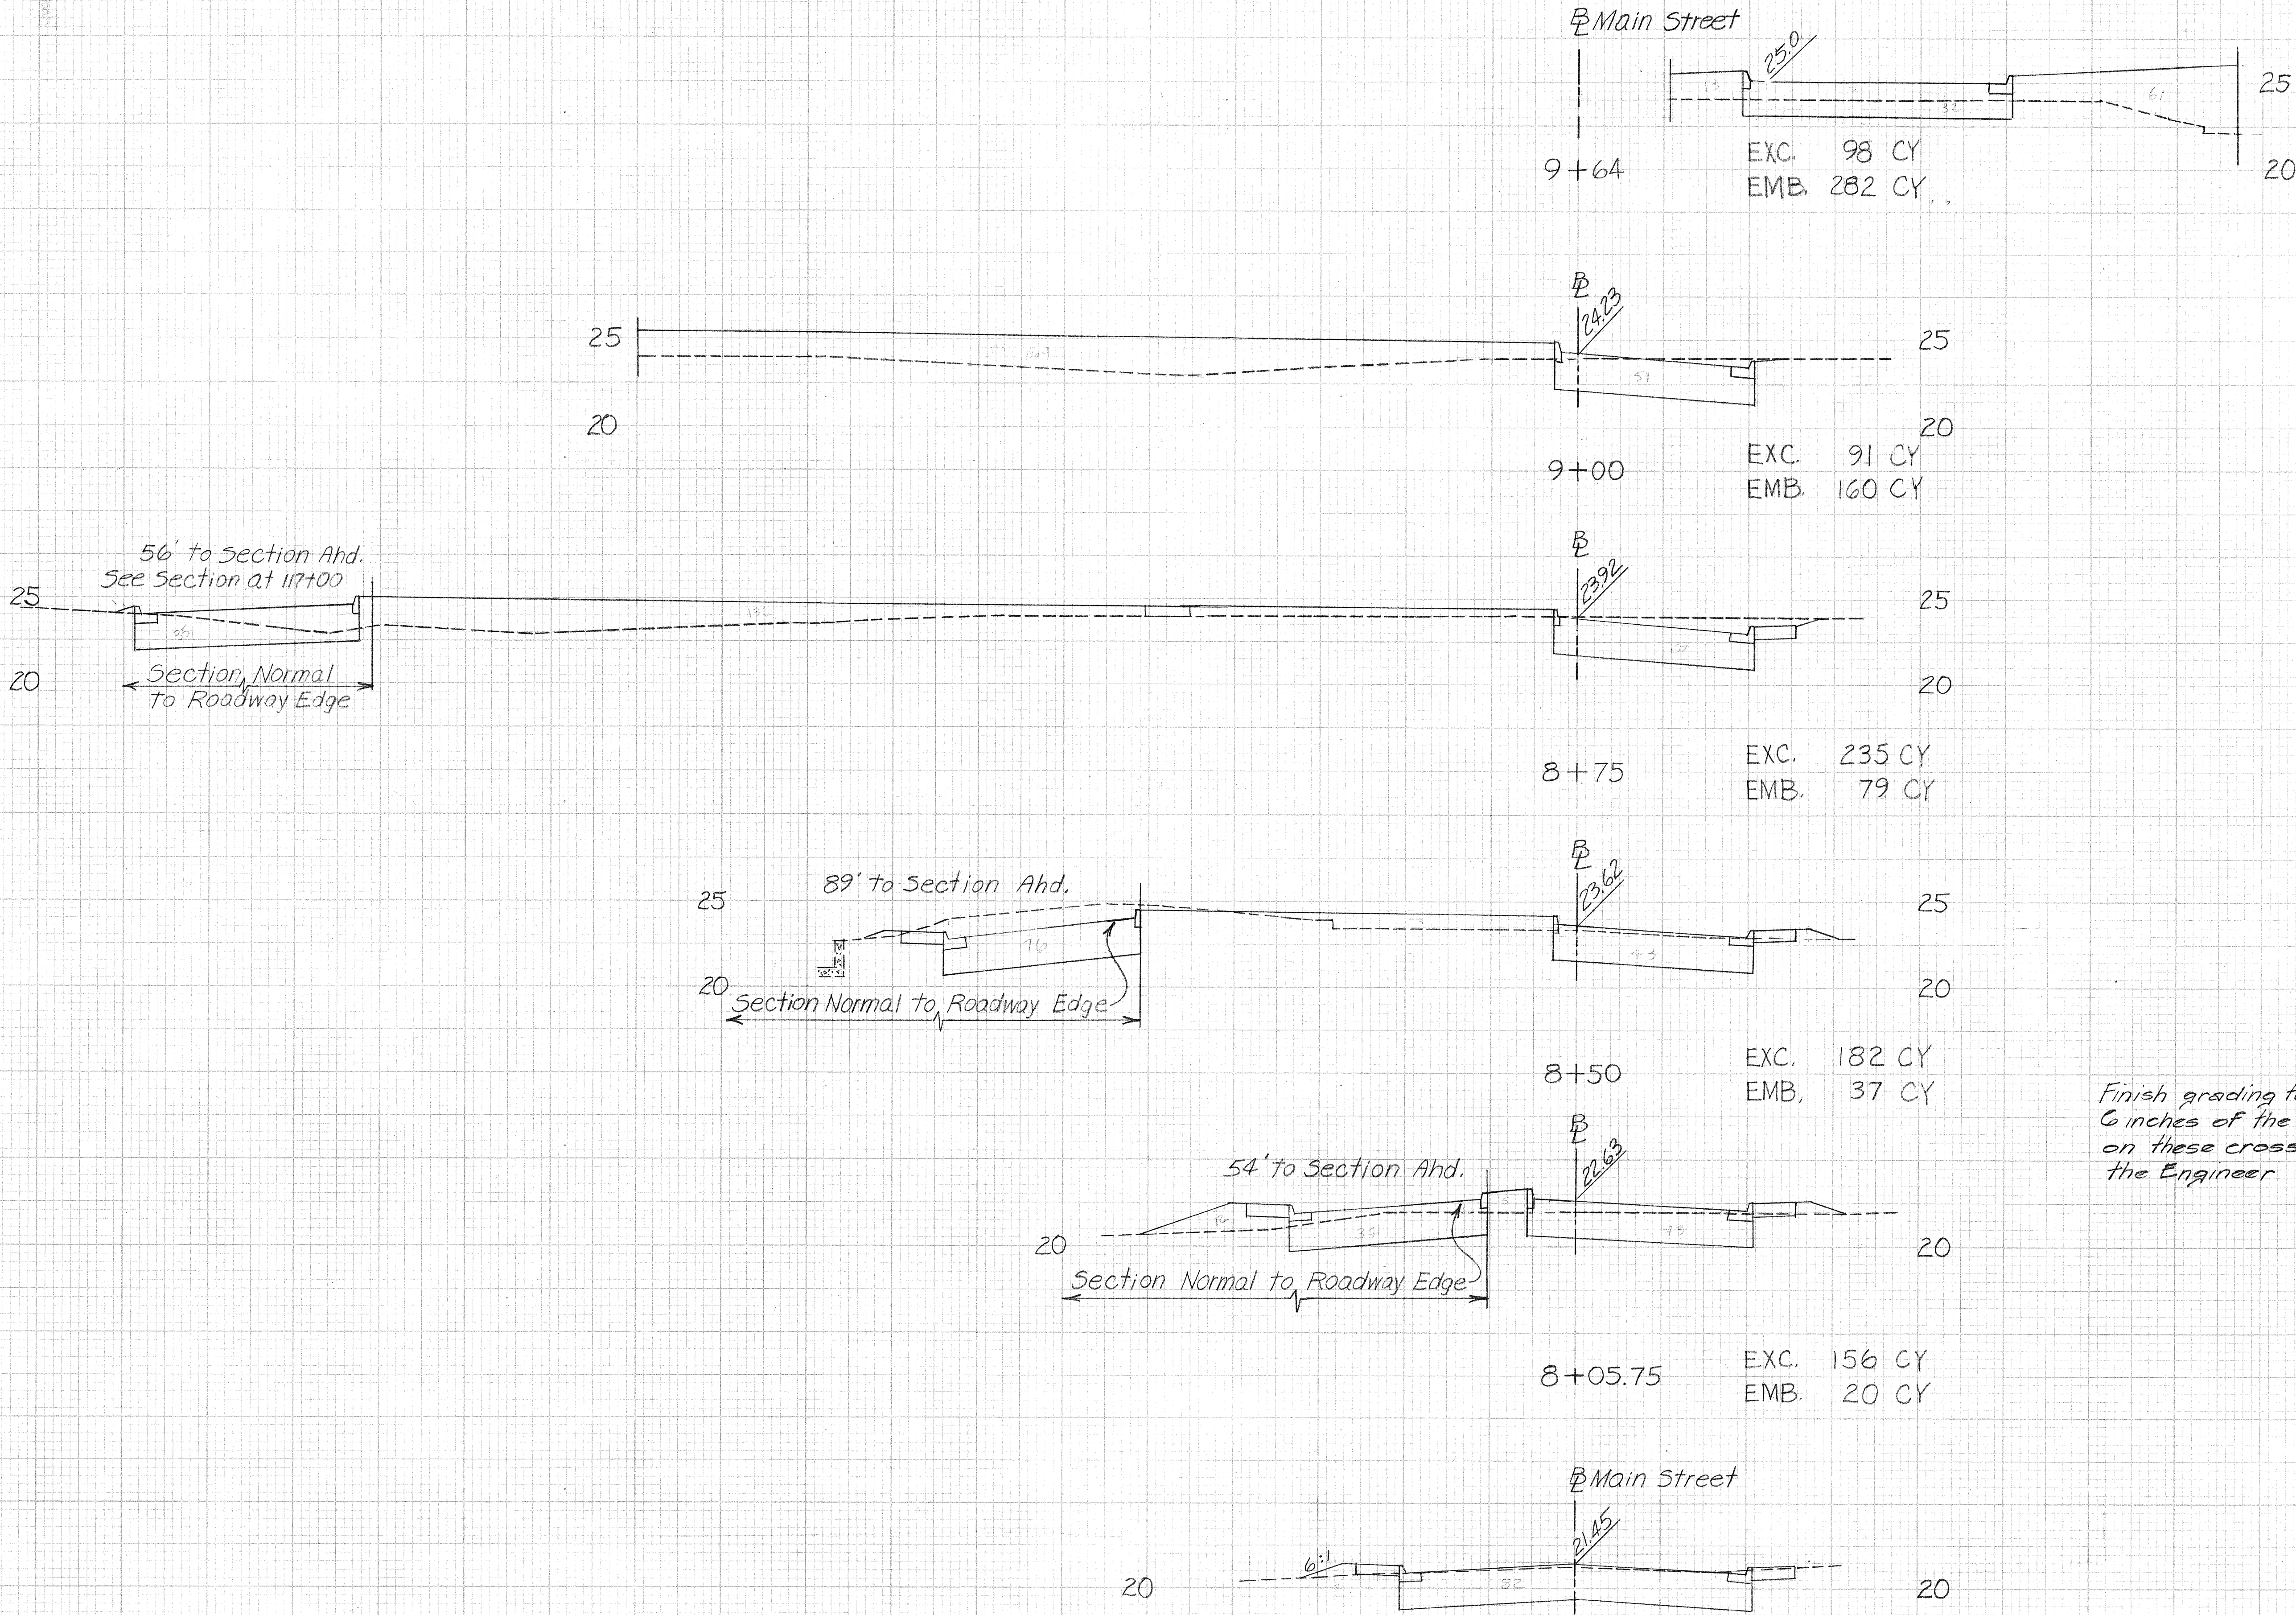


FED. ROAD DIST. NO.	STATE	FED. AID PROJ. NO.	FISCAL YEAR	SHEET NO.	TOTAL SHEETS
HAWAII	HAW.	1H1-1(156)16	1979	209	236

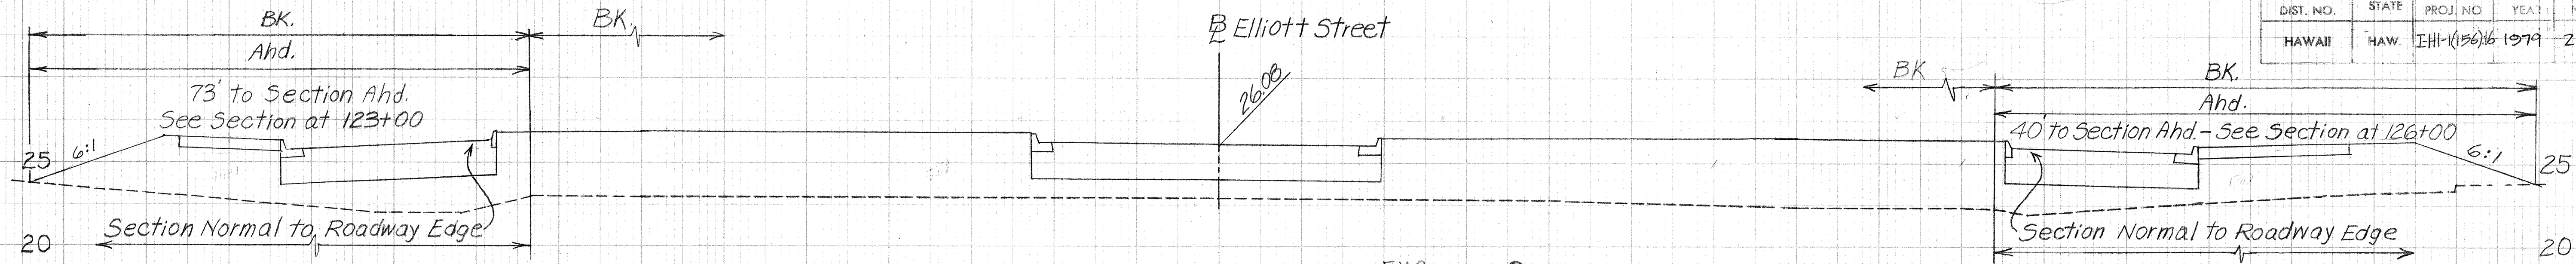


19+30
EXC. 0
EMB. 1344

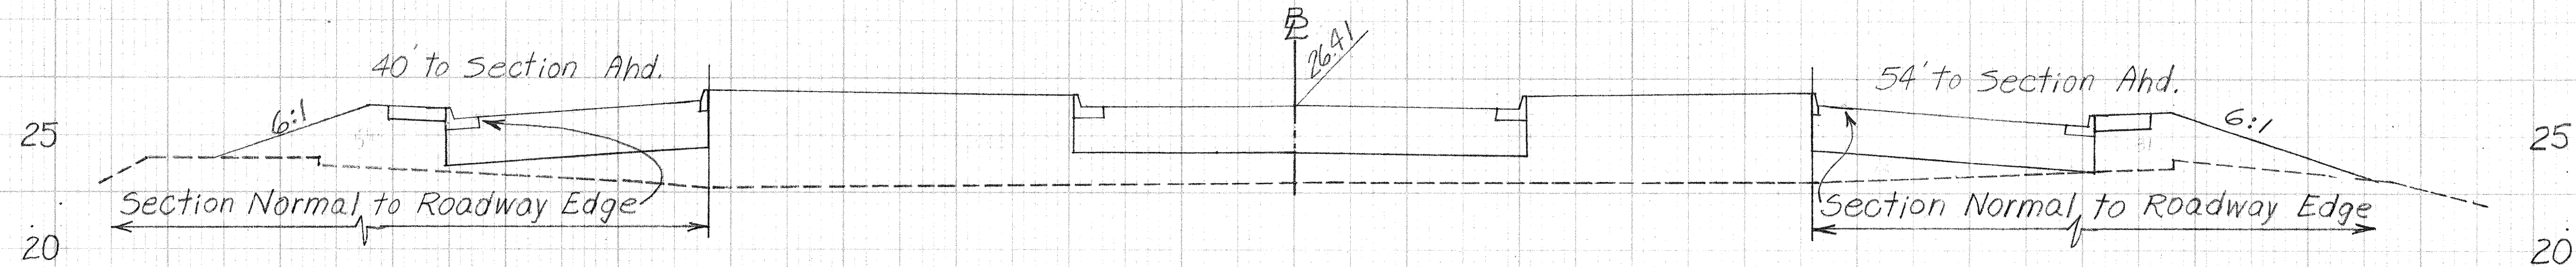

19+00
EXC. 0
EMB. 236

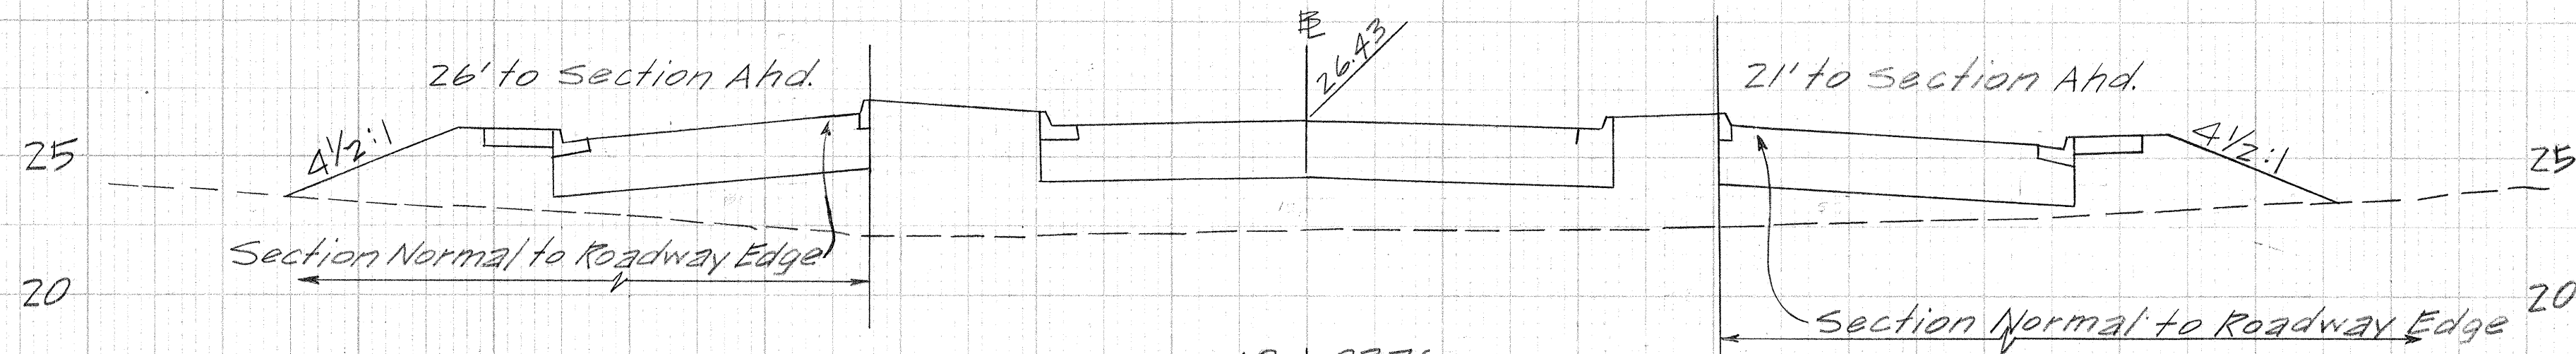


18+83.76
EXC. 0
EMB. 86

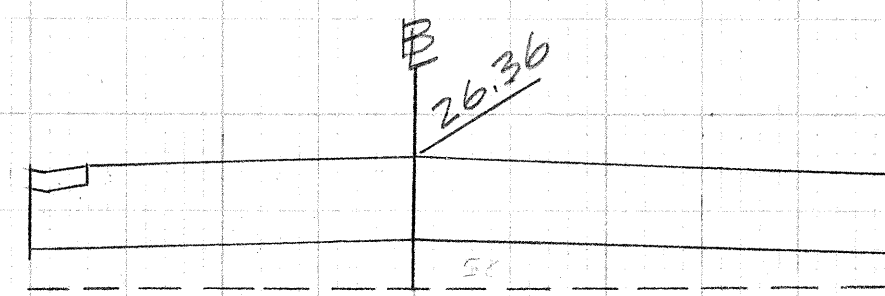

18+70.30
EXC. 0
EMB. 38

Finish grading for unpaved areas shall be to within 6 inches of the finish ground or grade lines shown on these cross sections or as directed by the Engineer.

APPROVED FOR GRADING ONLY:
[Signature] 3/29/79
CHIEF, DIVISION OF ENGINEERING, DPW DATE

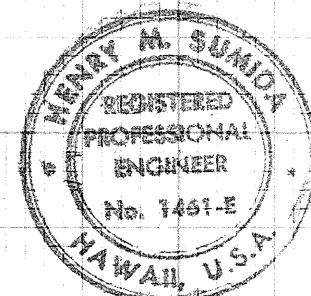


THIS WORK WAS PREPARED BY ME OR UNDER MY SUPERVISION
[Signature]

NO.	DATE	REVISION
1	3-22-79	Added Grading Approval Block


HORIZ. 1" = 10 FT.
VERT. 1" = 5 FT.

0209

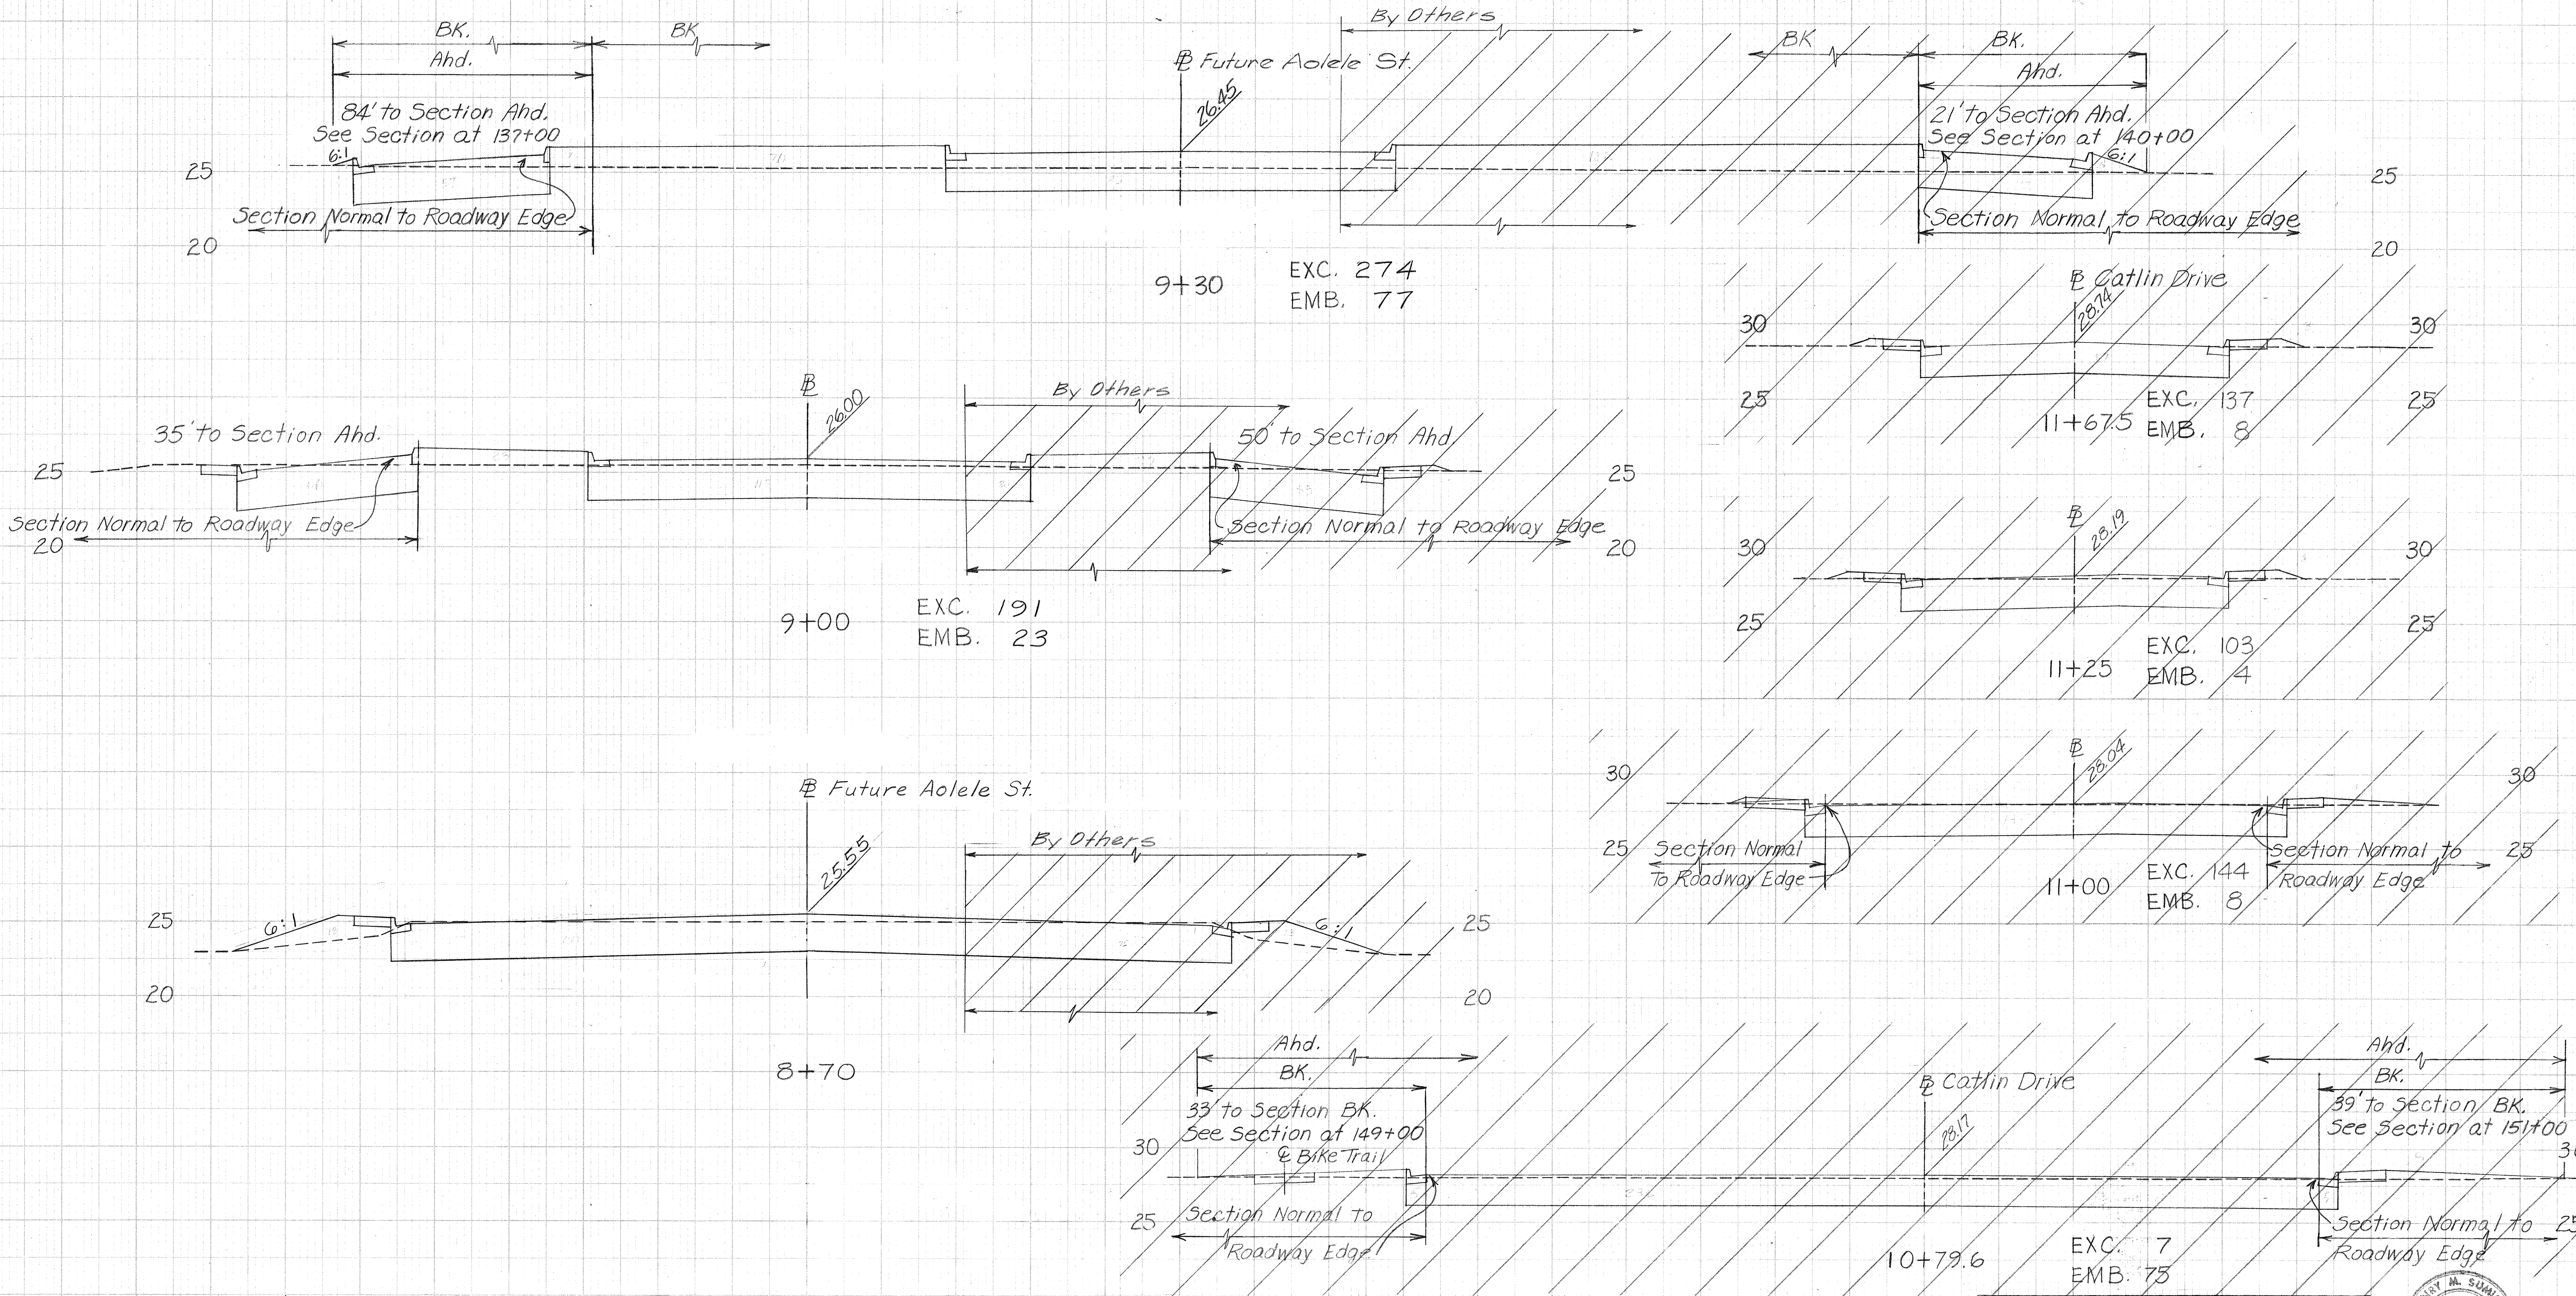

Finish grading for unpaved areas shall be to within 6 inches of the finish ground or grade lines shown on these cross sections or as directed by the Engineer

APPROVED FOR GRADING ONLY:
[Signature]
CHIEF, DIVISION OF ENGINEERING, DPW DATE 3/29/79

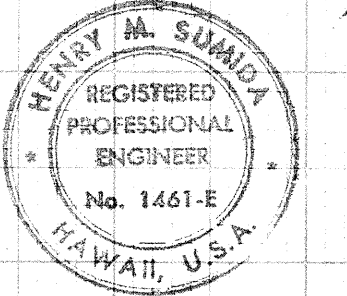


HORIZ.: 1" = 10 FT.
VERT.: 1" = 5 FT.

THIS WORK WAS PREPARED BY ME OR UNDER MY SUPERVISION.
[Signature]
CO 211

1	3-22-79	Added Grading Approval Block
NO.	DATE	REVISION

FED. ROAD DIST. NO.	STATE	FED. AID PROJ. NO.	FISCAL YEAR	SHEET NO.	SHR. NO.
HAWAII	HAW.	IHI-105216	1979	212	236

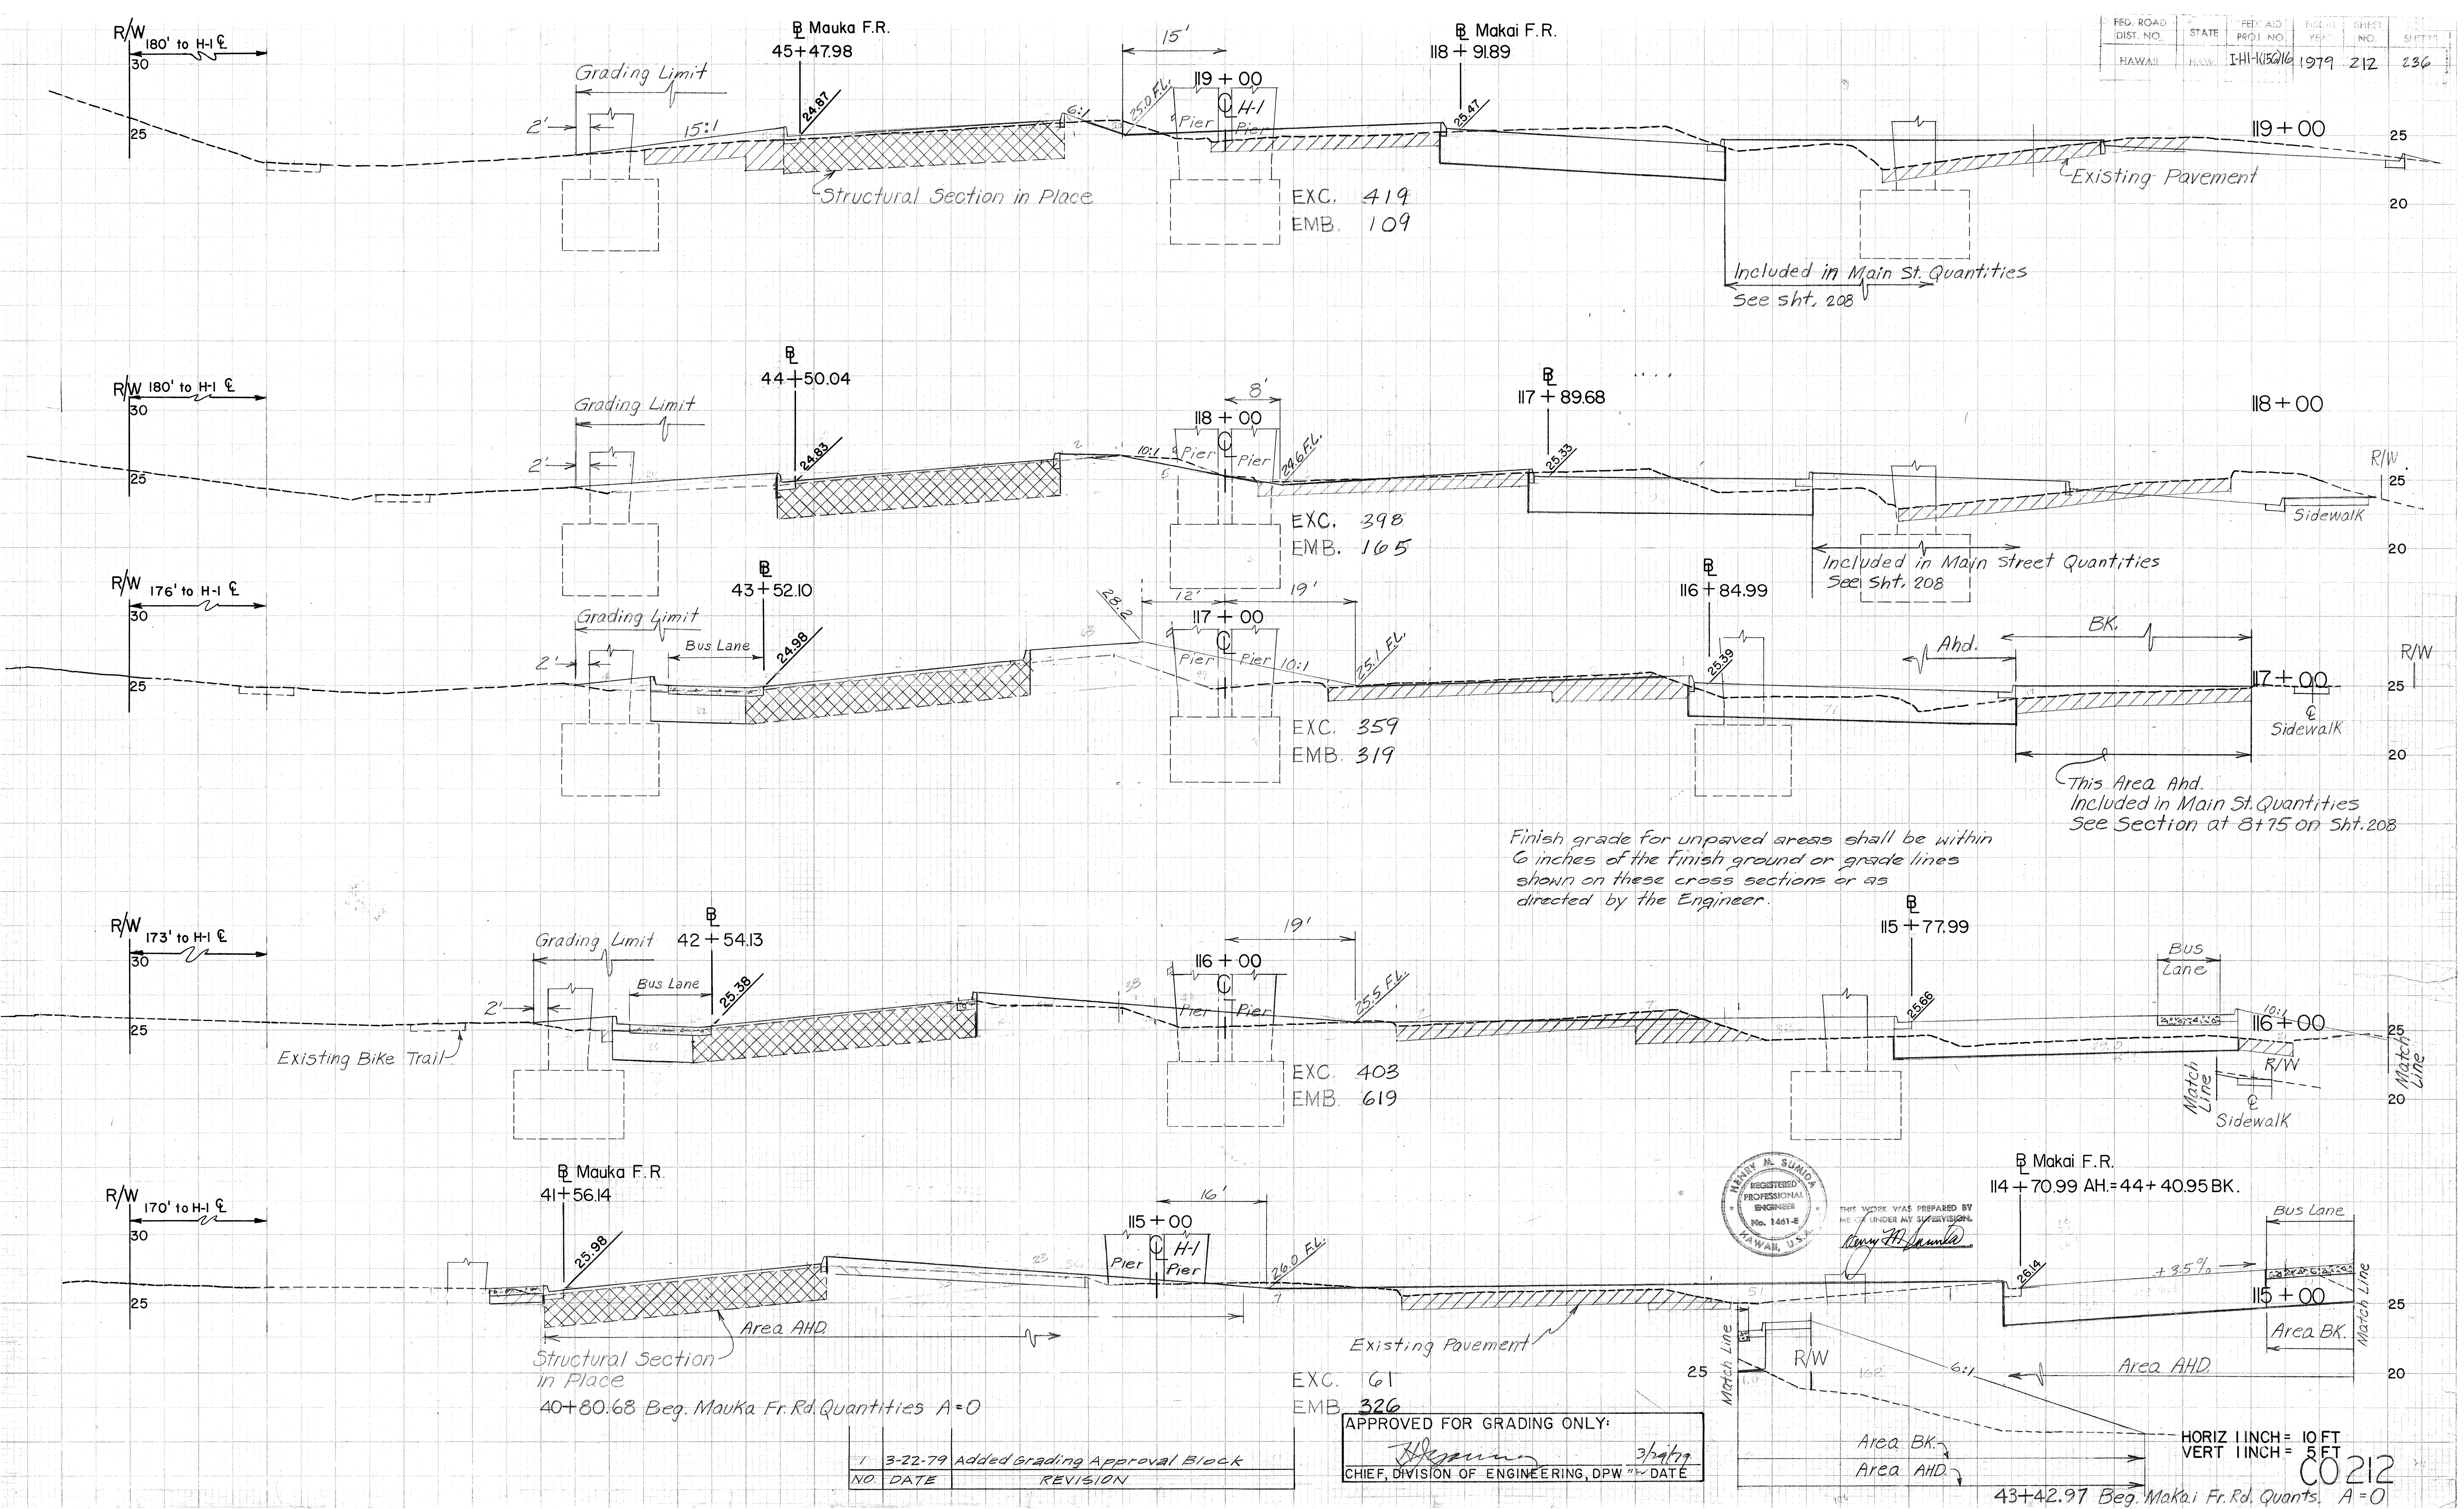

Finish grade for unpaved areas shall be within 6 inches of the finish ground or grade lines shown on these cross sections or as directed by the Engineer.

This Area Ahd. Included in Main St. Quantities See Section at 8+75 on Sht. 208


NO.	DATE	REVISION
1	3-22-79	Added Grading Approval Block

APPROVED FOR GRADING ONLY:
CHIEF, DIVISION OF ENGINEERING, DPW
DATE


HORIZ 1 INCH = 10 FT
VERT 1 INCH = 5 FT

212

FED. ROAD DIST. NO.	STATE	FED. AID PROJ. NO.	FISCAL YEAR	SHEET NO.	TOTAL SHEETS
HAWAII	HAW.	I-HI-1(50)16	1979	213	236

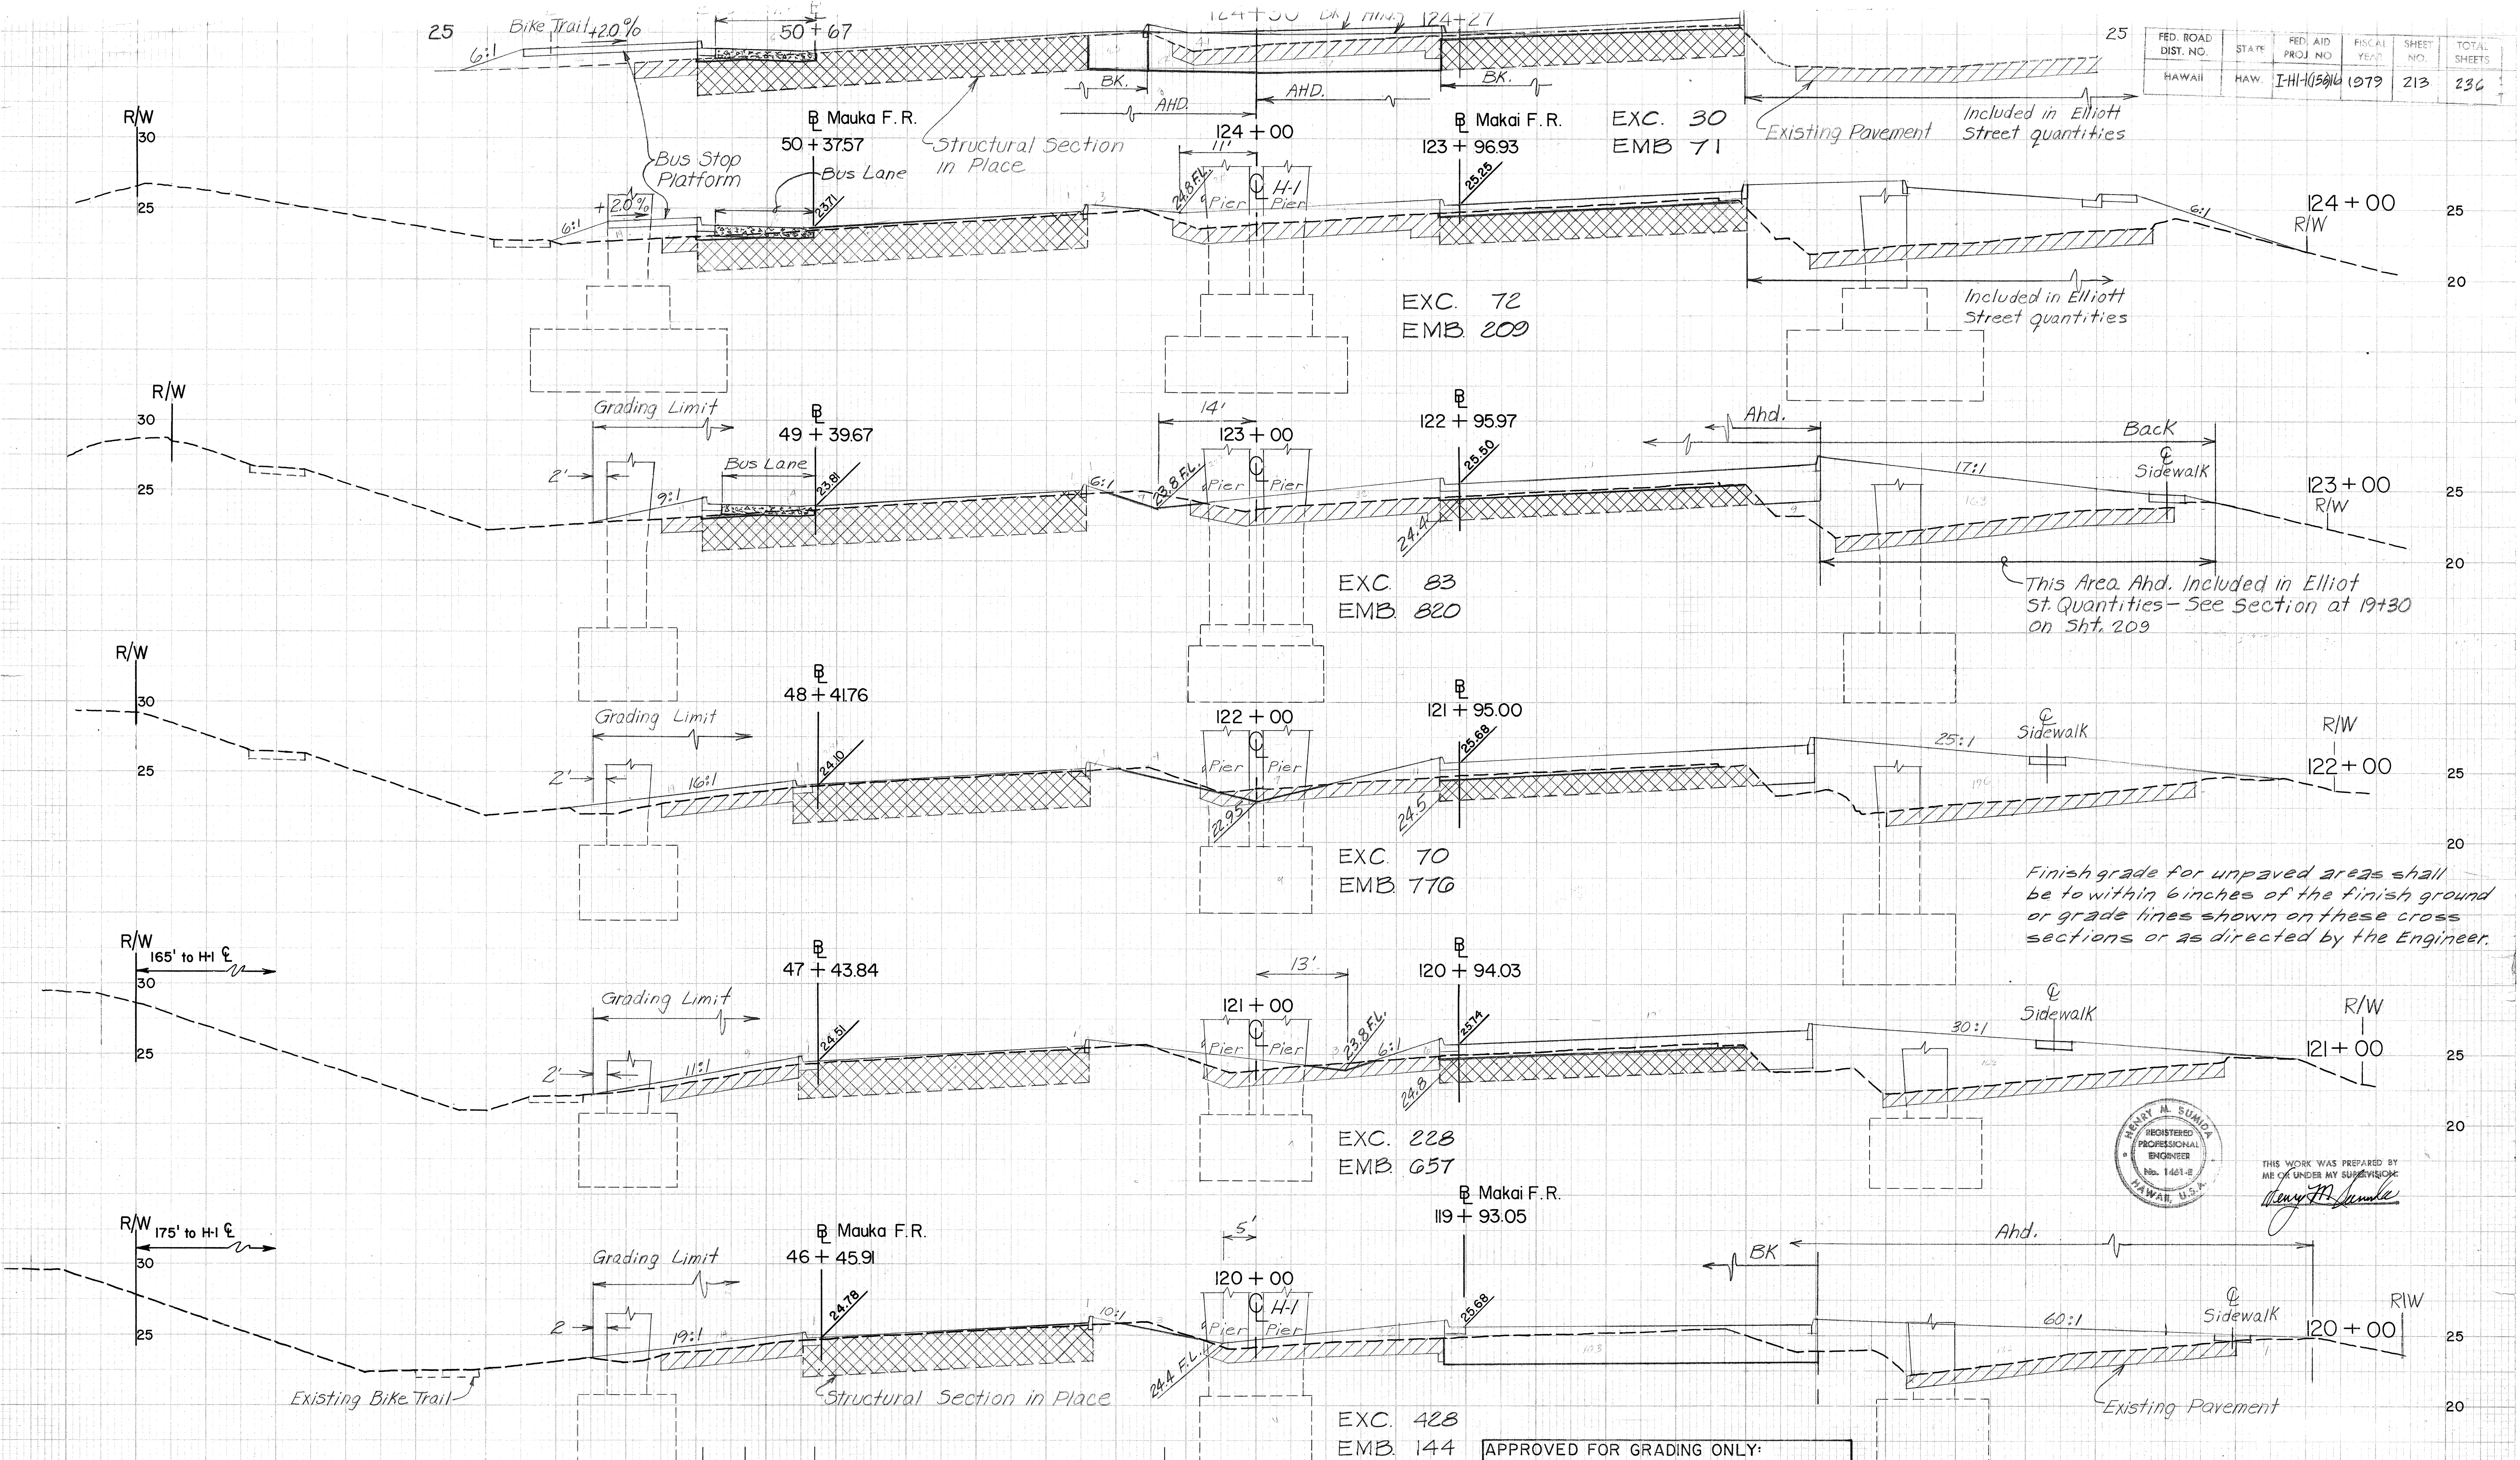

Finish grade for unpaved areas shall be to within 6 inches of the finish ground or grade lines shown on these cross sections or as directed by the Engineer.

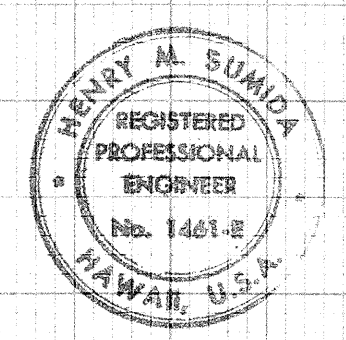

THIS WORK WAS PREPARED BY ME OR UNDER MY SUPERVISION:
Henry M. Sumida


NO.	DATE	REVISION
1	3-22-79	Added Grading Approval Block

APPROVED FOR GRADING ONLY:
[Signature]
CHIEF, DIVISION OF ENGINEERING, DPW
DATE 3/24/79

HORIZ 1 INCH = 10 FT
VERT 1 INCH = 5 FT
C0213

NO.	DATE	REVISION
1	3-22-79	Added Grading Approval Block


FED. ROAD DIST. NO.	STATE	FED. AID PROJ. NO.	FISCAL YEAR	SHEET NO.	TOTAL SHEETS
HAWAII	HAW.	1-H1-150-16	1979	214	236

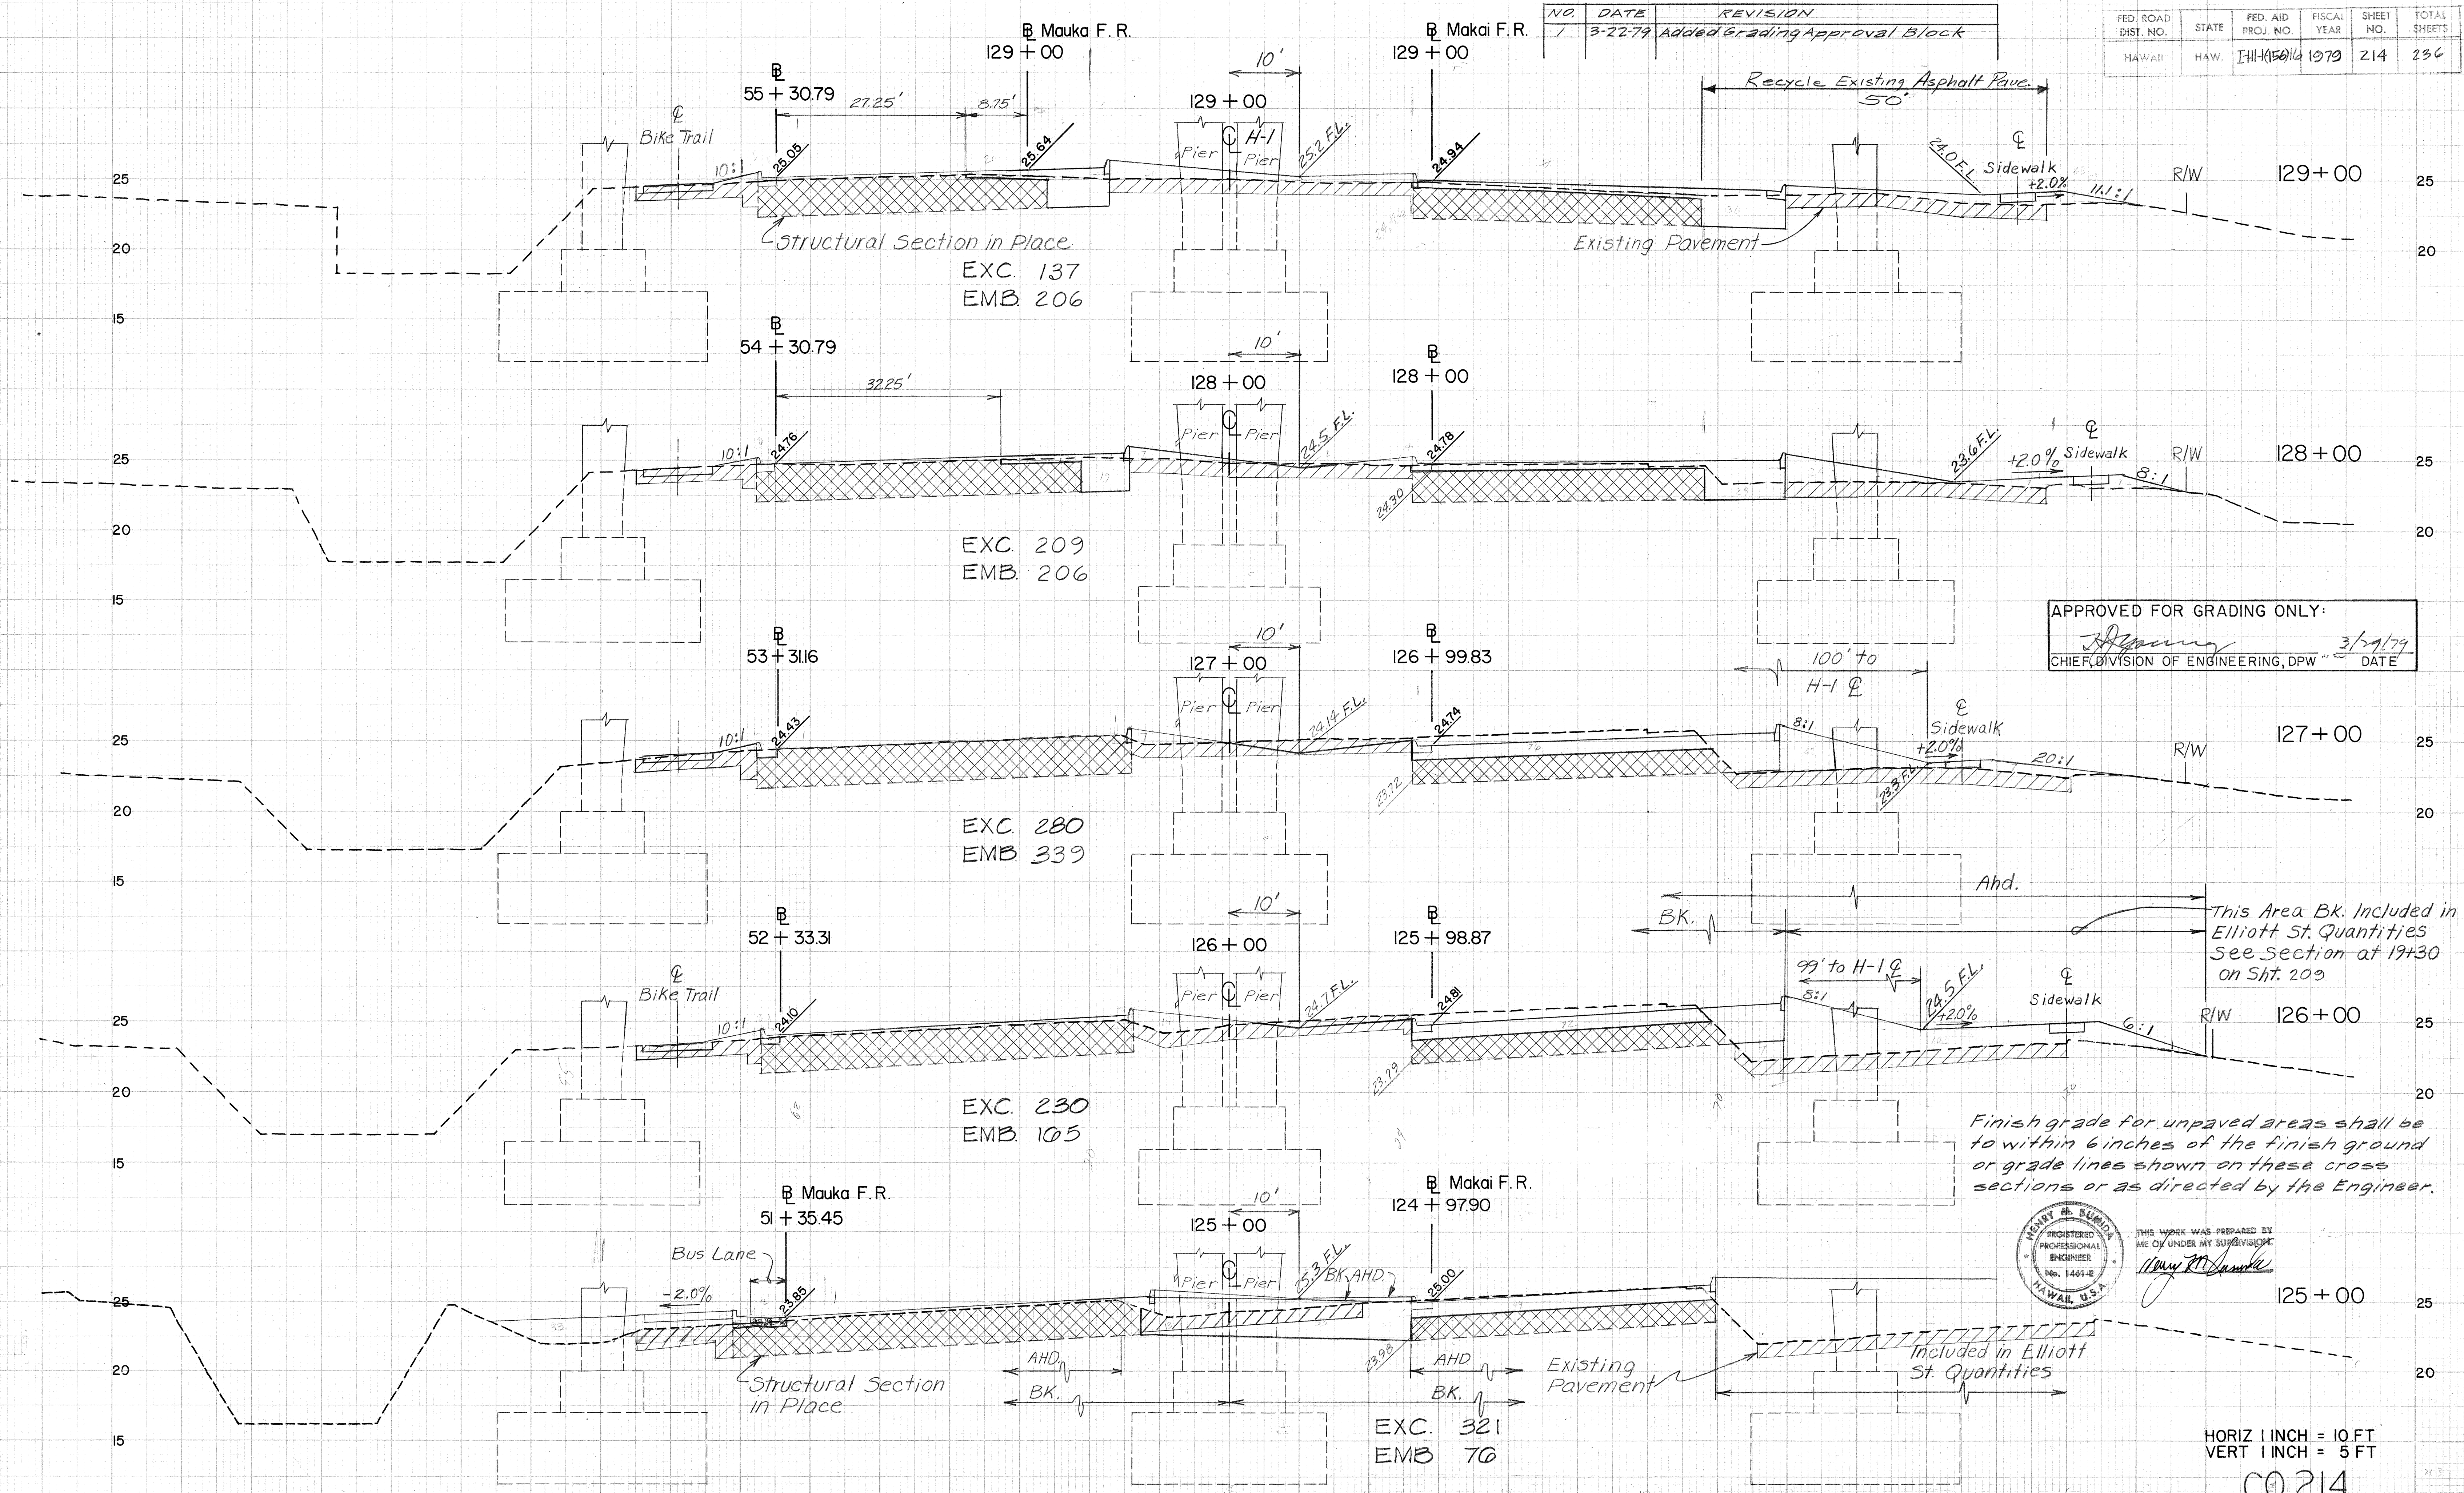

APPROVED FOR GRADING ONLY:
[Signature] 3/24/79
 CHIEF, DIVISION OF ENGINEERING, DPW DATE

This Area Bk. Included in Elliott St. Quantities See Section at 19+30 on Sht. 209


Finish grade for unpaved areas shall be to within 6 inches of the finish ground or grade lines shown on these cross sections or as directed by the Engineer.

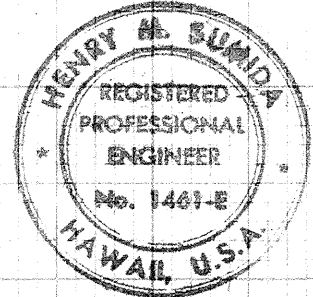

THIS WORK WAS PREPARED BY ME OR UNDER MY SUPERVISION
[Signature]

HORIZ 1 INCH = 10 FT
 VERT 1 INCH = 5 FT

FED. ROAD DIST. NO.	STATE	FED. AID PROJ. NO.	FISCAL YEAR	SHEET NO.	TOTAL SHEETS
HAWAII	HAW.	I-41-1(156)	1979	216	236

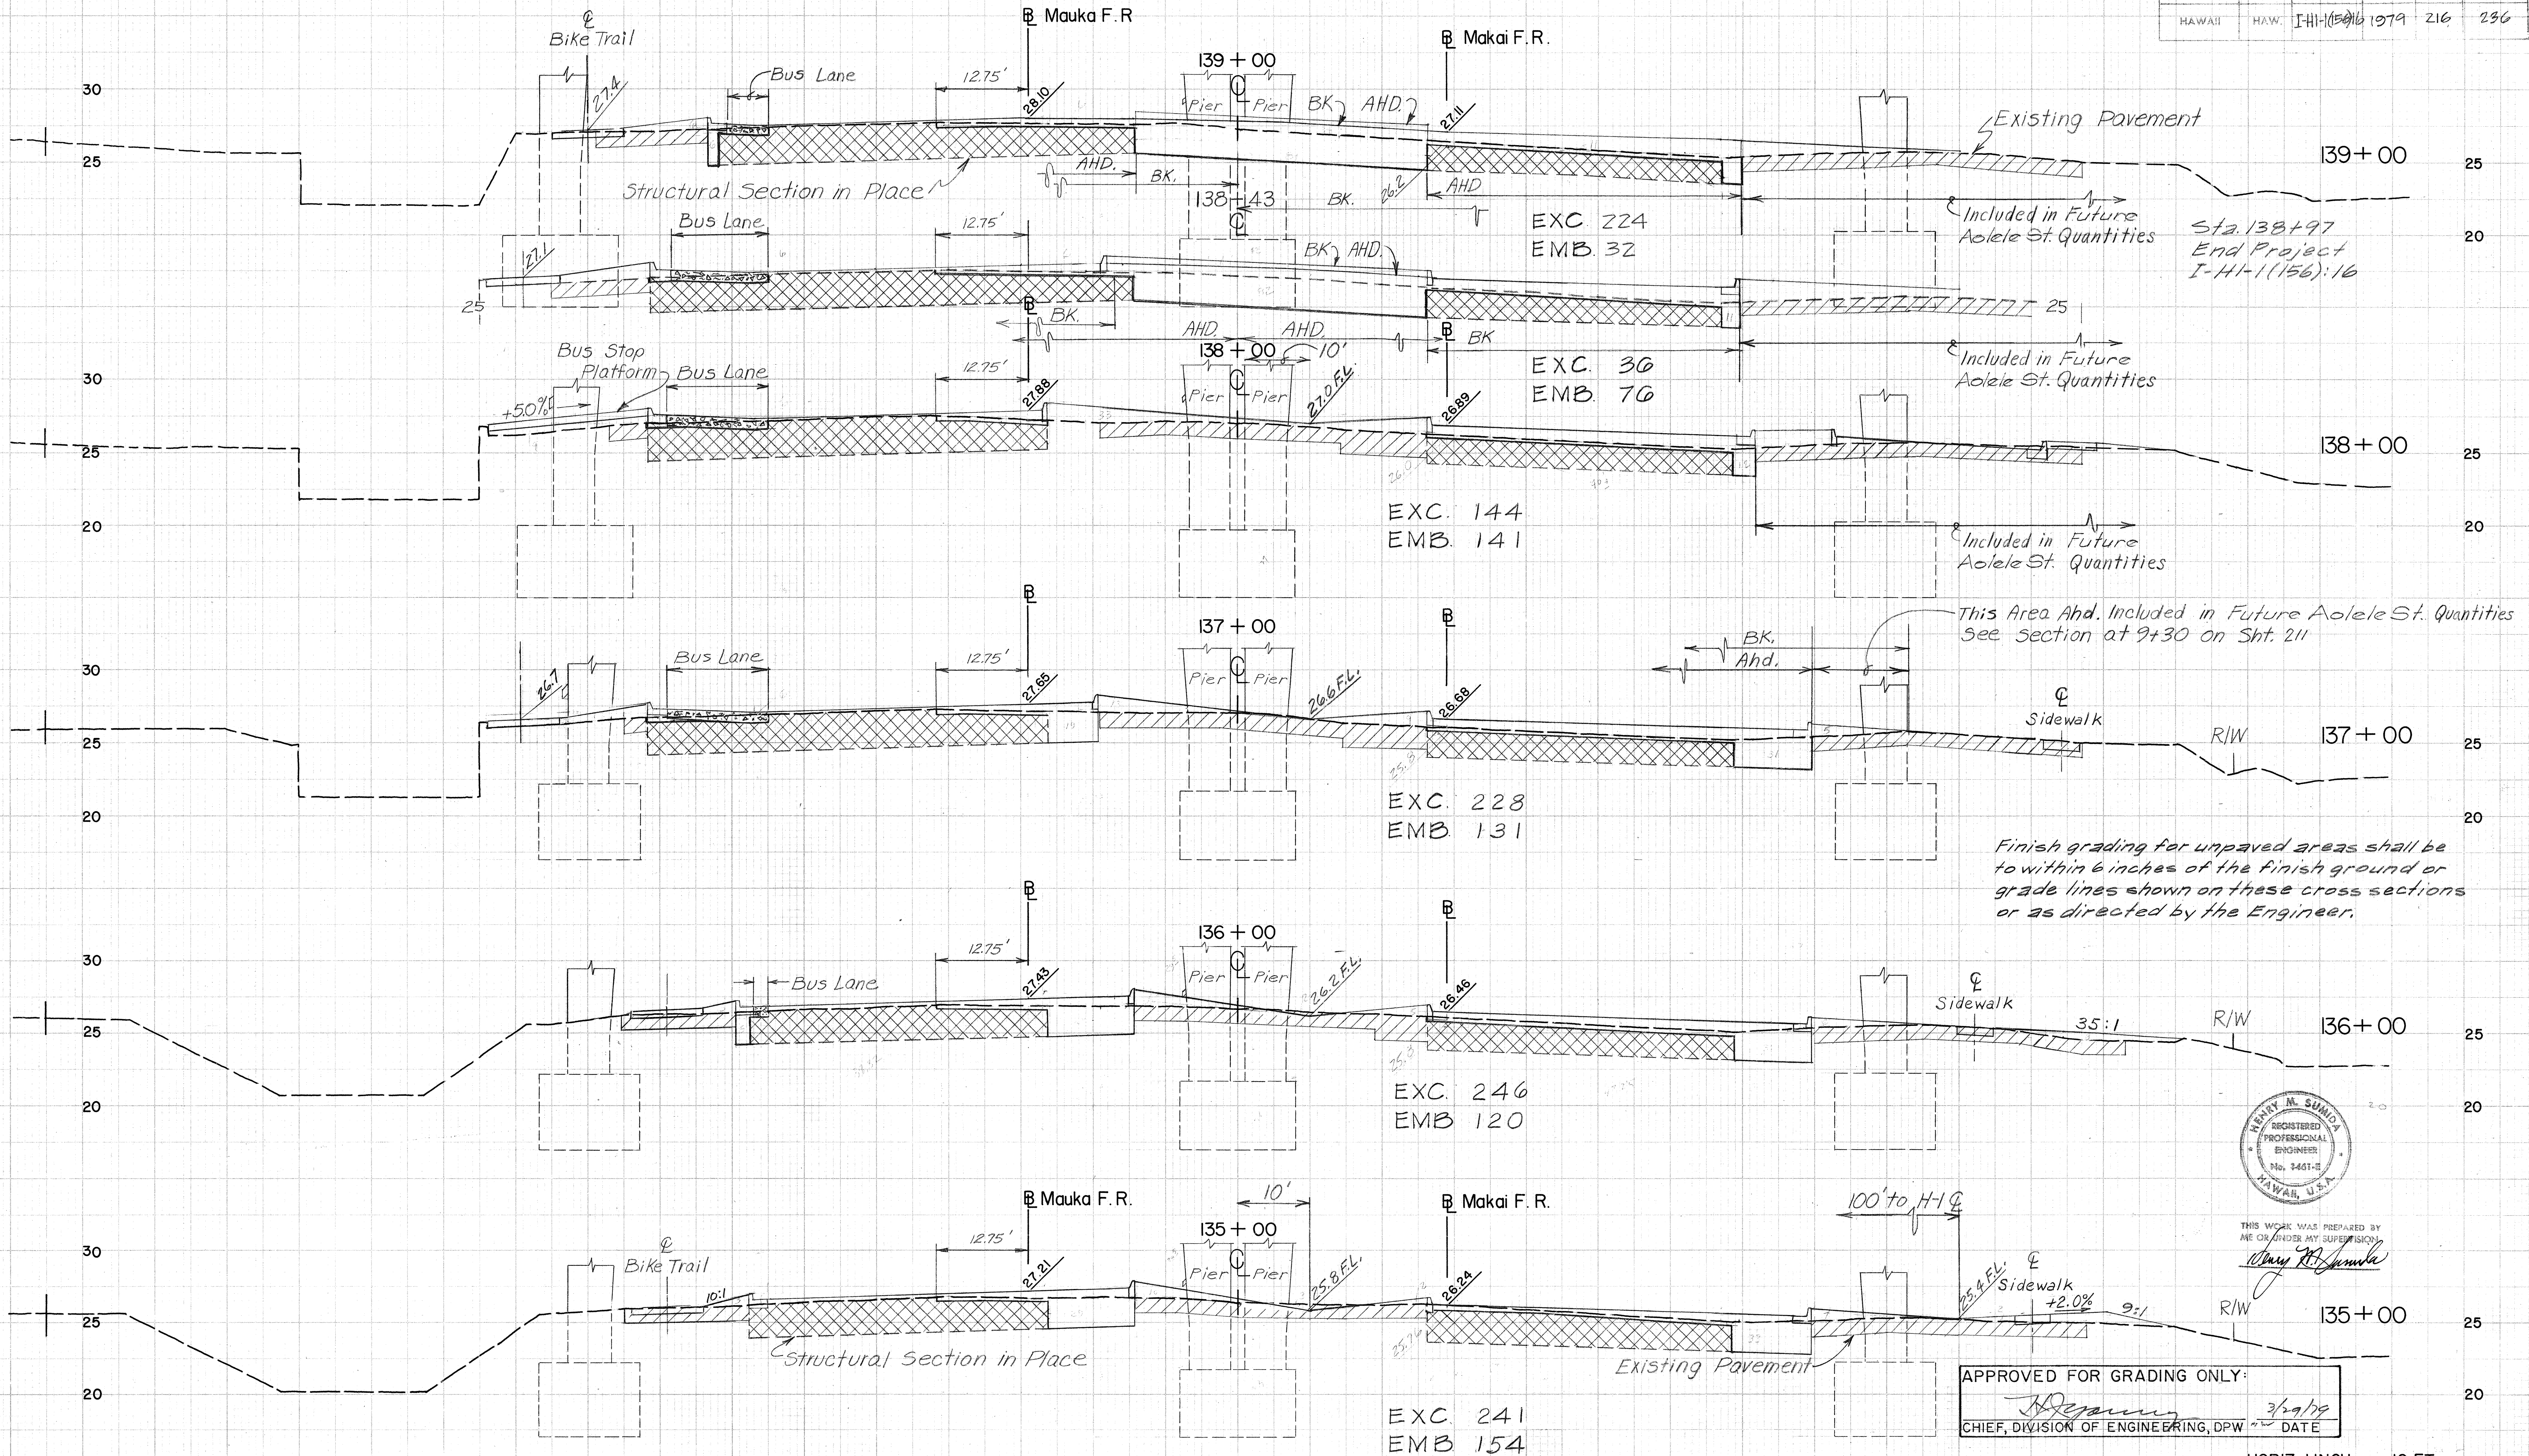

NO.	DATE	REVISION
1	3-22-79	Added Grading Approval Block